

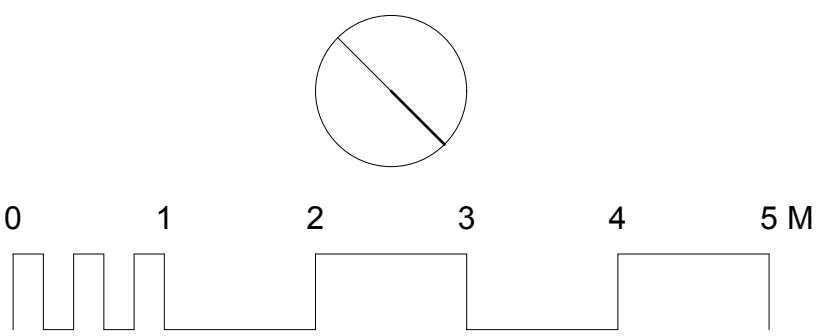
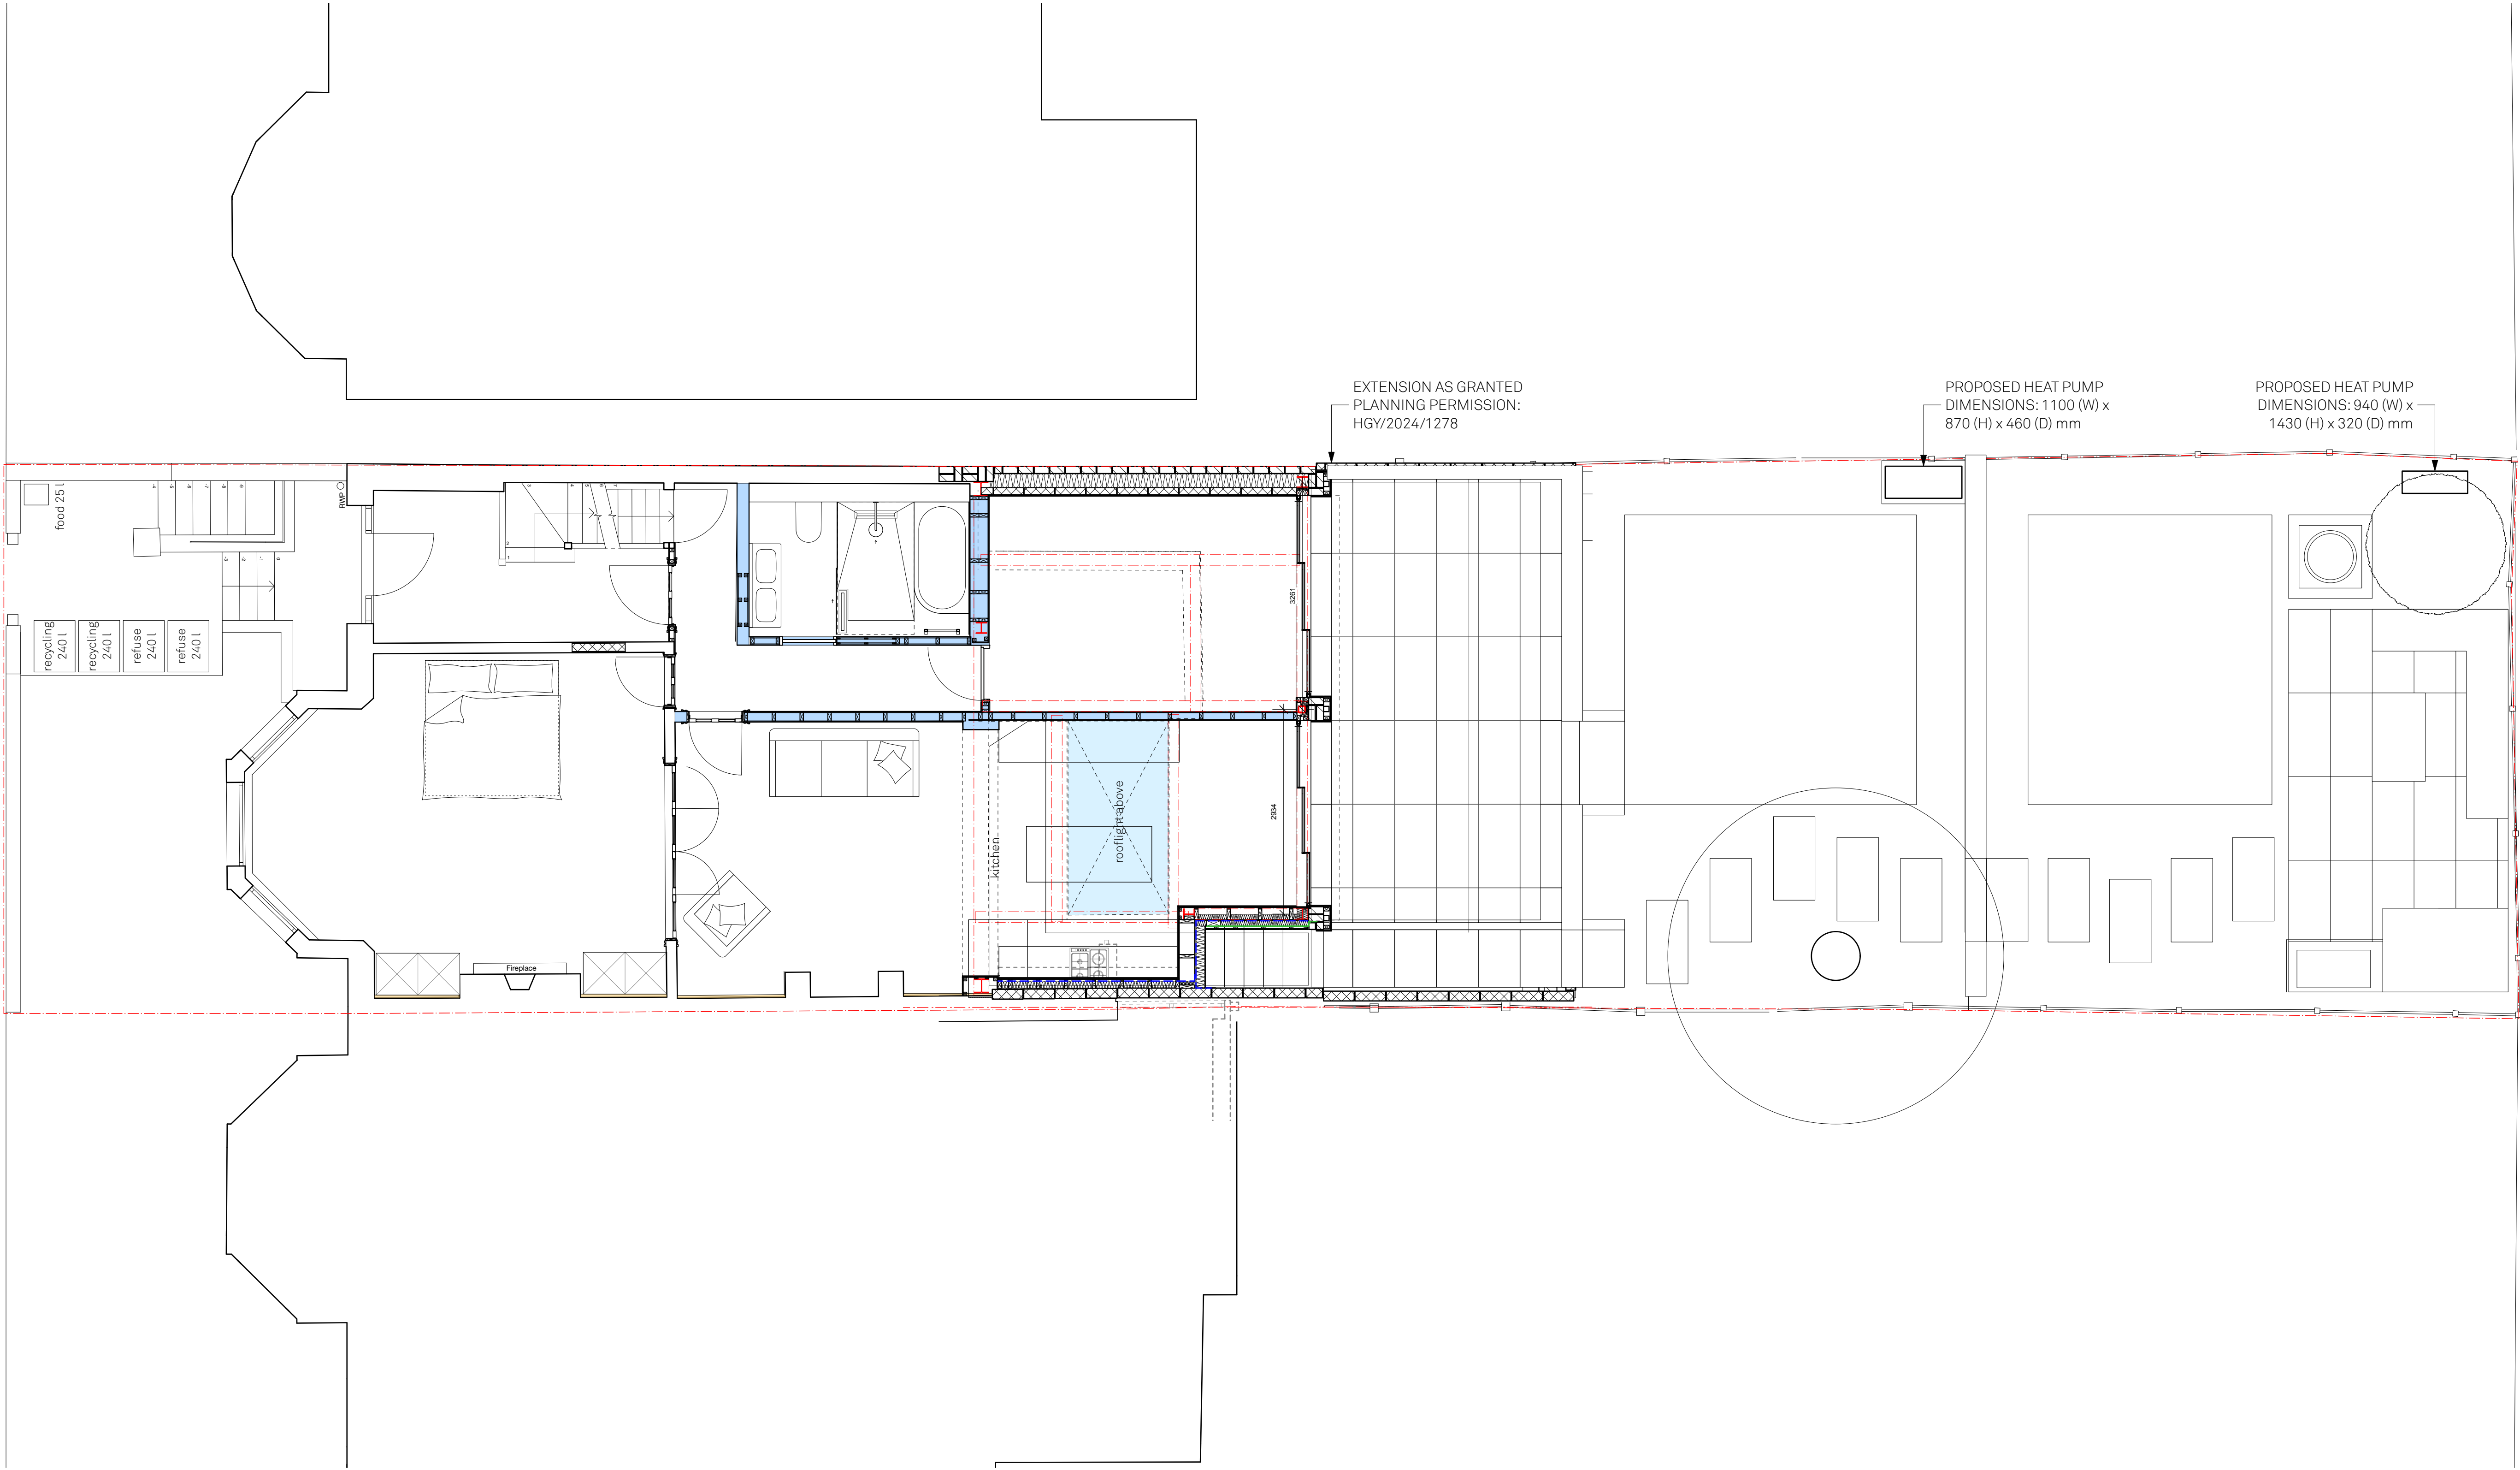


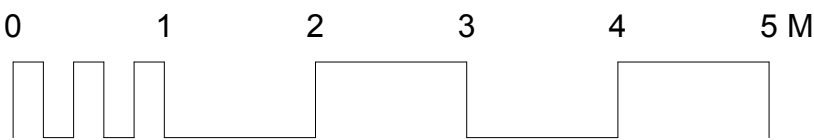

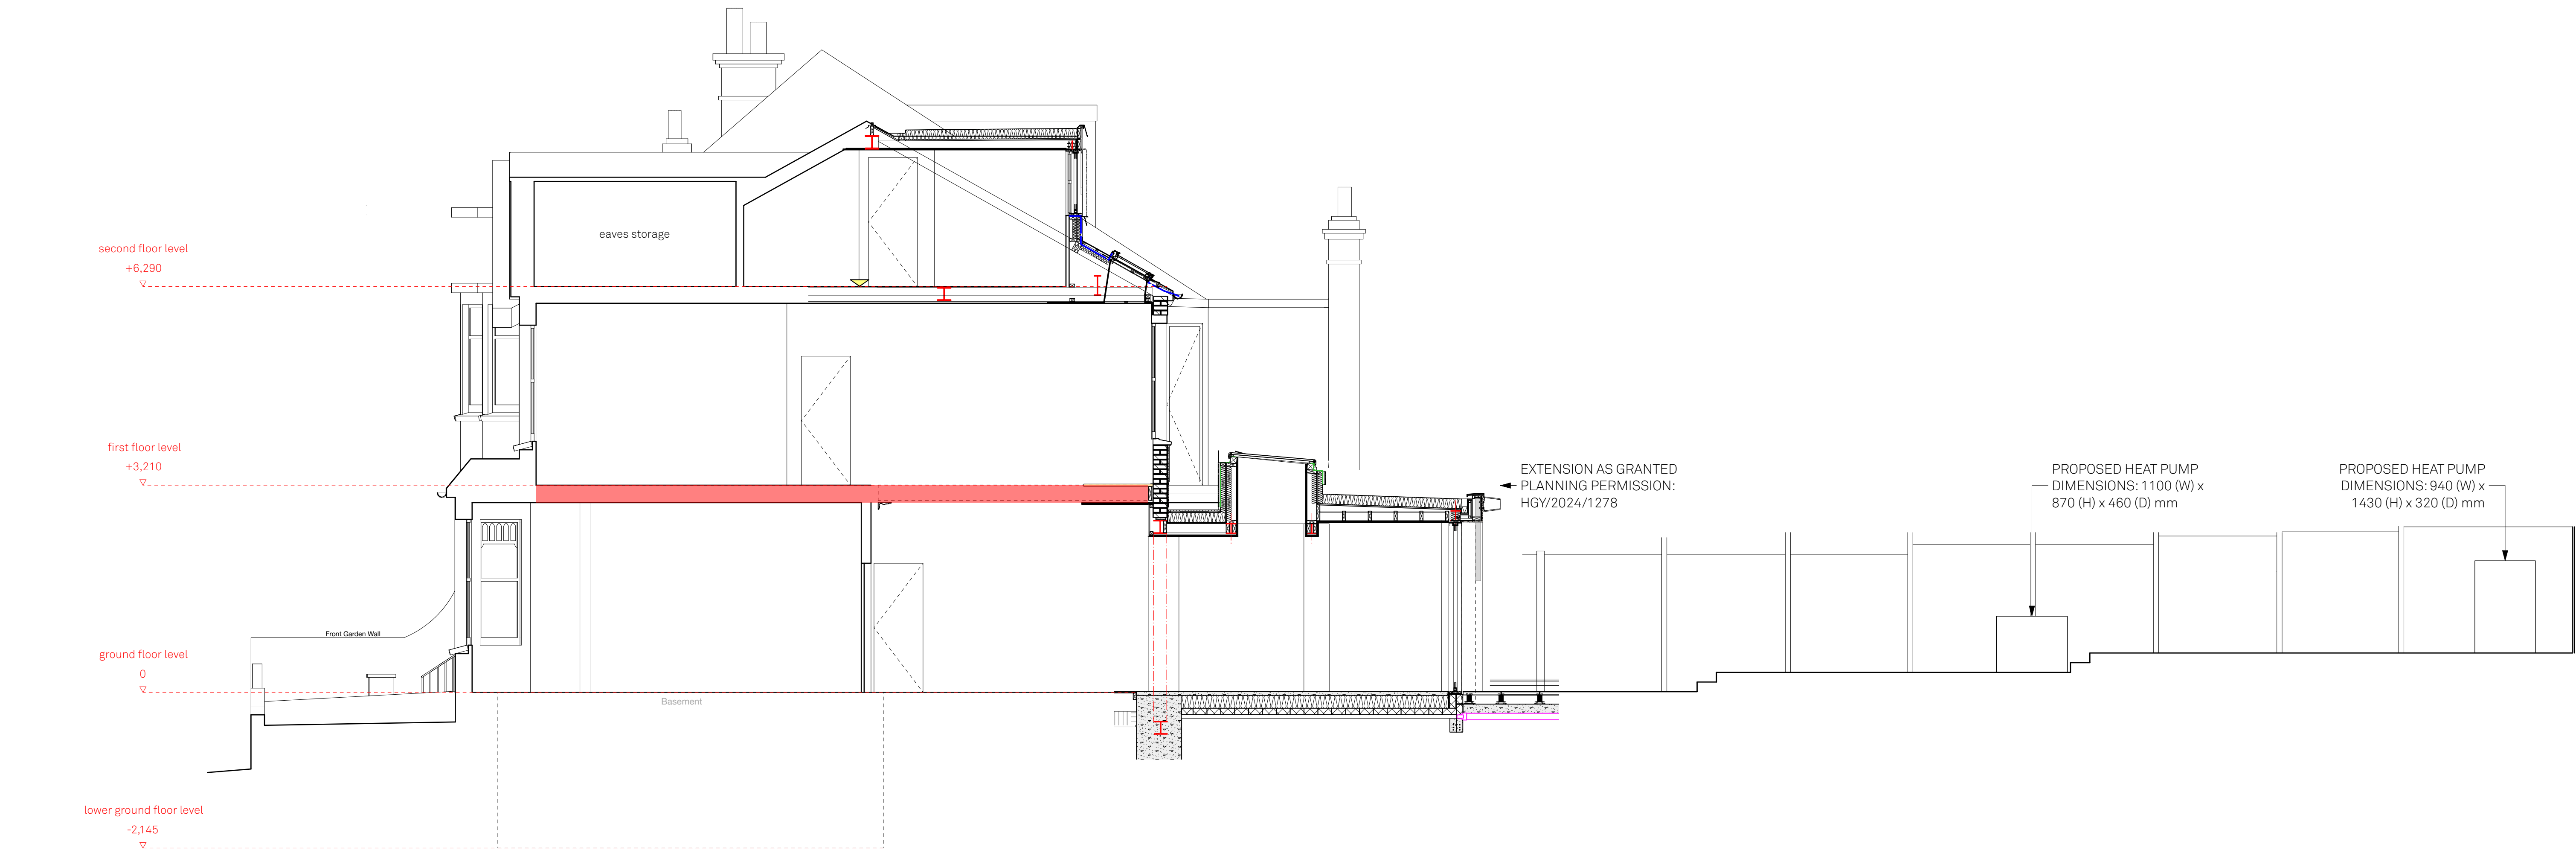

Heat Pump Location Section

164 Dukes Avenue, N10 2QB

Drawn By: EH / JPA / RS
Scale: 1:50 @ A1
Status: Issue
Project Stage: Planning

Paul Archer Design Ltd

Issue Notes

Date

Unit D204 Lana House 118 Commercial Street London E1 6NF Tel: 020 3668 2668

929.411

paul archer
design

www.paularcherdesign.co.uk