
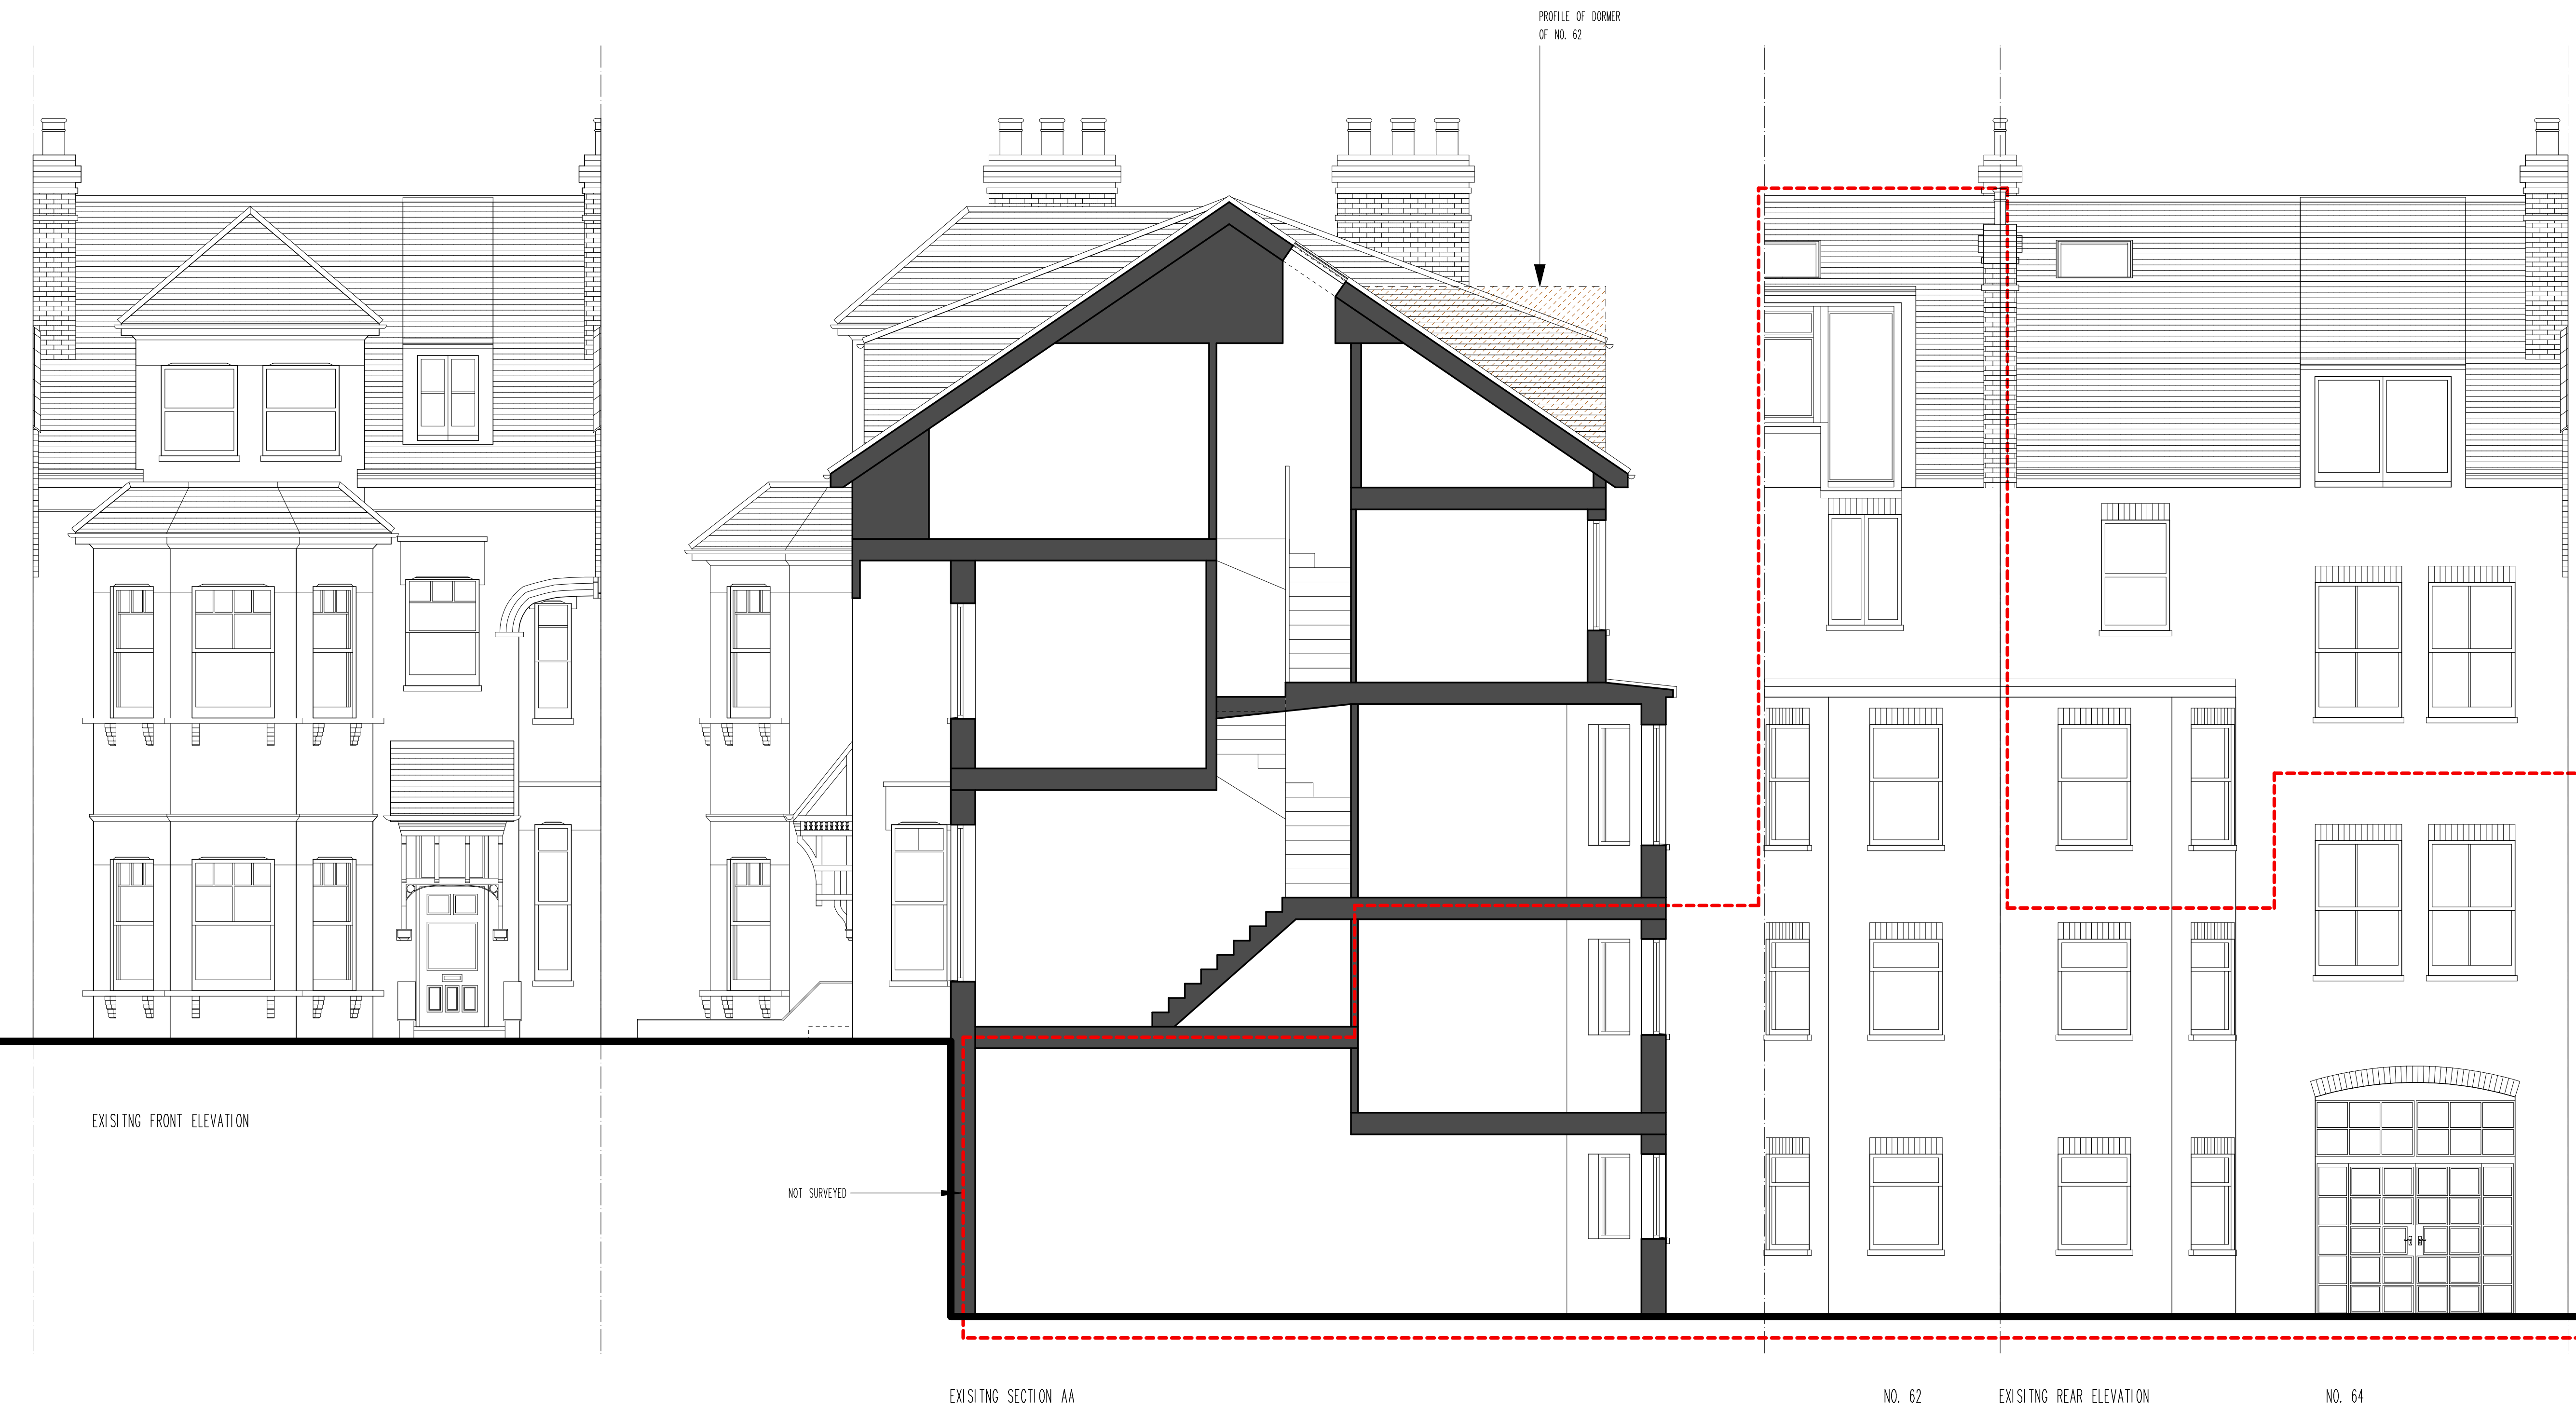


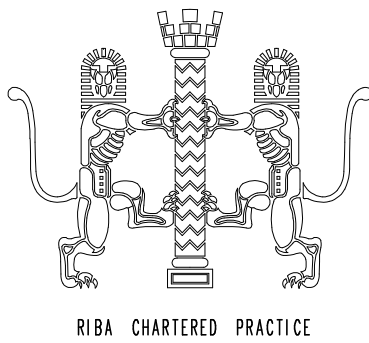

No.	Date	By	Contents
-----	------	----	----------

Revisions

Site Address	64 MUSWELL HILL RD MUSWELL HILL LONDON N10 3JR
--------------	---

Job Title

REMOVING SECTION OF ROOF
FOR ADDITIONAL OUTDOOR SPACE

Drawing Title	EXISTING SECTION & ELEVATIONS
Scale	1:50@A1
Date	11/24
Drawn by	RCC



Alan Cox
Architects
Architectural & Planning Consultants
TEL : 020 - 8440 - 7777
Web: coxassociates.co.uk

Org.No.	564425-002
Rev.	-