



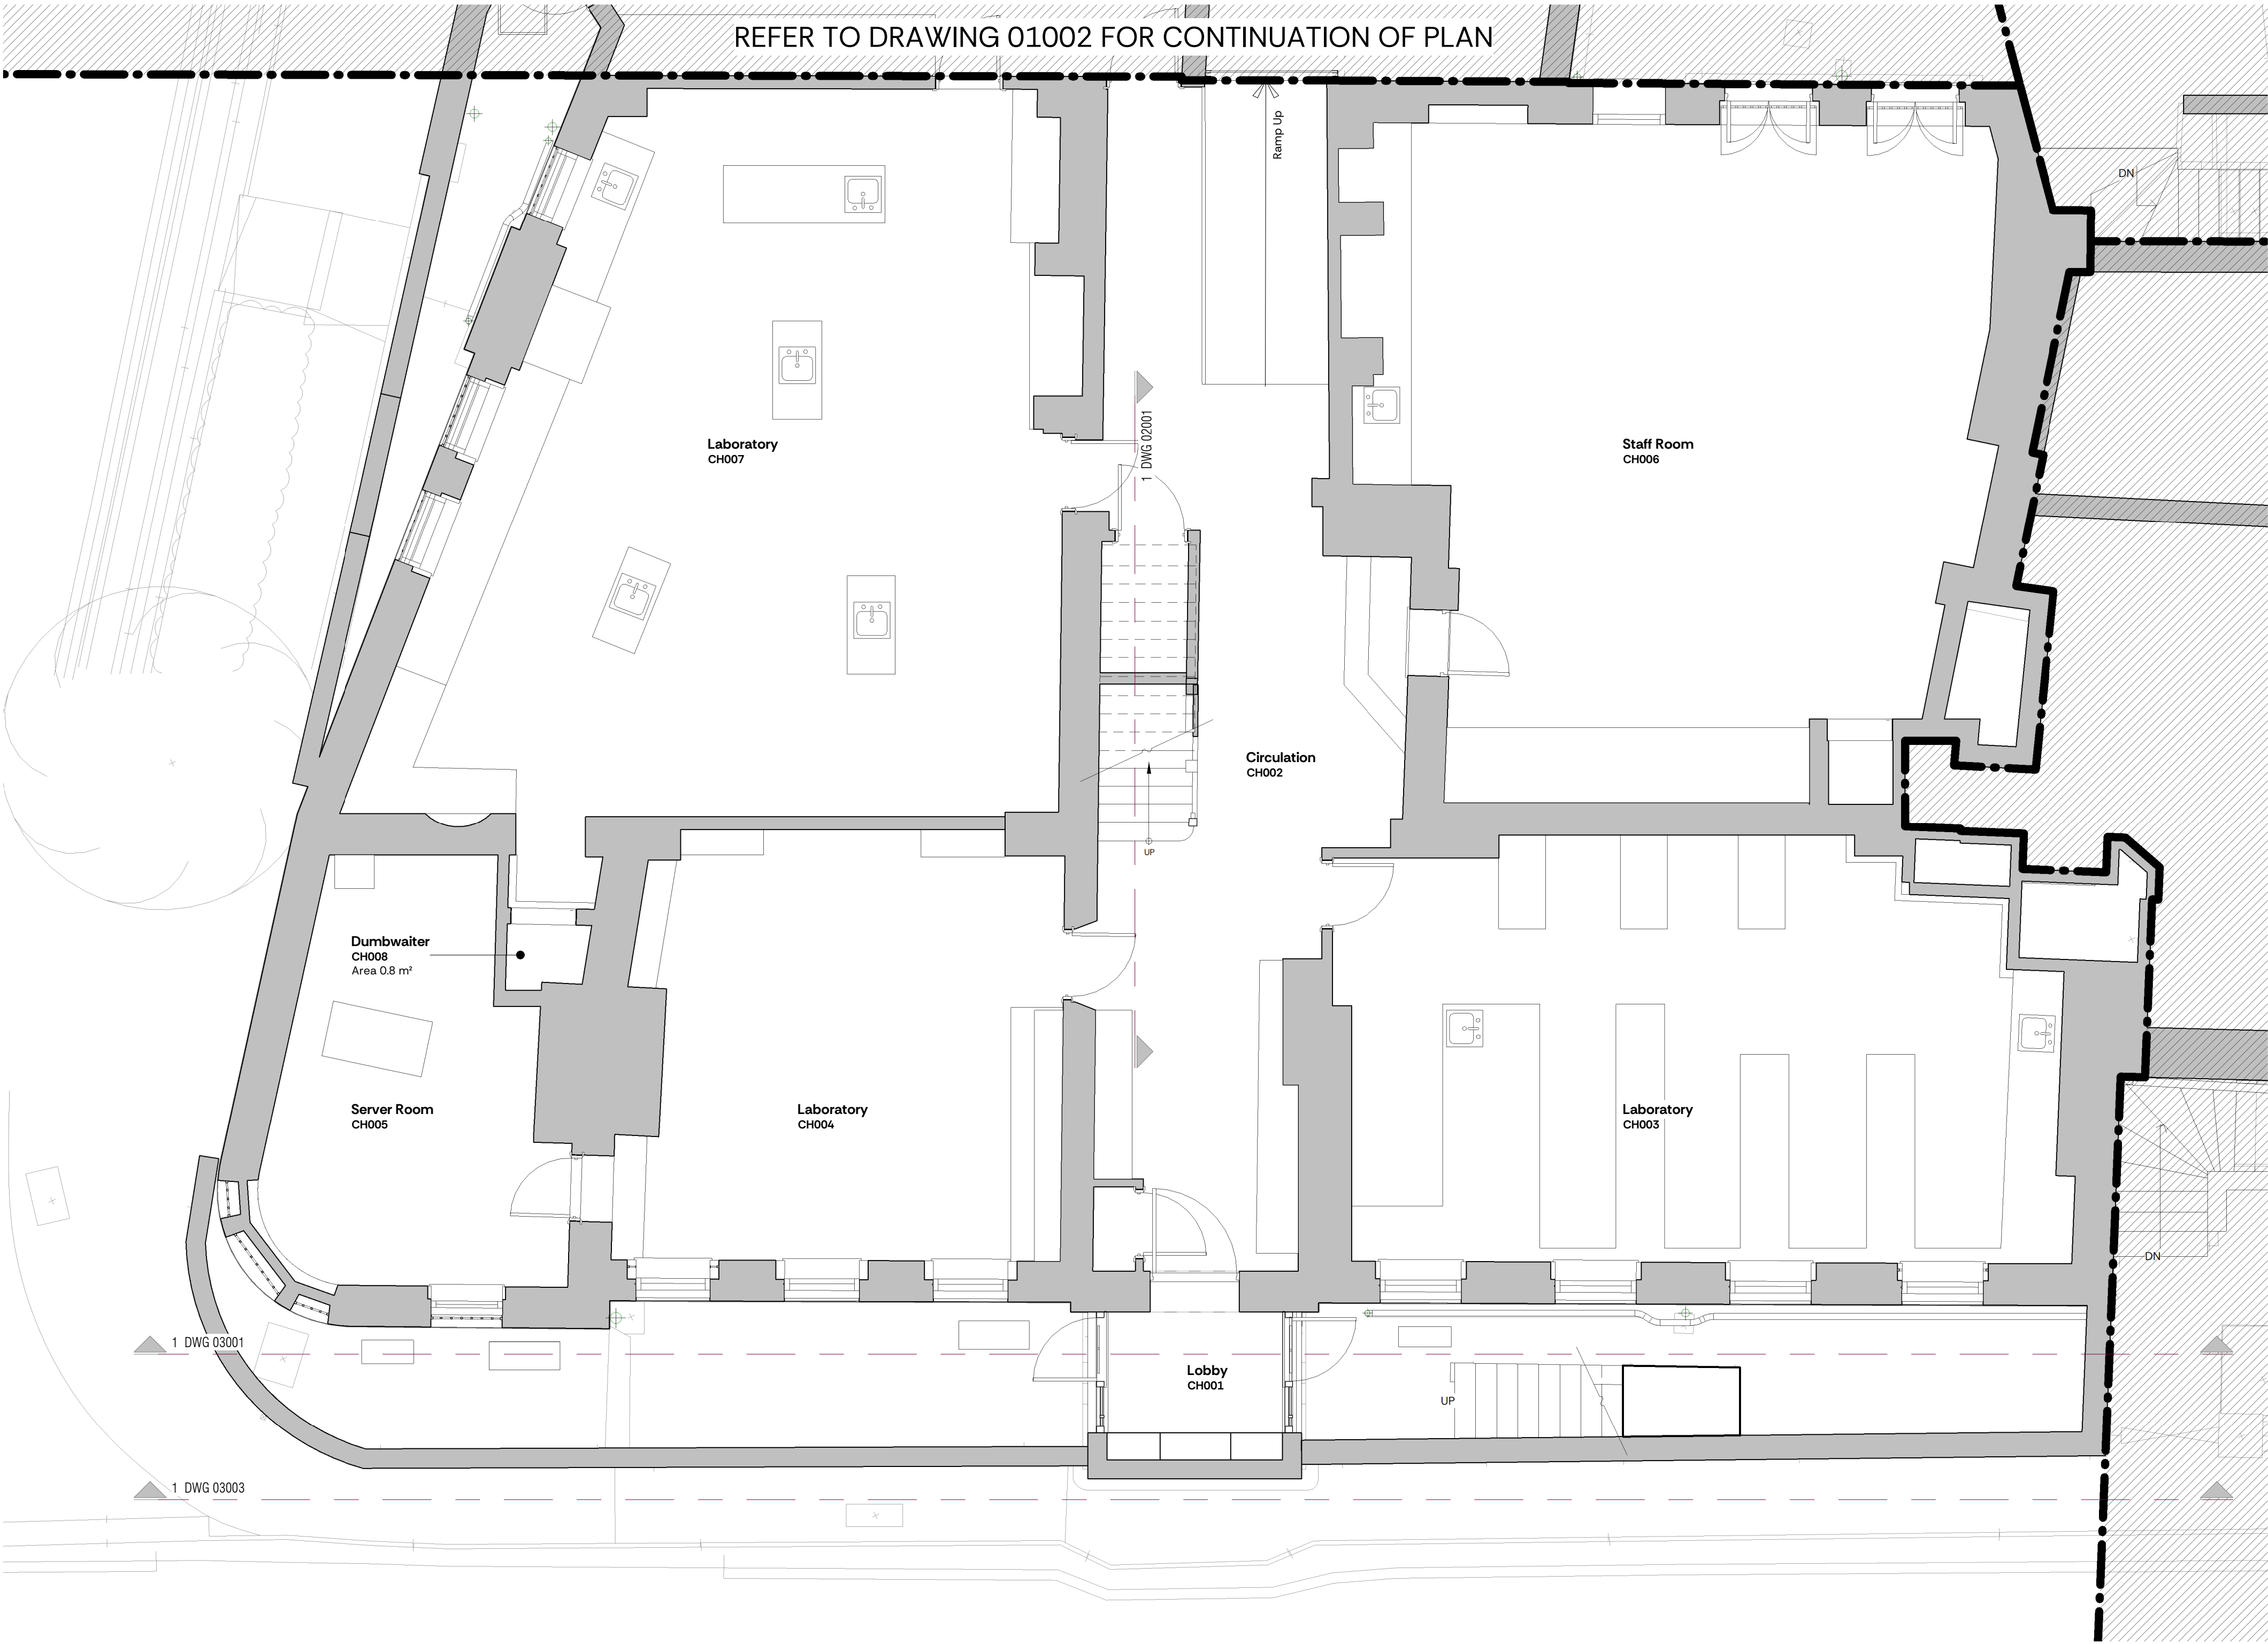


North

Scale										
1:50 @ A1 (1:100 @ A3)										
0.5	1	1.5	2	2.5	3	3.5	4	4.5	5m	

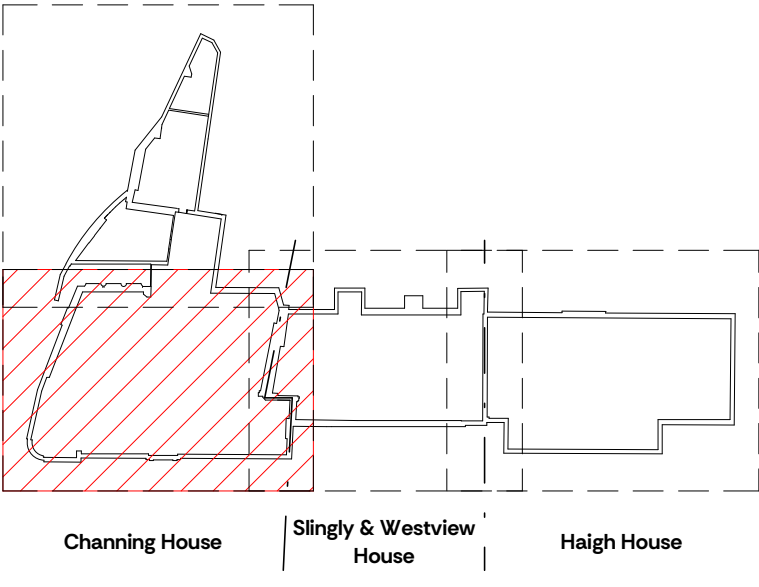

P01	Issued for Listed Building Approval	13/02/2026
Rev.	Description	Date
Client & Project		Proj. Ref.-2527
Channing School For Girls		
Channing School Replanning 2026		
Document Title		
Level 00 - Channing House - As Existing		
(Sheet 1)		
Project Stage	Purpose	Scale @ A1
RIBA 3	Planning	1:50
Document Reference.		
Project-Originator-Zone-Level-Type-Role-Number	Rev	Status
2527-NVB-CSR-00-DR-A-01001	P01	S2




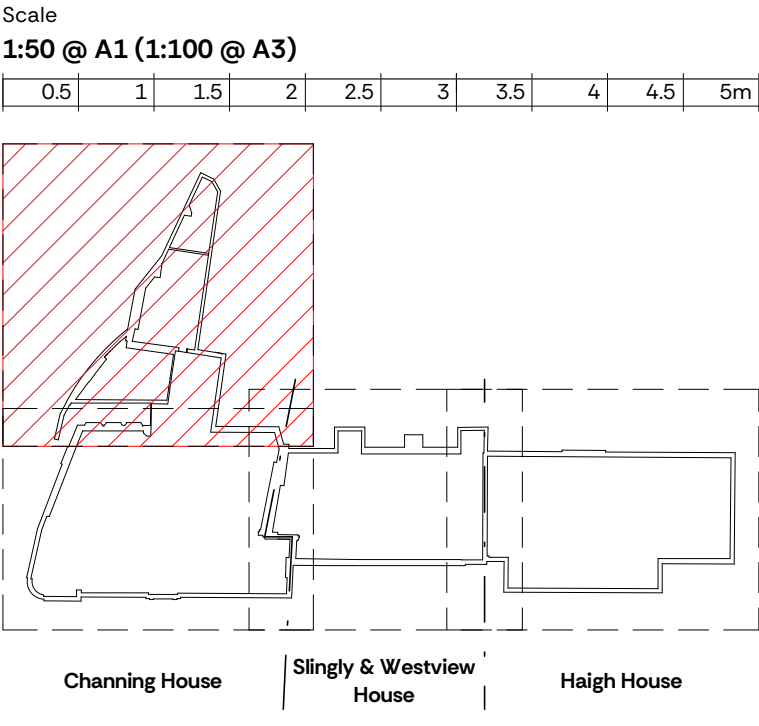


P01	Issued for Listed Building Approval	13/02/2026
Rev.	Description	Date
Client & Project		Proj. Ref.-2527
Channing School For Girls		
Channing School Replanning 2026		
Document Title		
Level 00 - Channing House - As Existing (Sheet 2)		
Project Stage	Purpose	Scale @ A1
RIBA 3	Planning	1:50
Document Reference.		
Project-Originator-Zone-Level-Type-Role-Number	Rev	Status
2527-NVB-CSR-00-DR-A-01002	P01	S2



Scale

1:50 @ A1 (1:100 @ A3)										
0.5	1	1.5	2	2.5	3	3.5	4	4.5	5m	

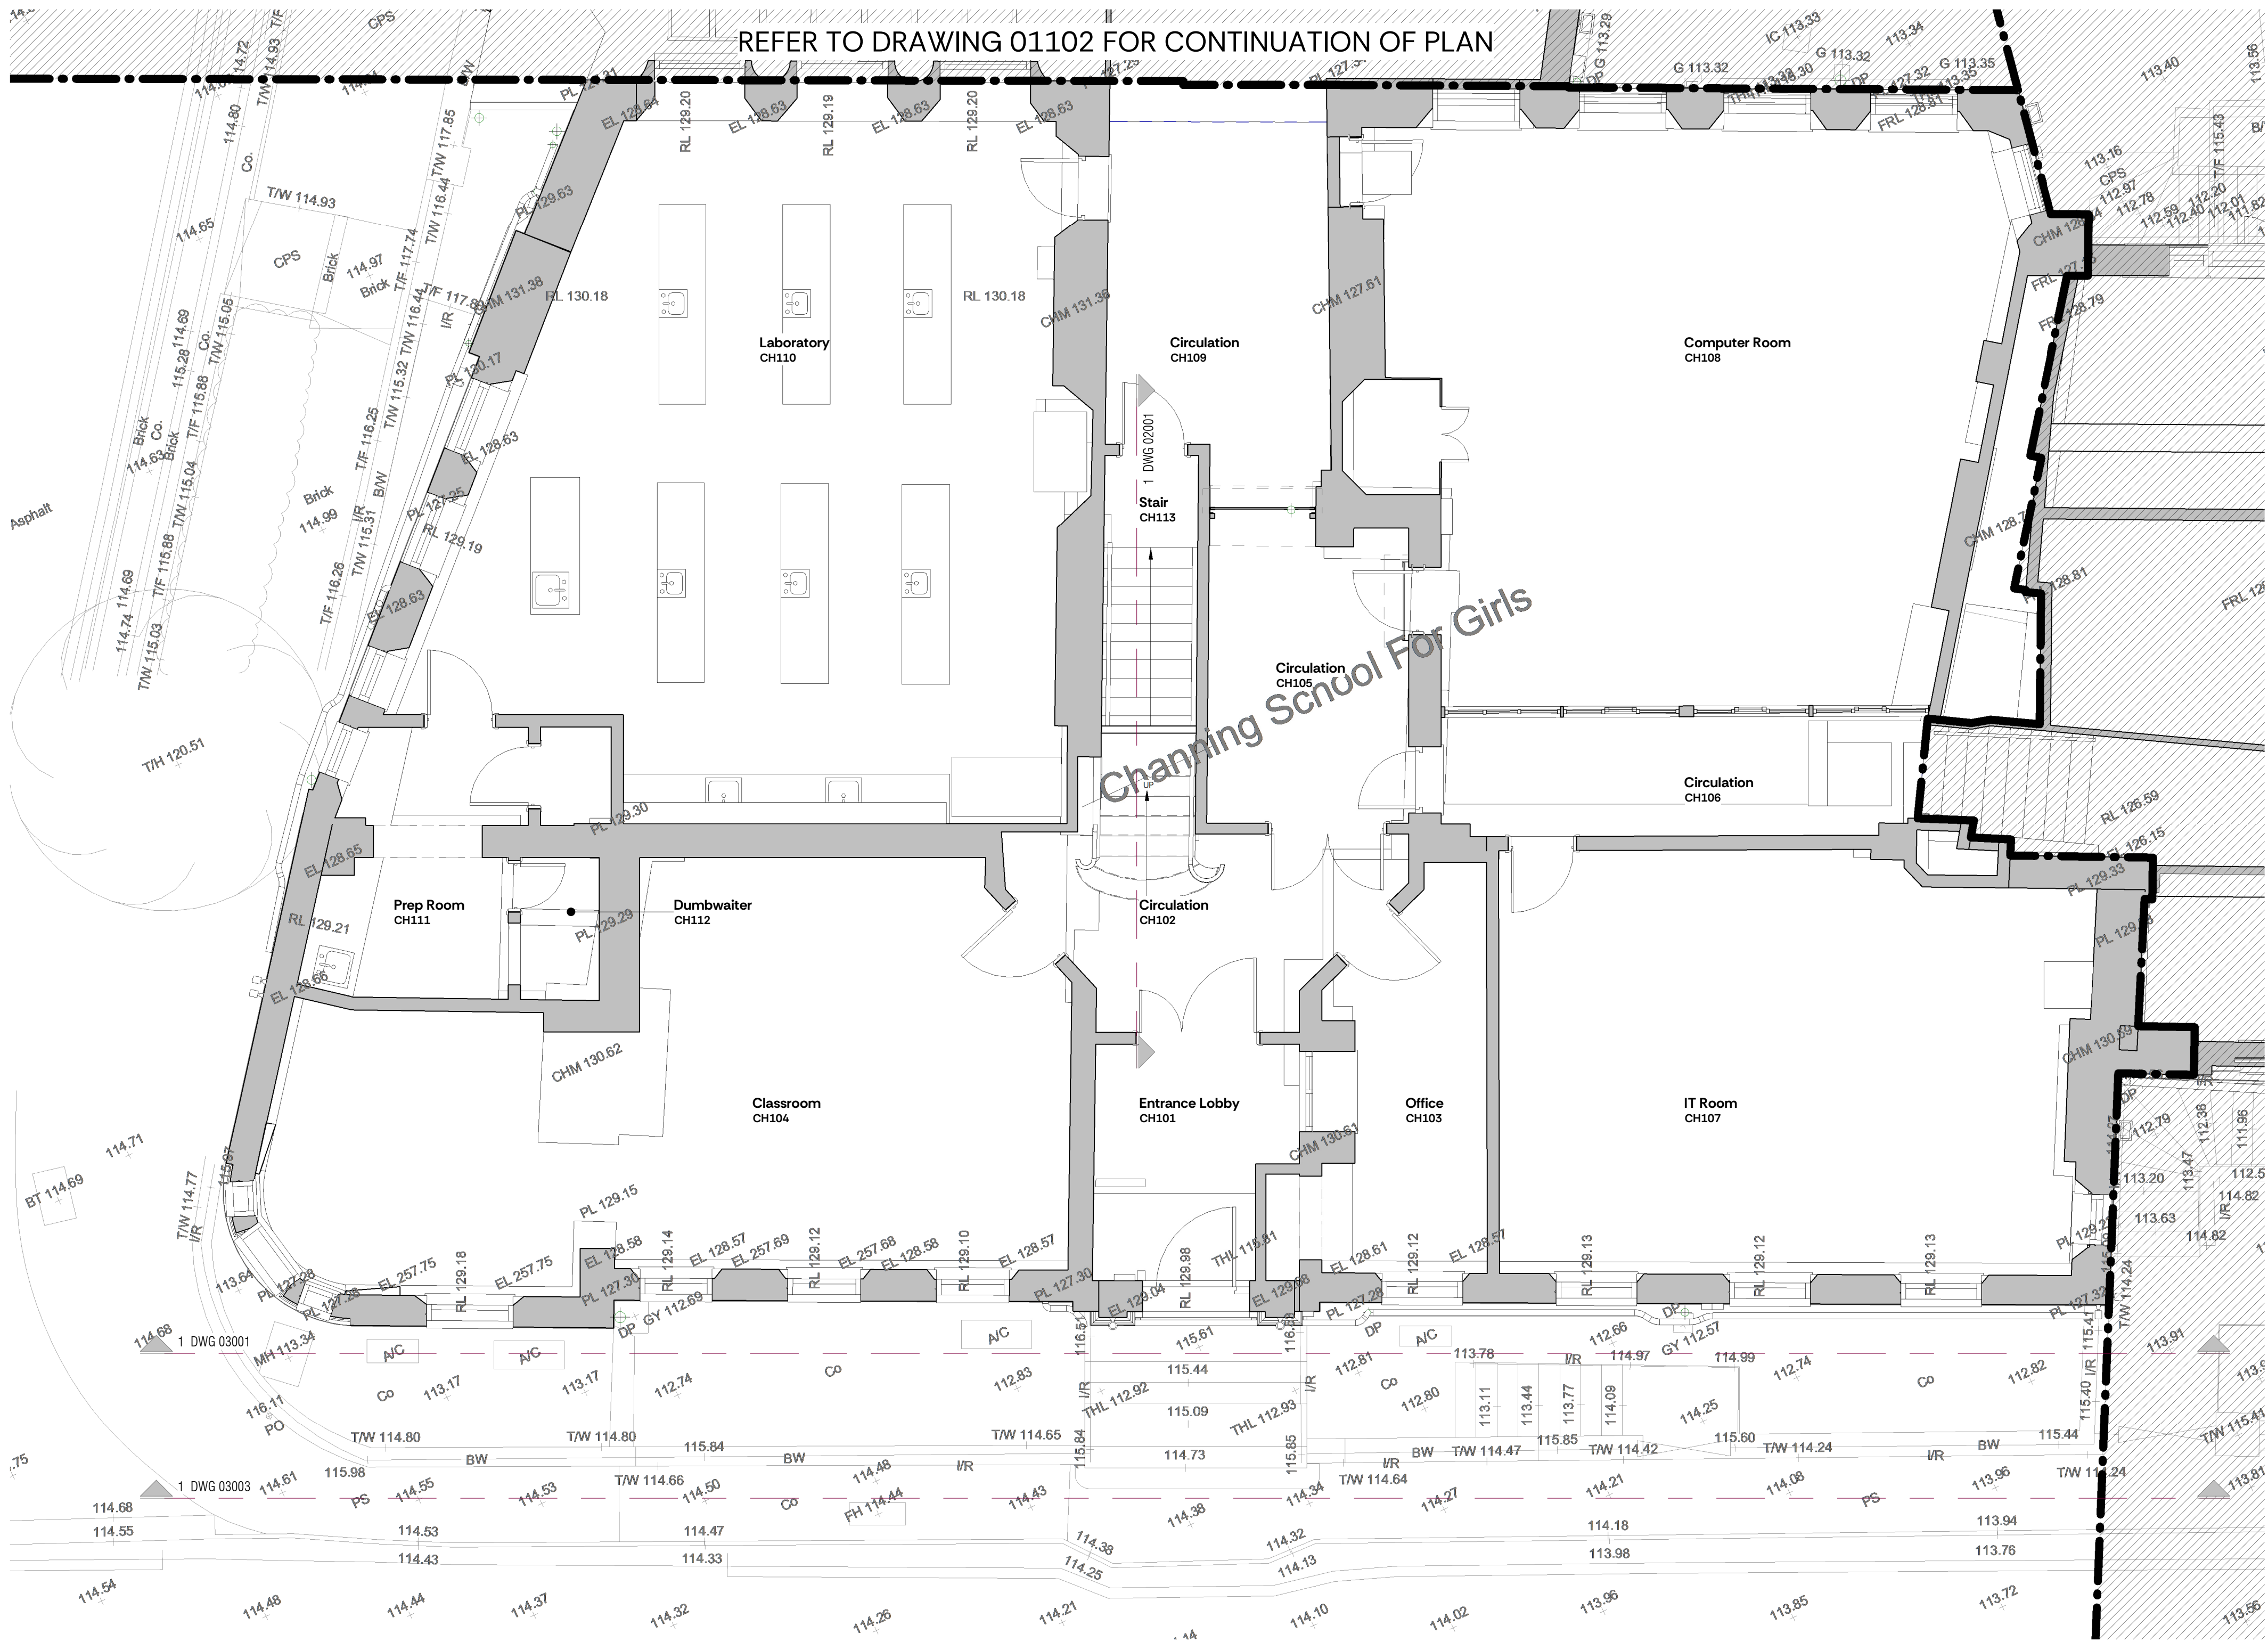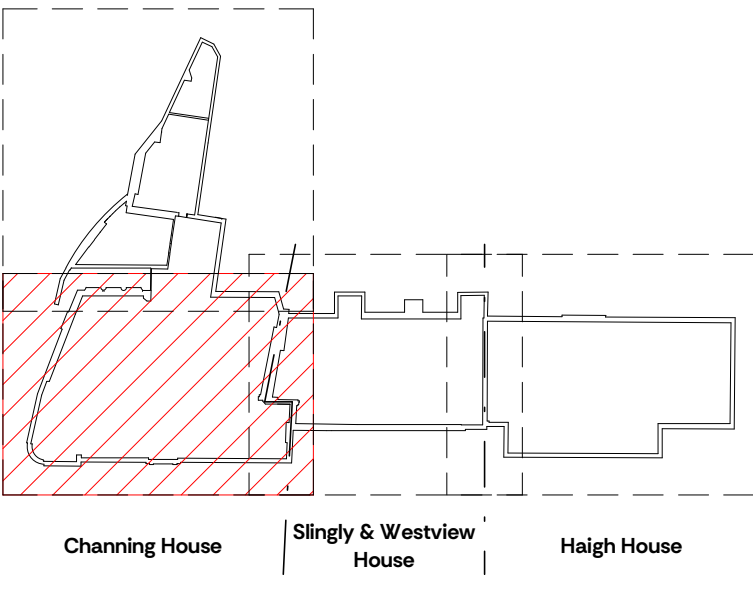



P01	Issued for Listed Building Approval	13/02/2026
Rev.	Description	Date
Client & Project		Proj. Ref.-2527
Channing School For Girls		
Channing School Replanning 2026		
Document Title		
Level 01 - Channing House - As Existing		
(Sheet 1)		
Project Stage	Purpose	Scale @ A1
RIBA 3	Planning	1:50
Document Reference.		
Project-Originator-Zone-Level-Type-Role-Number	Rev	Status
2527-NVB-CSR-01-DR-A-01101	P01	S2



Scale

1:50 @ A1 (1:100 @ A3)

0.5	1	1.5	2	2.5	3	3.5	4	4.5	5m
-----	---	-----	---	-----	---	-----	---	-----	----

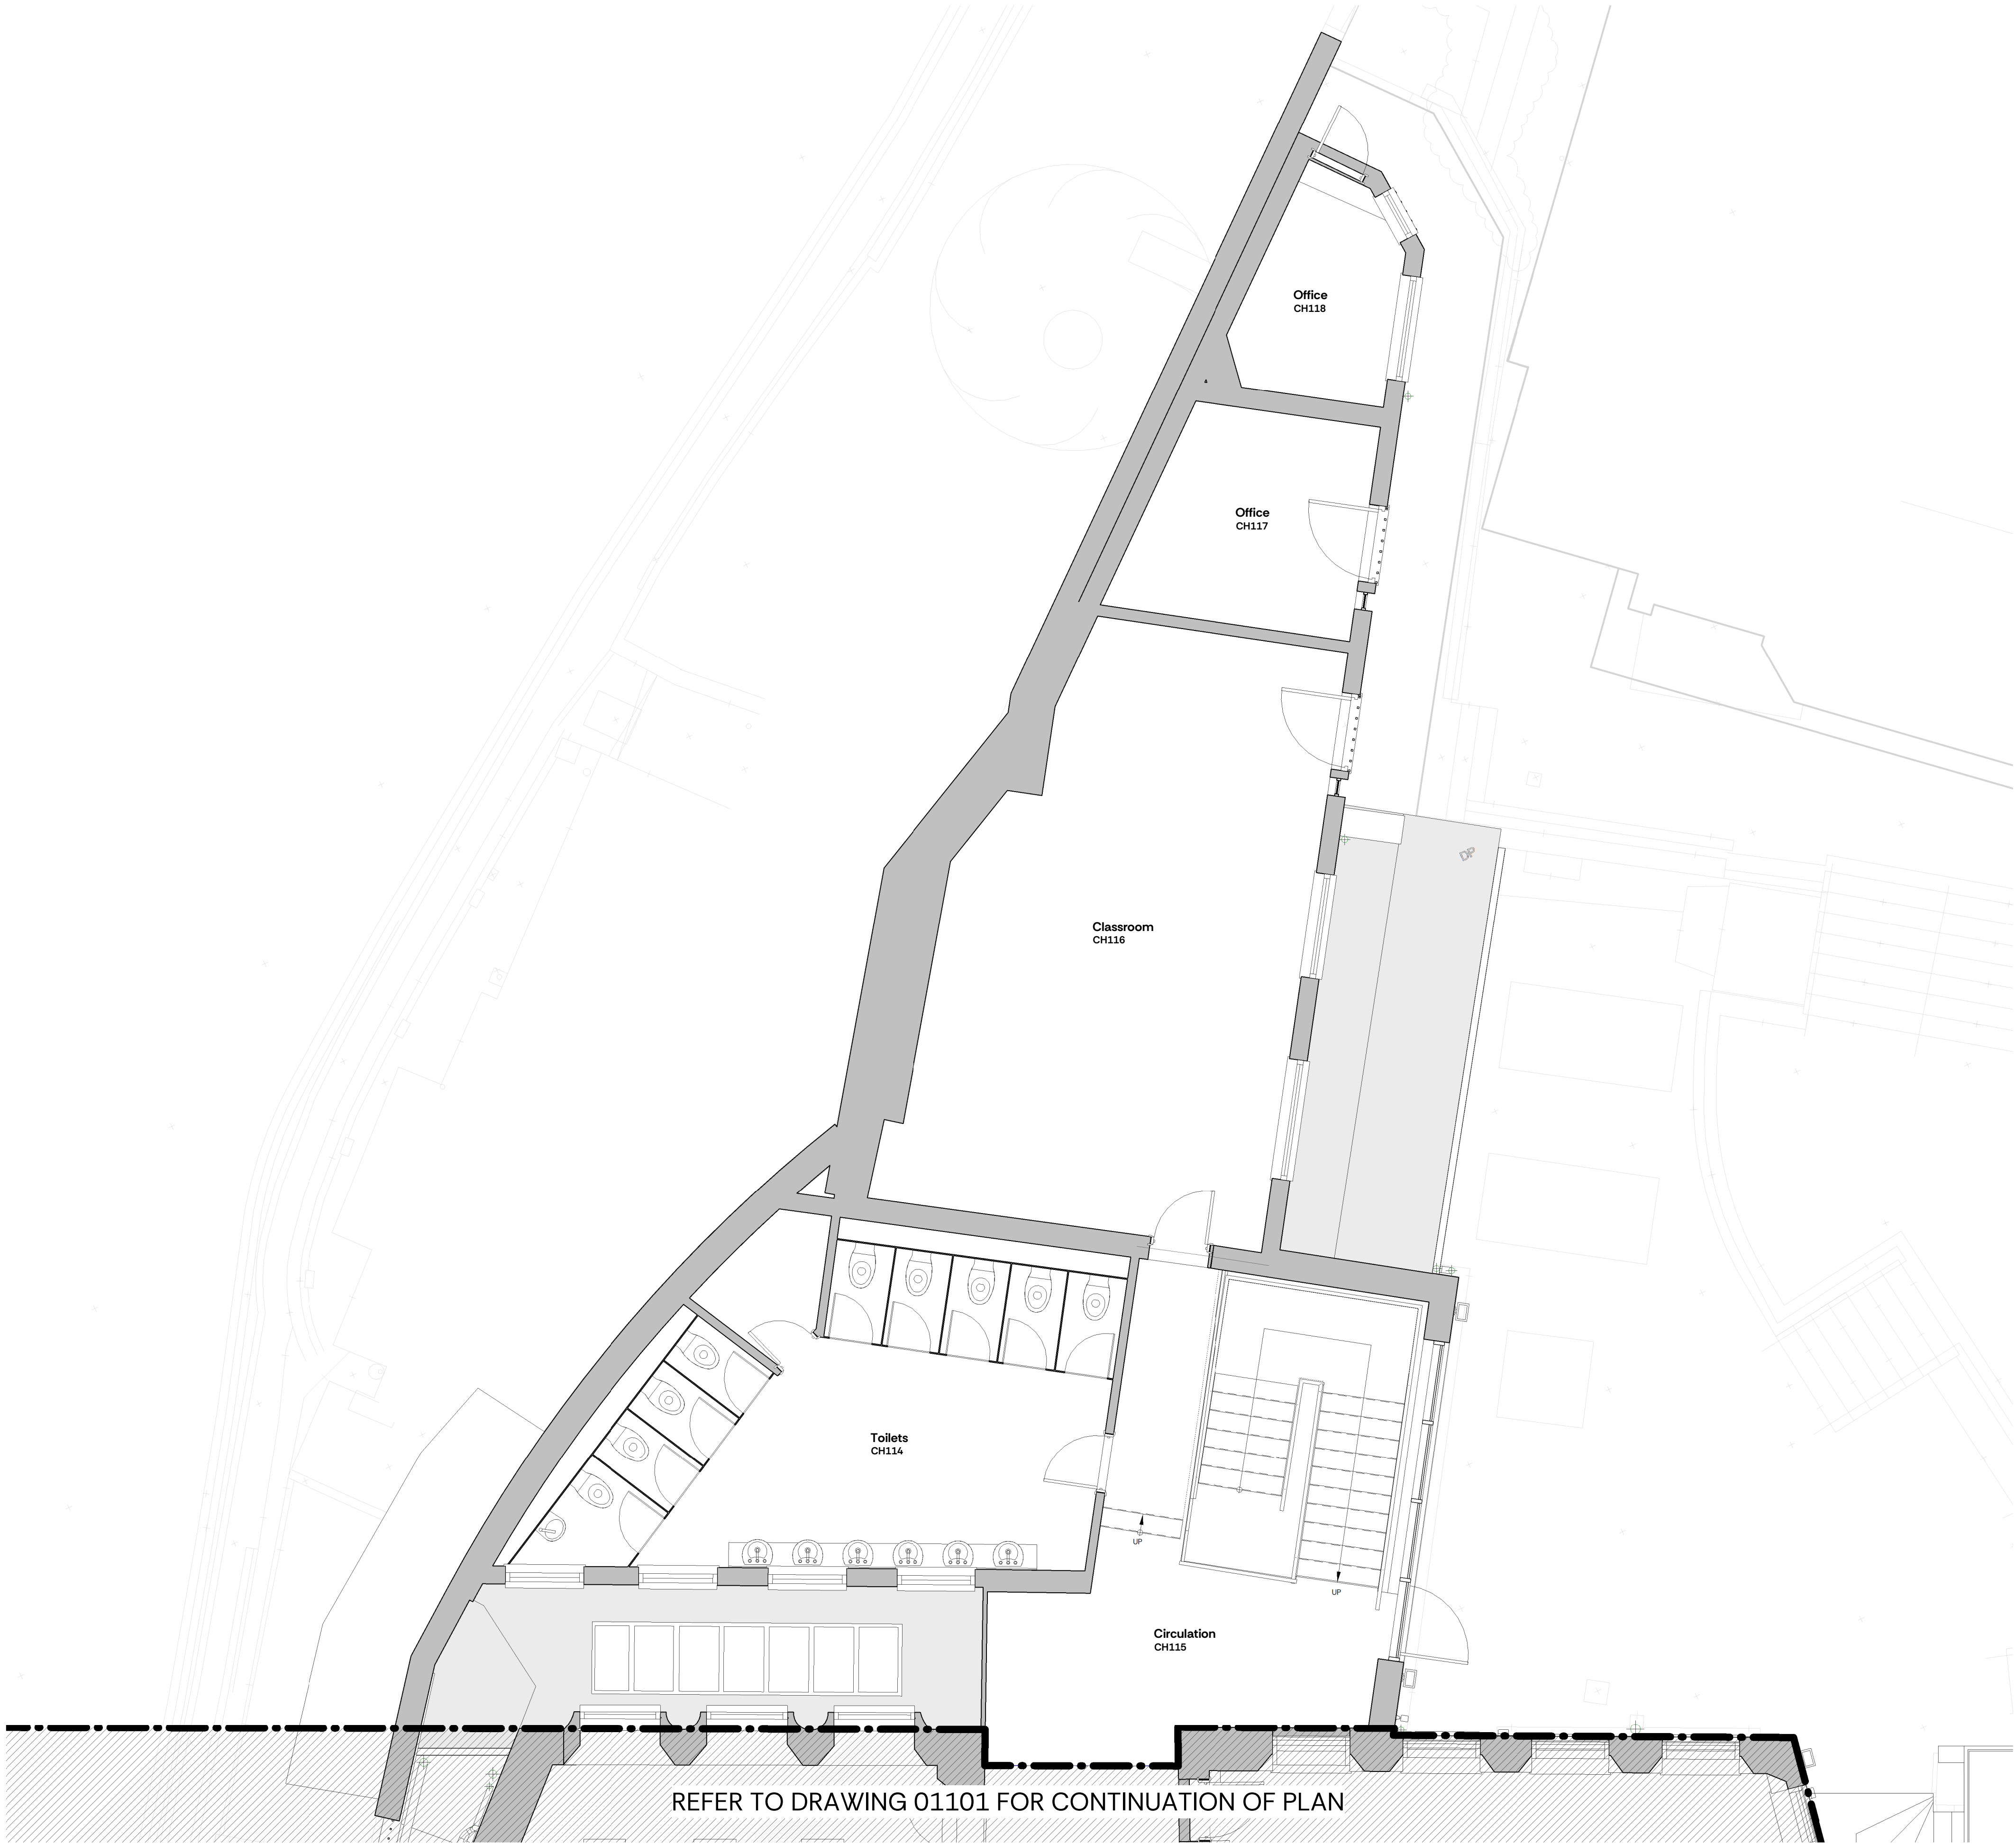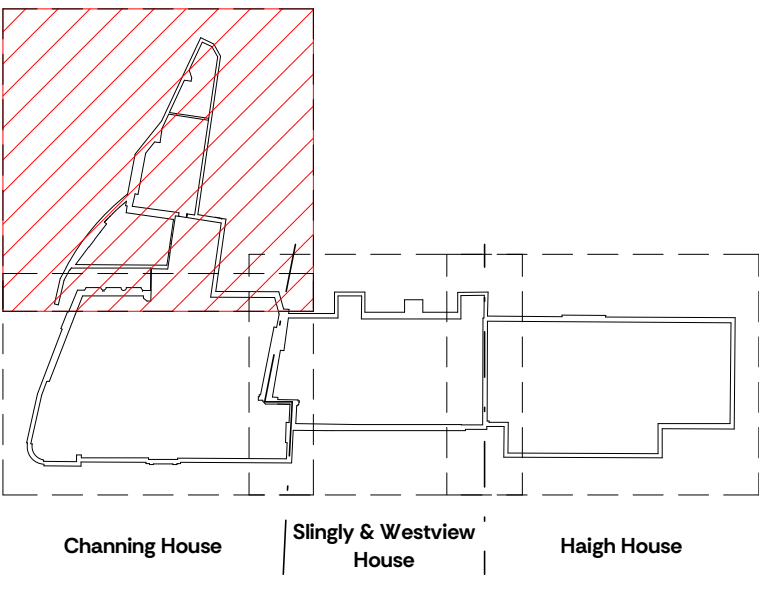



P01	Issued for Listed Building Approval	13/02/2026
Rev.	Description	Date
Client & Project		Proj. Ref.-2527
Channing School For Girls Channing School Replanning 2026		
Document Title		
Level 01 - Channing House - As Existing (Sheet 2)		
Project Stage	Purpose	Scale @ A1
RIBA 3	Planning	1:50
Document Reference.		
Project-Originator-Zone-Level-Type-Role-Number	Rev	Status
2527-NVB-CSR-01-DR-A-01102	P01	S2





North



Scale										
1:50 @ A1 (1:100 @ A3)										
0.5	1	1.5	2	2.5	3	3.5	4	4.5	5m	

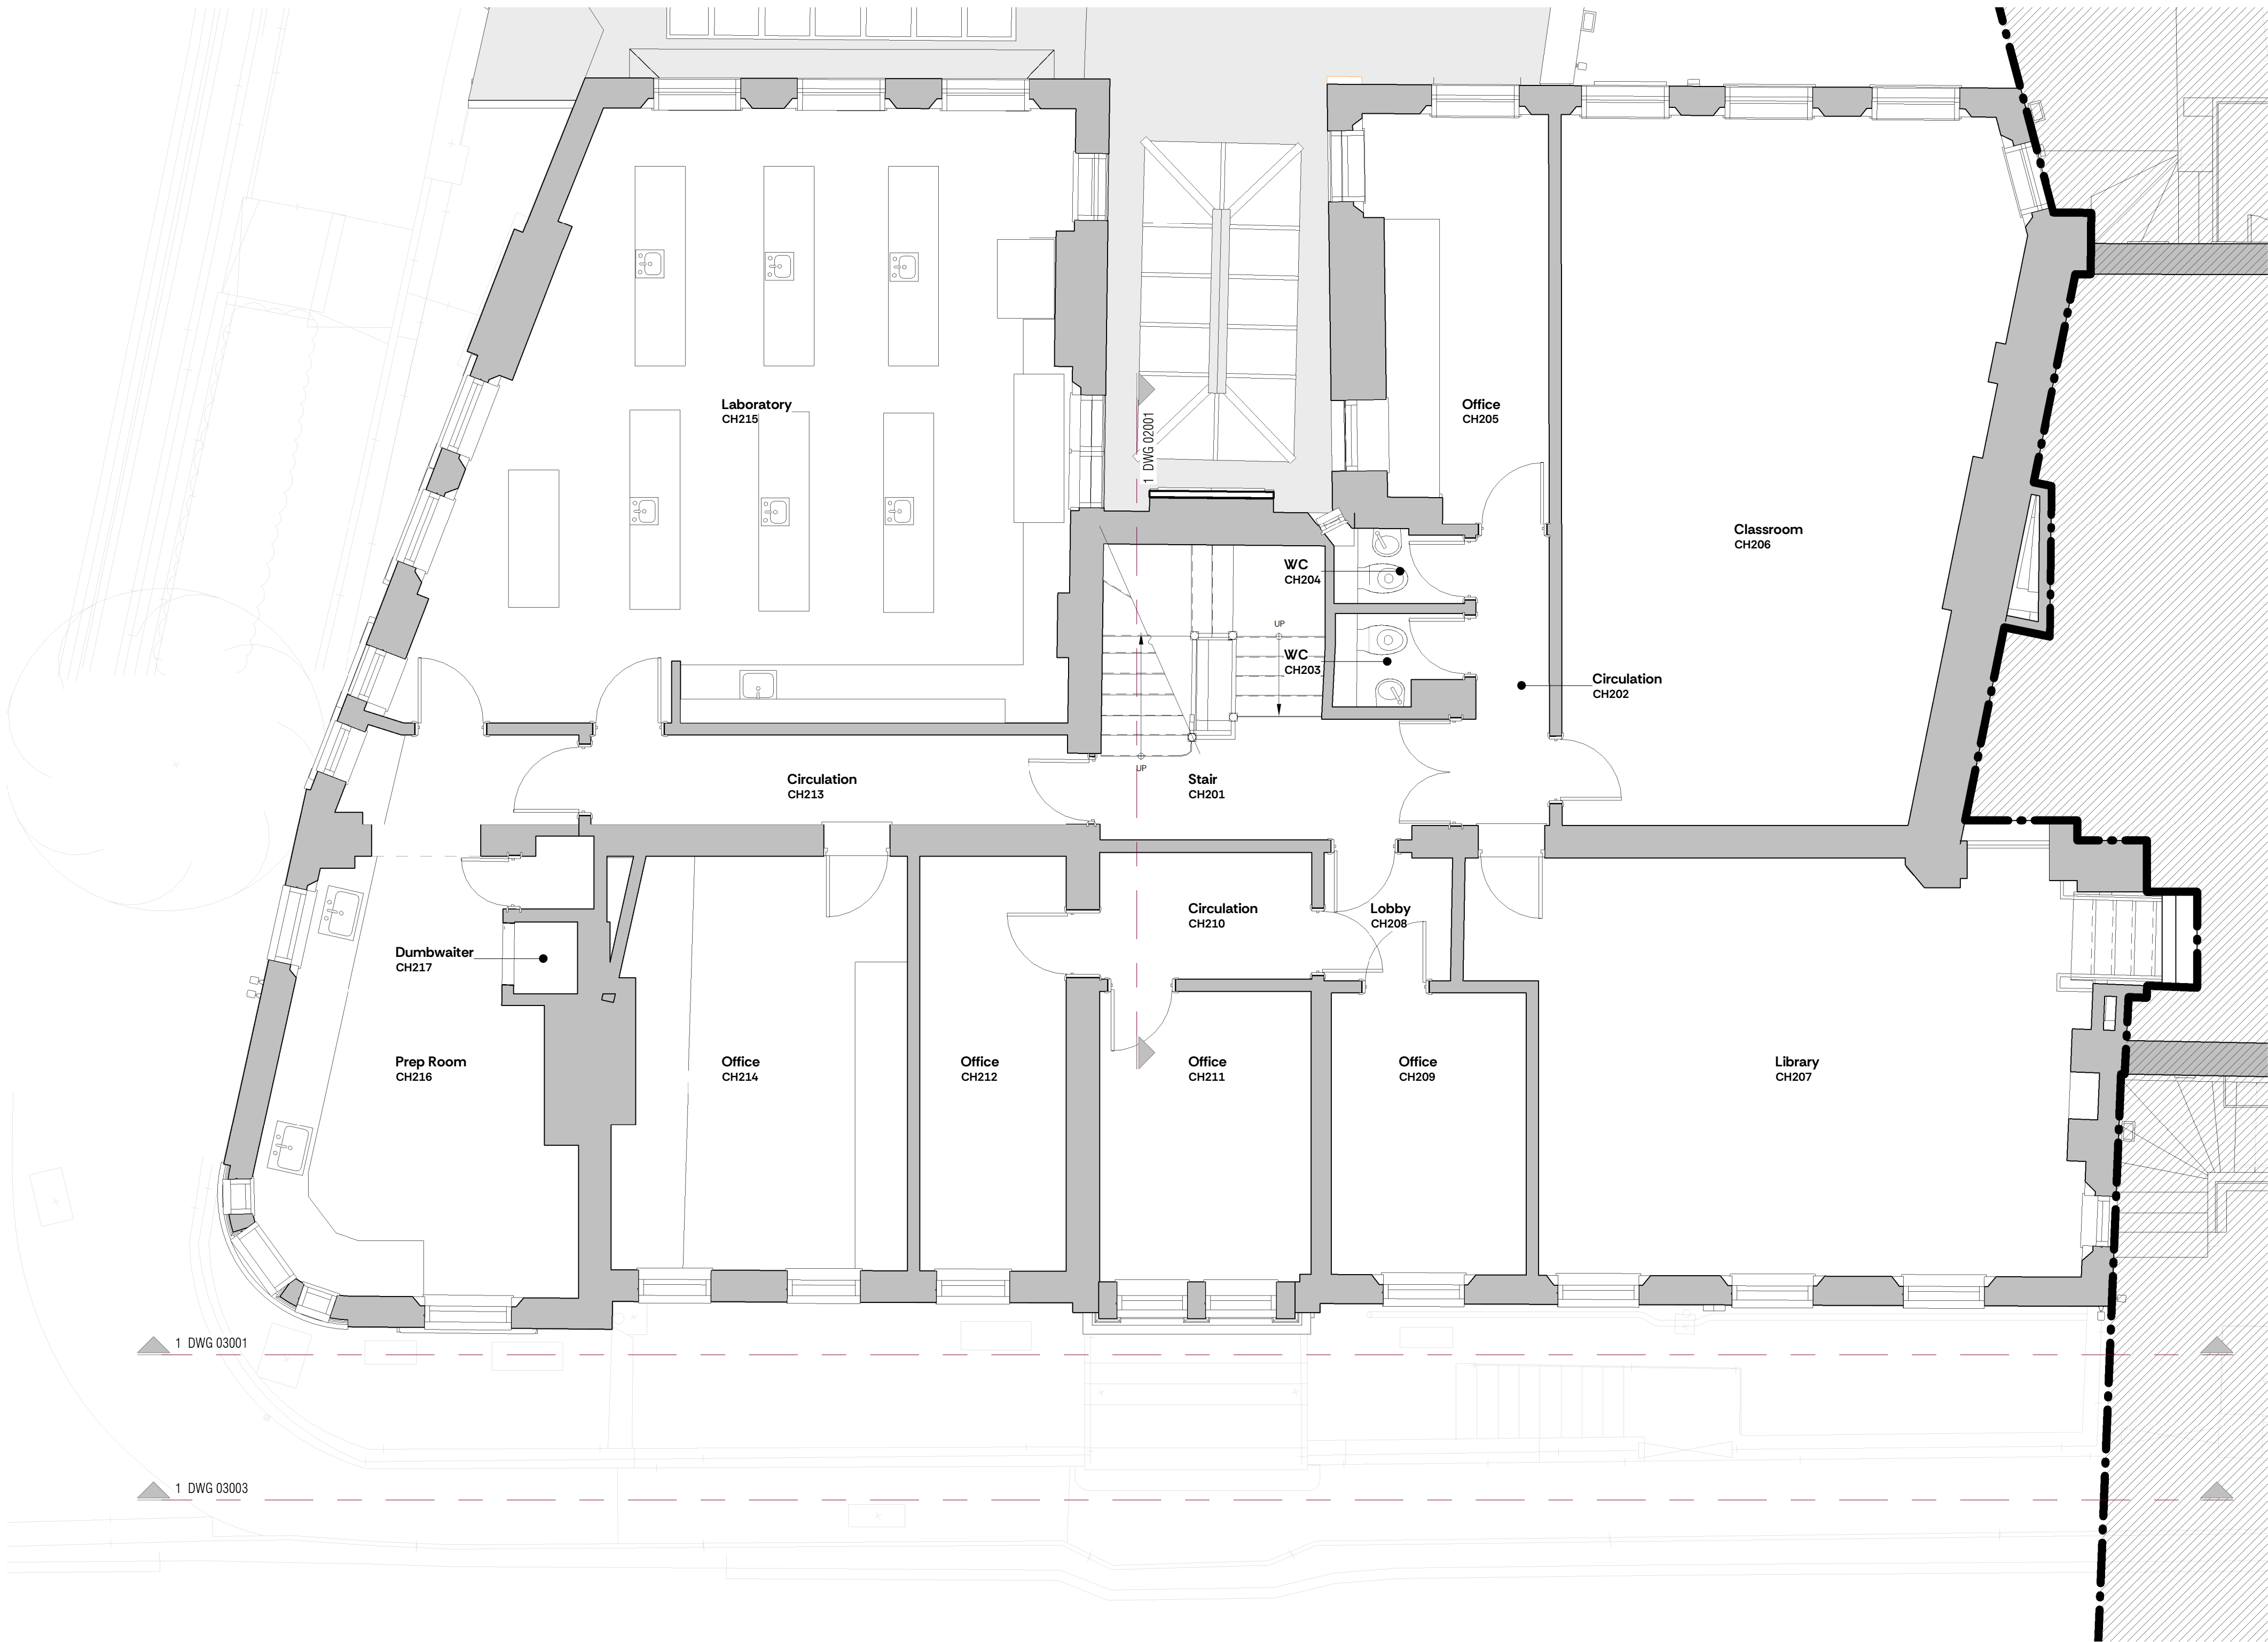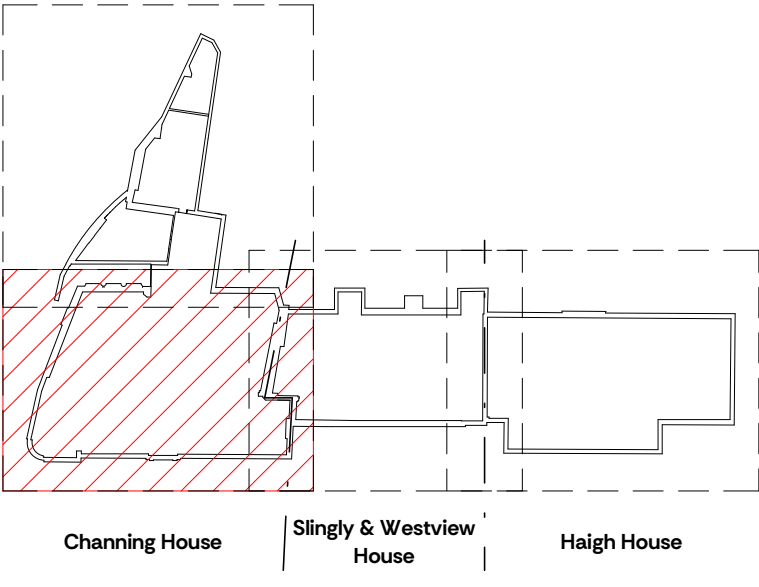

P01	Issued for Listed Building Approval	13/02/2026
Rev.	Description	Date
Client & Project		Proj. Ref.-2527
Channing School For Girls		
Channing School Replanning 2026		
Document Title		
Level 02 - Channing House - As Existing		
Project Stage	Purpose	Scale @ A1
RIBA 3	Planning	1:50
Document Reference.		
Project-Originator-Zone-Level-Type-Role-Number	Rev	Status
2527-NVB-CSR-02-DR-A-01201	P01	S2



Scale										
1:50 @ A1 (1:100 @ A3)										
0.5	1	1.5	2	2.5	3	3.5	4	4.5	5m	

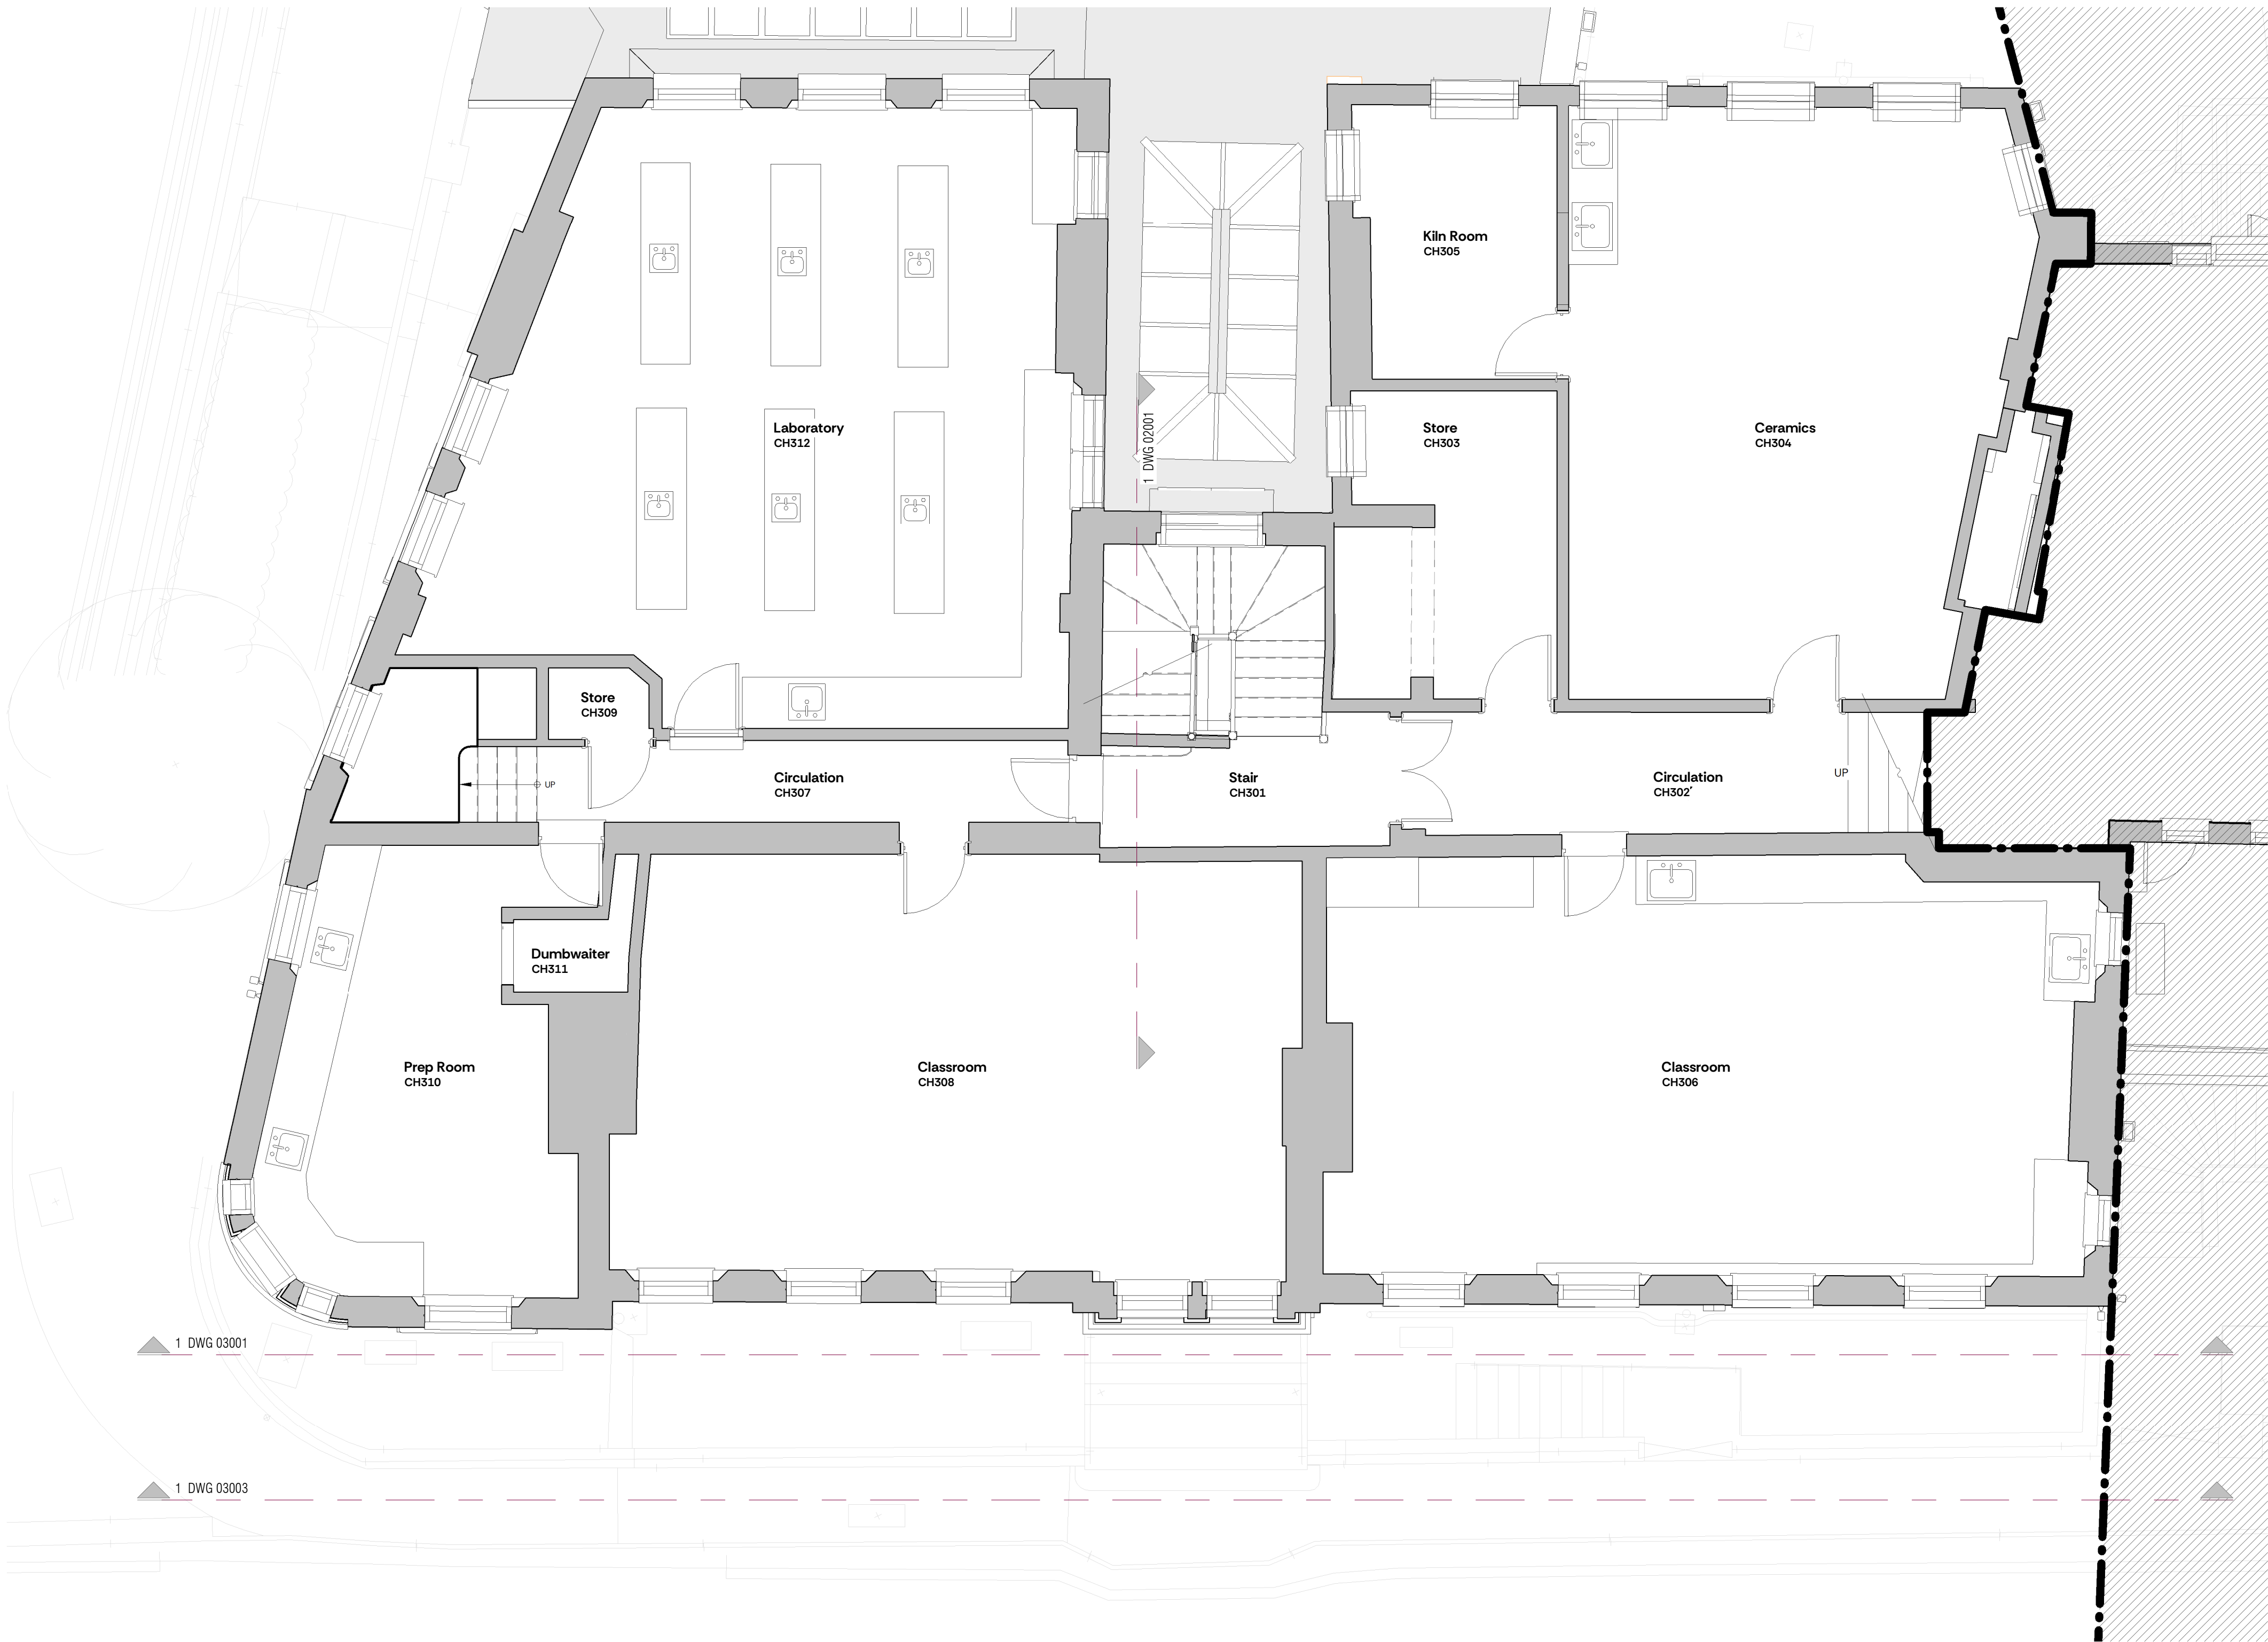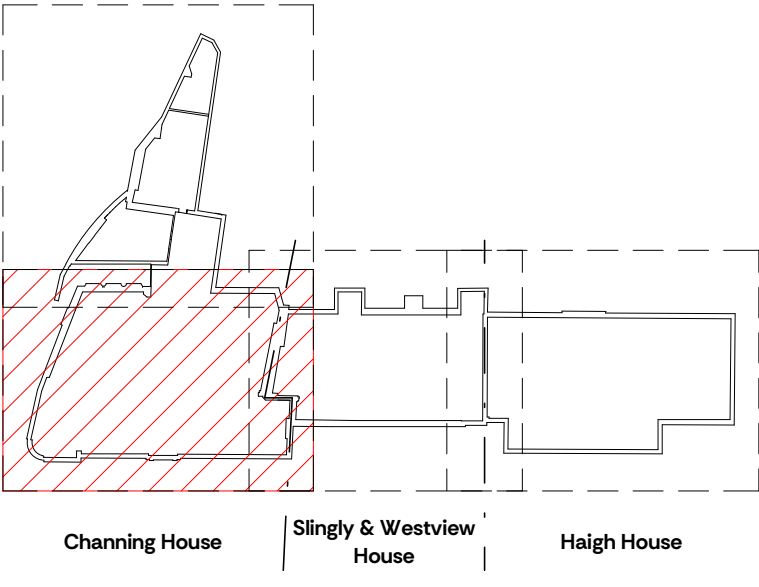

P01	Issued for Listed Building Approval	13/02/2026
Rev.	Description	Date
Client & Project		Proj. Ref.-2527

Channing School For Girls
Channing School Replanning 2026

Document Title



Level 03 - Channing House - As Existing

Project Stage	Purpose	Scale @ A1
RIBA 3	Planning	1:50

Document Reference.		Rev	Status
Project-Originator-Zone-Level-Type-Role-Number			
2527-NVB-CSR-03-DR-A-01301		P01	S2



Scale										
1:50 @ A1 (1:100 @ A3)										
0.5	1	1.5	2	2.5	3	3.5	4	4.5	5m	

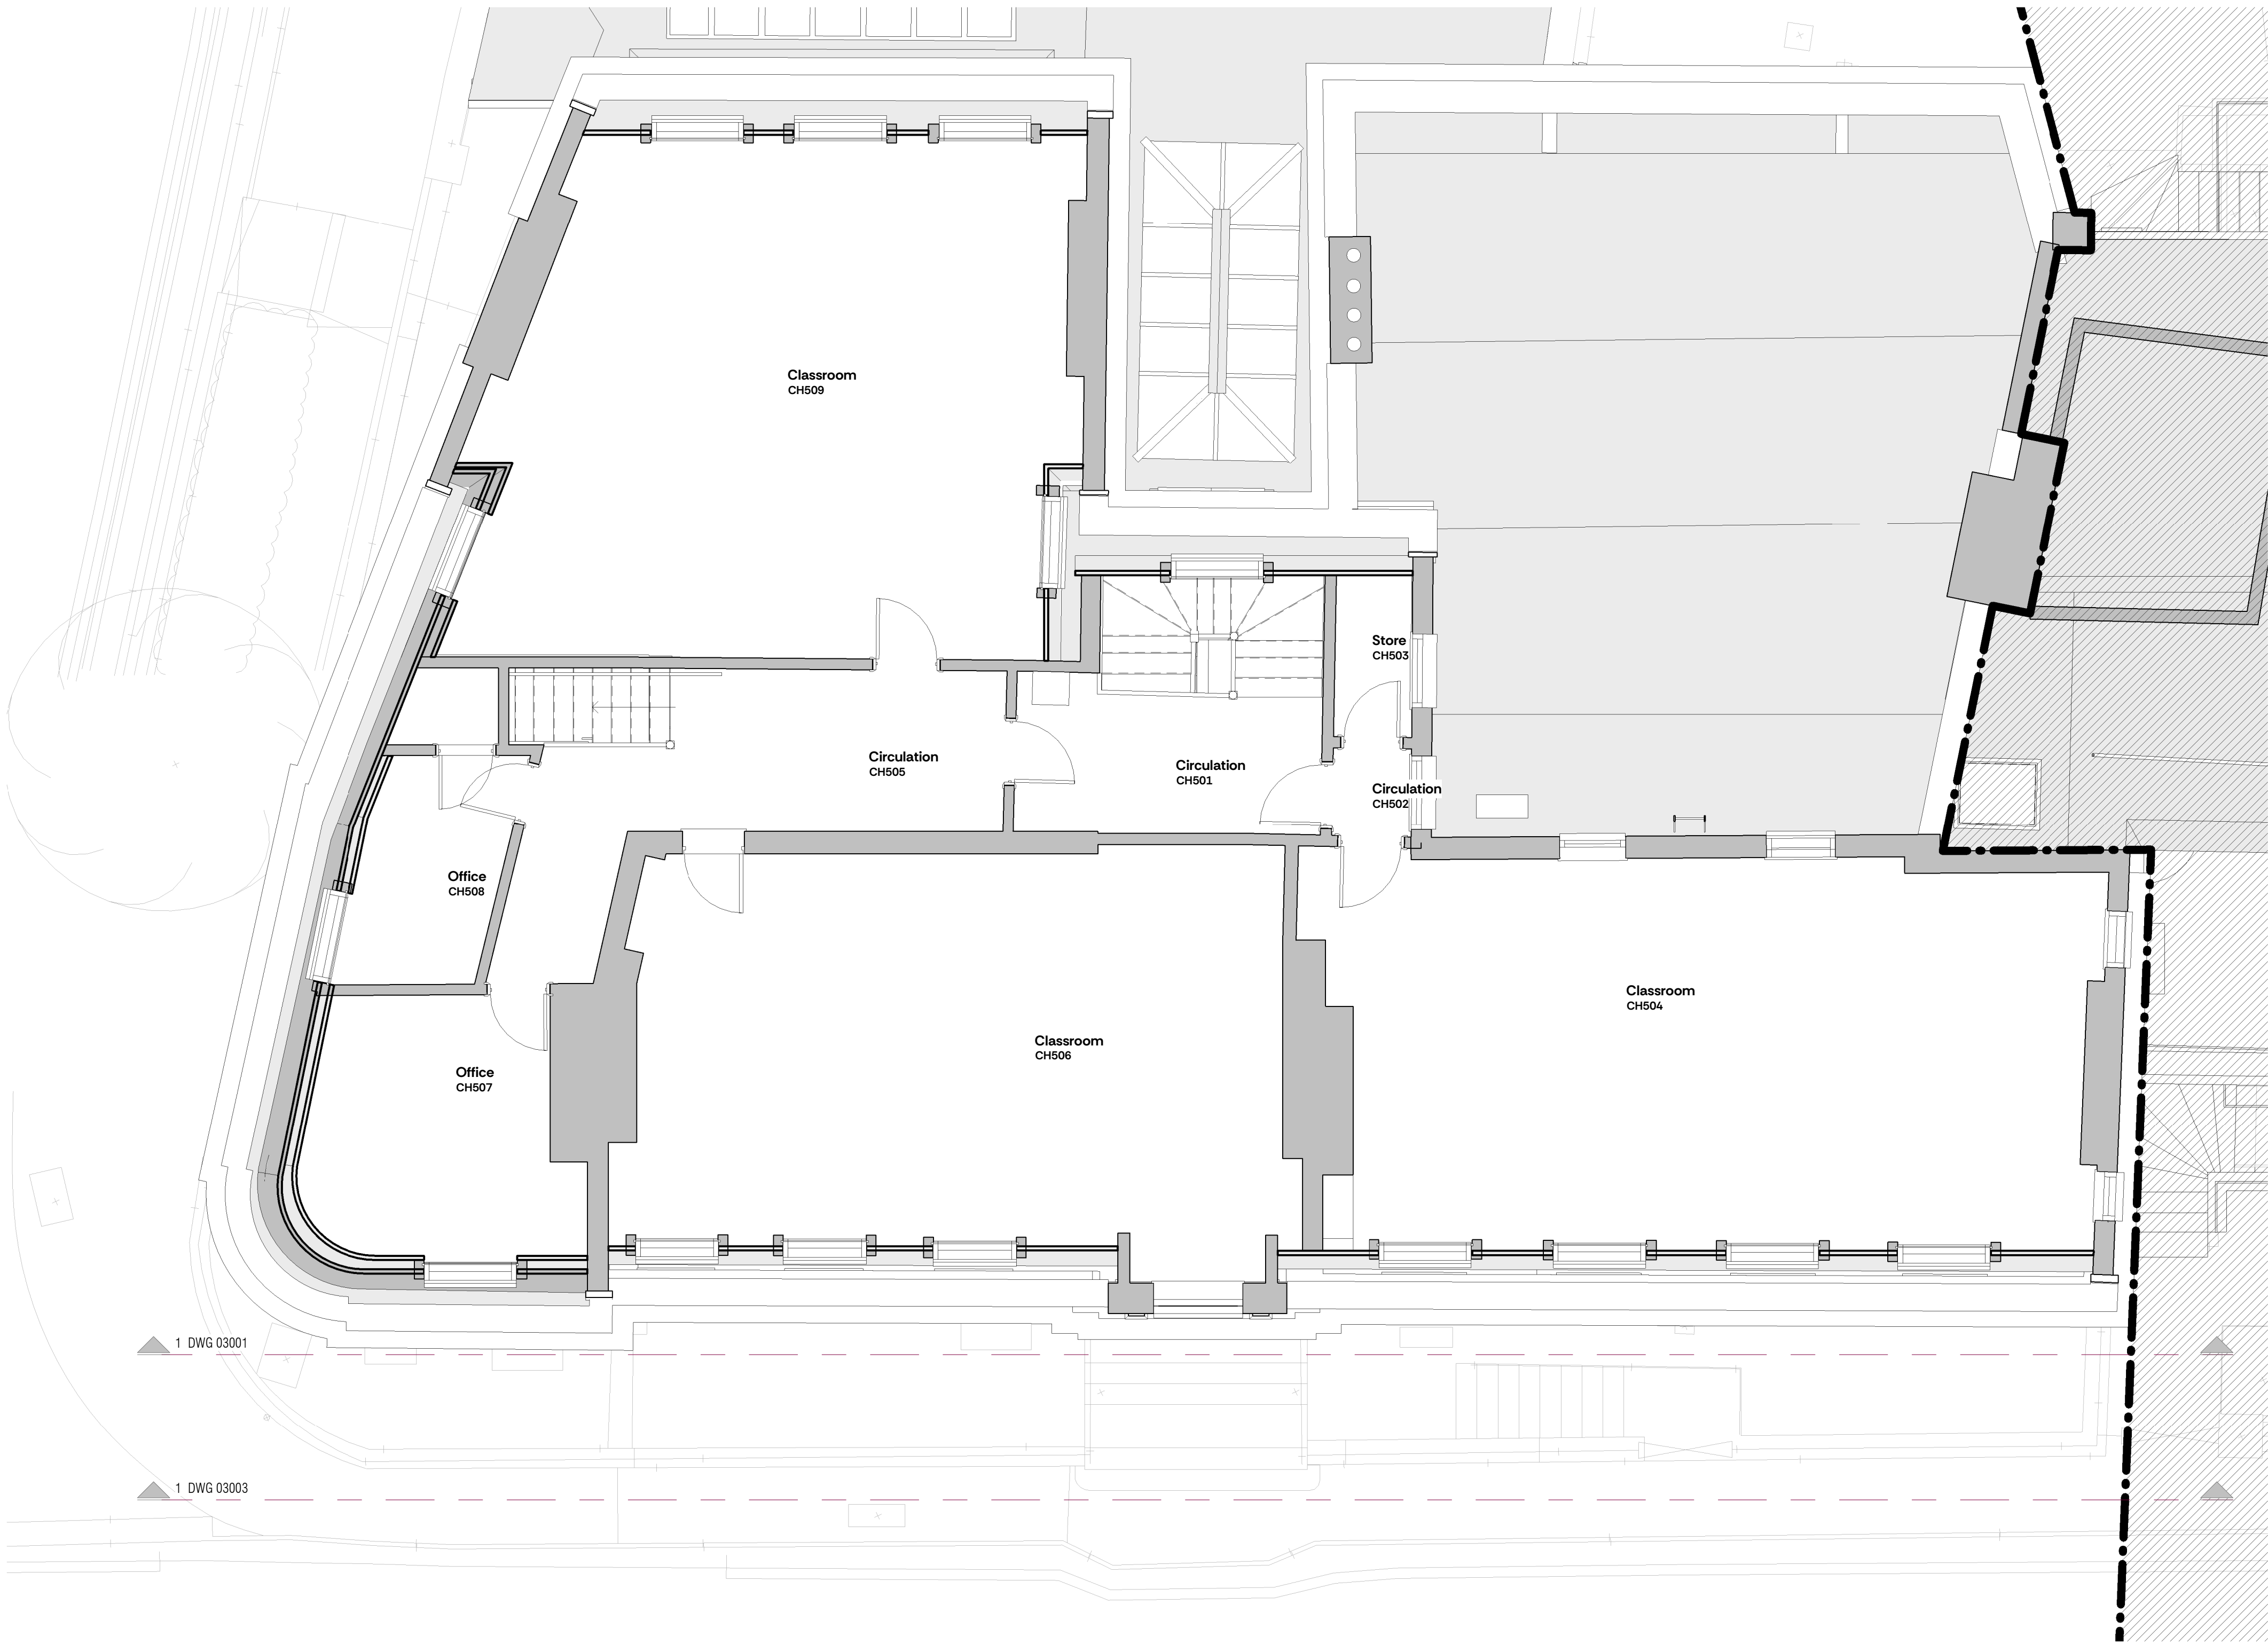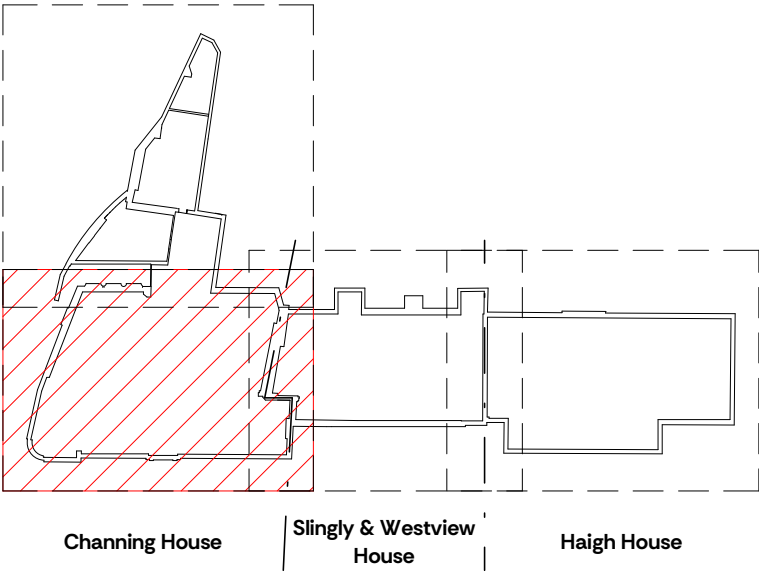

P01	Issued for Listed Building Approval	13/02/2026
Rev.	Description	Date
Client & Project		Proj. Ref.-2527

Channing School For Girls
Channing School Replanning 2026

Document Title

Level 05 - Channing House - As Existing

Project Stage	Purpose	Scale @ A1
RIBA 3	Planning	1:50

Document Reference.		Rev	Status
Project-Originator-Zone-Level-Type-Role-Number			
2527-NVB-CSR-05-DR-A-01501		P01	S2



Scale

1:50 @ A1 (1:100 @ A3)

0.5	1	1.5	2	2.5	3	3.5	4	4.5	5m
-----	---	-----	---	-----	---	-----	---	-----	----



P01	Issued for Listed Building Approval	13/02/2026
Rev.	Description	Date

Client & Project

Proj. Ref.-2527

Channing School For Girls
Channing School Replanning 2026

Document Title

Channing House - Main Elevation Existing

Project Stage	Purpose	Scale @ A1
RIBA 3	Planning	1:50

Document Reference.	Rev	Status
Project-Originator-Zone-Level-Type-Role-Number		
2527-NVB-CSR-ZZ-DR-A-03001	P01	A3



Scale										
1:50 @ A1 (1:100 @ A3)										
0.5	1	1.5	2	2.5	3	3.5	4	4.5	5m	



P01 Issued for Listed Building Approval		13/02/2026
Rev.	Description	Date
Client & Project		Proj. Ref.-2527
Channing School For Girls		
Channing School Replanning 2026		
Document Title		
Channing House - Main Elevation at Street Level		
Existing		
Project Stage	Purpose	Scale @ A1
RIBA 3	Planning	1:50
Document Reference.		
Project-Originator-Zone-Level-Type-Role-Number	Rev	Status
2527-NVB-CSR-ZZ-DR-A-03003	P01	A3

