



Note 1	Existing timber sash windows - All surfaces to be brushed clean of all debris, rubbed down and prepared for new paint finish.
Note 2	Existing doors retained - All surfaces to be brushed clean of all debris, rubbed down and prepared for new paint finish.
Note 3	All surfaces in working areas to be made good as necessary and brushed clean of all debris and prepared for new finishes


 Hatch indicates rooms & areas not to be included in Summer 2026 works

Client & Project Proj. Ref.-2527

Document Title
**Level 00 - Channing House - Proposed GA
(Sheet 1)**

Document Reference.

Project=Originator zone=Level=Type=Role=Number	Rev	Status
2527-NVB-CSR-00-DR-A-01020	P01	S2

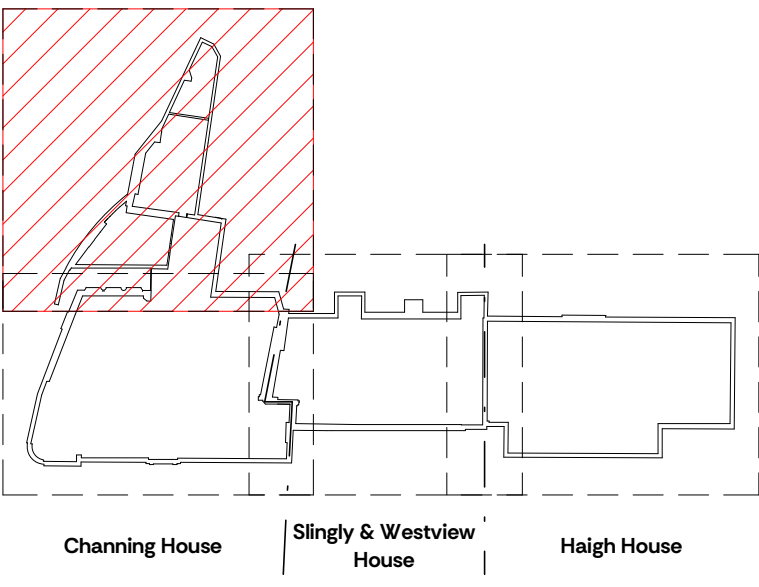

STANDARD NOTES


- Note 1 Existing timber sash windows – All surfaces to be brushed clean of all debris, rubbed down and prepared for new paint finish.
- Note 2 Existing doors retained – All surfaces to be brushed clean of all debris, rubbed down and prepared for new paint finish.
- Note 3 All surfaces in working areas to be made good as necessary and brushed clean of all debris and prepared for new finishes
- Hatch indicates rooms & areas not to be included in Summer 2026 works



P01	Issued for Listed Building Approval	13/02/2026
Rev.	Description	Date
Client & Project		Proj. Ref.-2527
Channing School For Girls		
Channing School Replanning 2026		
Document Title		
Level 00 - Channing House - Proposed GA (Sheet 2)		
Project Stage	Purpose	Scale @ A1
RIBA 3	Information	1:50
Document Reference.		
Project-Originator-Zone-Level-Type-Role-Number	Rev	Status
2527-NVB-CSR-00-DR-A-01021	P01	S2



Scale										
1:50 @ A1 (1:100 @ A3)										
0.5	1	1.5	2	2.5	3	3.5	4	4.5	5m	

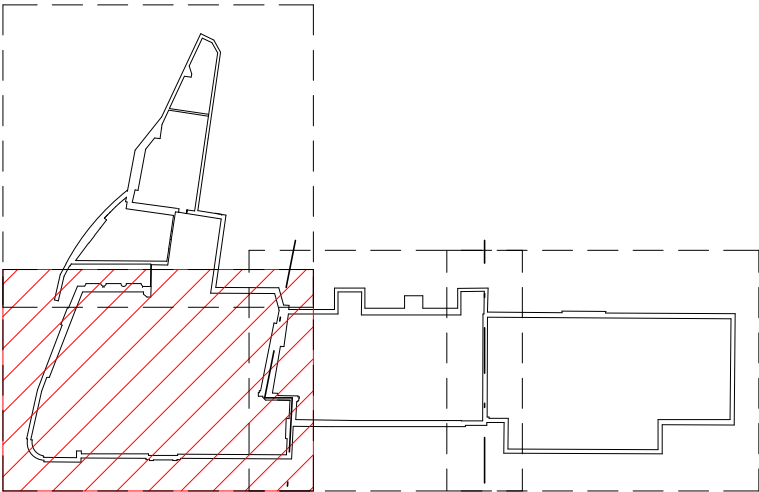


Channing House Slingly & Westview House Haigh House

STANDARD NOTES

- Note 1 Existing timber sash windows – All surfaces to be brushed clean of all debris, rubbed down and prepared for new paint finish.
- Note 2 Existing doors retained – All surfaces to be brushed clean of all debris, rubbed down and prepared for new paint finish.
- Note 3 All surfaces in working areas to be made good as necessary and brushed clean of all debris and prepared for new finishes

Hatch indicates rooms & areas not to be included in Summer 2026 works

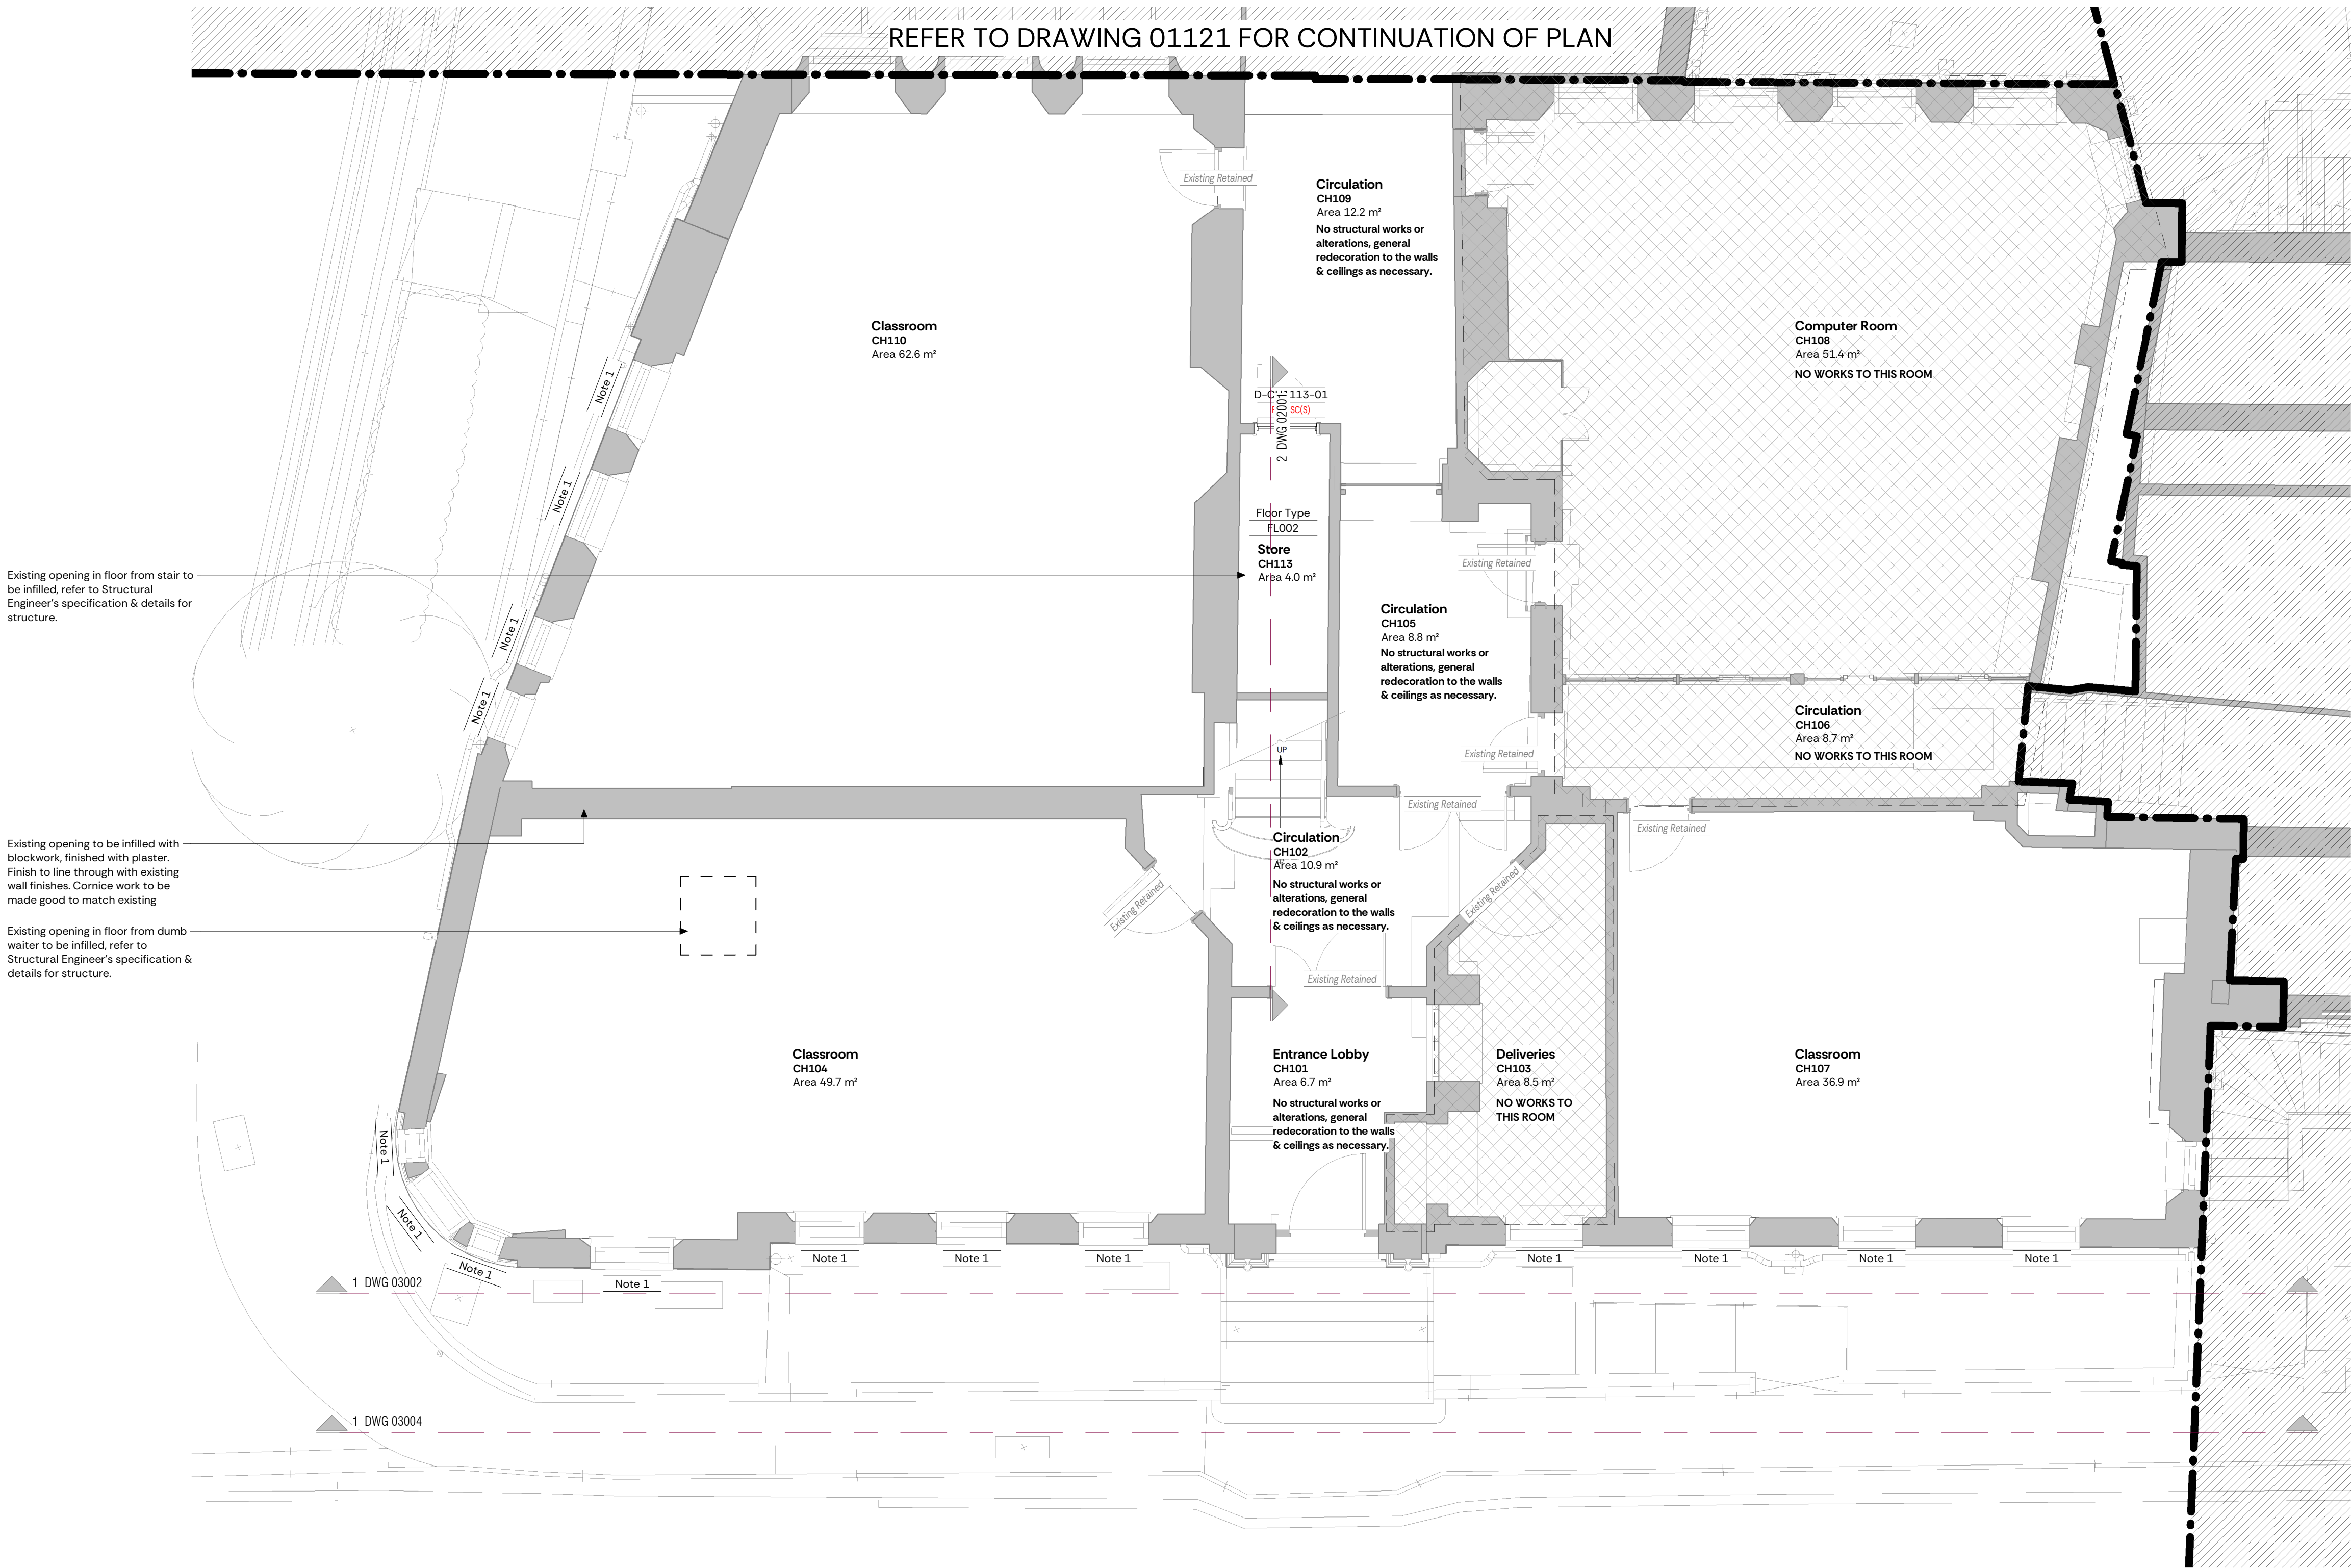


P01	Issued for Listed Building Approval	13/02/2026
Rev.	Description	Date
Client & Project		Proj. Ref. -2527
Channing School For Girls		
Channing School Replanning 2026		
Document Title		
Level 01 - Channing House - Proposed GA		
(Sheet 1)		
Project Stage	Purpose	Scale @ A1
RIBA 3	Planning	1:50
Document Reference.		
Project-Originator-Zone-Level-Type-Role-Number	Rev	Status
2527-NVB-CSR-01-DR-A-01120	P01	S2

Scale


1:50 @ A1 (1:100 @ A3)

0.5	1	1.5	2	2.5	3	3.5	4	4.5	5m
-----	---	-----	---	-----	---	-----	---	-----	----

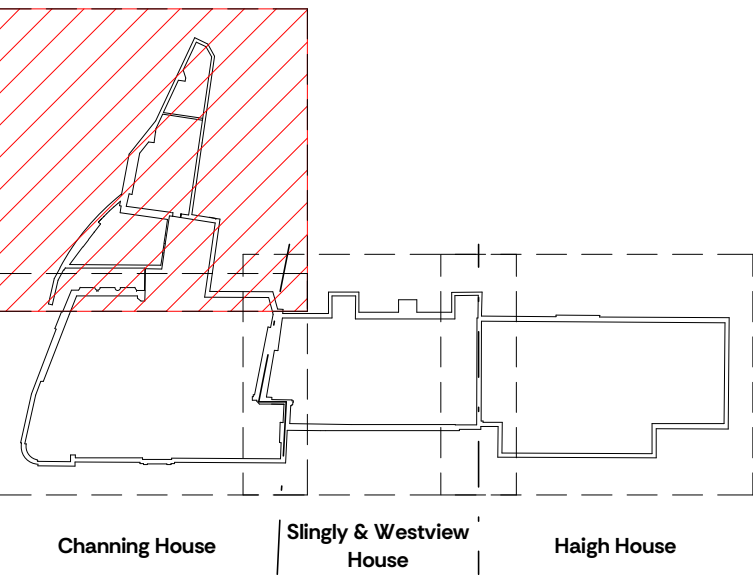

STANDARD NOTES


- Note 1 Existing timber sash windows – All surfaces to be brushed clean of all debris, rubbed down and prepared for new paint finish.
- Note 2 Existing doors retained – All surfaces to be brushed clean of all debris, rubbed down and prepared for new paint finish.
- Note 3 All surfaces in working areas to be made good as necessary and brushed clean of all debris and prepared for new finishes
- Hatch indicates rooms & areas not to be included in Summer 2026 works

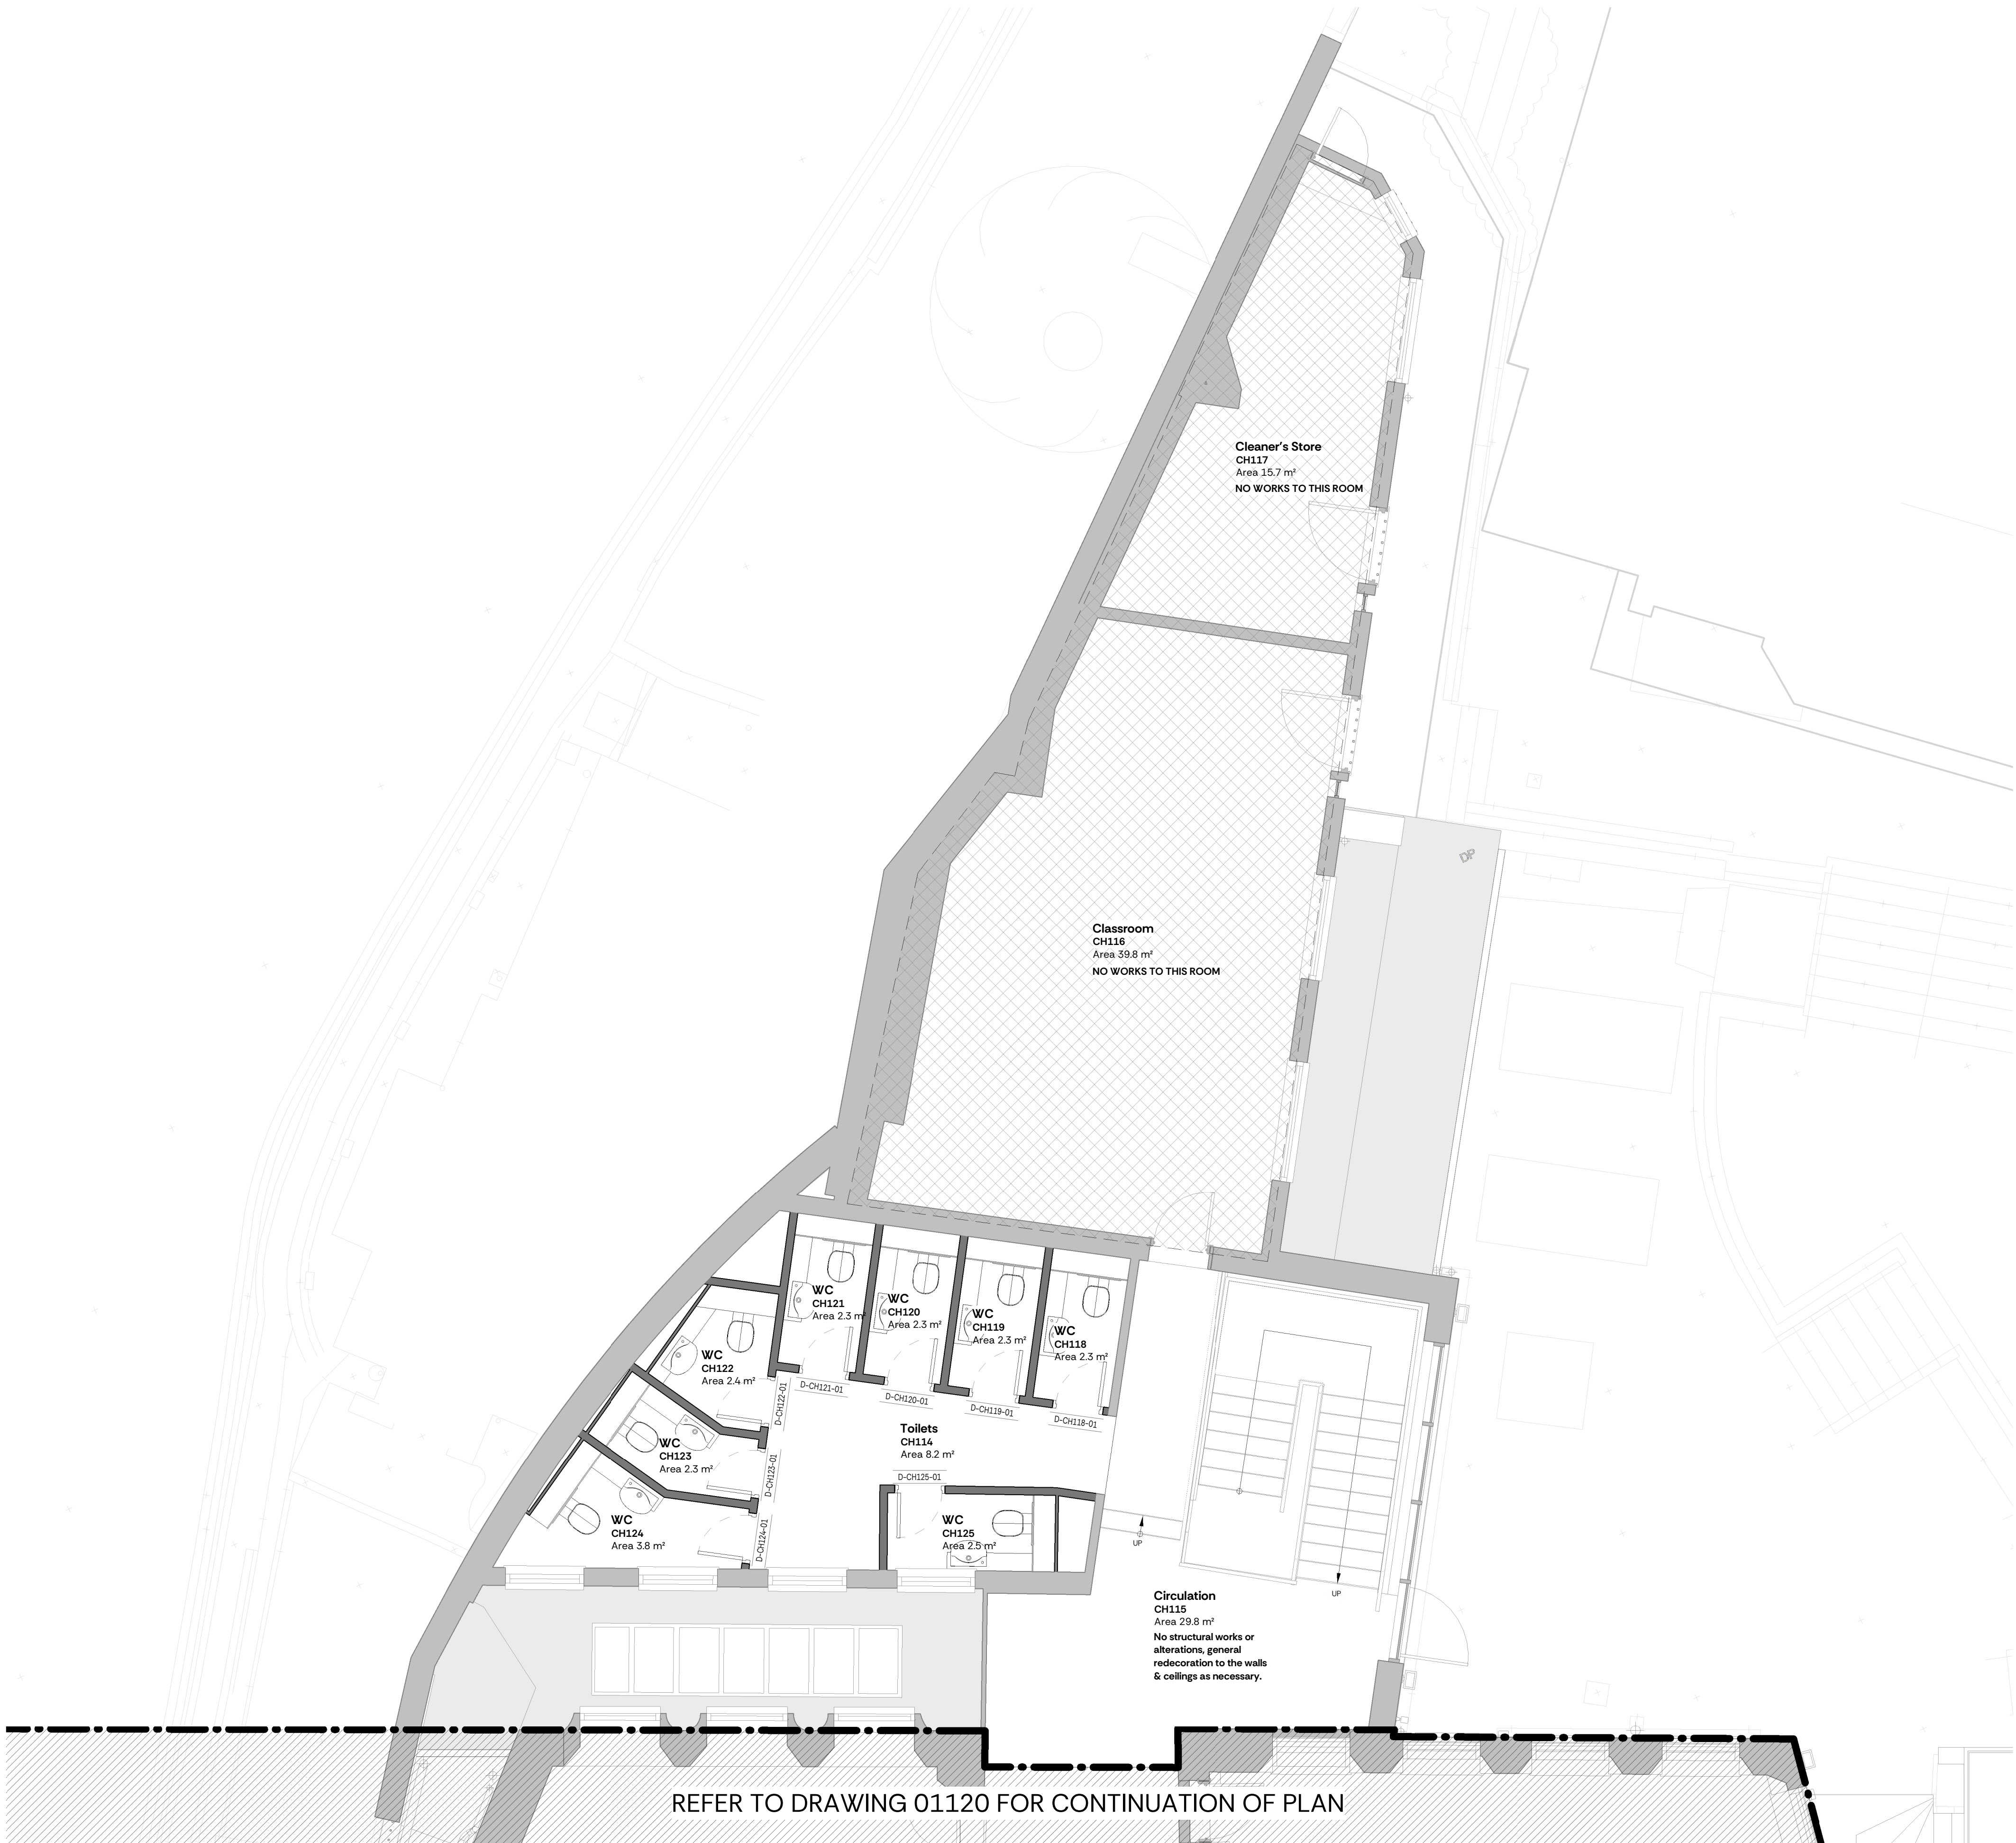

P01	Issued for Listed Building Approval	13/02/2026
Rev.	Description	Date
Client & Project		Proj. Ref.-2527
Channing School For Girls		
Channing School Replanning 2026		
Document Title		
Level 01 - Channing House - Proposed GA (Sheet 2)		
Project Stage	Purpose	Scale @ A1
RIBA 3	Planning	1:50
Document Reference.		
Project-Originator-Zone-Level-Type-Role-Number	Rev	Status
2527-NVB-CSR-01-DR-A-01121	P01	S2




Scale										
1:50 @ A1 (1:100 @ A3)										
0.5	1	1.5	2	2.5	3	3.5	4	4.5	5m	

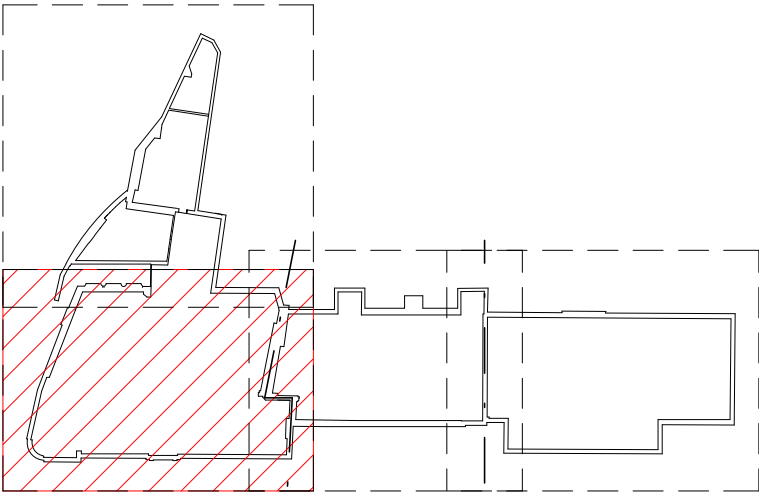

Channing House Slingly & Westview House Haigh House

STANDARD NOTES

- Note 1 Existing timber sash windows – All surfaces to be brushed clean of all debris, rubbed down and prepared for new paint finish.
- Note 2 Existing doors retained – All surfaces to be brushed clean of all debris, rubbed down and prepared for new paint finish.
- Note 3 All surfaces in working areas to be made good as necessary and brushed clean of all debris and prepared for new finishes
-  Hatch indicates rooms & areas not to be included in Summer 2026 works

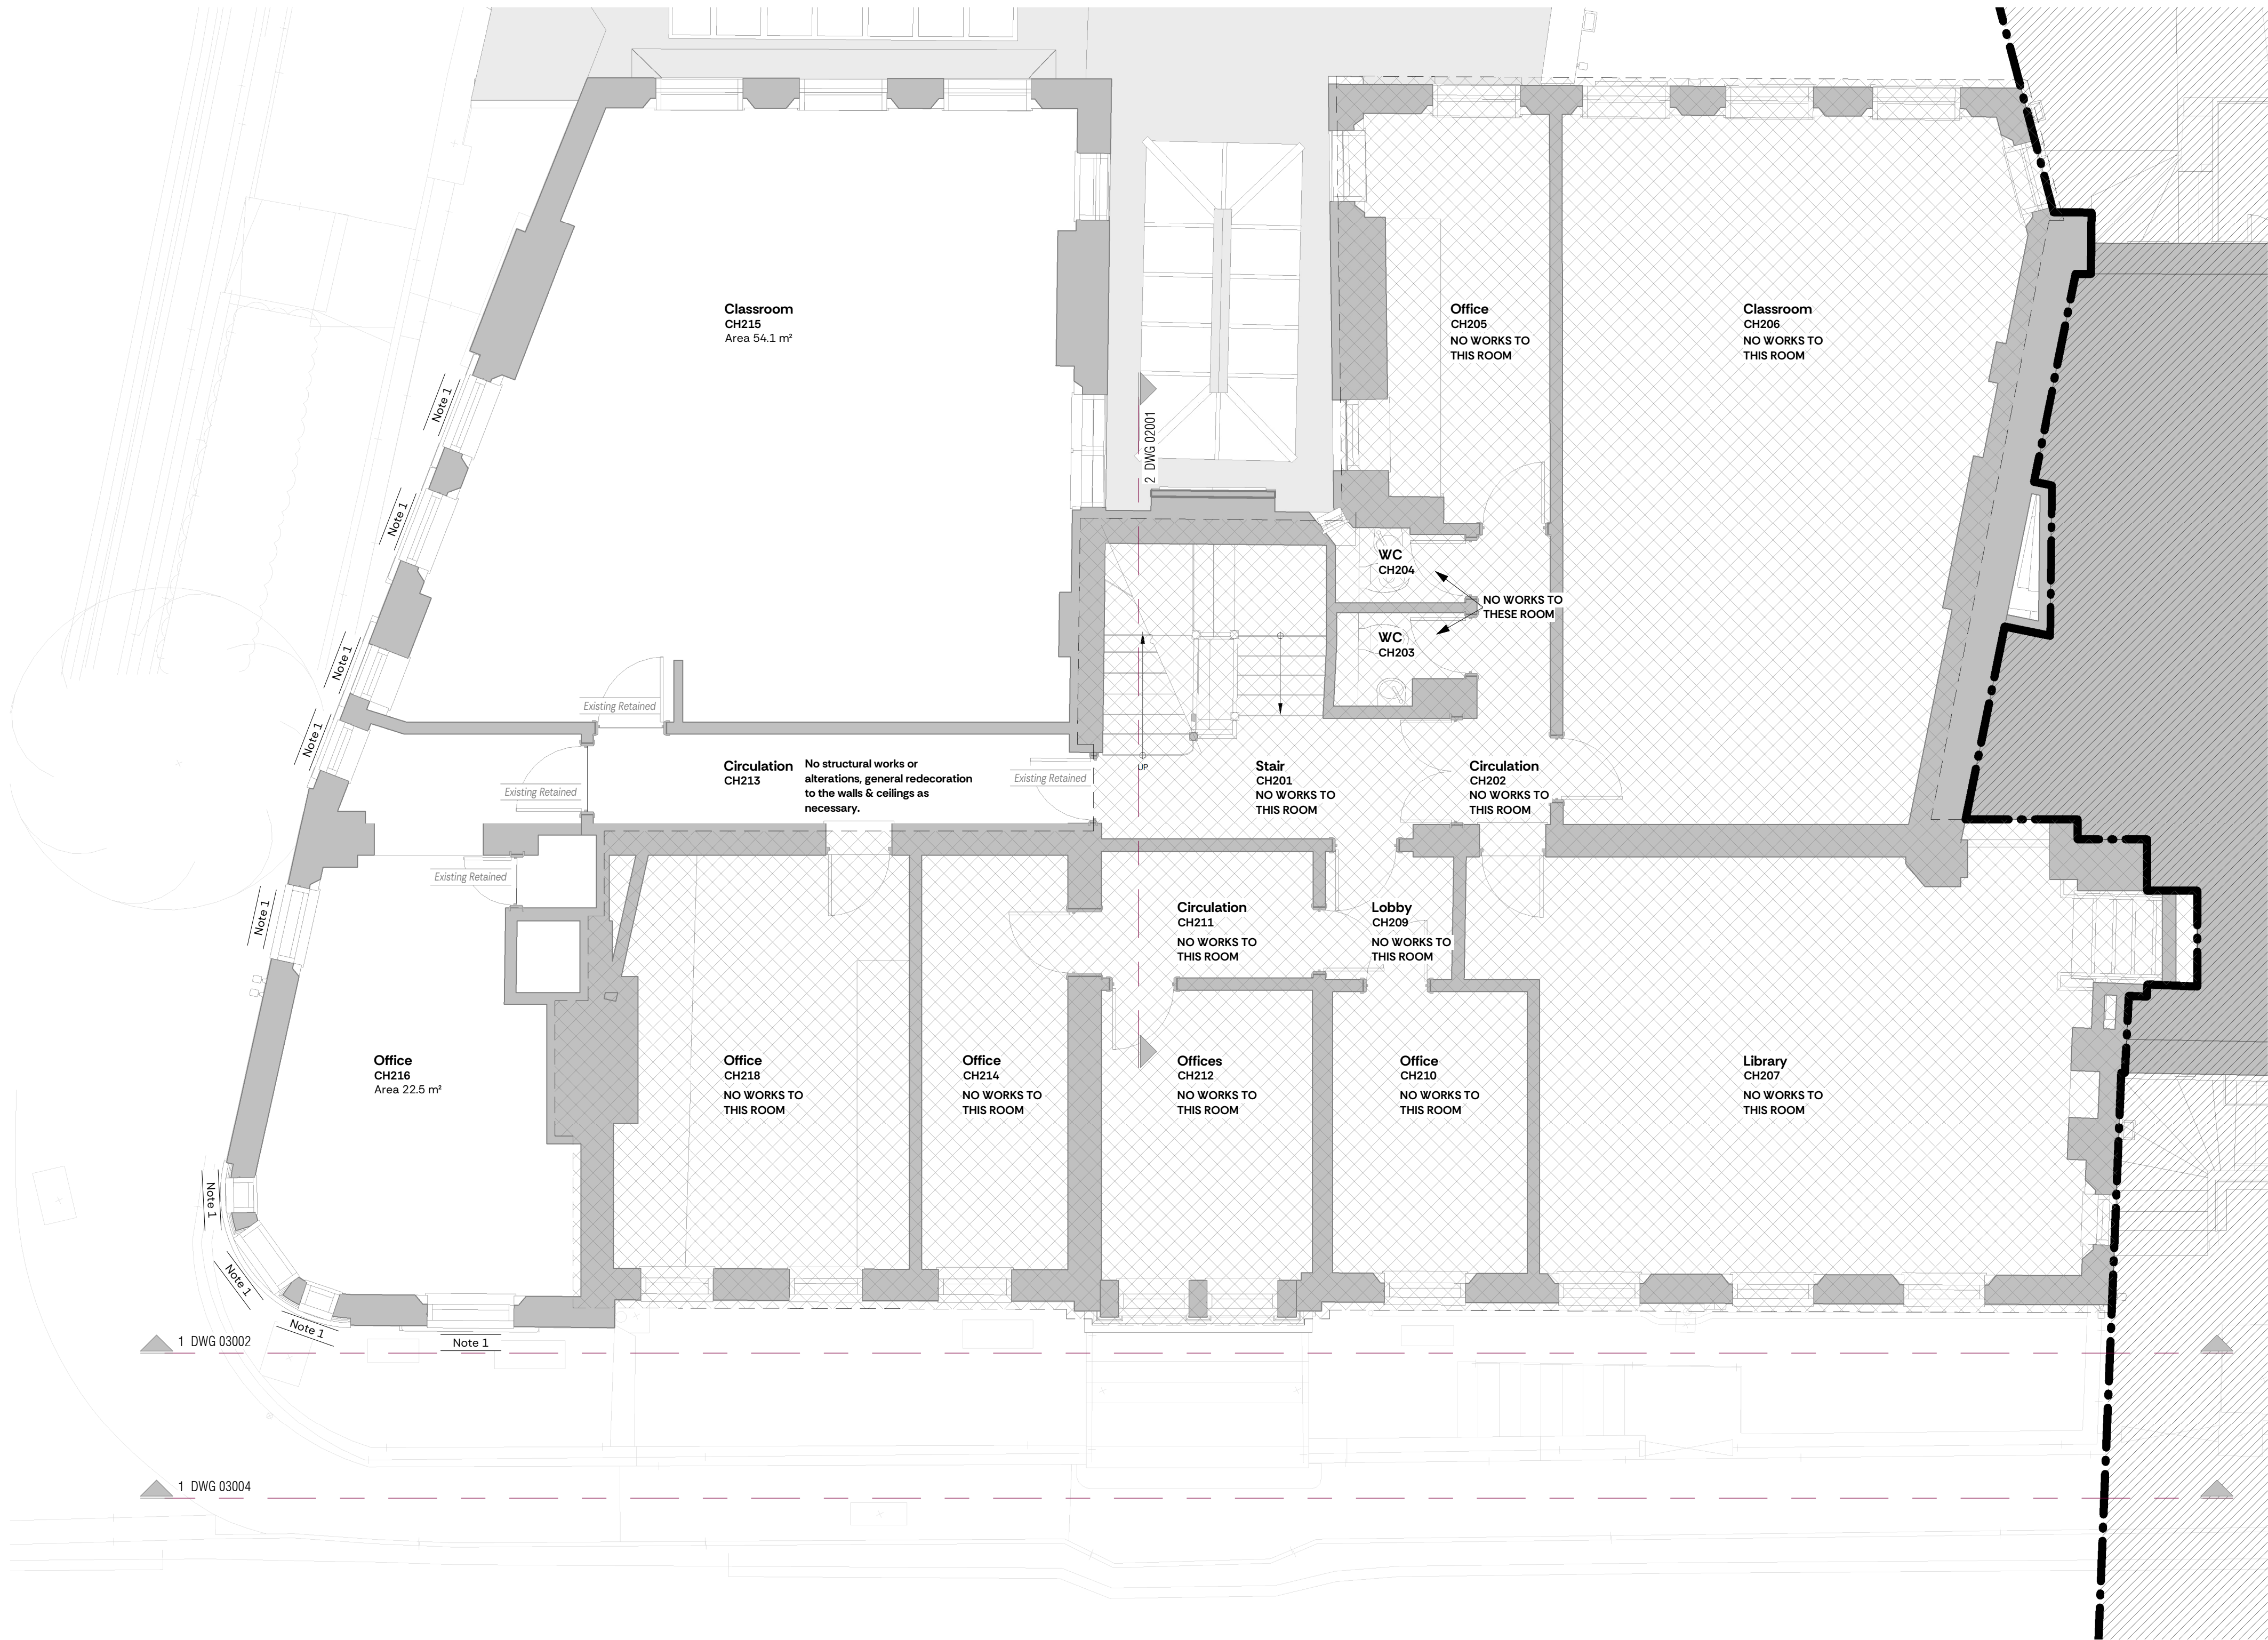

P01	Issued for Listed Building Approval	13/02/2026
Rev.	Description	Date
Client & Project		Proj. Ref.-2527

Channing School For Girls
Channing School Replanning 2026


Document Title
Level 02 - Channing House - Proposed GA

Project Stage	Purpose	Scale @ A1
RIBA 4	Planning	1:50

Document Reference.		Rev	Status
Project-Originator-Zone-Level-Type-Role-Number			
2527-NVB-CSR-02-DR-A-01220		P01	S2




Scale										
1:50 @ A1 (1:100 @ A3)										
0.5	1	1.5	2	2.5	3	3.5	4	4.5	5m	

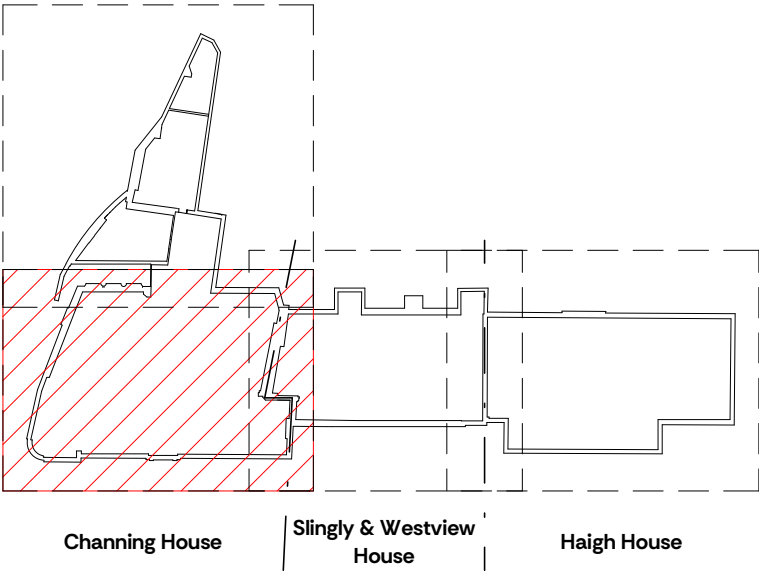

STANDARD NOTES

- Note 1 Existing timber sash windows – All surfaces to be brushed clean of all debris, rubbed down and prepared for new paint finish.
- Note 2 Existing doors retained – All surfaces to be brushed clean of all debris, rubbed down and prepared for new paint finish.
- Note 3 All surfaces in working areas to be made good as necessary and brushed clean of all debris and prepared for new finishes
- Hatch indicates rooms & areas not to be included in Summer 2026 works

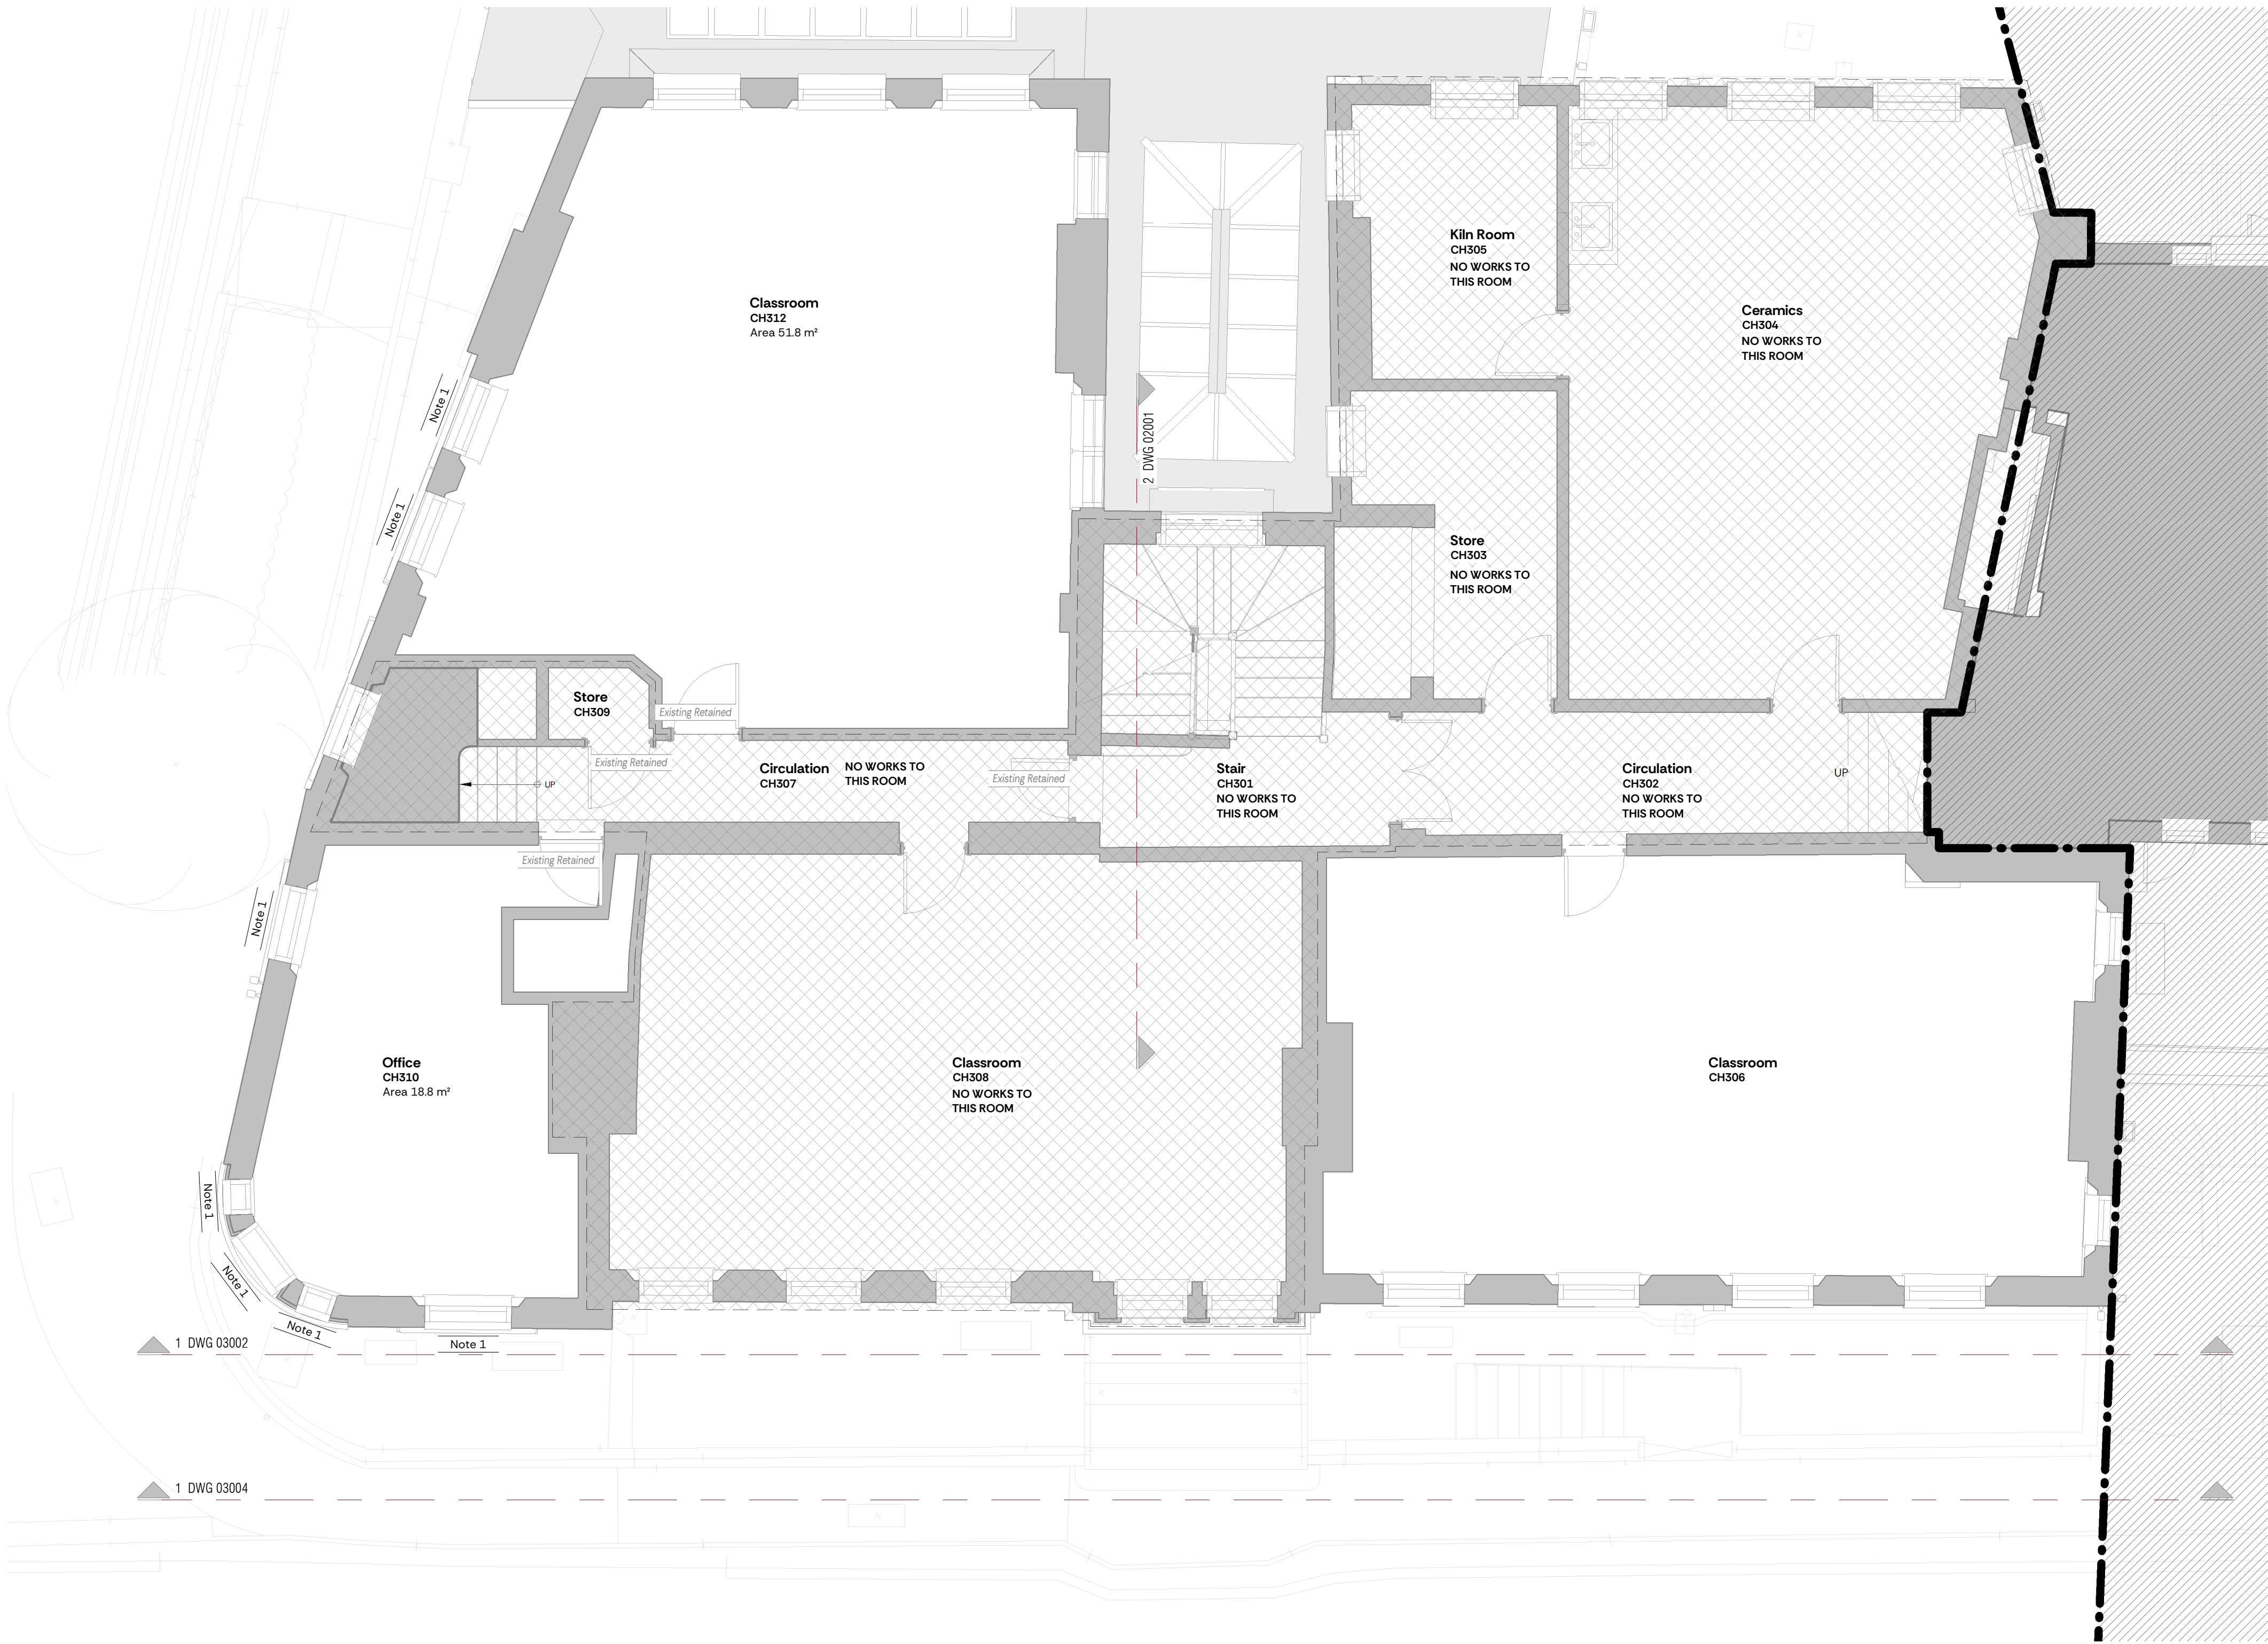

P01	Issued for Listed Building Approval	13/02/2026
Rev.	Description	Date
Client & Project		Proj. Ref.-2527

Channing School For Girls
Channing School Replanning 2026

Document Title

Level 03 - Channing House - Proposed GA



Project Stage	Purpose	Scale @ A1
RIBA 3	Planning	1:50
Document Reference.		Rev Status
Project-Originator-Zone-Level-Type-Role-Number		
2527-NVB-CSR-03-DR-A-01320		P01 S2



Scale

1:50 @ A1 (1:100 @ A3)

0.5	1	1.5	2	2.5	3	3.5	4	4.5	5m
-----	---	-----	---	-----	---	-----	---	-----	----

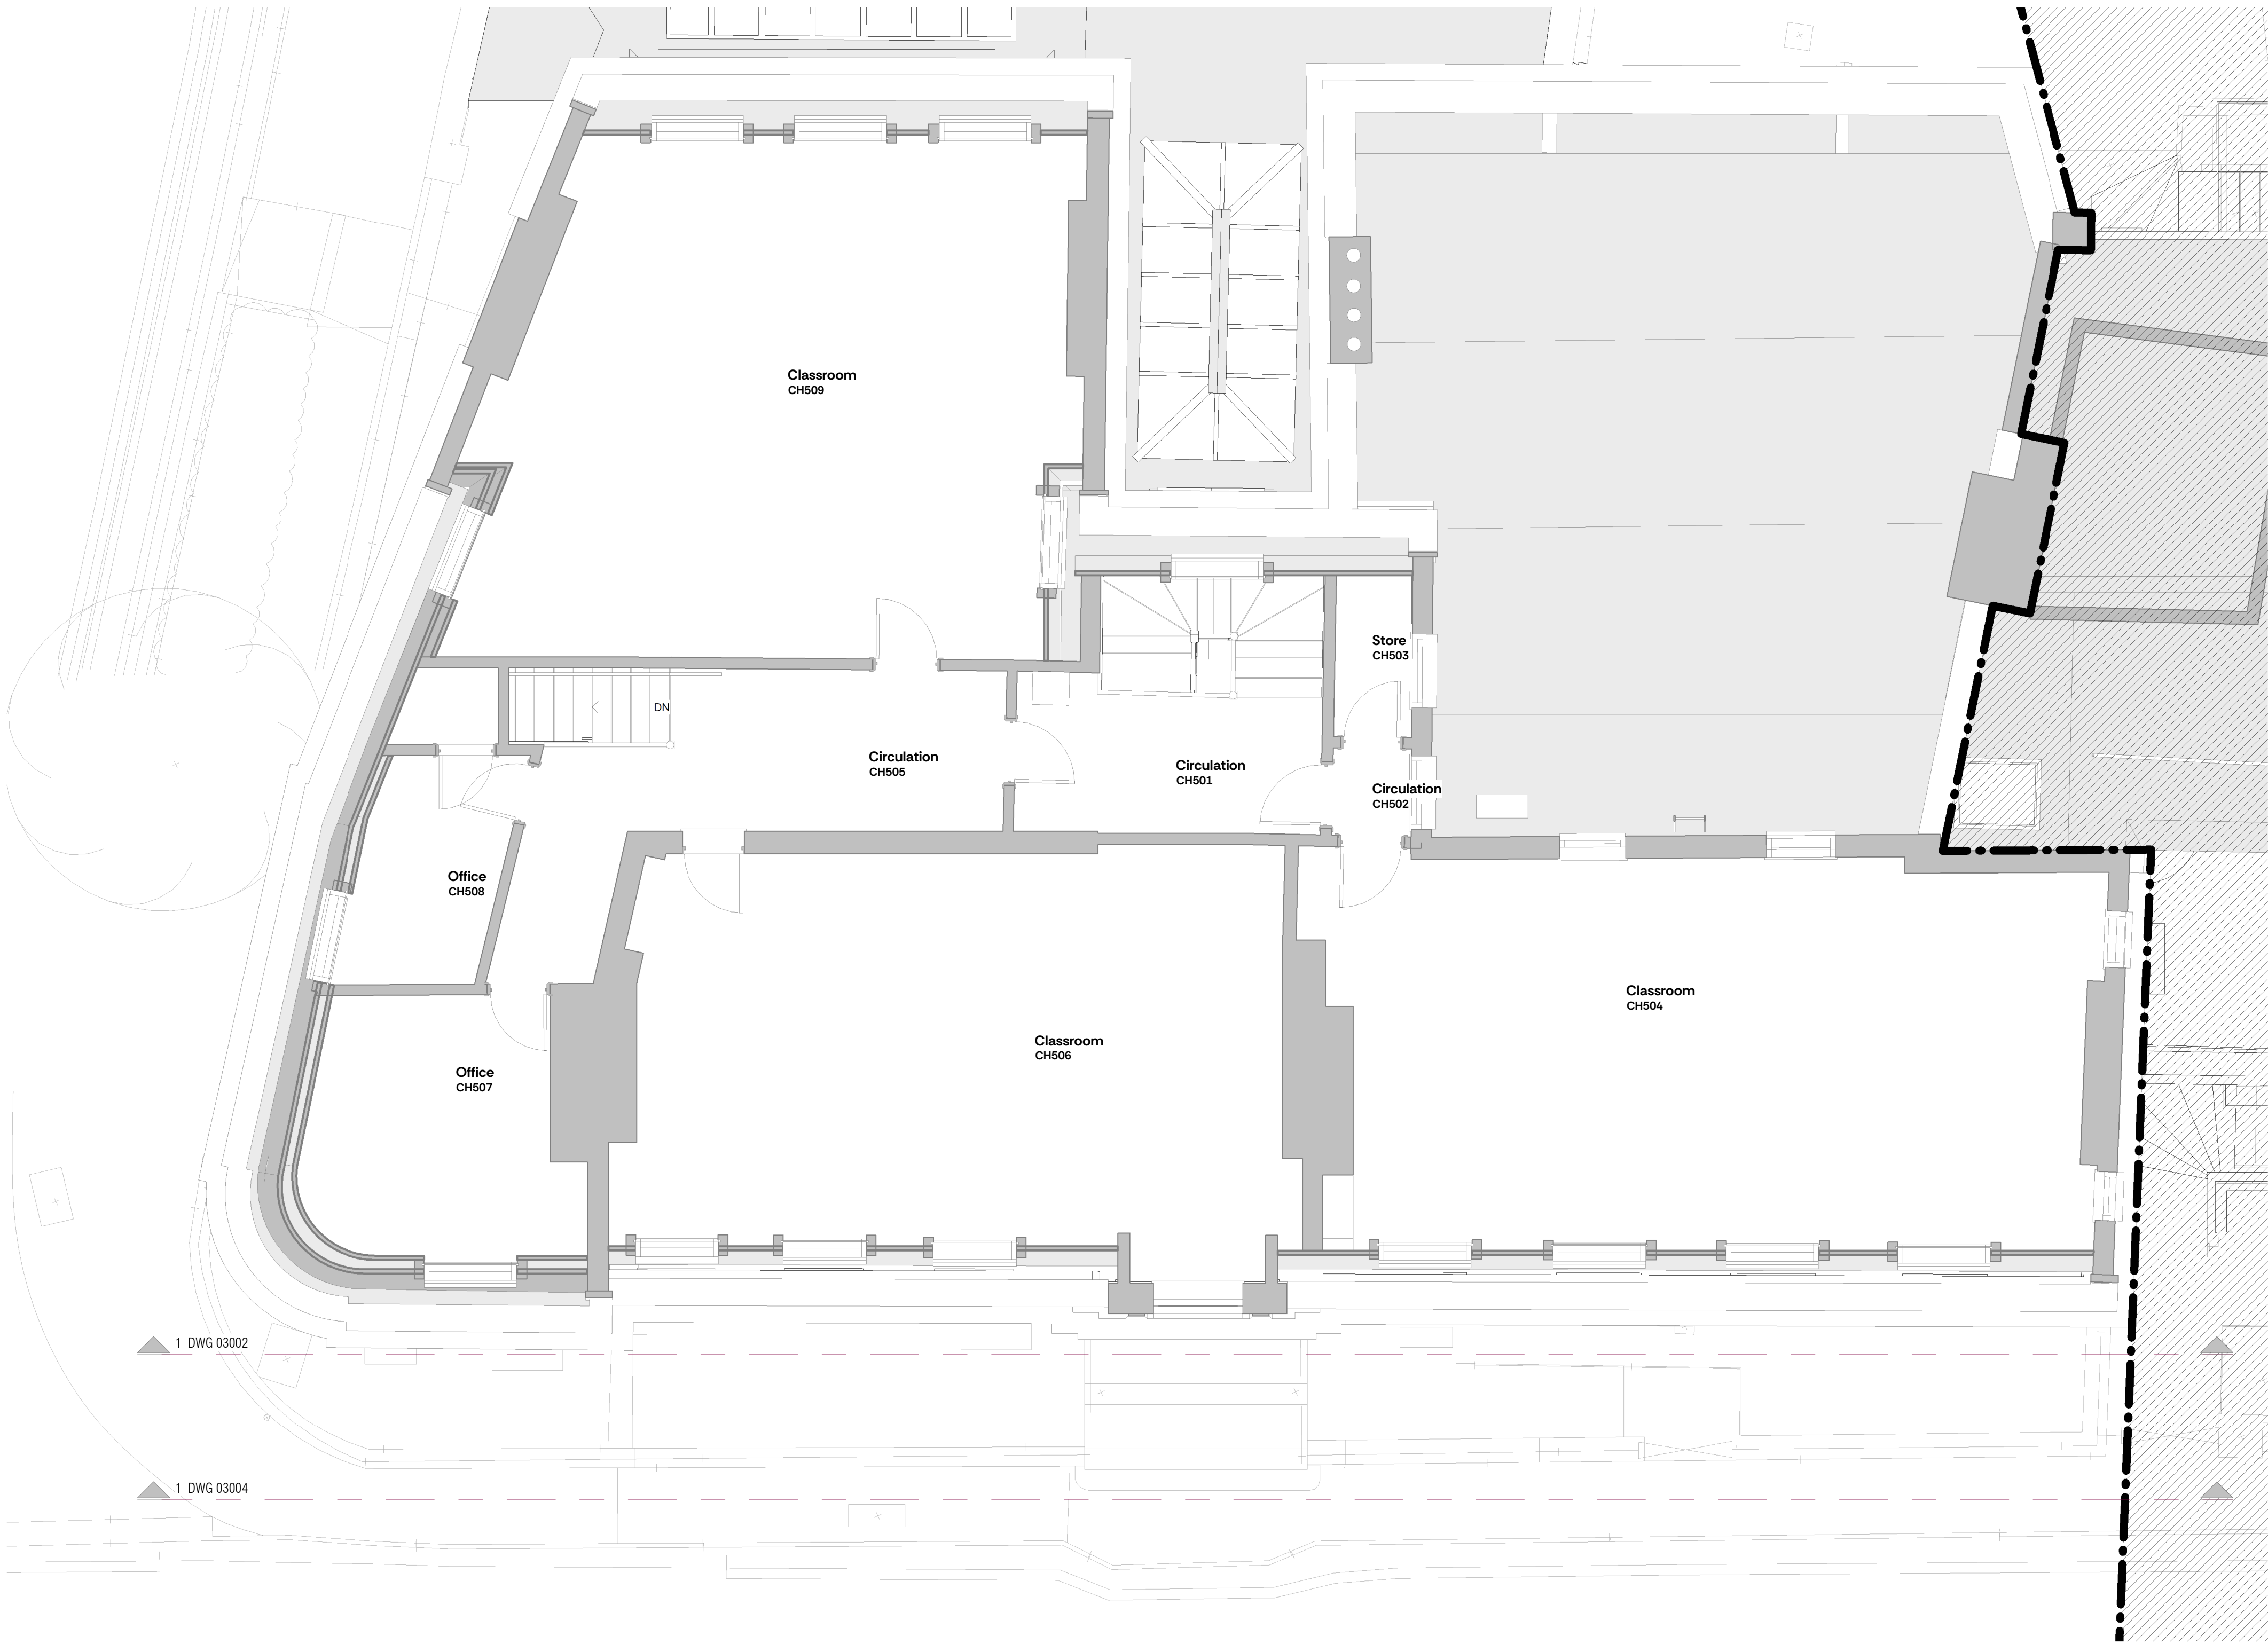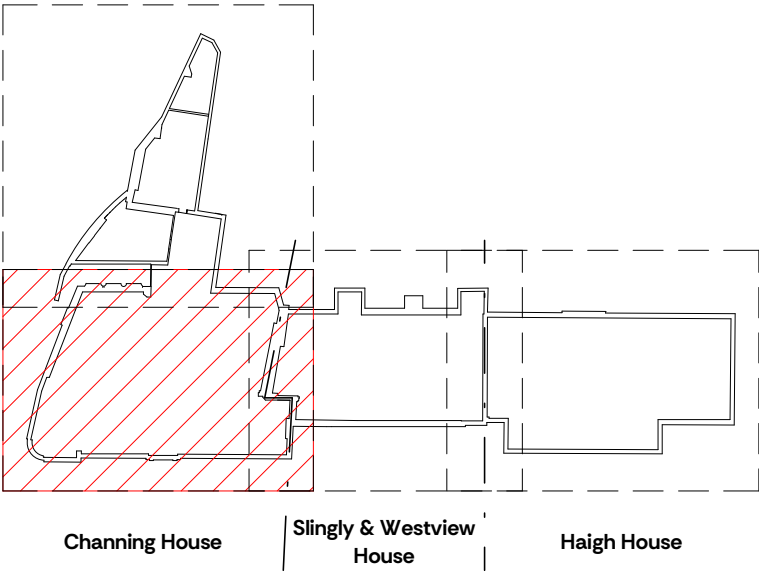

P01	Issued for Listed Building Approval	13/02/2026
Rev.	Description	Date
Client & Project		Proj. Ref.-2527

Channing School For Girls
Channing School Replanning 2026

Document Title

Level 05 - Channing House - Proposed GA

Project Stage	Purpose	Scale @ A1
RIBA 3	Planning	1:50


Document Reference.

Project-Originator-Zone-Level-Type-Role-Number	Rev	Status
2527-NVB-CSR-05-DR-A-01520	P01	S2





Section Thro' Existing Stair
Scale 1 : 50

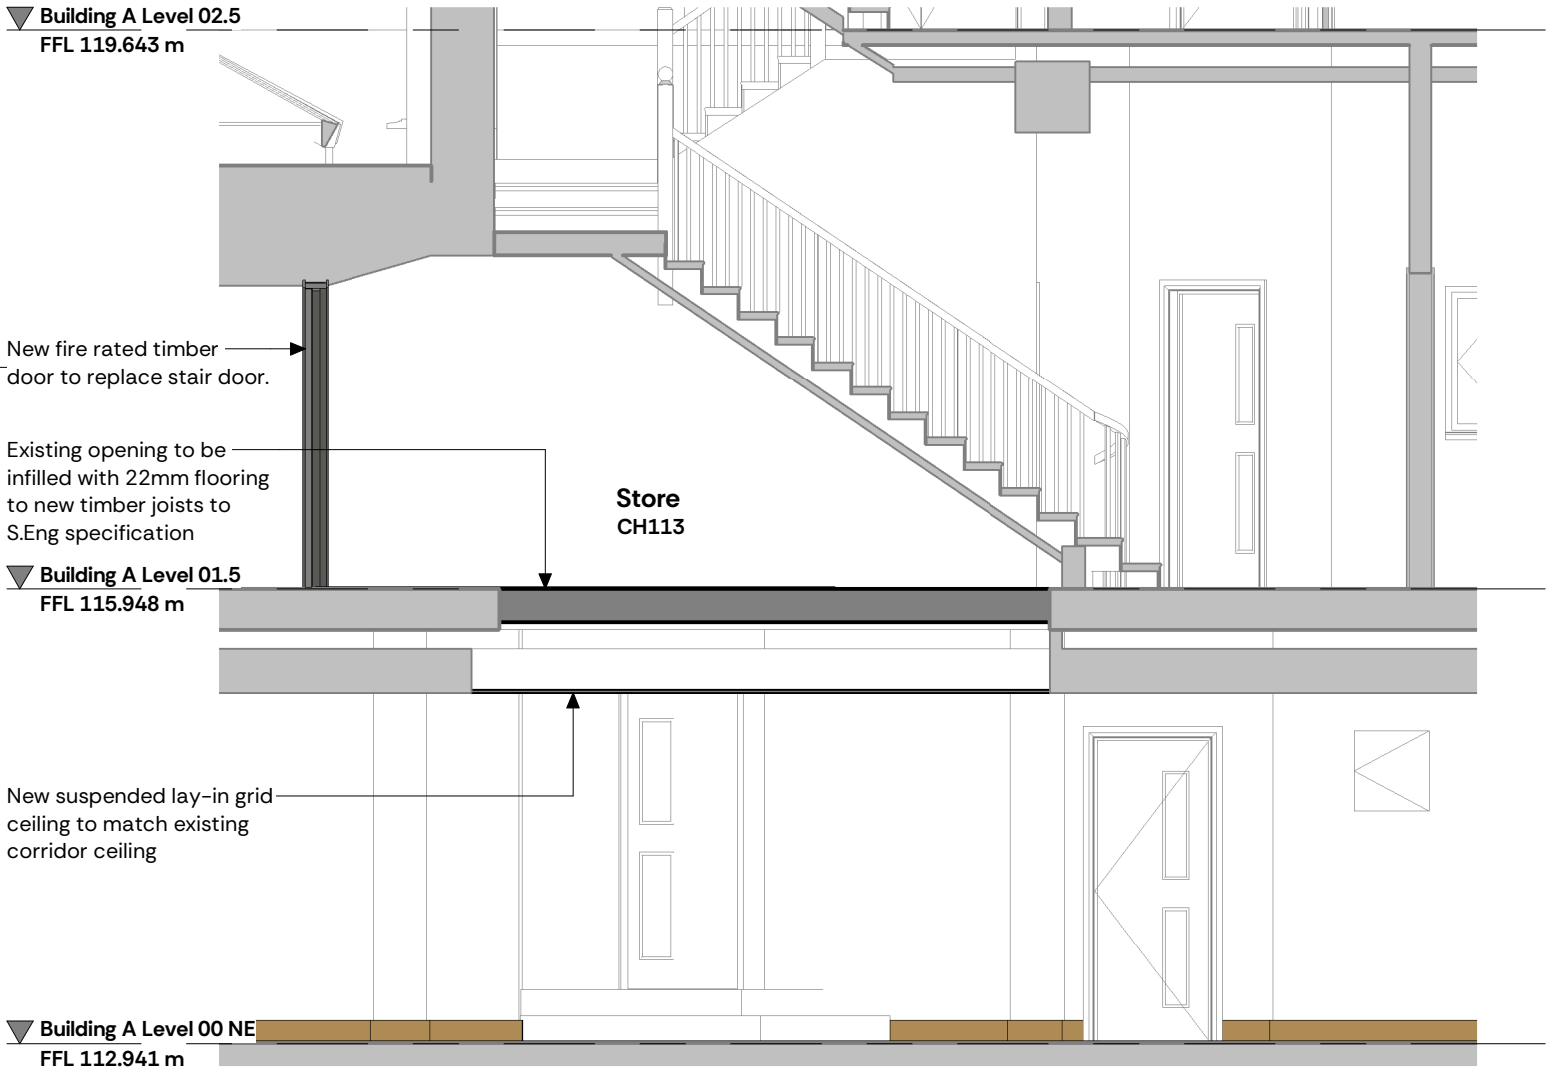

Section Thro' Proposed Store
Scale 1 : 50

Client & Project Channing School For Girls Channing School Replanning 2026	P01 Issued for Listed Building Approval	13/02/2026	Scale1:10 @ A3 <table><tr><td>0.1</td><td>0.2</td><td>0.3</td><td>0.4</td><td>0.5</td><td>0.6</td><td>0.7</td><td>0.8</td><td>0.9</td><td>1m</td></tr></table>	0.1	0.2	0.3	0.4	0.5	0.6	0.7	0.8	0.9	1m
	0.1	0.2		0.3	0.4	0.5	0.6	0.7	0.8	0.9	1m		
	Rev. Description												
Project Stage Purpose	Scale @ A3												
RIBA 3 Planning		1:10											
Document Title	Document Reference.	Proj. Ref. – 2527	Copyright: Nugent Vallis Brierley LTD.	Address: Rook Lane Chapel, Bath Street, Frome, Somerset, BA11 1DN									
Section Thro’ Existing Stair	Project-Originator-Zone-Level-Type-Role-Number	Rev. Status	Trading As: NVB	Contact: 01373 468 030 mailbox@nvbstudio.co.uk									
	2527-NVB-CSR-ZZ-DR-A-02001	P01 S2	Registered: In the UK (2471929)										



Scale

1:50 @ A1 (1:100 @ A3)

0.5	1	1.5	2	2.5	3	3.5	4	4.5	5m
-----	---	-----	---	-----	---	-----	---	-----	----



P01	Issued for Listed Building Approval	13/02/2026
Rev.	Description	Date
Client & Project		Proj. Ref.-2527
Channing School For Girls		
Channing School Replanning 2026		
Document Title		
Channing House - Main Elevation Proposed		
Project Stage Purpose		Scale @ A1
RIBA 3	Planning	1:50
Document Reference.		
Project-Originator-Zone-Level-Type-Role-Number		Rev Status
2527-NVB-CSR-ZZ-DR-A-03002		P01 A3



