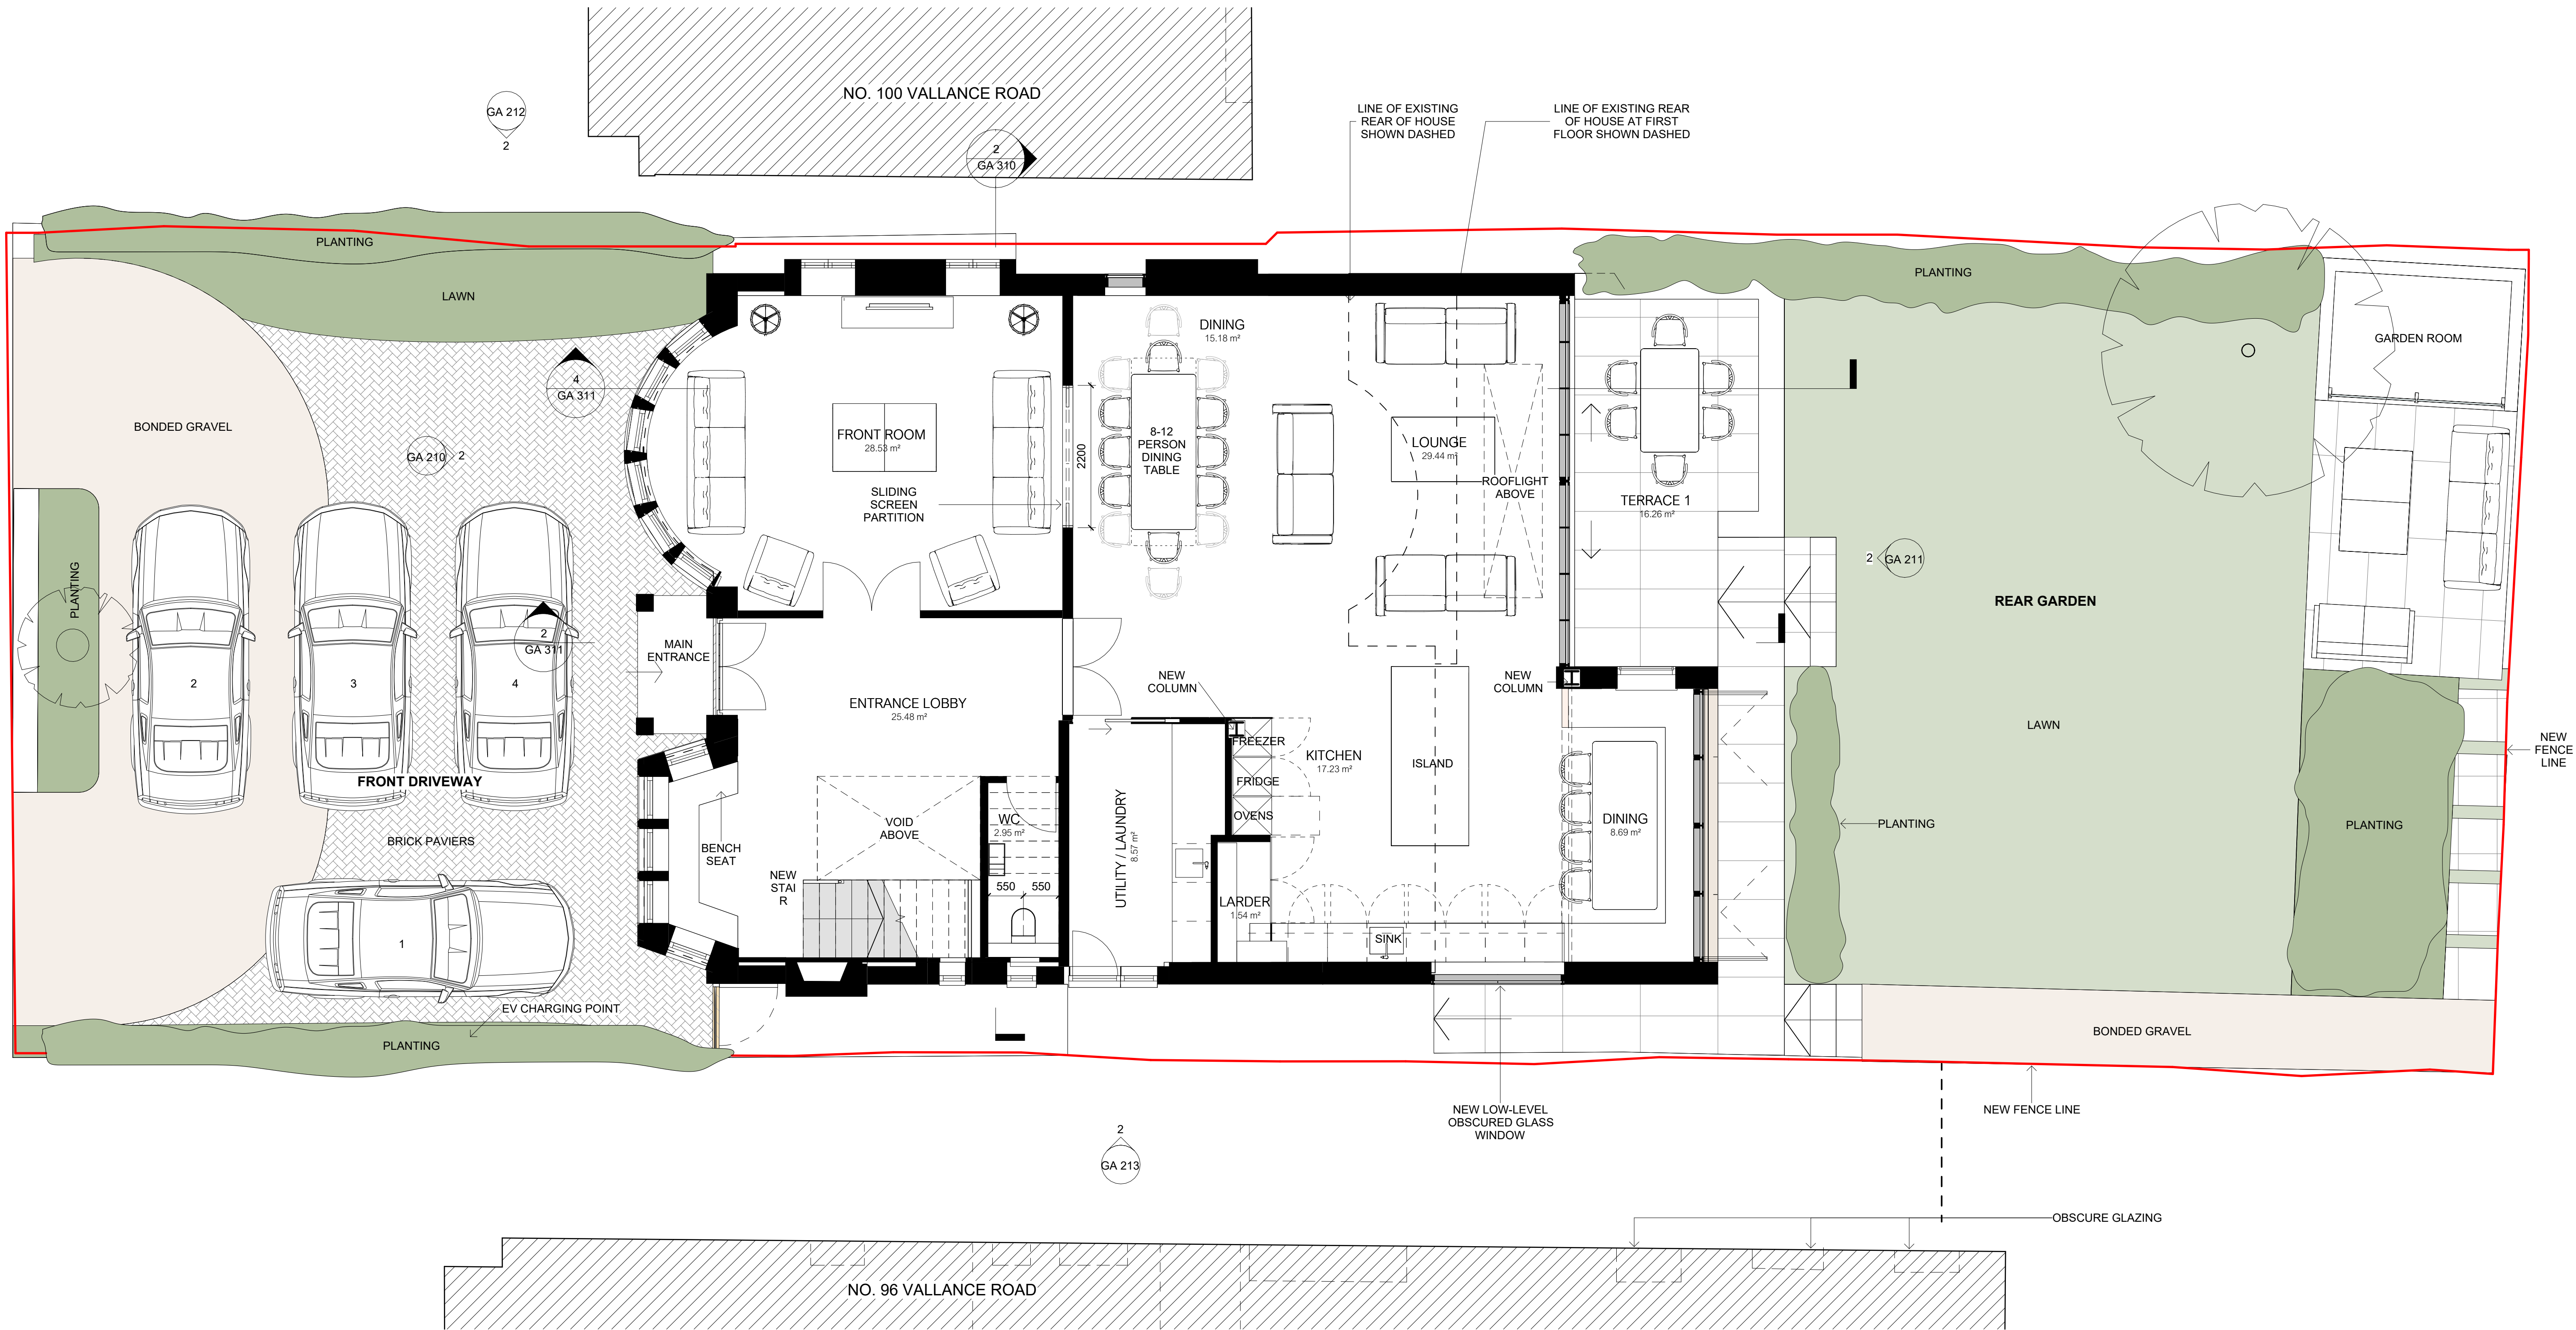


| Rev | Date     | Note     | CHKD |
|-----|----------|----------|------|
| P1  | 10.04.26 | PLANNING | AK   |
|     |          |          |      |
|     |          |          |      |
