


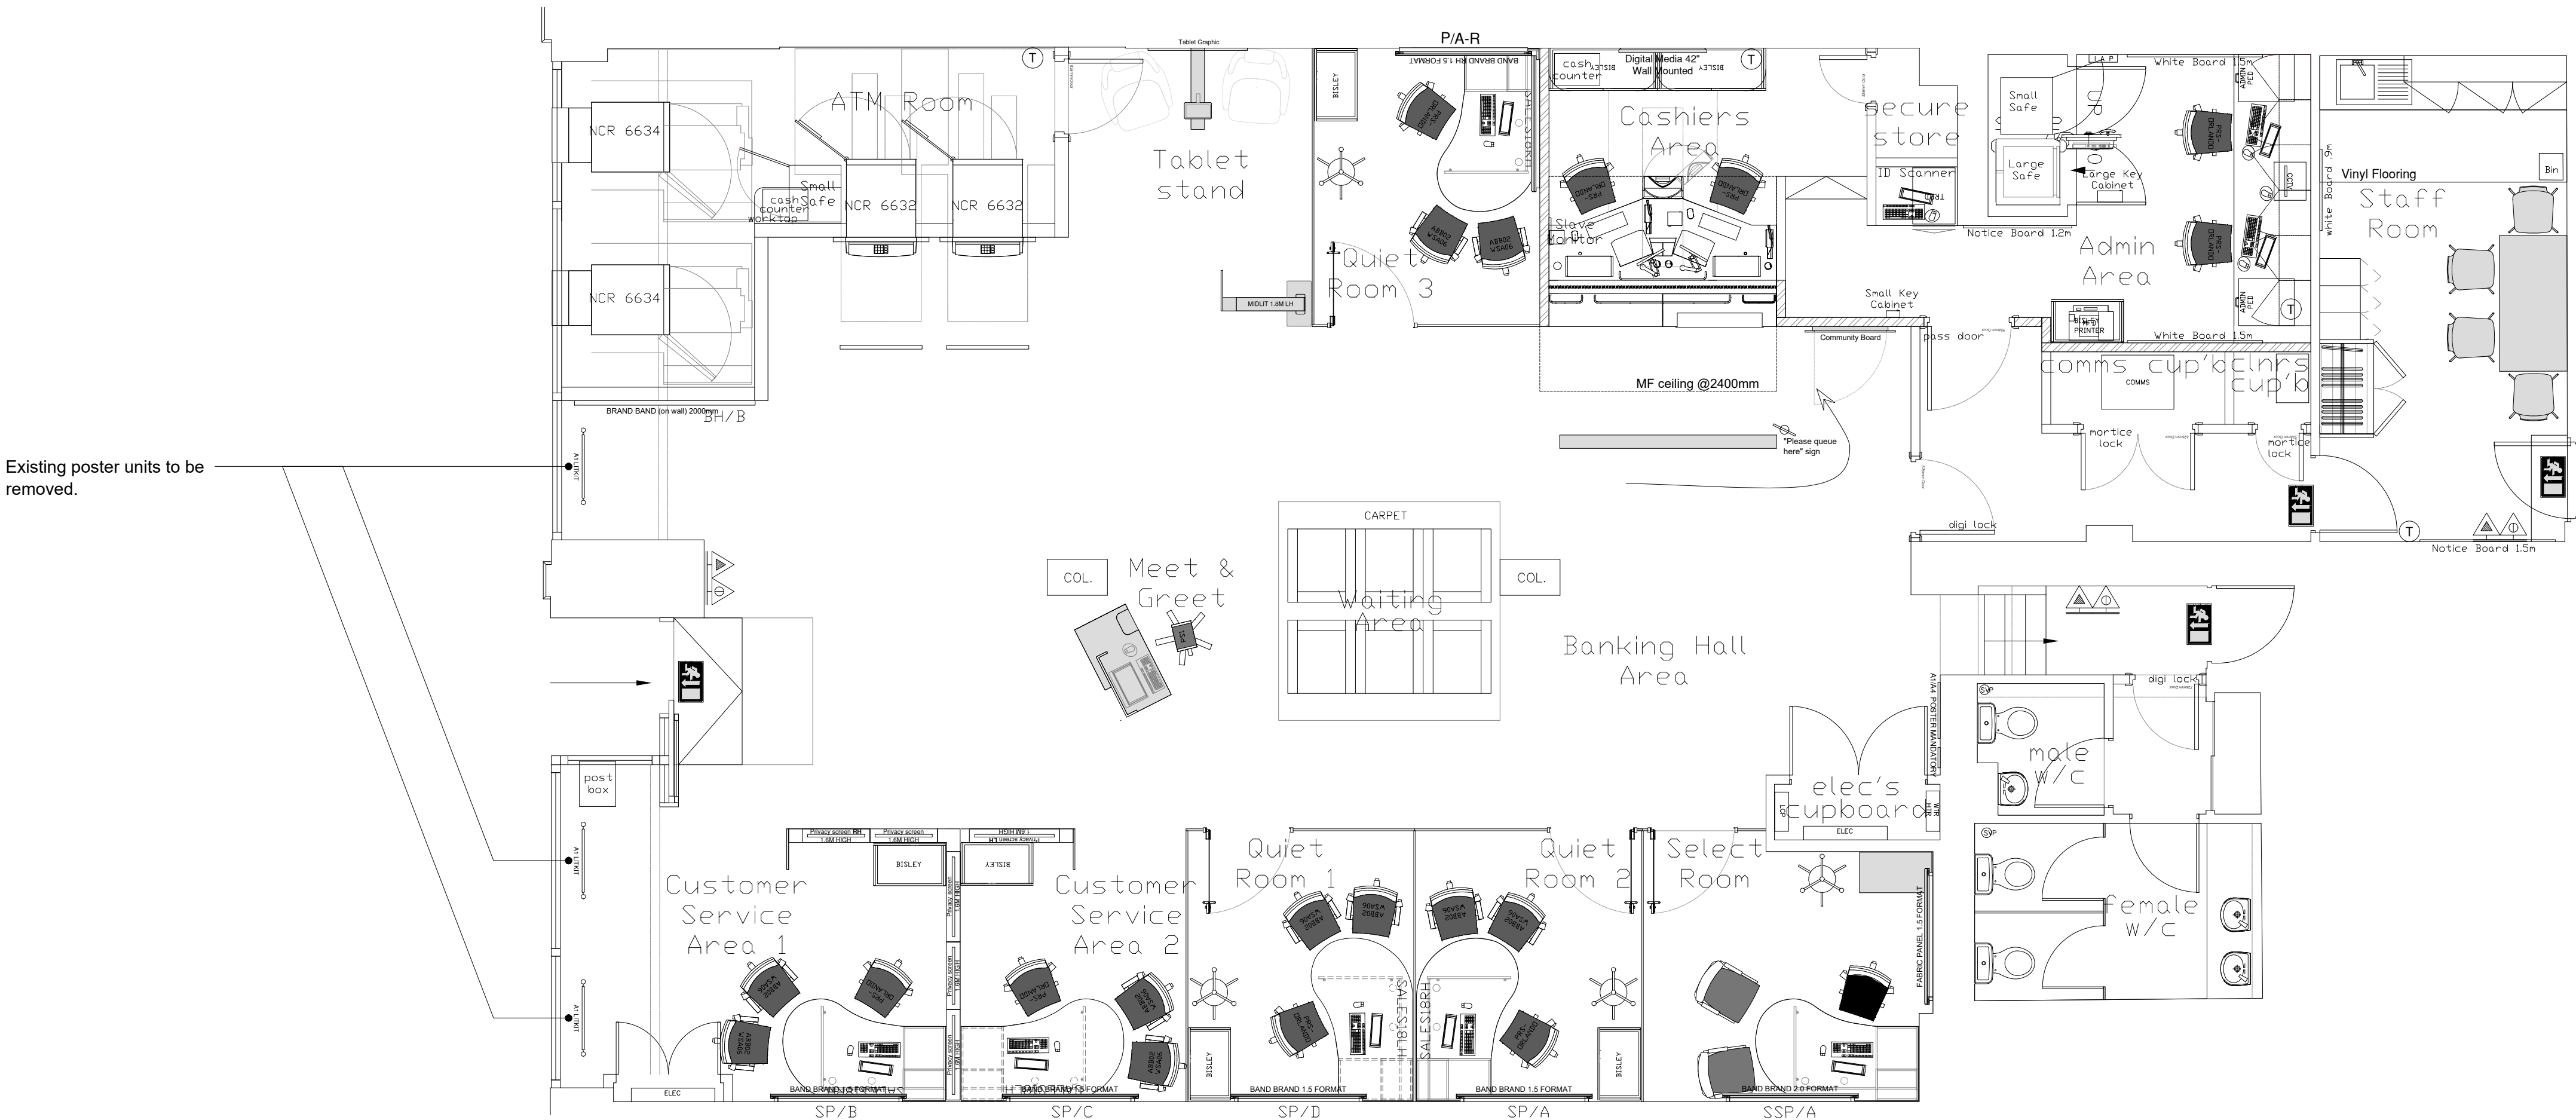

EXISTING GROUND FLOOR
1:50 @ A1, 1:100 @ A3



Notes.
This Drawing is the copyright and property of Santander UK PLC. It must not be copied or published without written consent.

Do not scale from this drawing.

Rev	Description	Date	By

PLANNING

Client			
Project	Muswell Hill 105-115 Muswell Hill Broadway, London, N10 3RS		
Title	Existing Ground Floor General Arrangement		
Scale	1:50 @ A1 & 1:100 @ A3		
Drm	BG	App	
Date	24/03/2026	Date	
Client drawing number	MuswellHill-0287-GF-GA-EX-PL	rev.	-