
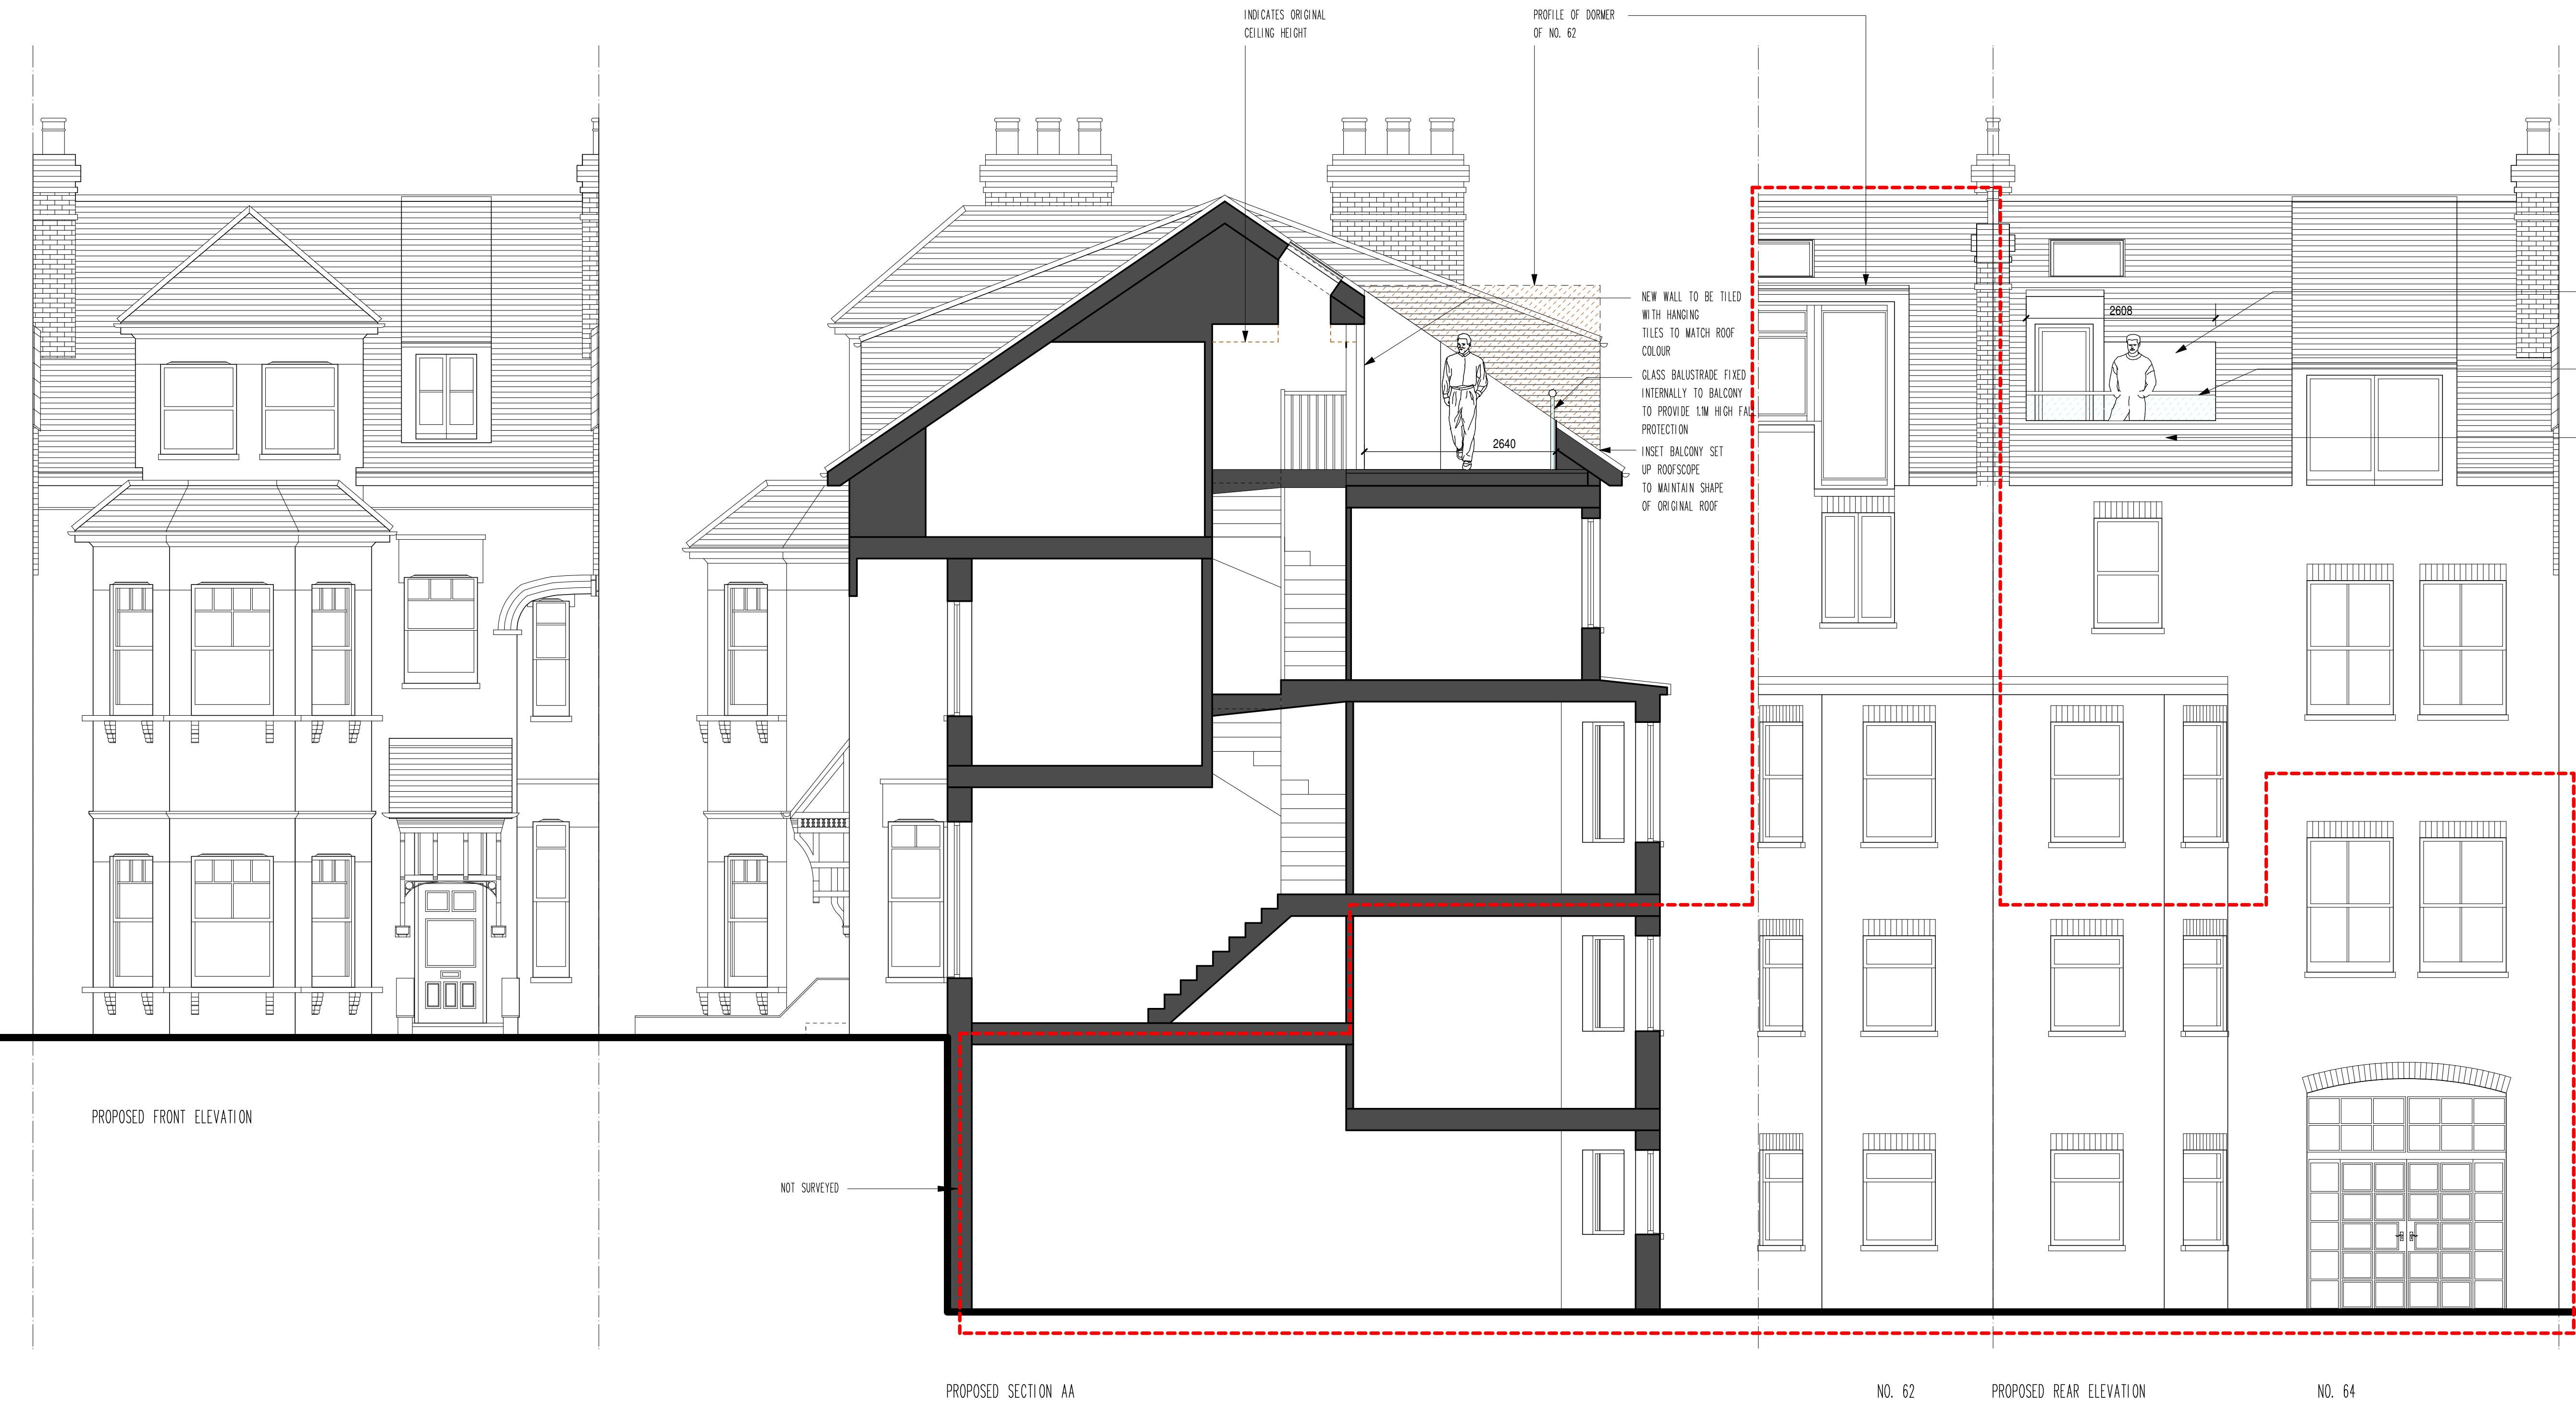


PLANNING

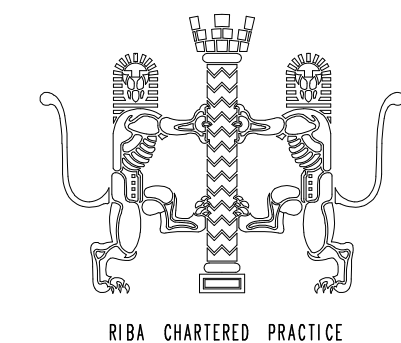

NEW WALL TO BE TILED WITH HANGING TILES TO MATCH ROOF COLOUR

GLASS BALUSTRADE FIXED INTERNALLY TO BALCONY TO PROVIDE 1M HIGH FALL PROTECTION

INSET BALCONY SET UP ROOFSLOPE TO MAINTAIN SHAPE OF ORIGINAL ROOF



No.	Date	By	Contents
Revisions			

Site Address 64 MUSWELL HILL RD
MUSWELL HILL
LONDON
N10 3JR

Job Title
REMOVING SECTION OF ROOF
FOR ADDITIONAL OUTDOOR SPACE

Drawing Title
PROPOSED SECTION & ELEVATIONS
Scale 1:50@A1 Date 11/24 Drawn by RCC

Alan Cox Architects
Architectural & Planning Consultants
TEL : 020 - 8440 - 7777
Web: coxassociates.co.uk

Org.No. 564425-004 Rev. -