


Install 1x46" (Portrait) TV screen in metal housings fixed to the floor.  
For more details refer to drawing:  
"Santander - Generic Details - External Digital Merchandising TV".

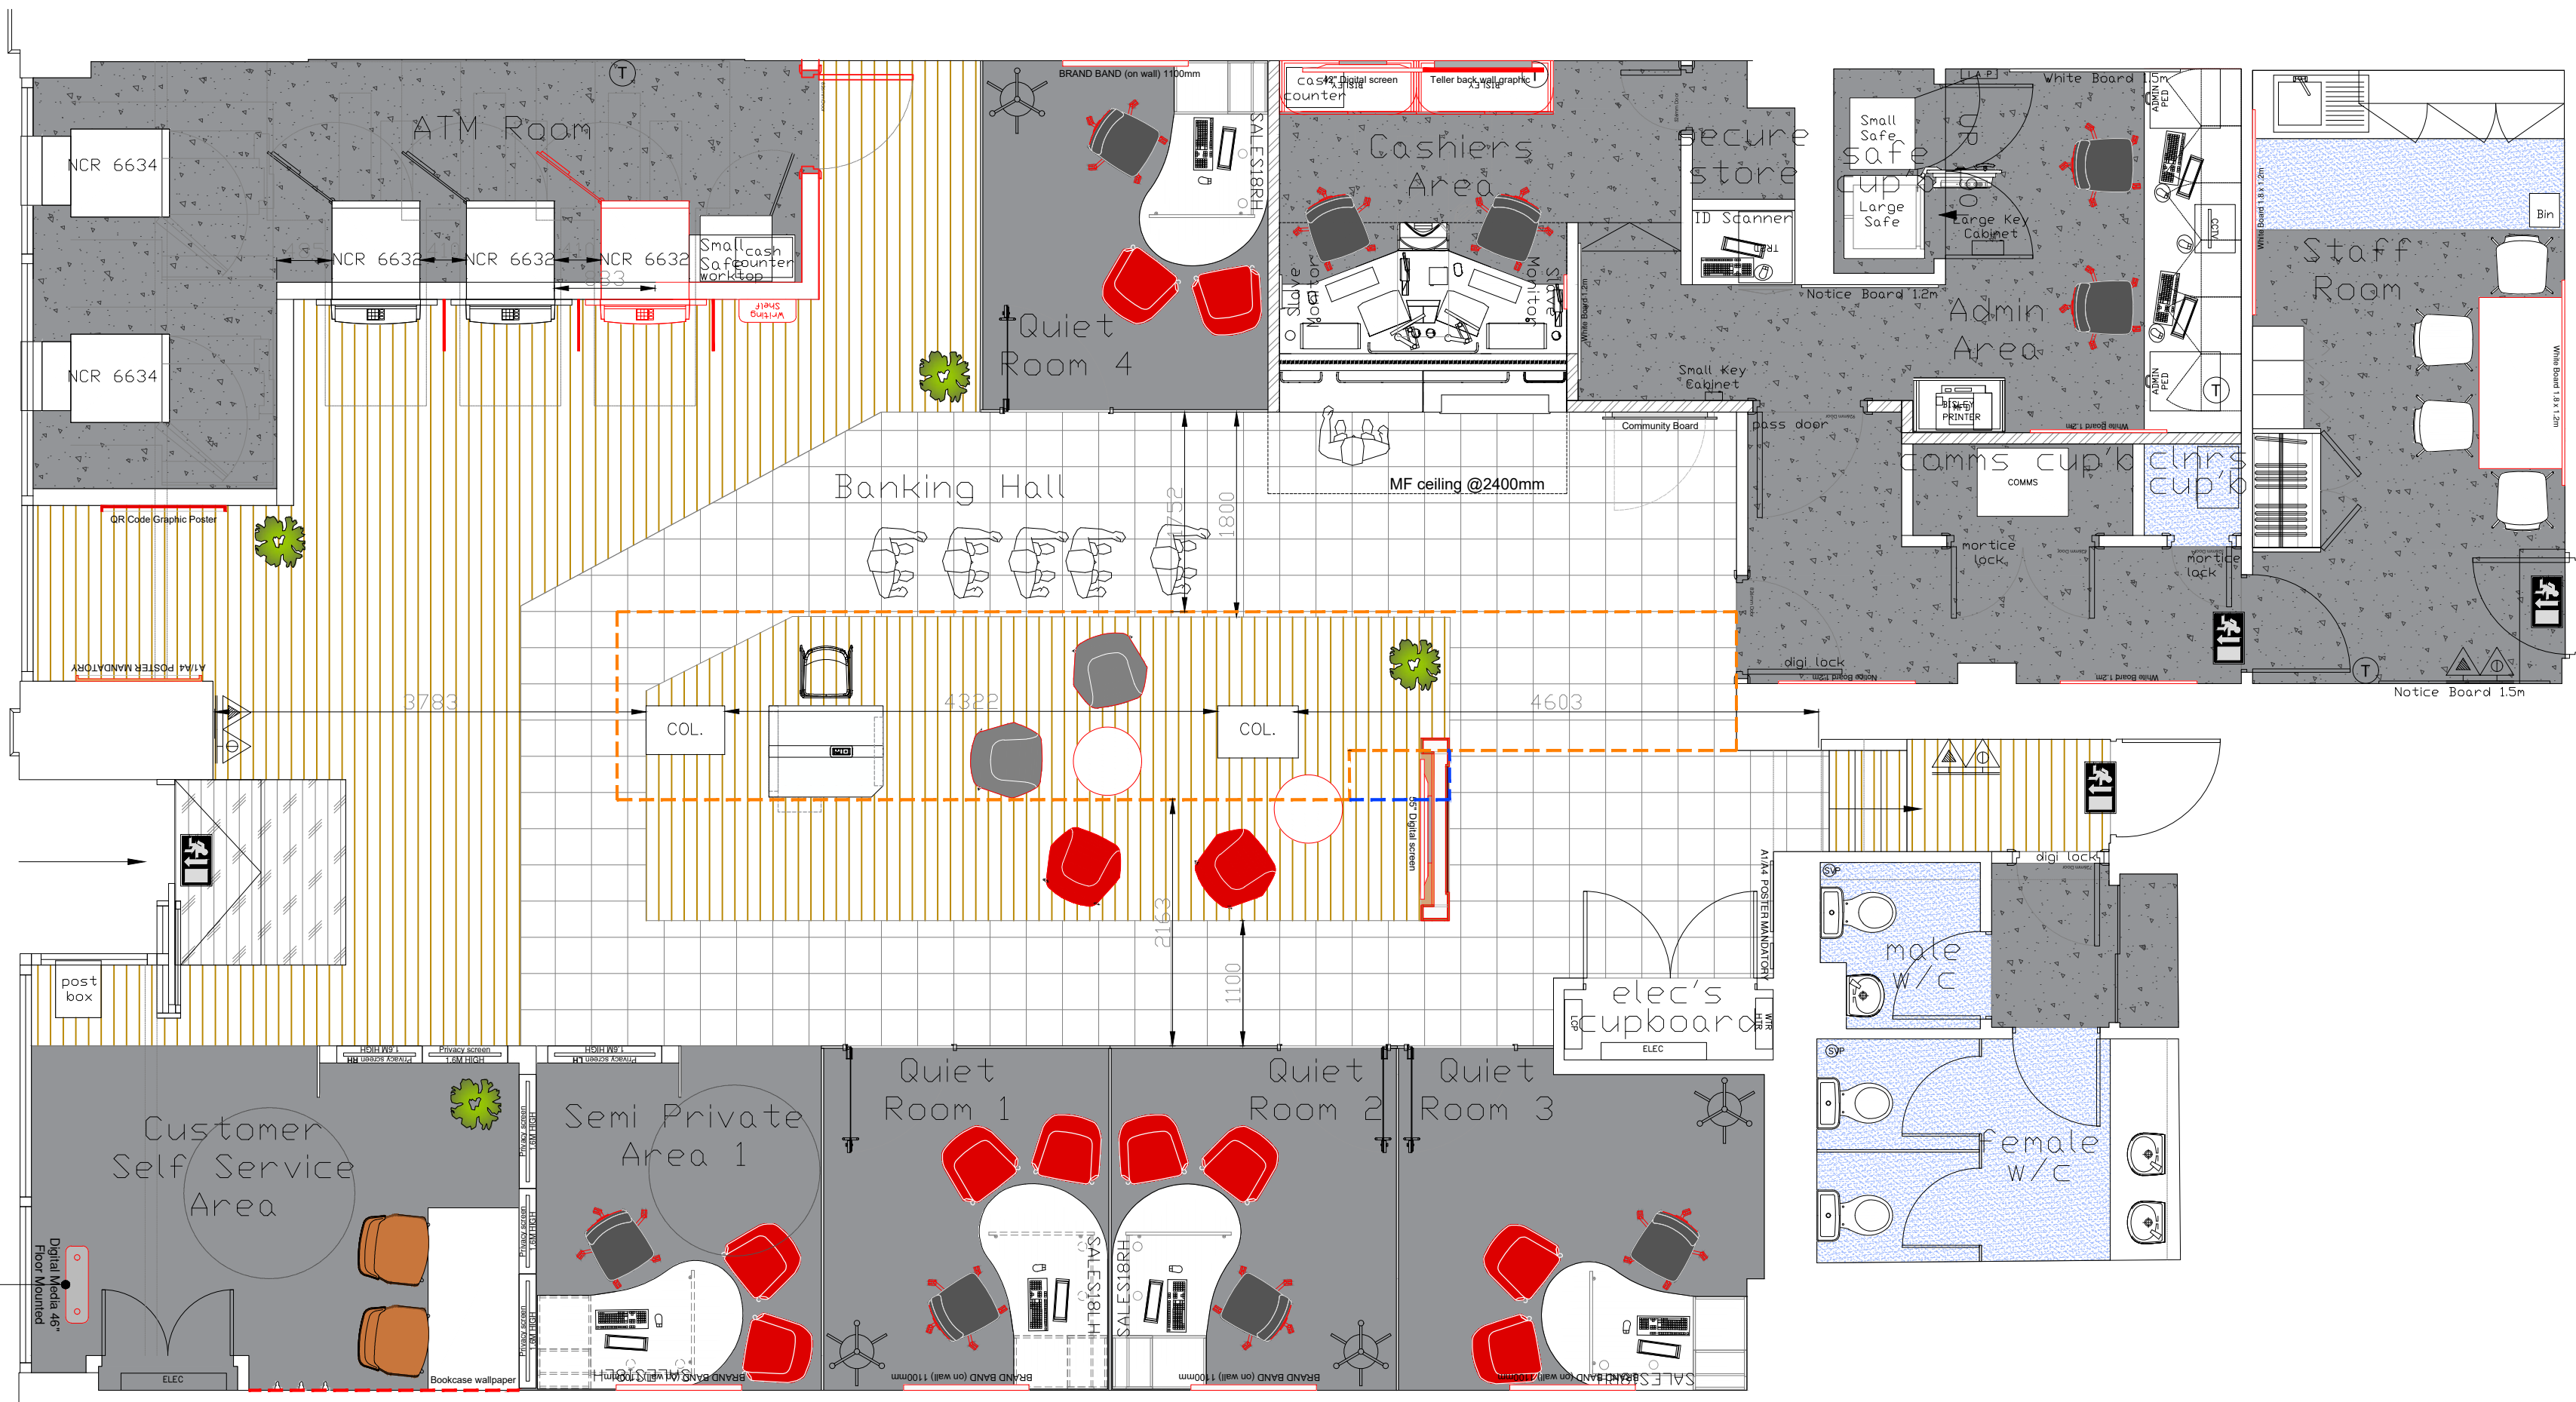

**PROPOSED GROUND FLOOR**

1:50 @ A1, 1:100 @ A3



Notes.  
This Drawing is the copyright and property of Santander UK PLC. It must not be copied or published without written consent.

Do not scale from this drawing.

| Rev | Description                        | Date     | By |
|-----|------------------------------------|----------|----|
| A   | AMENDMENT TO DIGITAL MEDIA SCREENS | 13/04/26 | BG |

**PLANNING**

|                       |                                                                   |      |   |
|-----------------------|-------------------------------------------------------------------|------|---|
| Client                |                                                                   |      |   |
| Project               | Muswell Hill<br>105-115 Muswell Hill Broadway,<br>London, N10 3RS |      |   |
| Title                 | Proposed Ground Floor<br>General Arrangement                      |      |   |
| Scale                 | 1:50 @ A1 & 1:100 @ A3                                            |      |   |
| Drm                   | BG                                                                | App  |   |
| Date                  | 24/03/2026                                                        | Date |   |
| Client drawing number | MuswellHill-0287-GF-GA-PR-PL                                      | rev. | A |

