
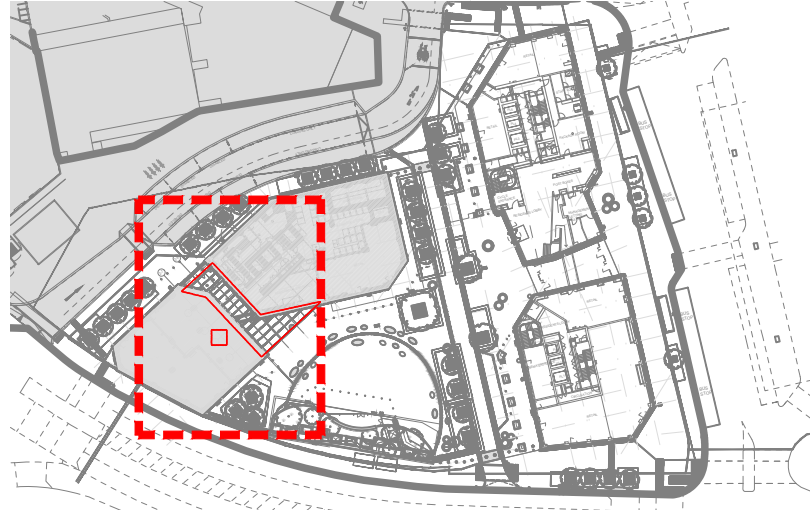


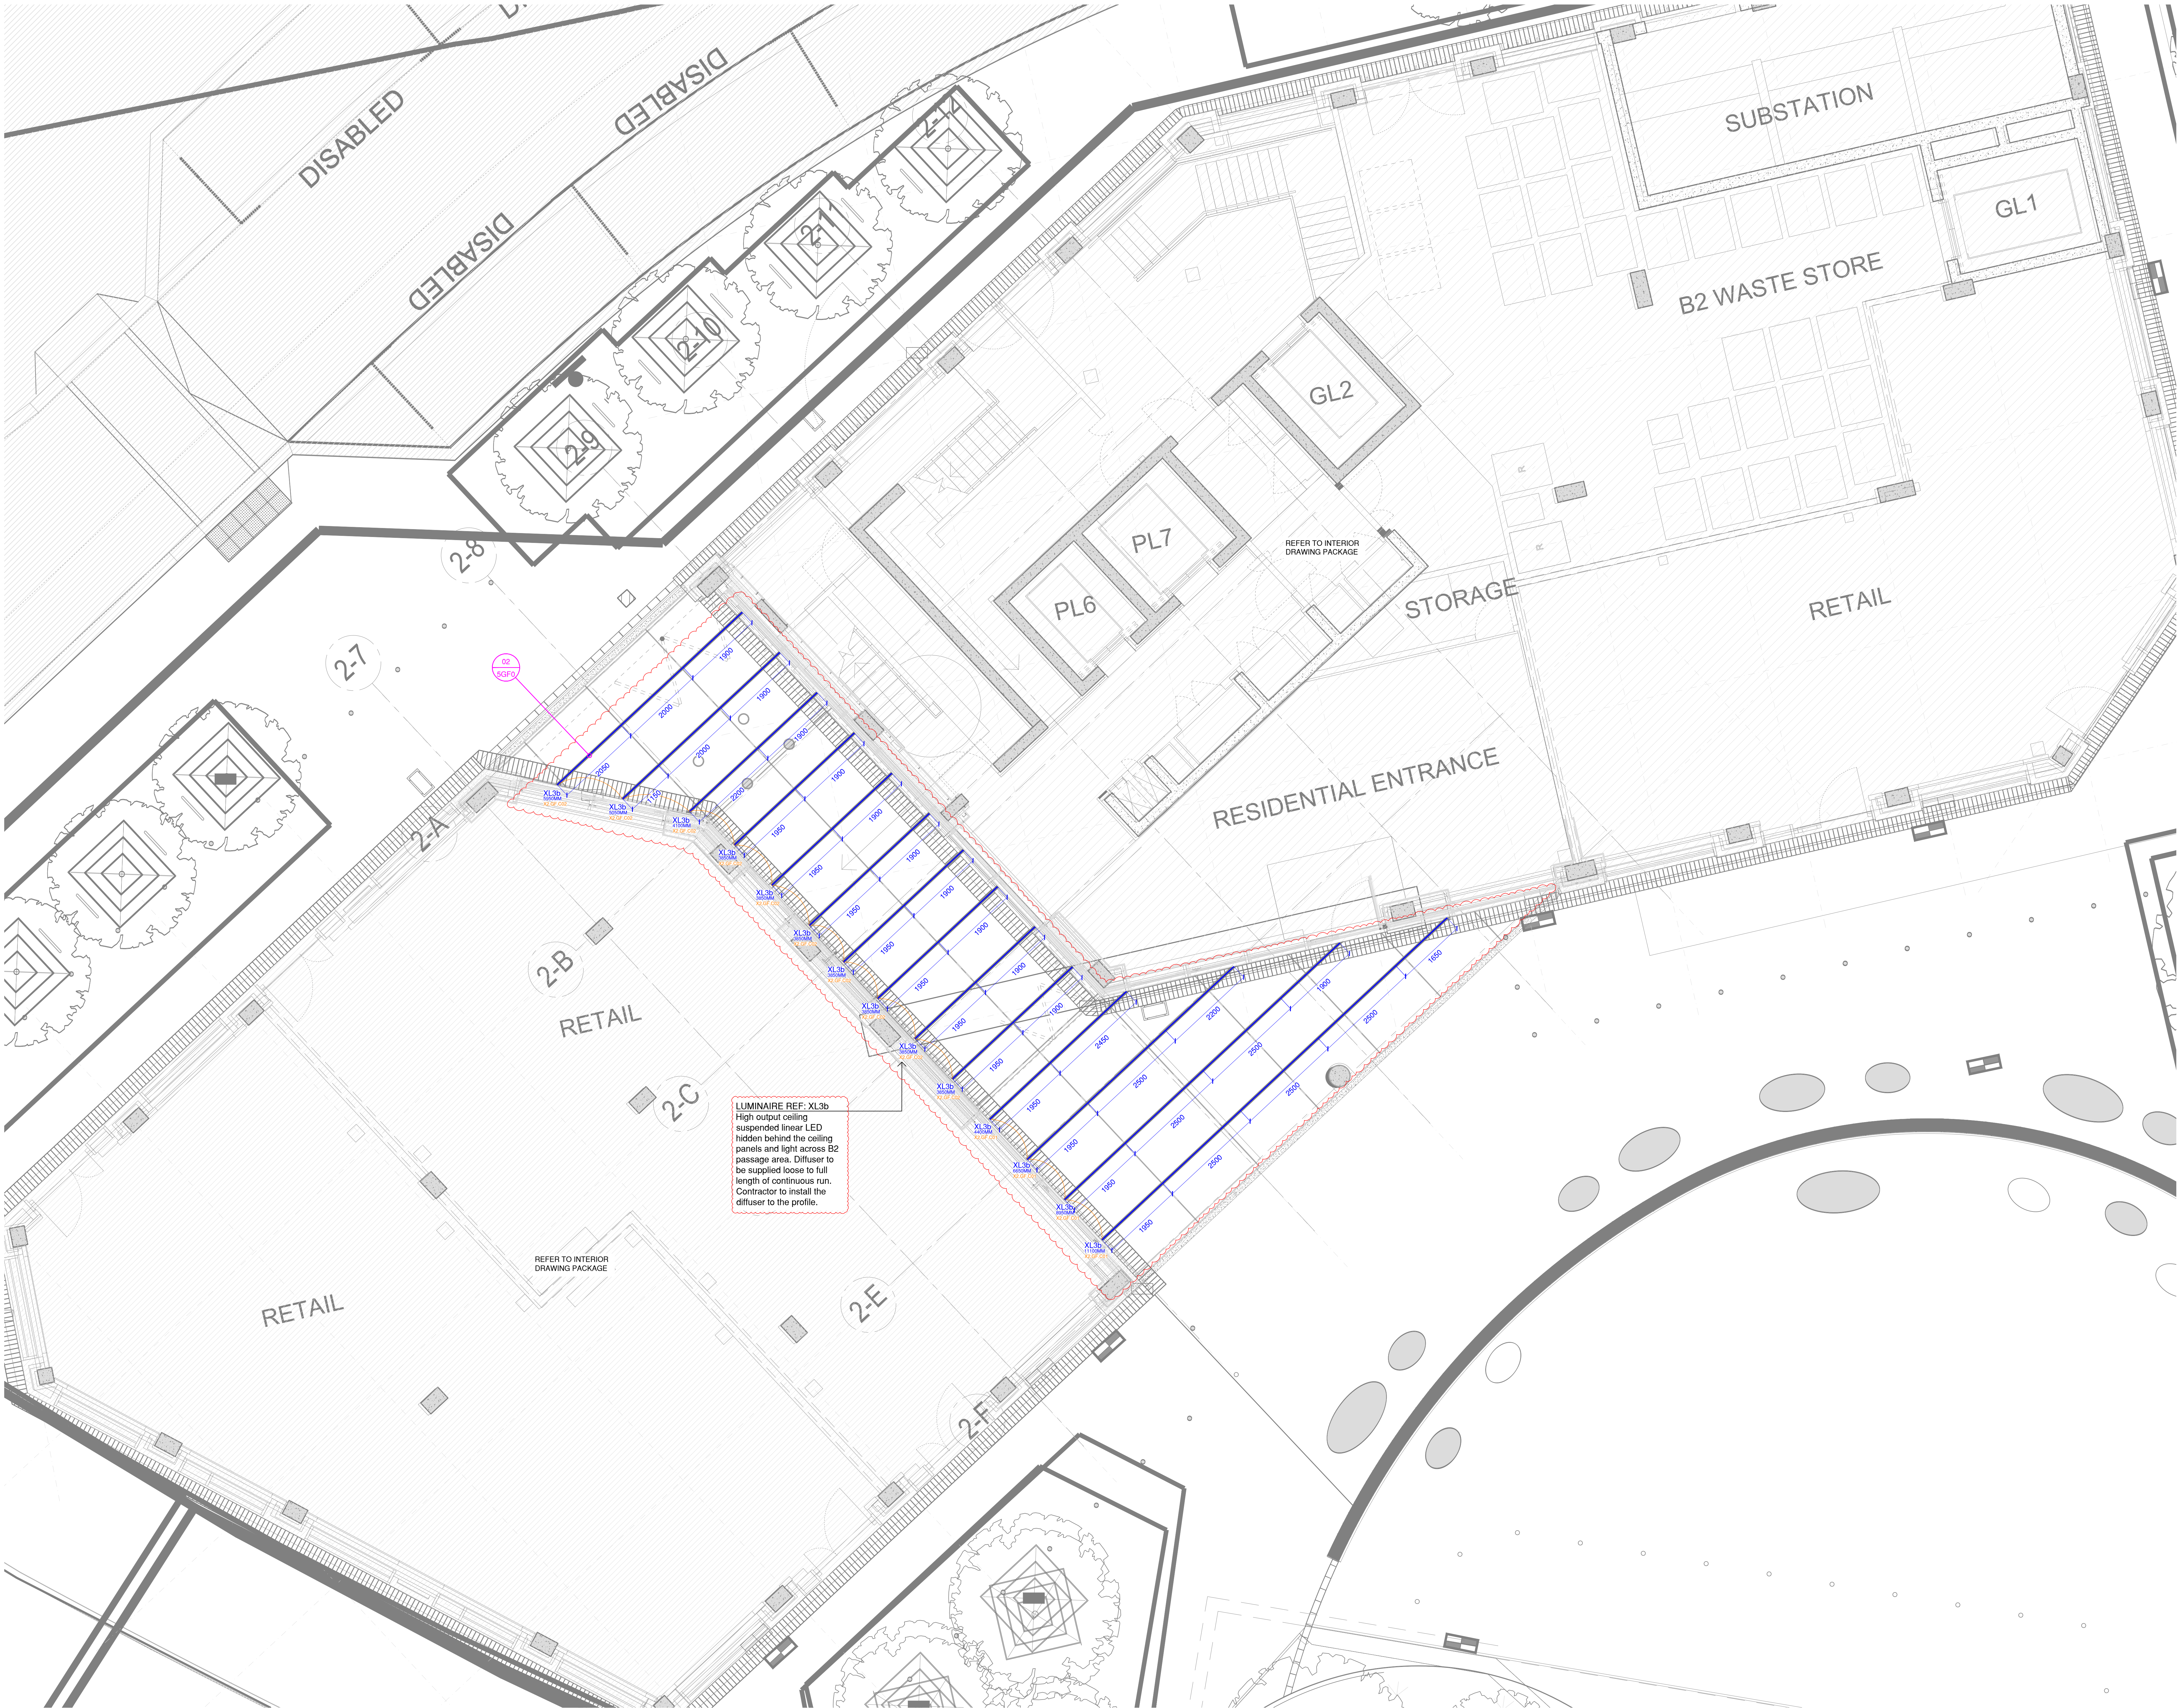

DO NOT SCALE FROM THIS DRAWING. WORK FROM FIGURED DIMENSIONS ONLY. ALL DIMENSIONS TO BE VERIFIED BY THE CONTRACTOR ON SITE.

- All designs are the property of Foundry UK LTD and must not be reproduced without their written approval.
- Drawing to be read in conjunction with Foundry documentation. Any discrepancies between drawings and specifications must be reported prior to commencement of any work indicated on this drawing.
- All lighting details to be confirmed by interior designer, architect or joinery specialist.
- Proposed lighting construction drawing including all final setting out dimensions, details, cable route and builders work opening to be issued by the contractor for Foundry review and comment in good time before the lighting installation on site.
- All electrical works associated with this drawing to be in accordance with the latest edition of IET wiring regulations and LOOP's specification.
- LED drivers to be located in a discreet ventilated accessible location.
- Remote driver locations and any external drivers to be located in appropriate location.
- LED drivers have a maximum distance from the fitting. Please refer to Foundry specifications and manufacturer data sheets. If in doubt, ask.
- Accessories to be provided by contractor.
- For emergency and exit lighting please refer to LOOP's design documentation.
- All information to be read in conjunction with symbol key
- Please refer to Foundry's response in document
- THIS IS 00-001-1-2613-63-000' for reference corresponding documentation by others.

Key to Symbols

- Fitting
- Luminaire Reference
- Ceiling / Wall / Floor
- Circuit Reference
- C = High Level / F = Low Level
- G-Ground / T7 - Level 7 Terrace
- F7 - Level 7 Facade
- Area
- PR-Public Realm / X1-Building1 Exterior / X2 - Building2 Exterior
- Detail Reference
- Detail Sheet
- Ceiling recessed fixed downlight (circular/square)
- Ceiling recessed adjustable downlight (circular/square)
- Miniature fixed downlight (circular/square)
- Miniature adjustable downlight (circular/square)
- Miniature recessed uplight (circular/square)
- Spotlight
- Spike spotlight
- Linear LED within channel with diffuser
- Wall mounted light
- Recessed wall light
- Pendant light
- Floorstanding lamp
- Table lamp
- 5AMP (Wall/Floorbox)
- Power supply (Wall / Floor)
- Wall mounted control plate
- Ceiling mounted motion sensor
- On/Off switches
- Annotation for lighting description
- Dimension and alignment notations

Notes

C03	06/02/2026	S4 Suitable for Construction	MN	JB
C02	07/11/2025	S4 Suitable for Construction	MN	JB
C01	20/09/2025	S4 Suitable for Construction	MN	JB
P01	19/02/2025	S3 Suitable for Review & Comment	MN	JB
Rev	Date	Comment	By	CHK

Project

Ferry Island, Tottenham Hale

Client

MIDGARD

Drawing Title

Building 2 Ground Floor
Lighting Arrangement Ceiling Plan

Drawing No: TH-IS-02-001-J-2613-63-11F0

Date	06/02/2026	C03	Revision
Drawn by	MN	JB	Checked by
Status	S4 Suitable for Construction	1:50 @ A0	Scale

FOUNDry