


- 1 LIVING ROOM 13 m2
- 2 KITCHEN DINING SPACE 18 m2
- 3 LOBBY AND PROTECTED STAIR
- 4 BATH SHOWER ROOM 7.2m2
- 5 STORAGE 0.55 m2
- 6 WATER STORAGE
- 7 LEVEL PATIO
- 8 VOID
- 9 BIN STORE - AT LEVEL ACCESS POINT
- 10 BIKE STORAGE LOCATION - WITH GARDEN ACCESS
- 11 ON-SITE REPLACEMENT TREE
- 12 OFF-SITE ADOPTED REPLACEMENT TREE SUGGESTED LOCATION
- 13 SITE BOUNDARY

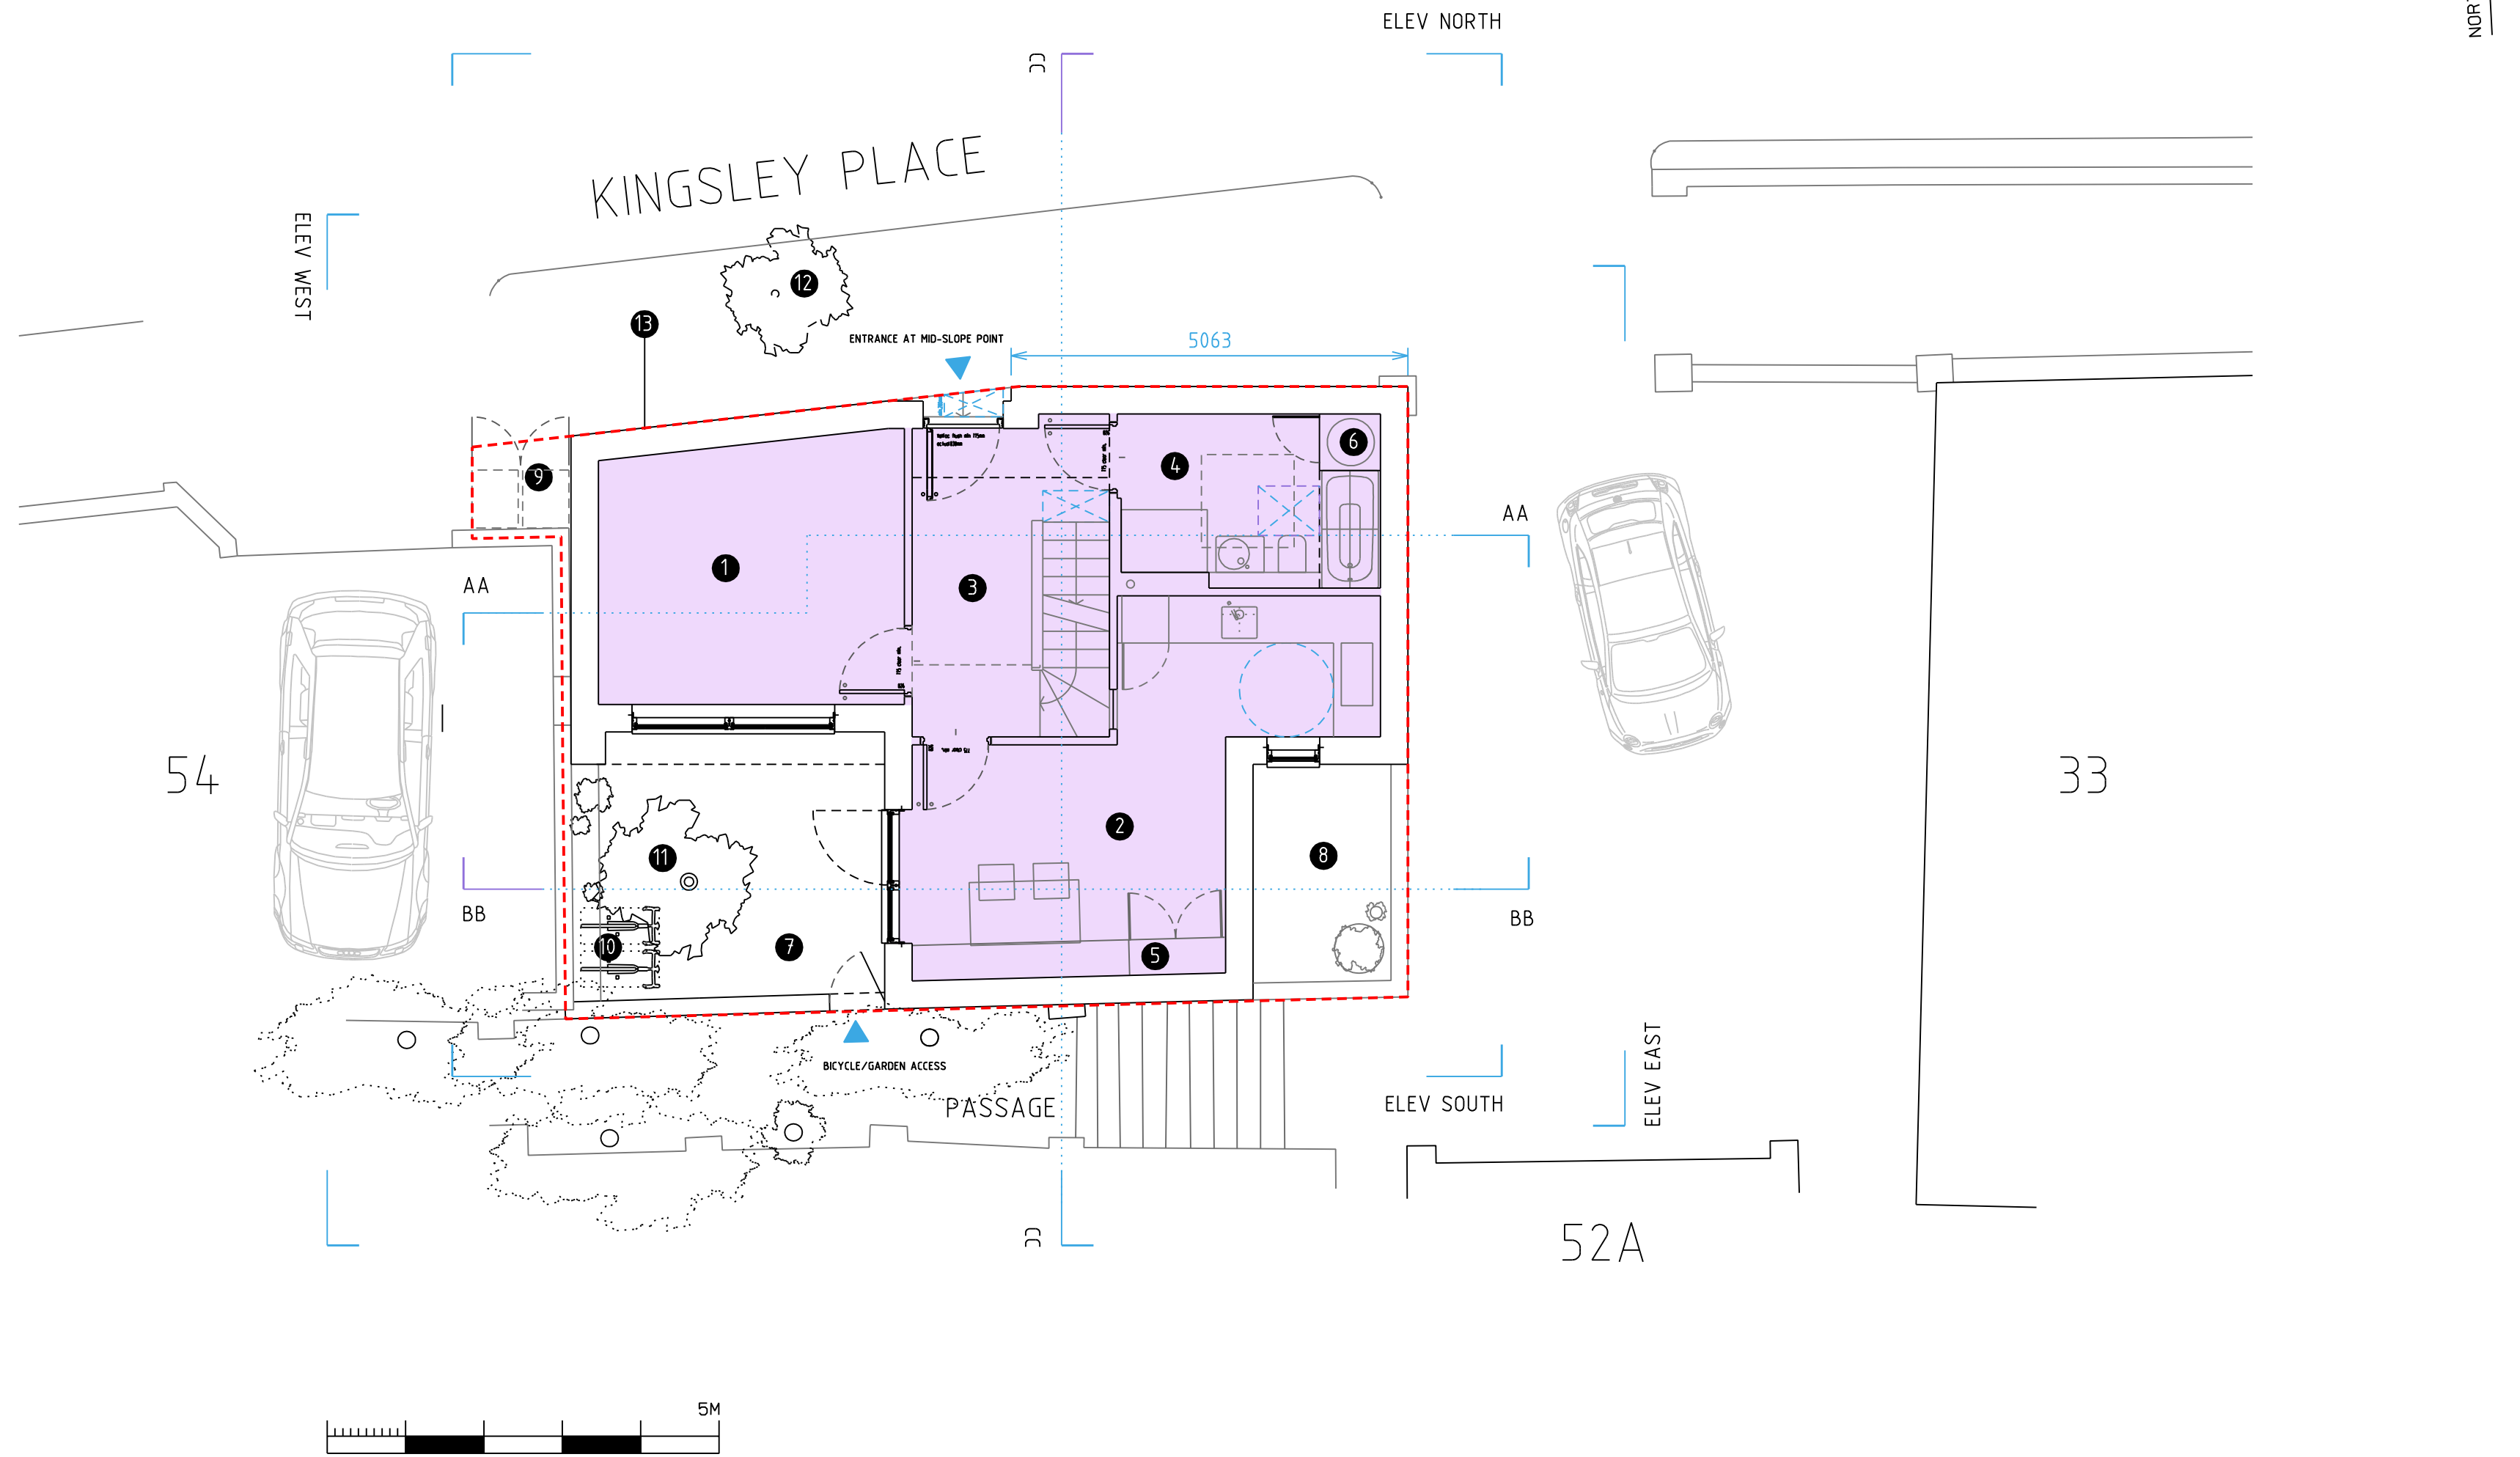

Notes

Floor area 50m2

Revisions

David Hayhurst
Architect



David Hayhurst

34 Kingsley Place London N6 5EA
davidhayhursttriba@gmail.com mobile 07974256908

JOB TITLE
KINGSLEY PLACE

DRAWING TITLE
ENTRANCE LEVEL PLAN PROPOSED

JOB NUMBER	DATE	SCALE	DRAWN BY
-	04.06.25	1:50/1:100	DBH

DRAWING NUMBER	REVISION
005	-