
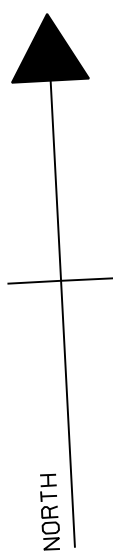


- 1 DOUBLE BEDROOM 12.4m2
- 2 SINGLE BEDROOM 10.6m2
- 3 LOBBY AND PROTECTED STAIR
- 4 WC
- 5 STORAGE 0.8 m2
- 6 STORAGE 0.7 m2
- 7 COURTYARD
- 8 WASHING MACHINE
- 9 SITE BOUNDARY

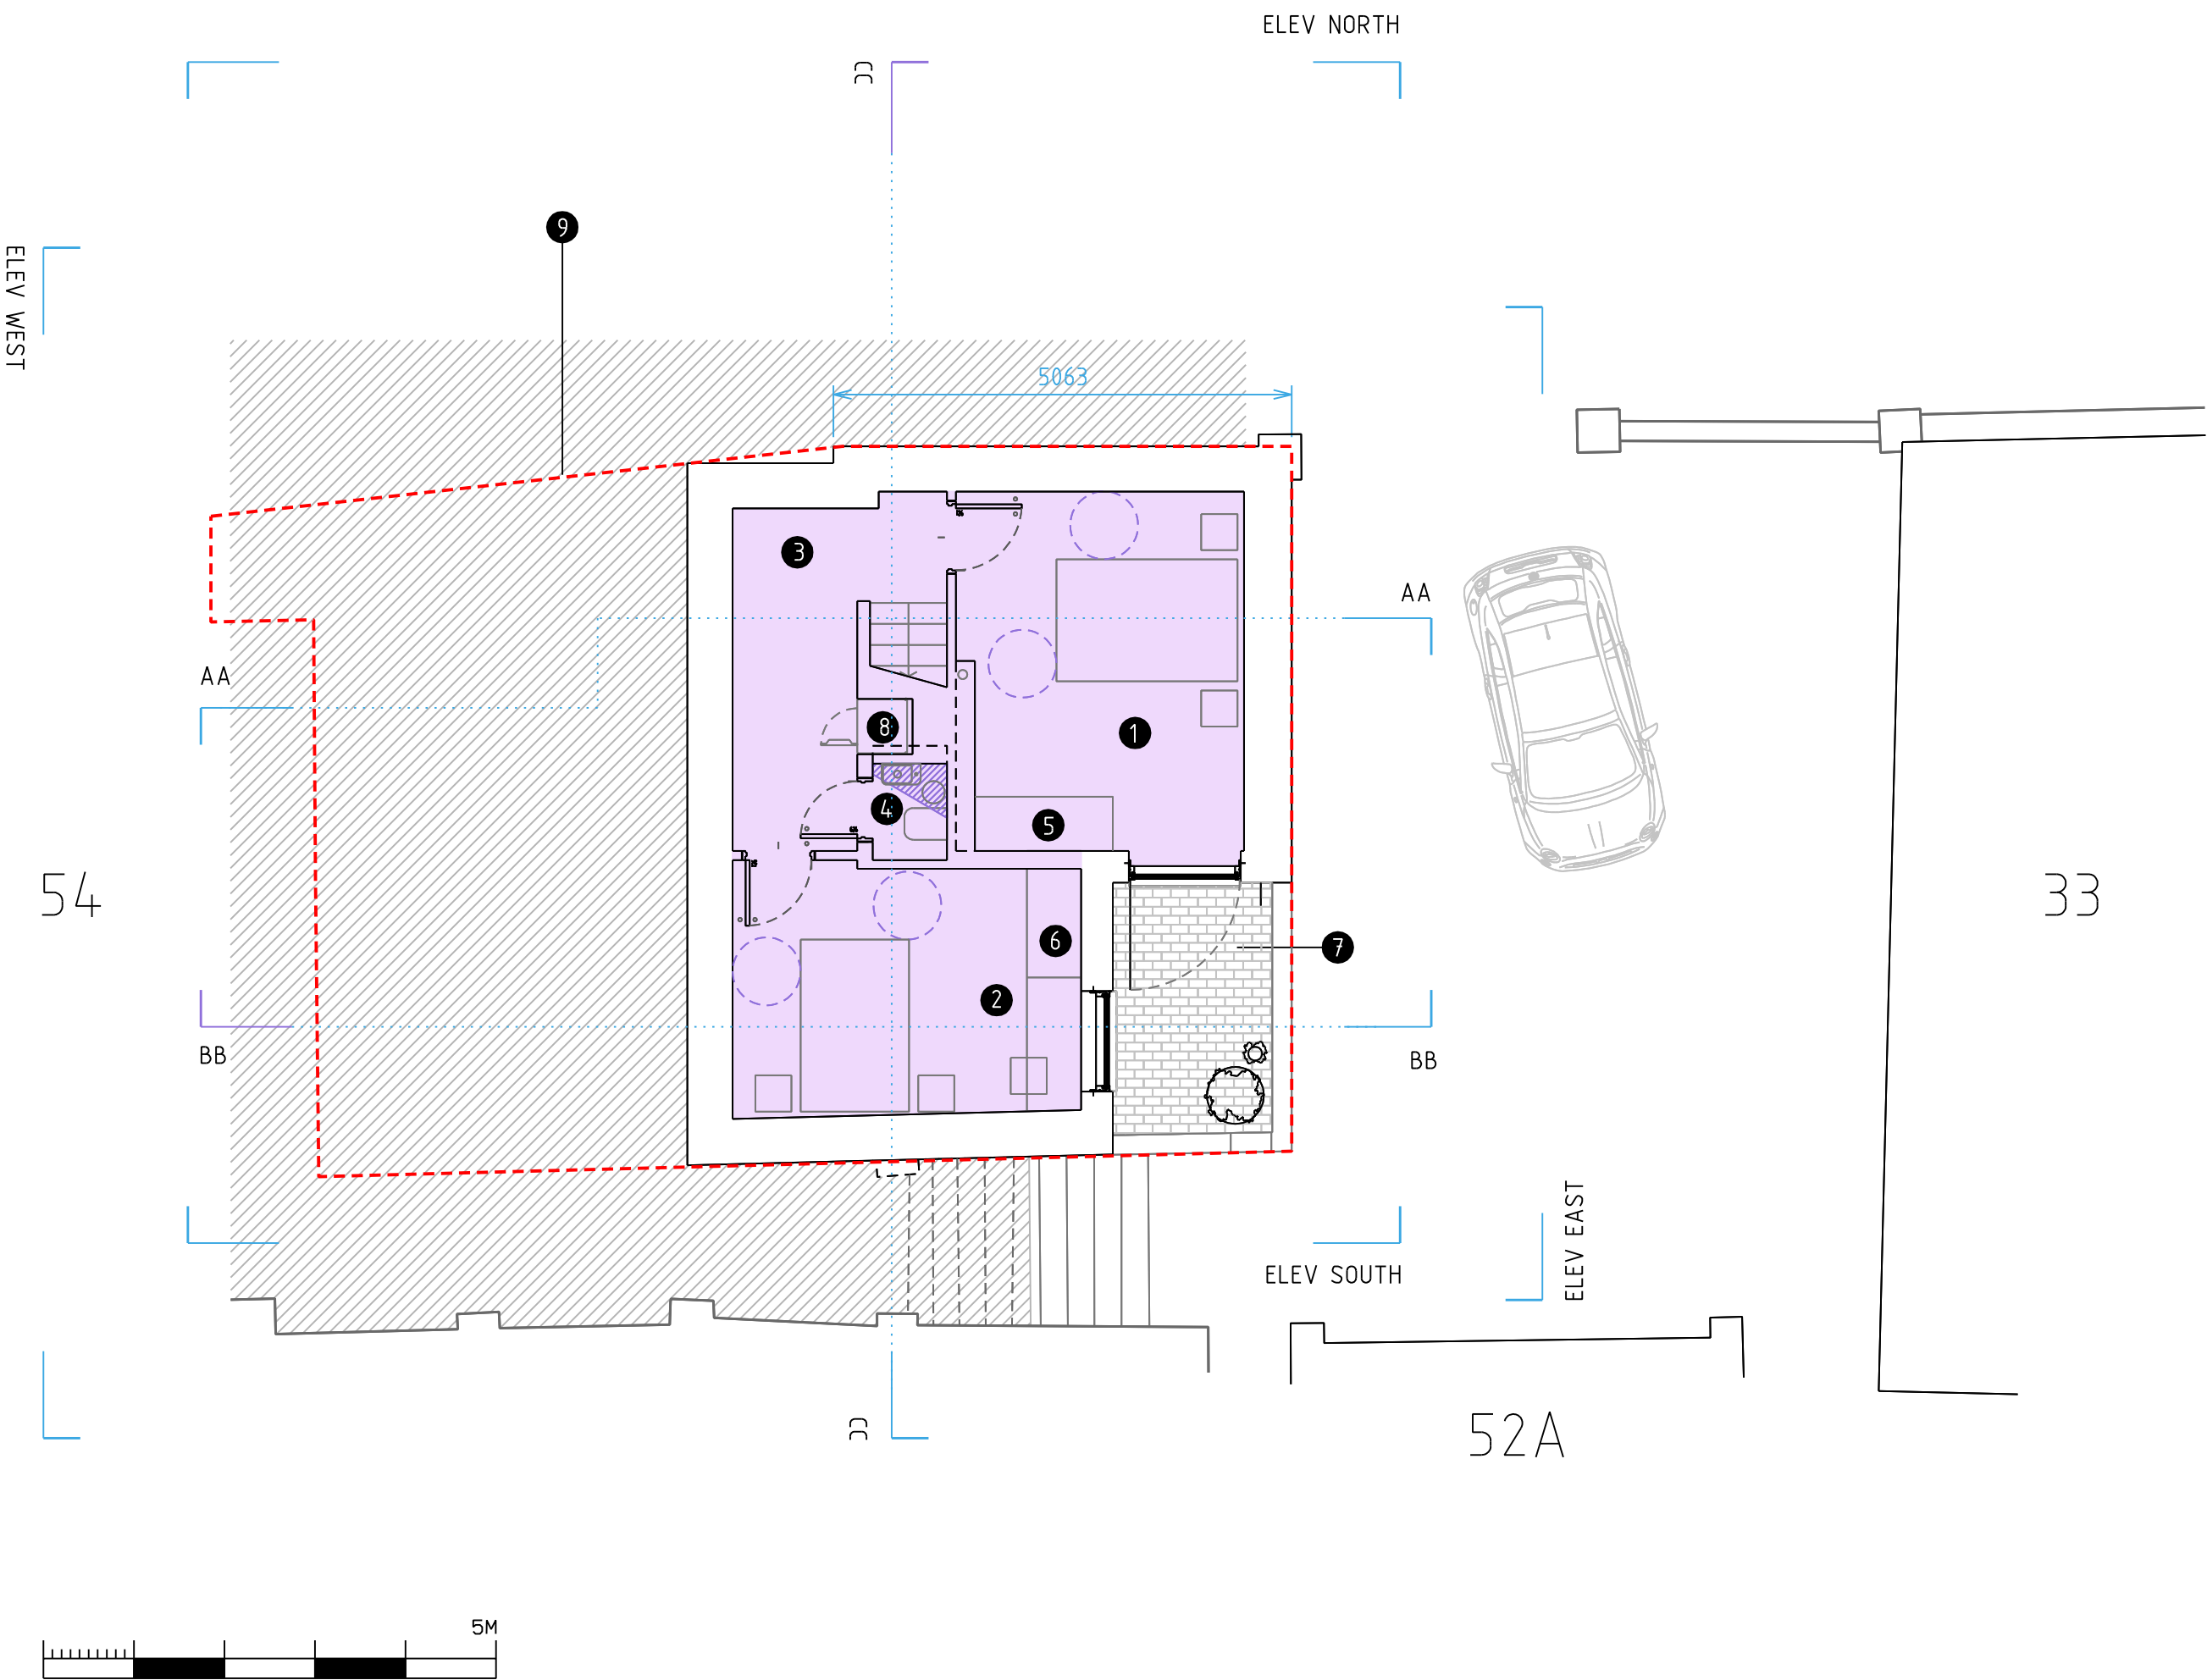

Notes

Floor area 33.6m2

Revisions

David Hayhurst
Architect



David Hayhurst

34 Kingsley Place London N6 5EA
davidhayhursttriba@gmail.com mobile 07974256908

JOB TITLE
KINGSLEY PLACE

DRAWING TITLE
LOWER LEVEL PLAN PROPOSED

JOB NUMBER	DATE	SCALE	DRAWN BY
-	05.06.25	1:50/1:100	DBH

DRAWING NUMBER	REVISION
004	-