
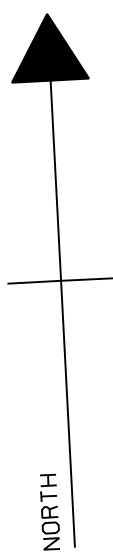


- 1. flat roof single ply membrane
- 2. roof light
- 3. site boundary dotted red
- 4. PV

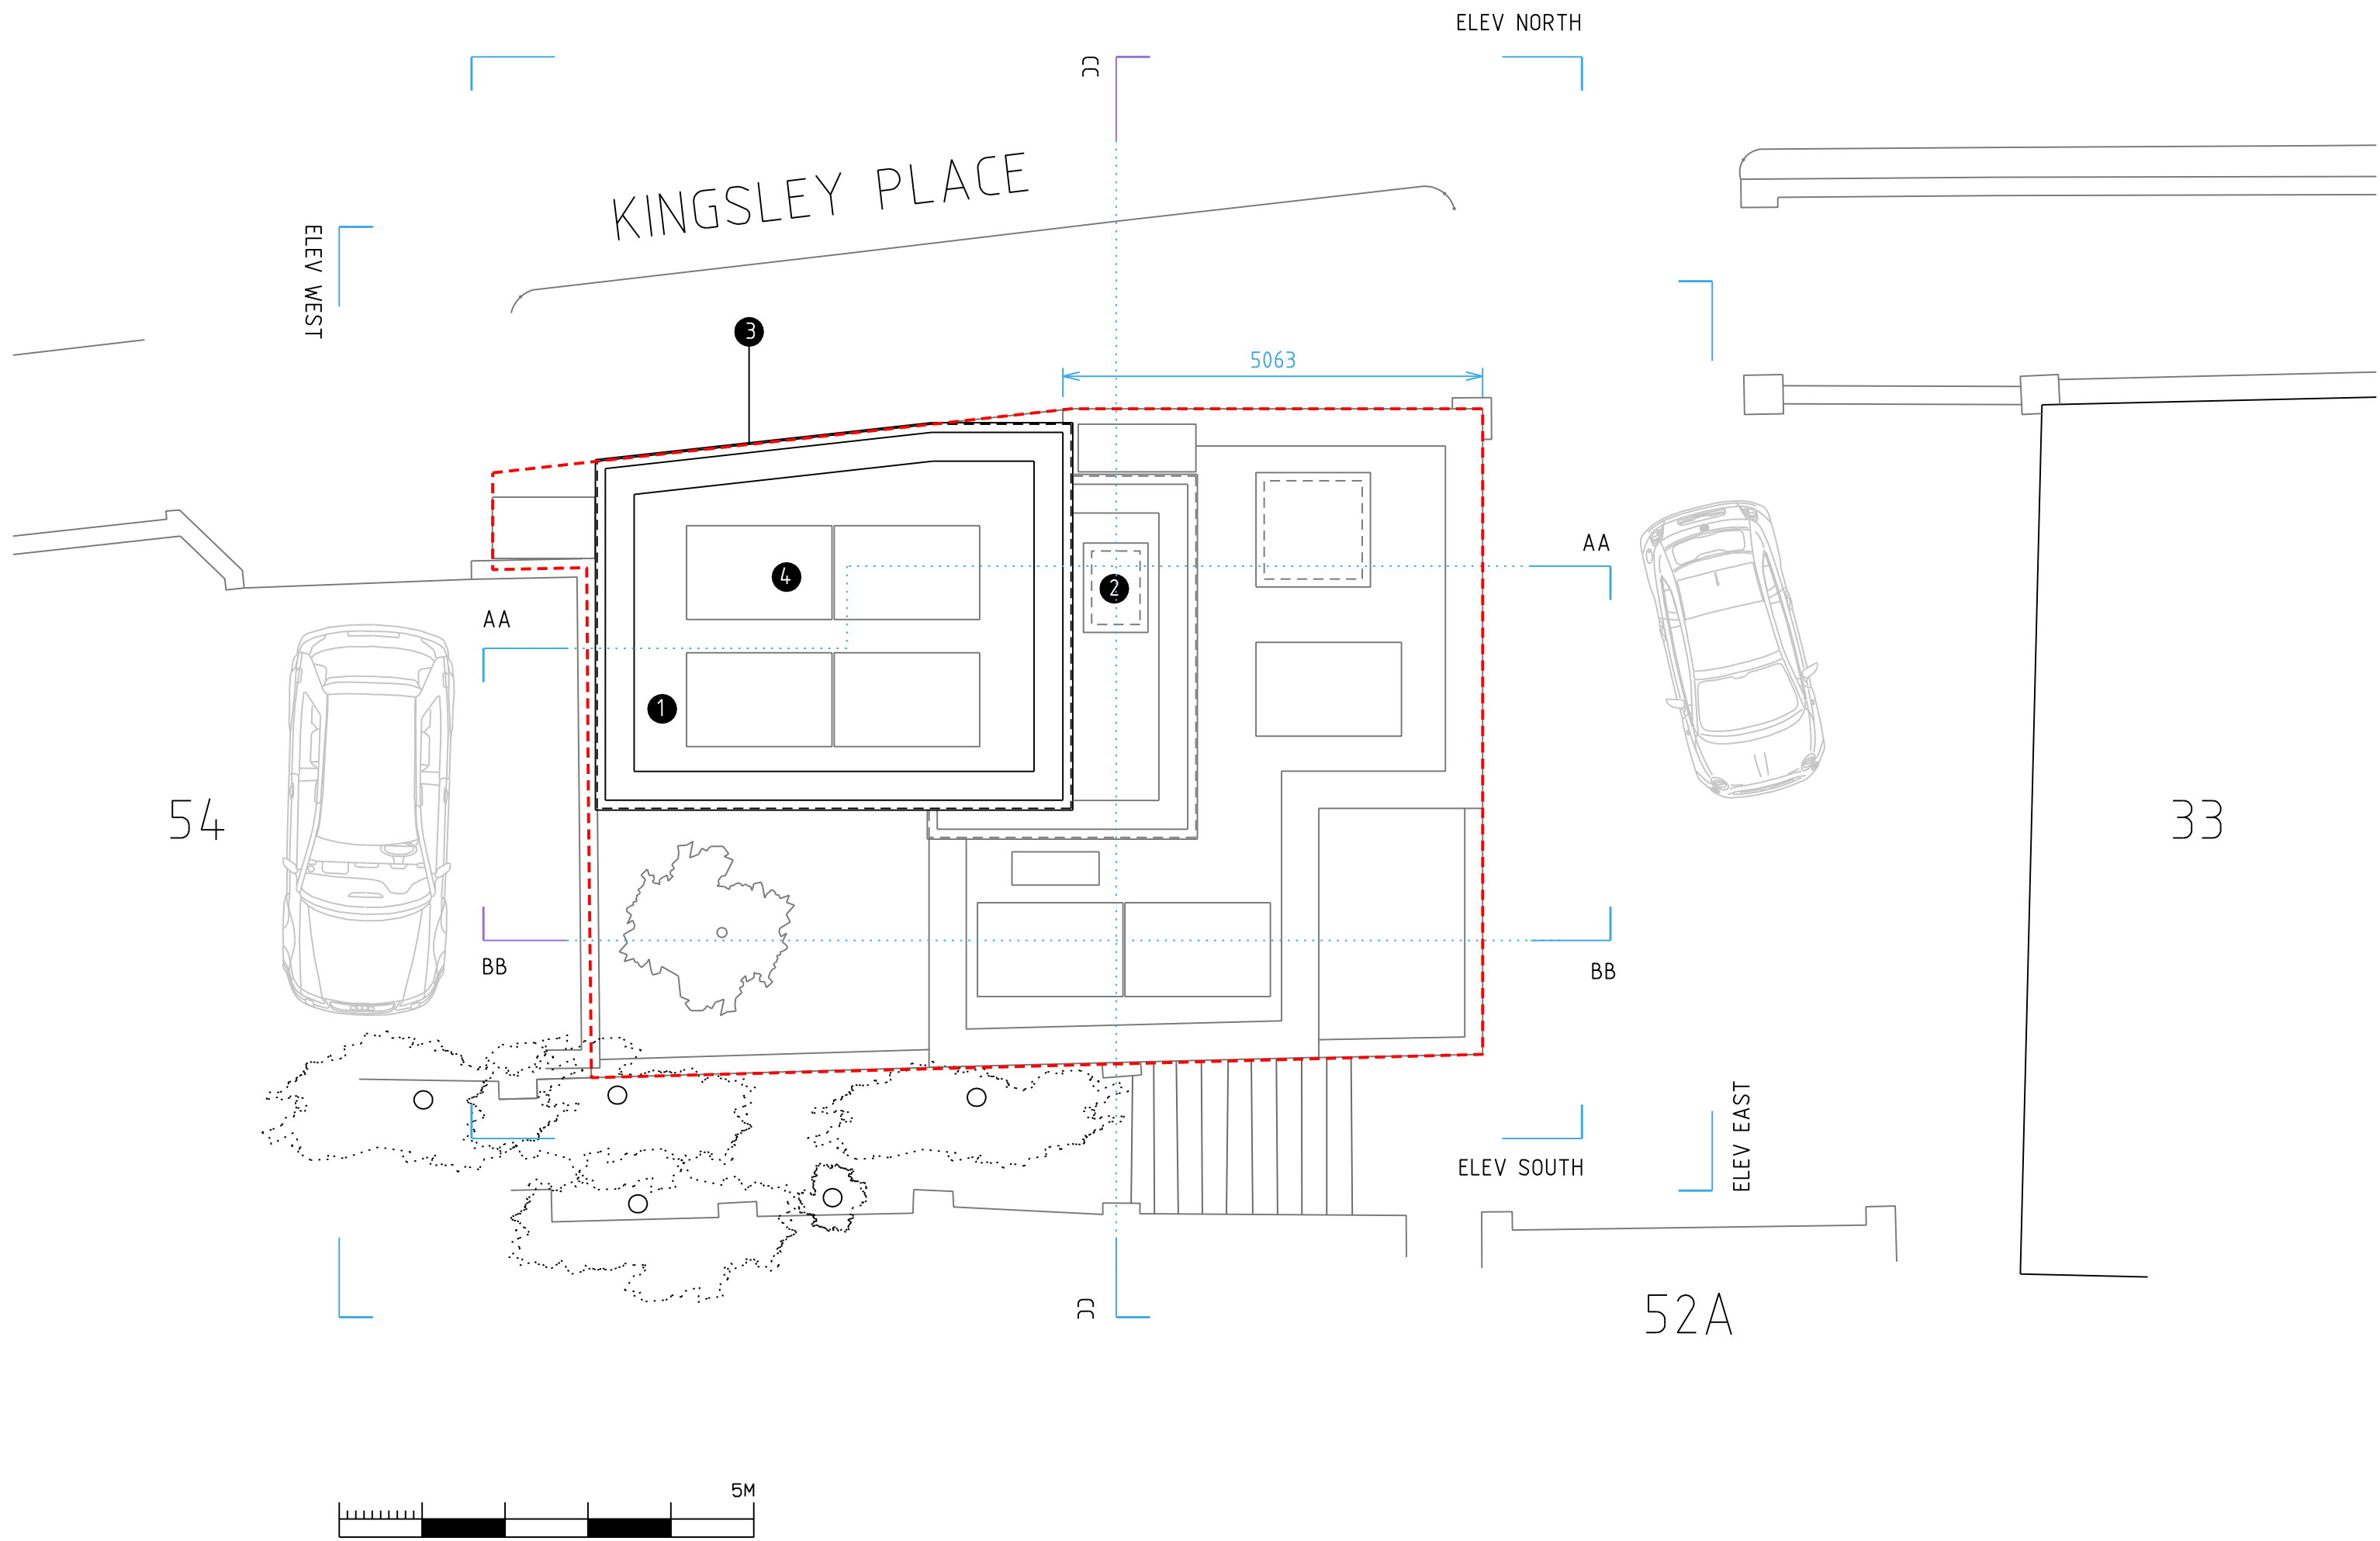

Notes

Revisions

David Hayhurst  
Architect



David Hayhurst

34 Kingsley Place London N6 5EA  
davidhayhurstriba@gmail.com mobile 07974256908

JOB TITLE  
KINGSLEY PLACE

DRAWING TITLE  
ROOF LEVEL PLAN PROPOSED

| JOB NUMBER | DATE     | SCALE      | AI/A3 | DRAWN BY |
|------------|----------|------------|-------|----------|
| -          | 04.06.25 | 1:50/1:100 | DBH   |          |

| DRAWING NUMBER | REVISION |
|----------------|----------|
| 013            | -        |