


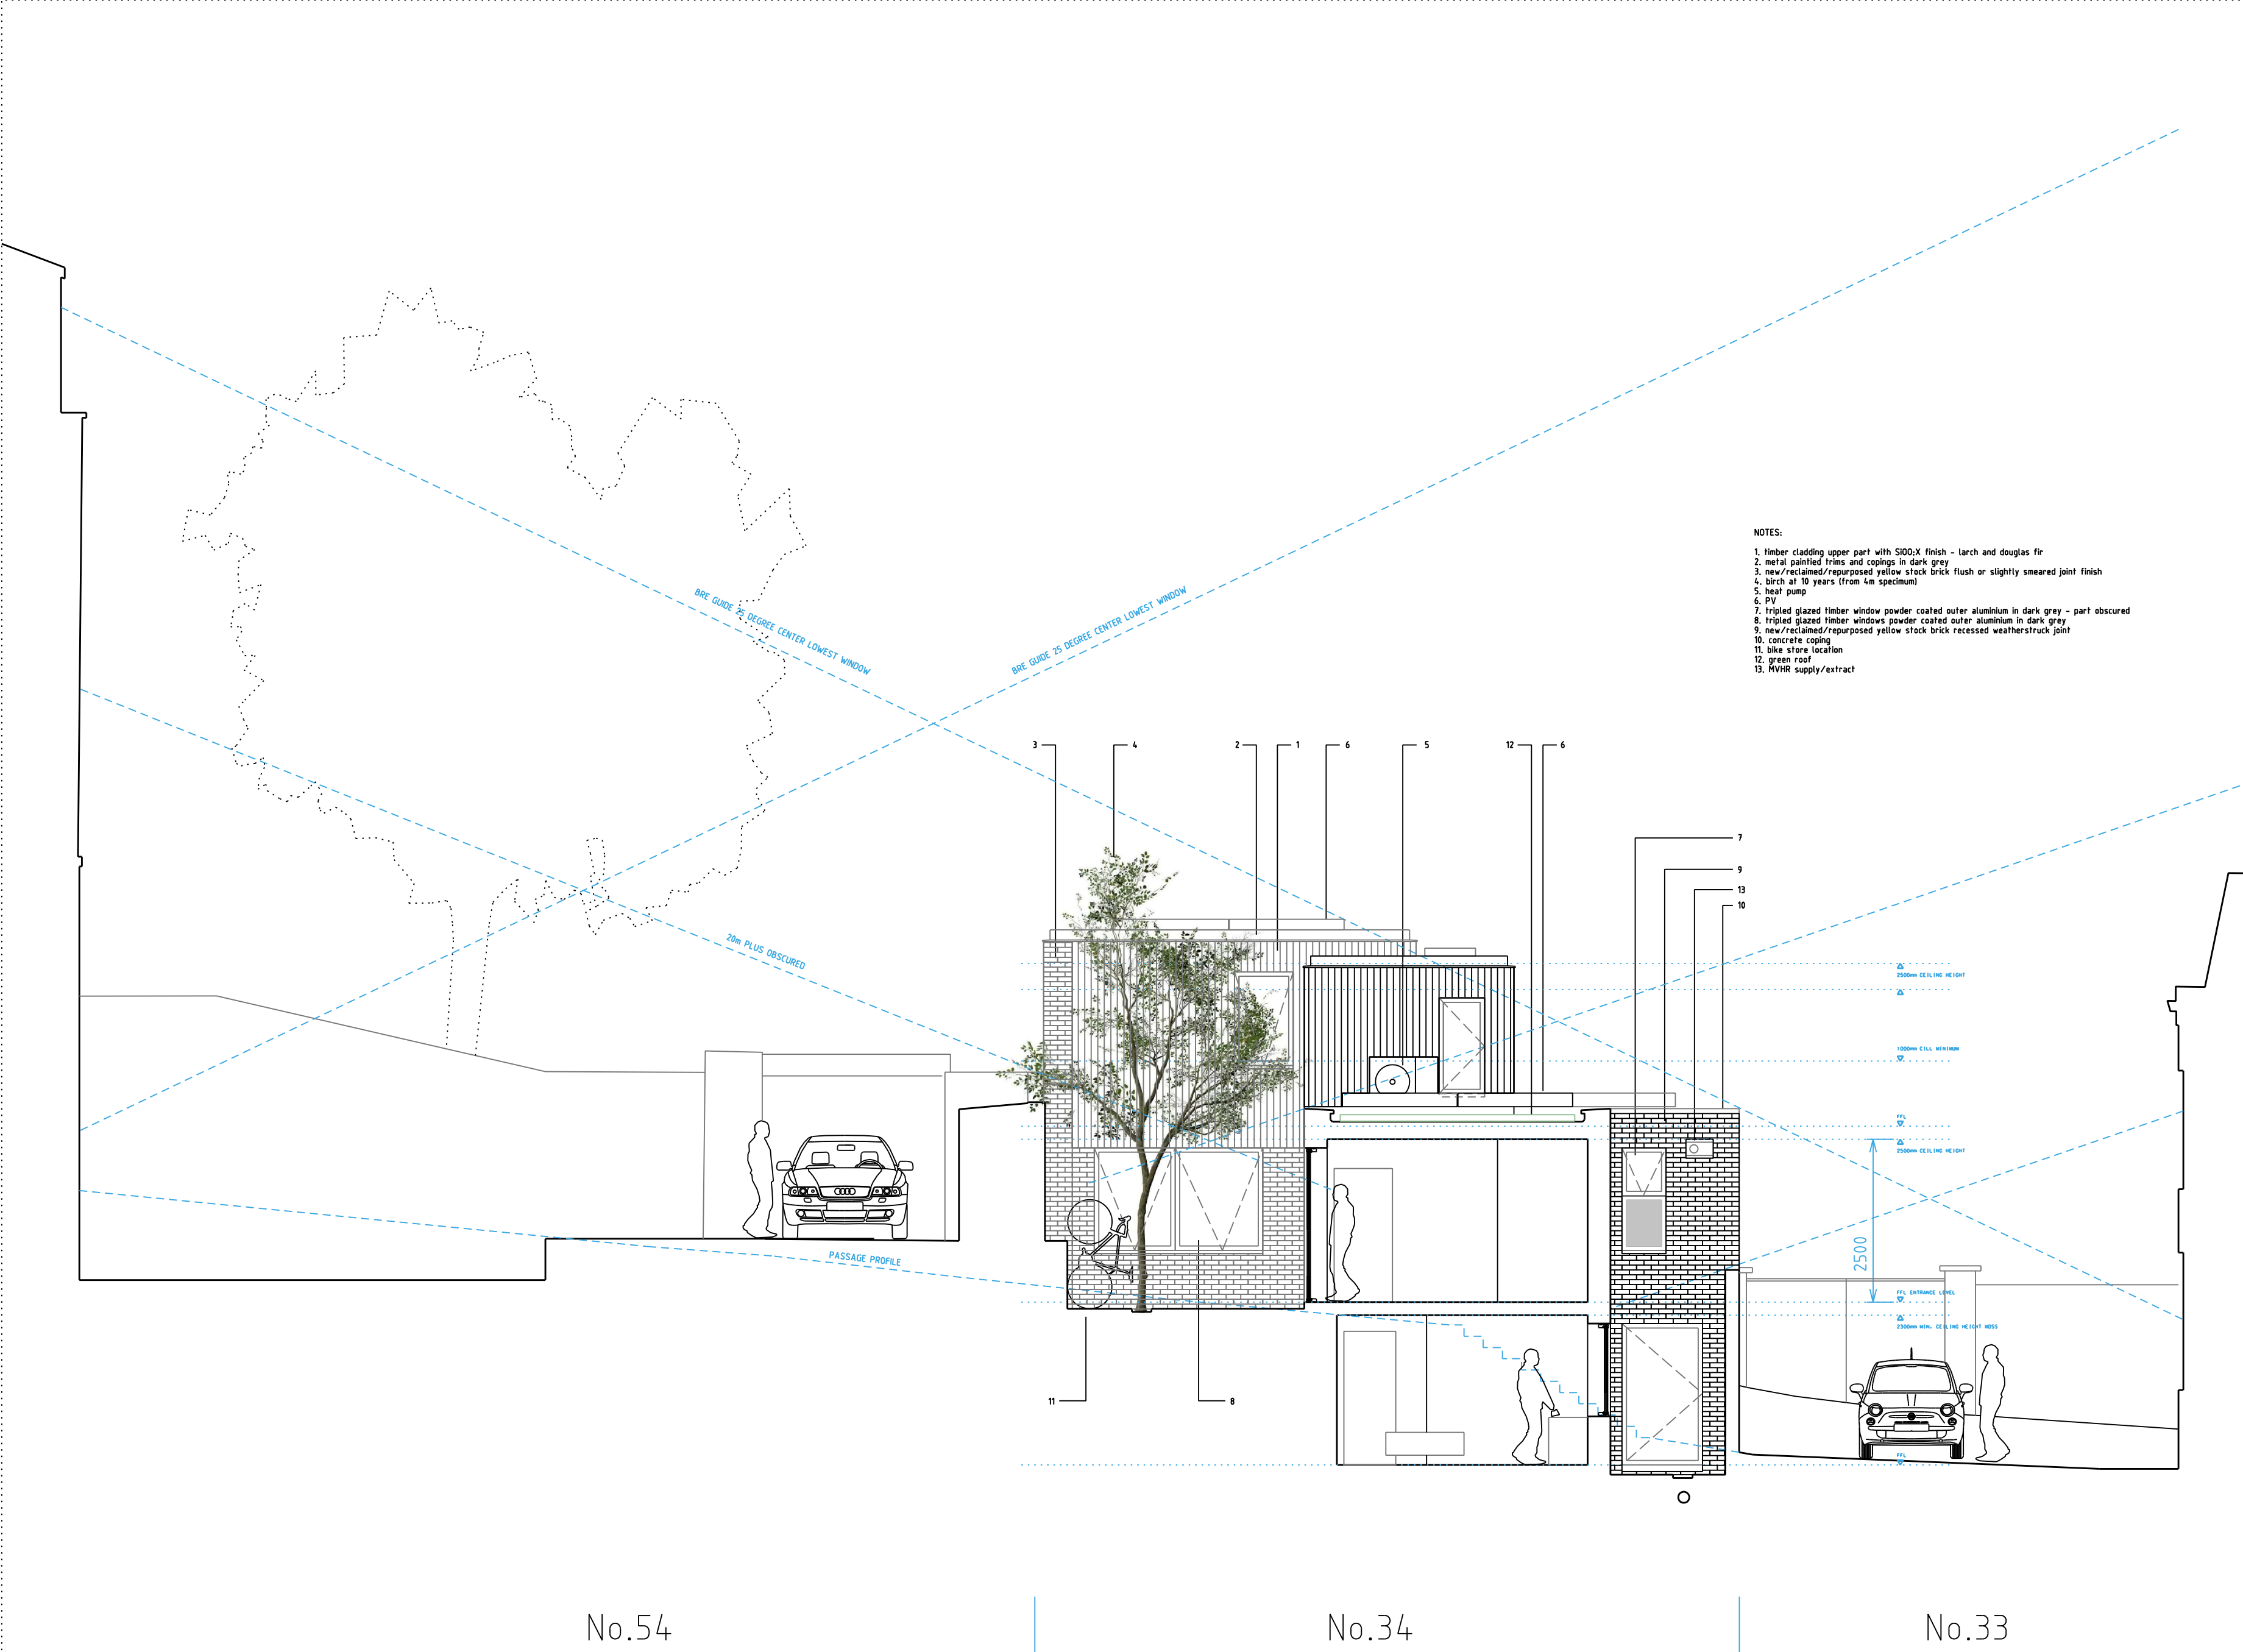

Notes

Revisions

David Hayhurst
Architect

arb
Architects
Registration
Board

David Hayhurst

34 Kingsley Place London N6 5EA
davidhayhursttriba@gmail.com mobile 07974256908

JOB TITLE
KINGSLEY PLACE

DRAWING TITLE
DETAIL SECTION BB PROPOSED

JOB NUMBER	DATE	SCALE	AI/A3	DRAWN BY
-	08.05.25	1:50/1:100	DBH	

DRAWING NUMBER	REVISION
012	-