


LEGEND		MANUFACTURER
	SPN CONSUMER UNIT	HAGER LIGHTING
	GAMMA BULKHEAD, WHITE 4000K, 14W, Em - DENOTES INTEGRAL 3M EMERGENCY PACK	ANSELL LIGHTING
	TORNADO EVO, 18W Em - DENOTES INTEGRAL 3M EMERGENCY, MS- MICROWAVE SENSOR	ANSELL LIGHTING
	ANSELL, MATALA, EXTERNAL WALL LIGHT	ANSELL LIGHTING
	EAGLE LED EXIT SIGN	ANSELL LIGHTING
	KITE IP65 LED EMERGENCY BULKHEAD	ANSELL LIGHTING
	SINGLE GANG LIGHT SWITCH -2 DENOTES 2 WAY	MK or APPROVED
	EMERGENCY LIGHTING TEST KEY	MK or APPROVED
	360 DEGREE PIR SENSOR EBDSPiR	CP ELECTRONICS
	24Hr TIME CLOCK CONTROLLING EXTERNAL LIGHTING	SANGAMO

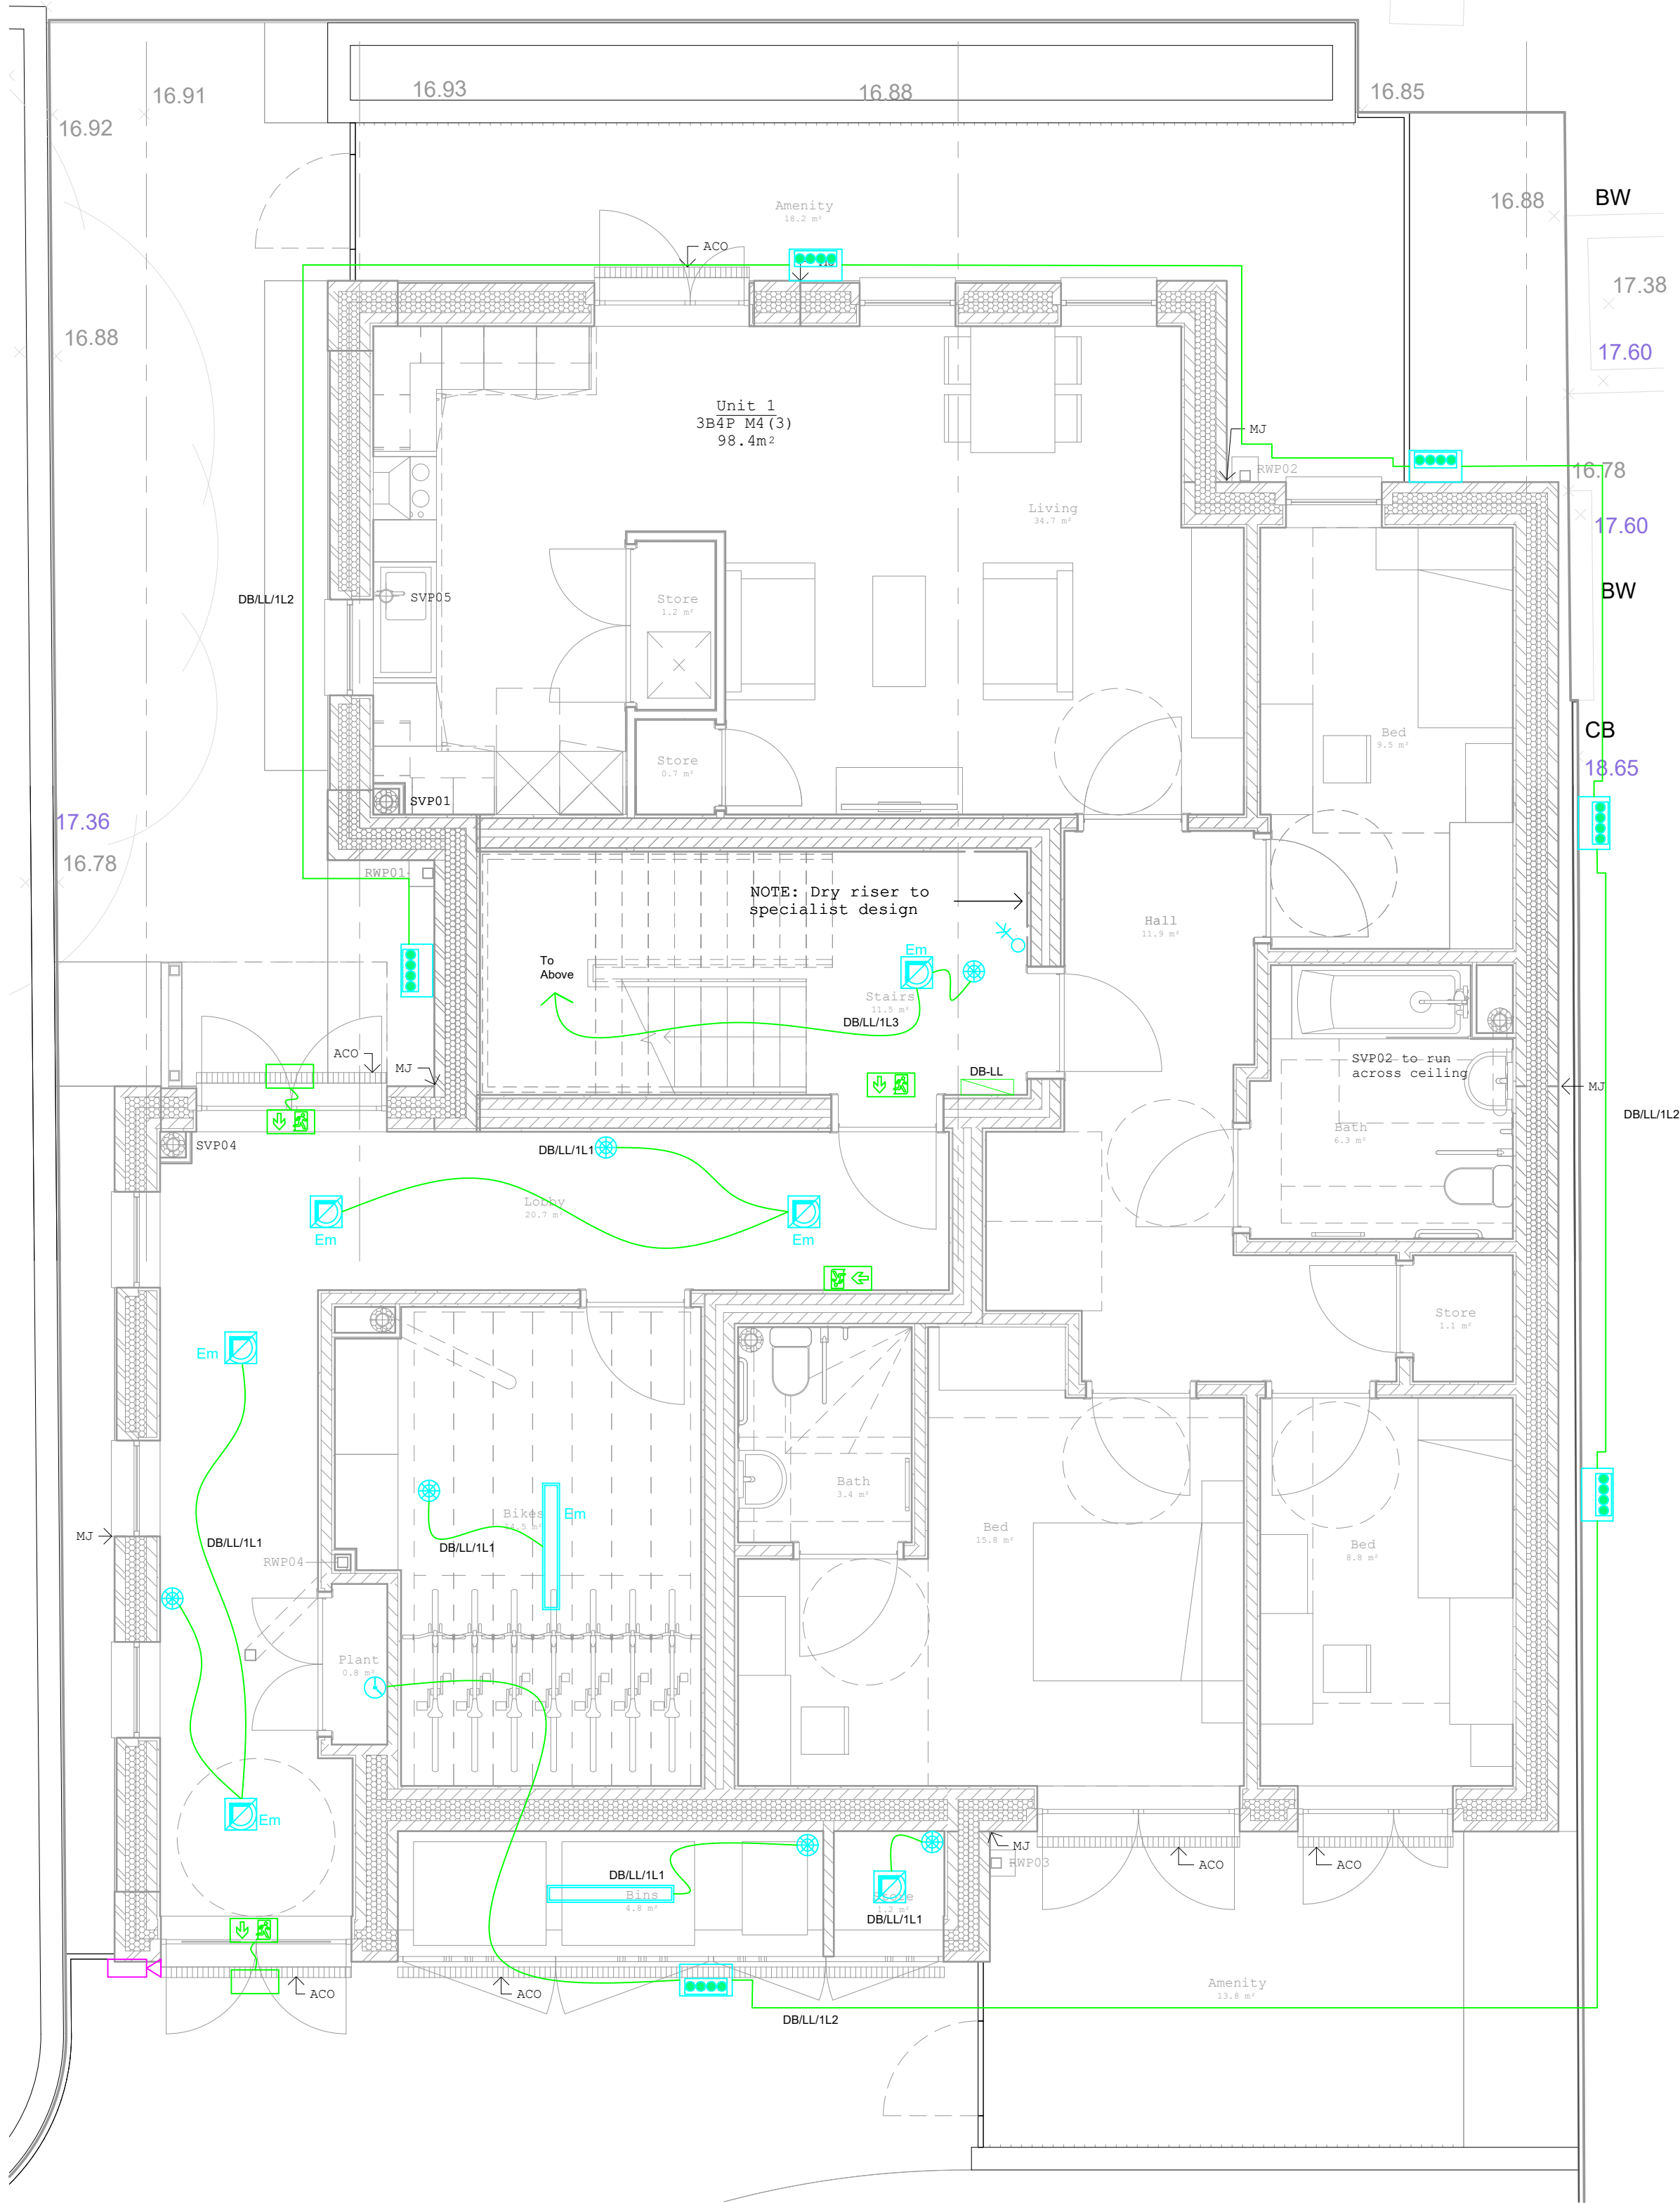

1.00 DO NOT SCALE THIS DRAWING. WORK TO DIMENSIONS GIVEN.
2.00 ALL DIMENSIONS TO BE VERIFIED FROM SITE MEASUREMENT.
3.00 ALL DRAWINGS SHALL BE READ IN CONJUNCTION WITH THE MECHANICAL AND ELECTRICAL PROJECT SPECIFIC SPECIFICATIONS.

Copyright : triangle consulting engineers

NOTES:

Rev.	By	Description	Date
------	----	-------------	------



5 WESTGATE
TADCASTER LS24 9AB
Tel : 0113 287 7222
www.triangleitd.com

Client
ALEXANDER JAMES

Project
JANSON ROAD
LONDON
N15 4JP
Drawing Title
ELECTRICAL SERVICES
GROUND FLOOR
LANDLORDS LIGHTING

Drawing Status REVIEW	Designed by: SSH	Checked by: KW
--------------------------	---------------------	-------------------

Drawing Number 25133/E/004	Rev. R2
-------------------------------	------------

Drawing Scale 1 : 50 @A1	Drawing Size A1	Date Created DEC 25
-----------------------------	--------------------	------------------------