


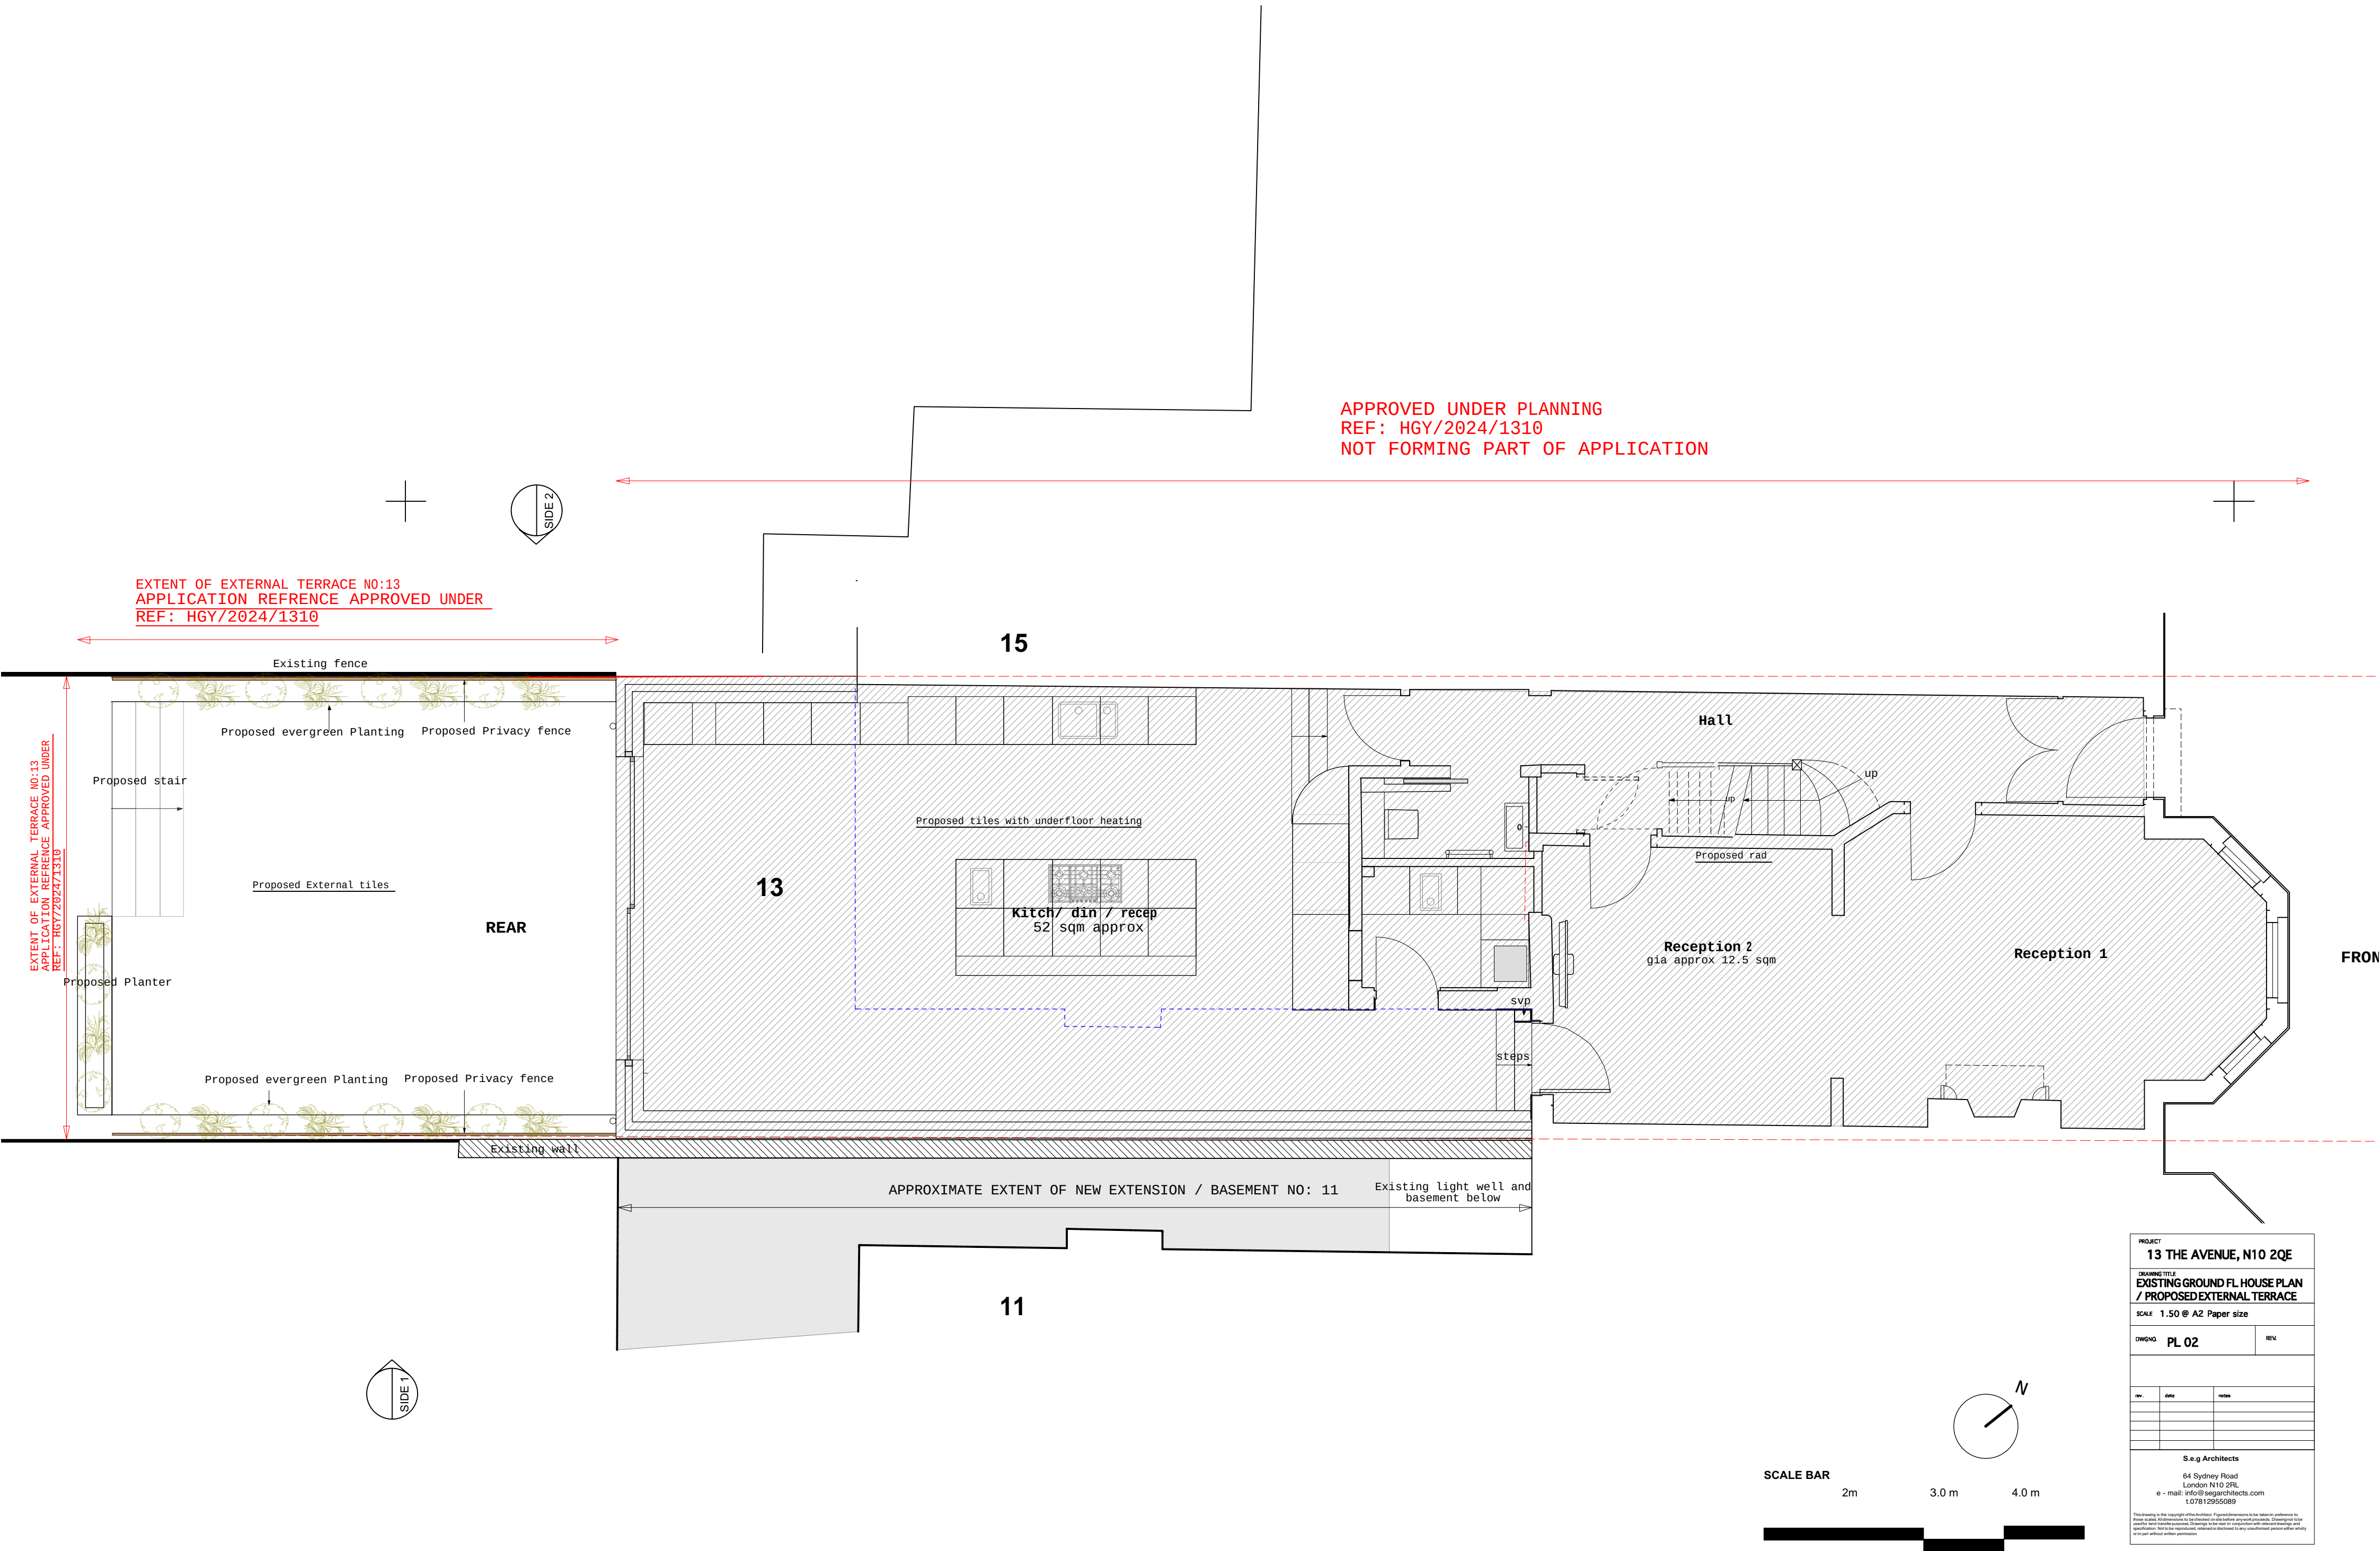

PROJECT		
13 THE AVENUE, N10 2QE		
DRAWING TITLE		
EXISTING GROUND FL HOUSE PLAN / PROPOSED EXTERNAL TERRACE		
SCALE 1:50 @ A2 Paper size		
DWGNO	PL 02	REV
REV	DATE	NOTES
S.e.g Architects		
64 Sydney Road London N10 2HL e - mail: info@sagarchitects.com t:07812955089		
This drawing is the copyright of the Architect. It is to be used for the purpose for which it is intended and no part of it is to be reproduced, stored in a retrieval system, or transmitted in any form or by any means, electronic, mechanical, photocopying, recording, or by any information storage or retrieval system, without the prior written permission of the Architect.		