



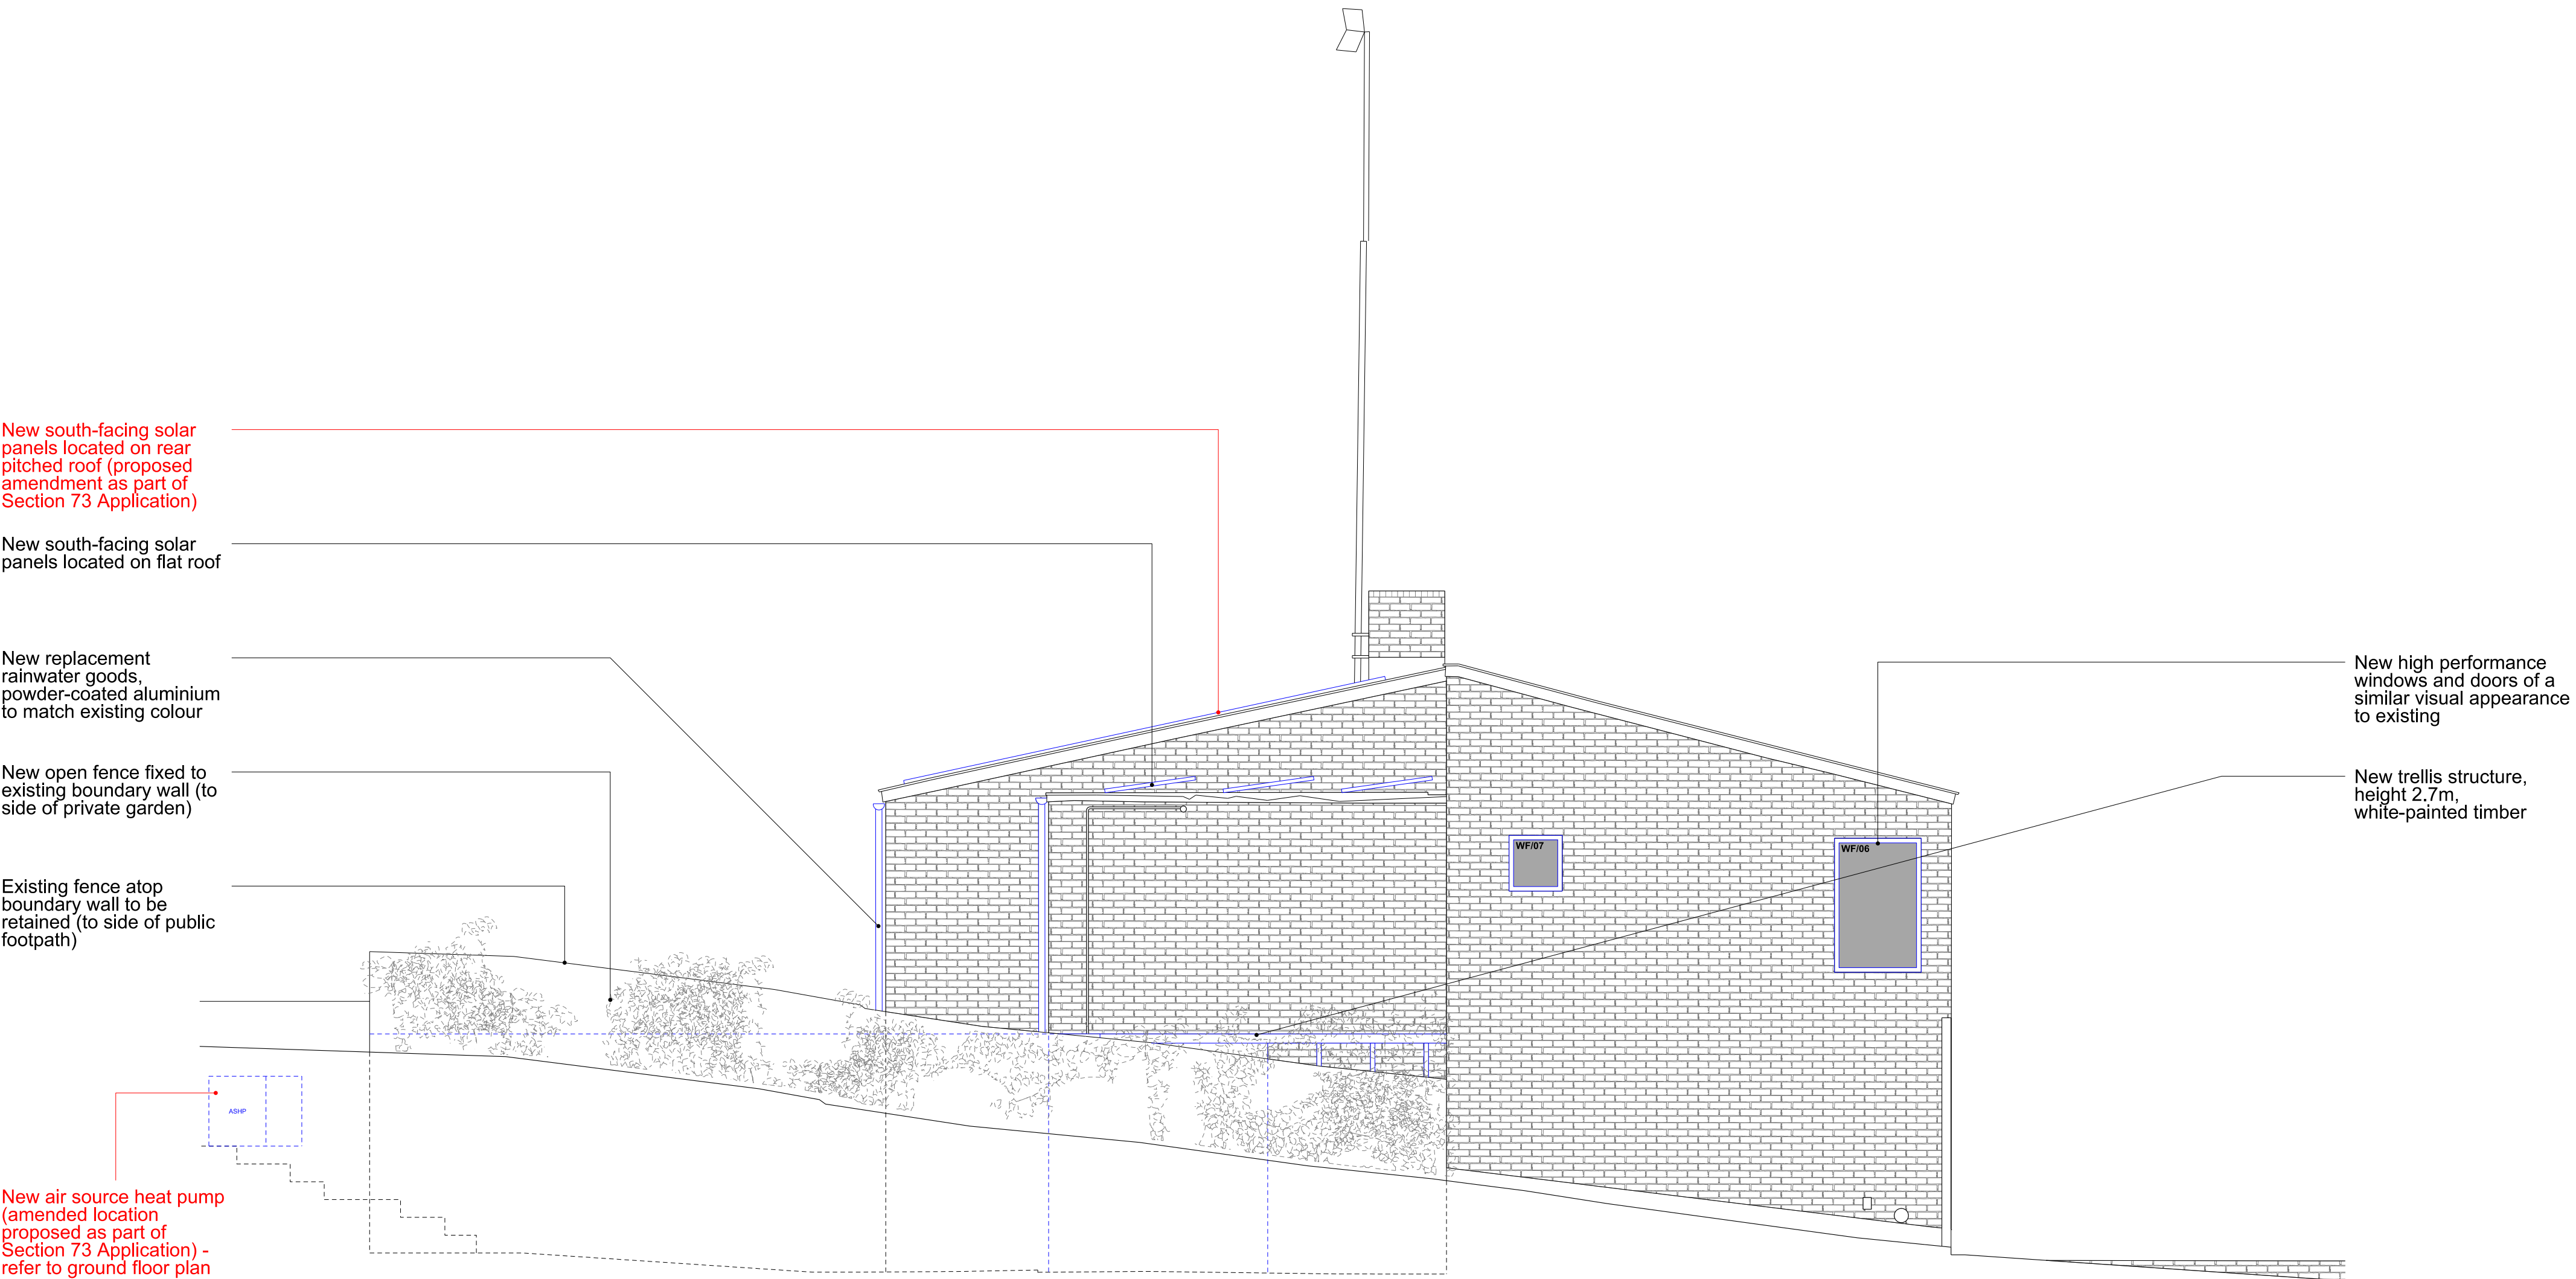

Side Elevation (East)

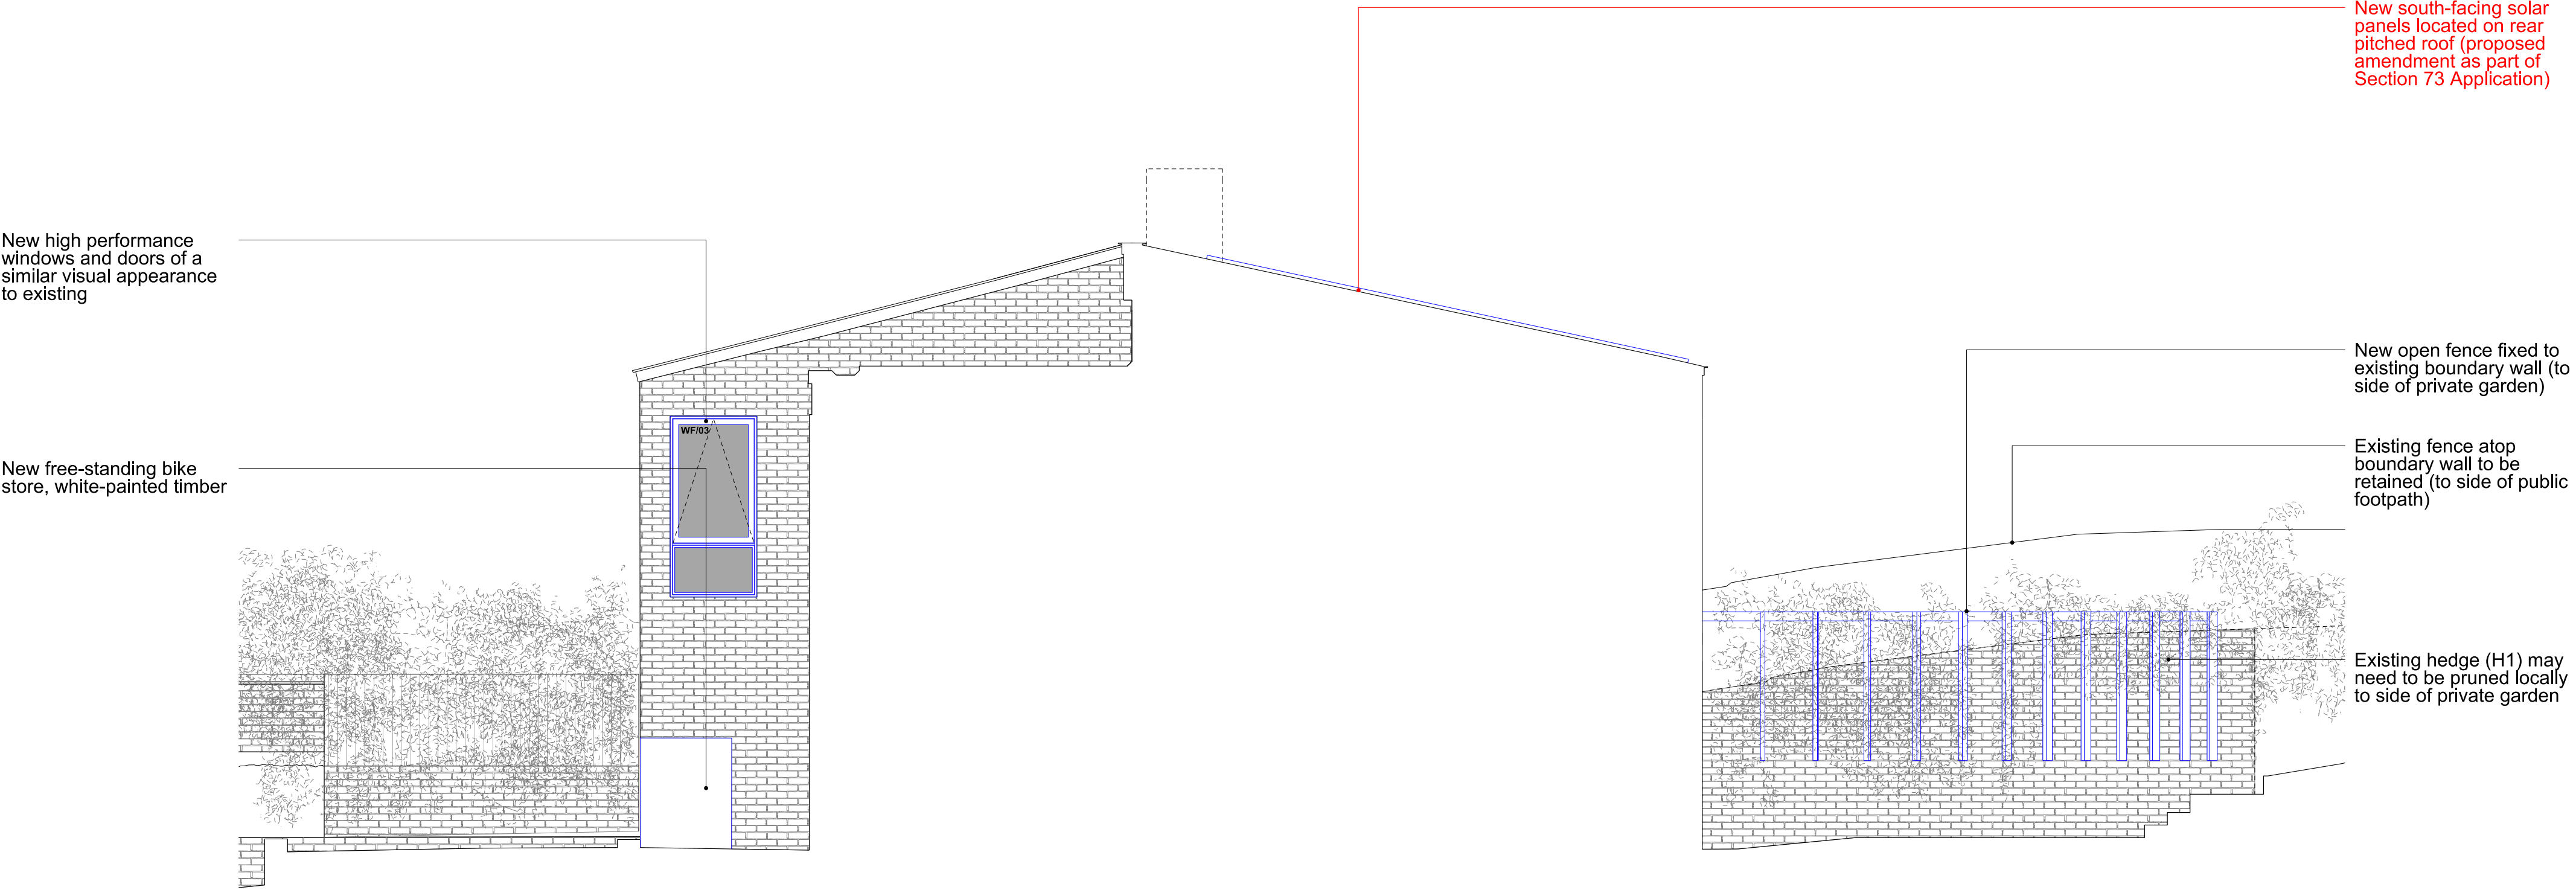

Side Elevation (West)

