


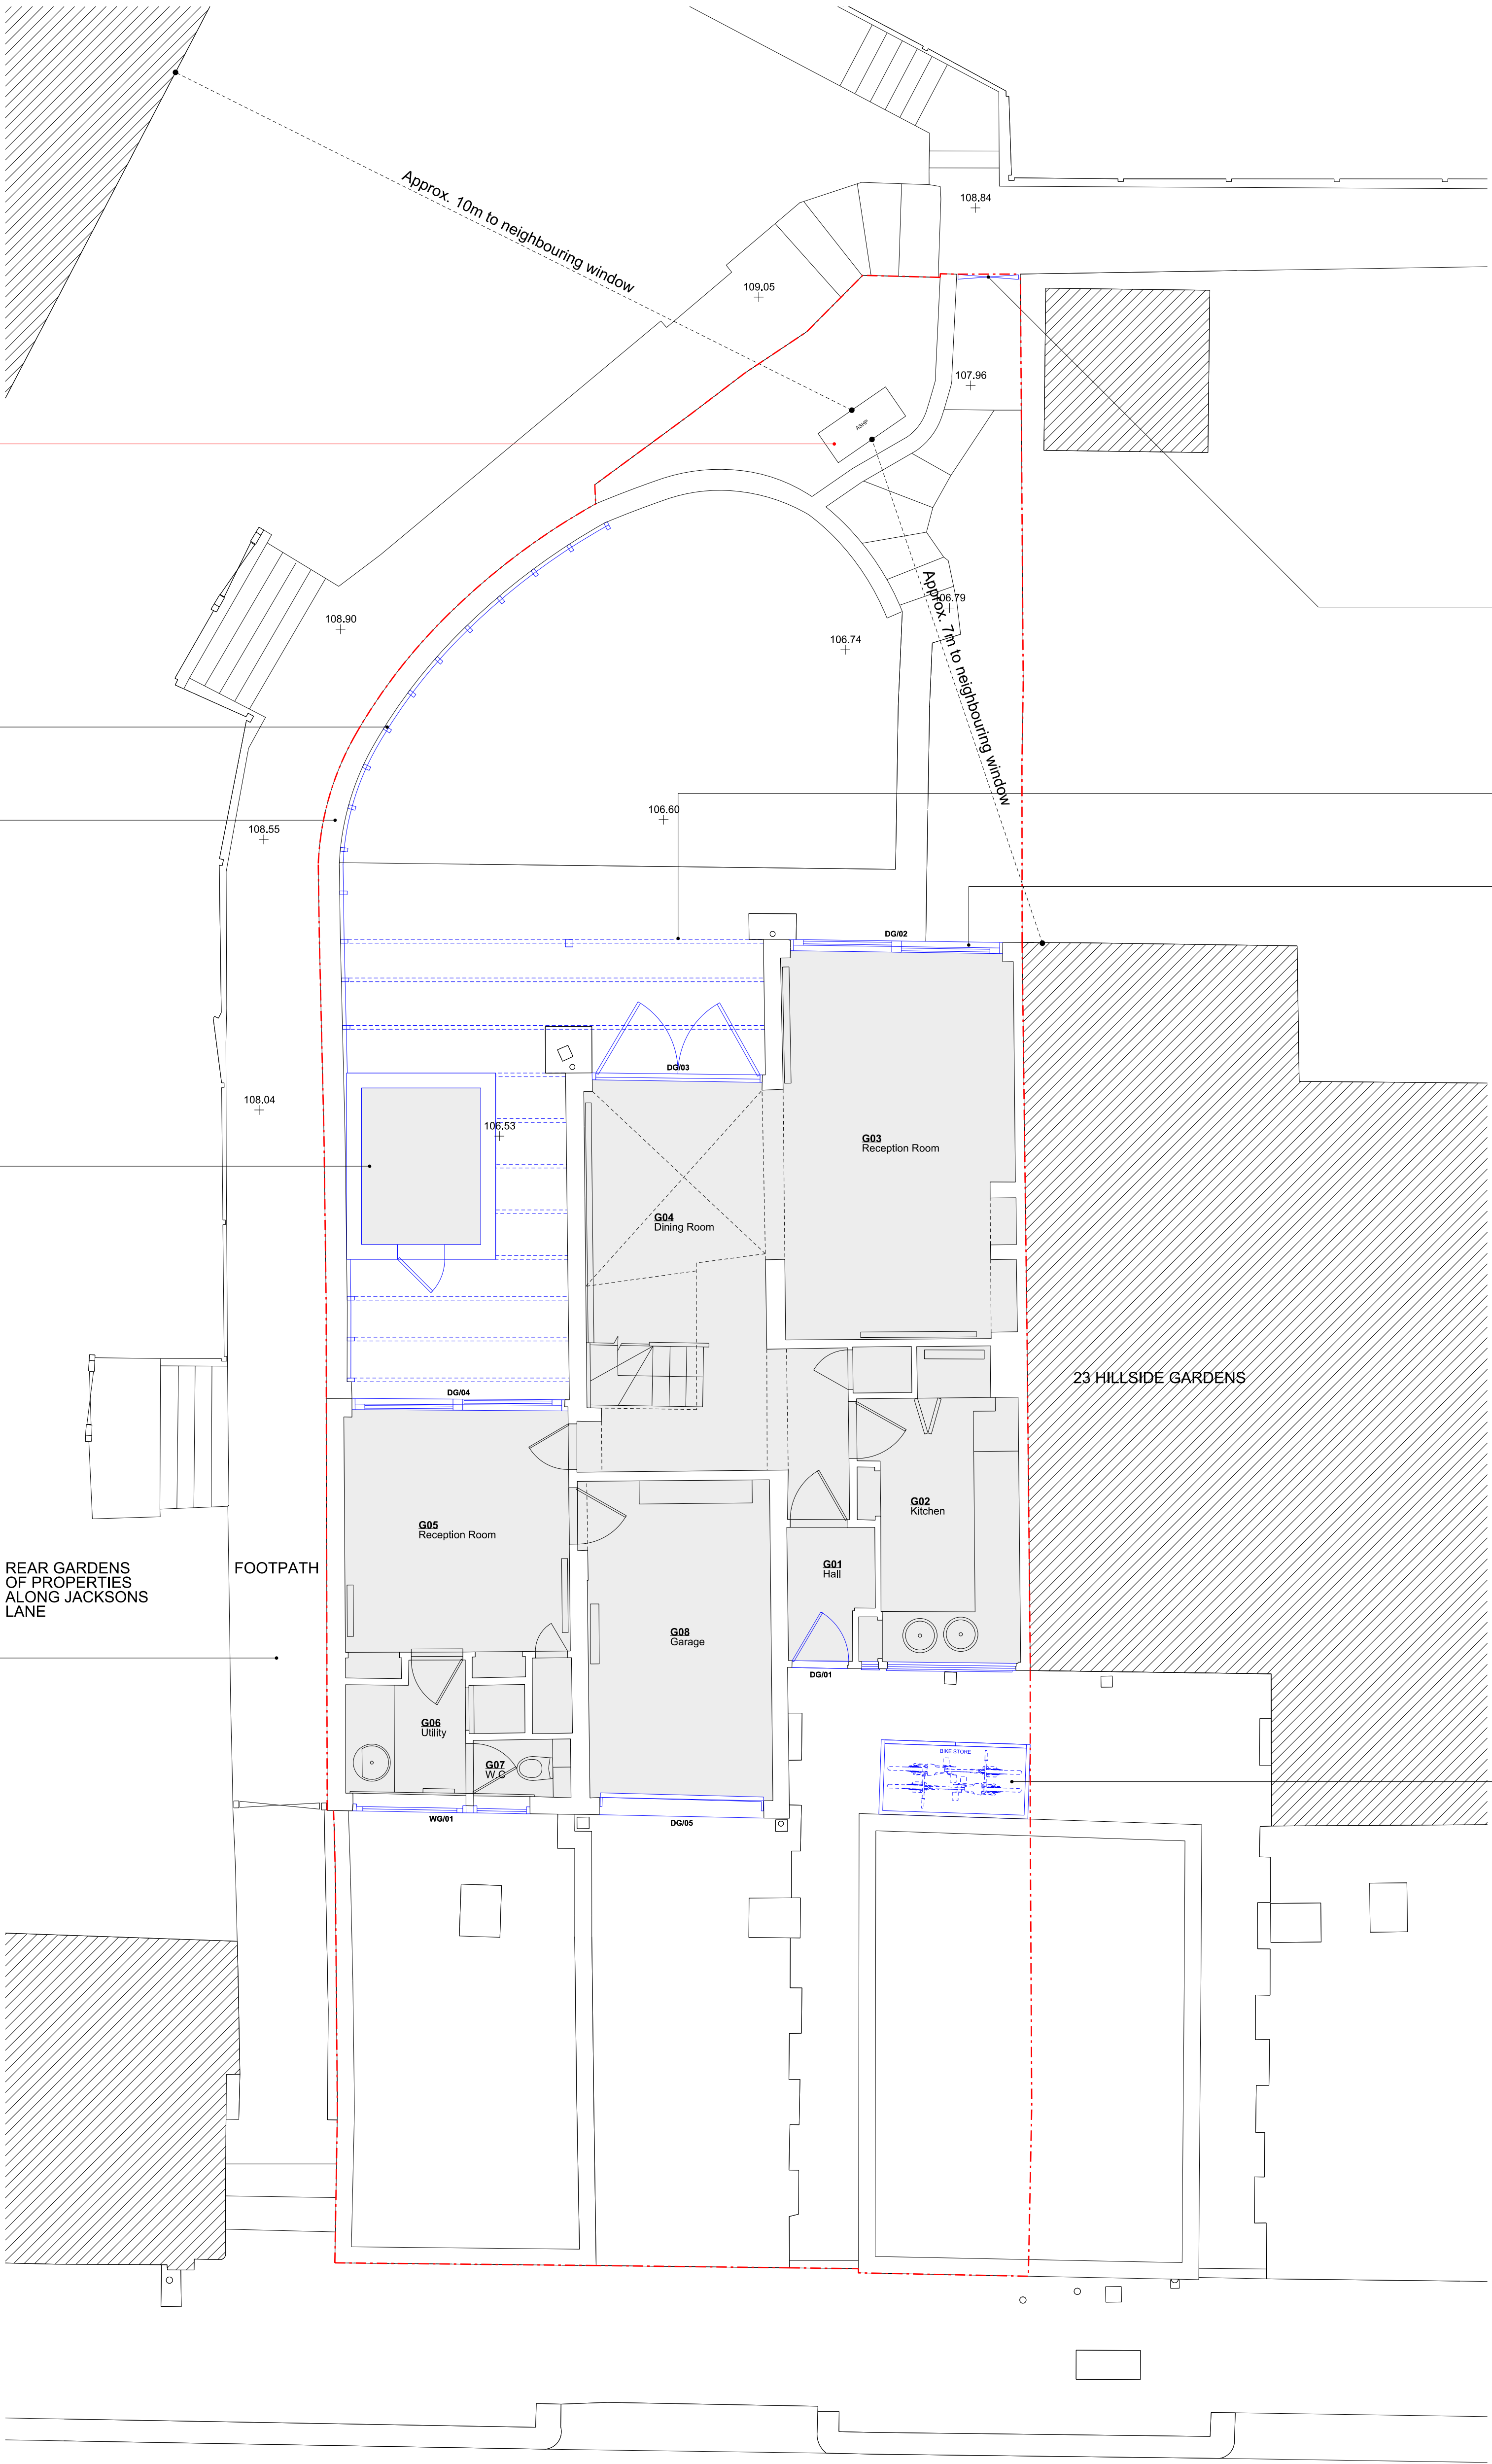

New air source heat pump (amended location proposed as part of Section 73 Application). Existing vegetation to private garden to be cut back locally in accordance with manufacturer installation guidance.

New open fence fixed to existing boundary wall (to side of private garden)

Existing fence atop boundary wall to be retained (to side of public footpath)

New garden shed, white-painted timber

REAR GARDENS OF PROPERTIES ALONG JACKSONS LANE


Communal footpath to estate garden (for estate residents only)

New gate to enclose rear garden, to match others

New trellis structure, height 2.7m, white-painted timber

New high performance windows and doors of a similar visual appearance to existing

New free-standing bike store, painted timber

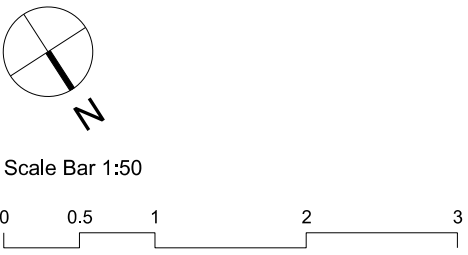

Information Issue

Proposed Plan

Ground Floor

Scale 1:50 @ A1 1:100 @ A3 Date xx.xx.xx Drwg 145\_PL12\_01 A t +44 (0)20 7688 4110 e info@maichswift.com

Rev. A (xx.xx.xx) Section 73 Application Rev. - (31.10.25) Information Issue

25 Hillside Gardens

Maich Swift Architects  
8 Compton Terrace  
London N1 2UN