

DO NOT SCALE FROM THIS DRAWING. USE FIGURED DIMENSIONS
IN ALL CASES. VERIFY DIMENSIONS ON SITE AND REPORT ANY
DISCREPANCIES TO THE DESIGNERS IMMEDIATELY
THIS DRAWING TO BE READ IN CONJUNCTION WITH THE
DESIGNERS SPECIFICATION.
© THIS DRAWING IS COPYRIGHT AND MAY ONLY BE
REPRODUCED WITH THE DESIGNERS PERMISSION.


1. ALL DRAWINGS ARE TO BE READ IN CONJUNCTION WITH ALL
RELEVANT SPECIFICATIONS, BILLS OF QUANTITIES,
ARCHITECTURAL, SERVICES AND ENGINEERING DRAWINGS.
2. ANY DISCREPANCIES BETWEEN THESE DOCUMENTS SHALL BE
BROUGHT TO THE ATTENTION OF THE ENGINEER.
3. ALL DIMENSIONS ARE IN MILLIMETRES, UNLESS NOTED
OTHERWISE. TBC ON SITE
4. ALL LEVELS ARE IN METRES RELATED TO ORDNANCE DATUM.
TBC ON SITE
5. DRAWINGS ARE NOT TO BE SCALED.
6. ALL TEMPORARY WORKS TO CONTRACTORS DETAILS.
7. CONTRACTOR TO APPROVE ALL SET OUT INFORMATION PRIOR
TO CONSTRUCTION.

LEGEND

BOUNDARY LINE

PERMEABLE SOFT
LANDSCAPE AREA 1038m²

IMPERMEABLE HARDSTANDING
AREA 1688m²

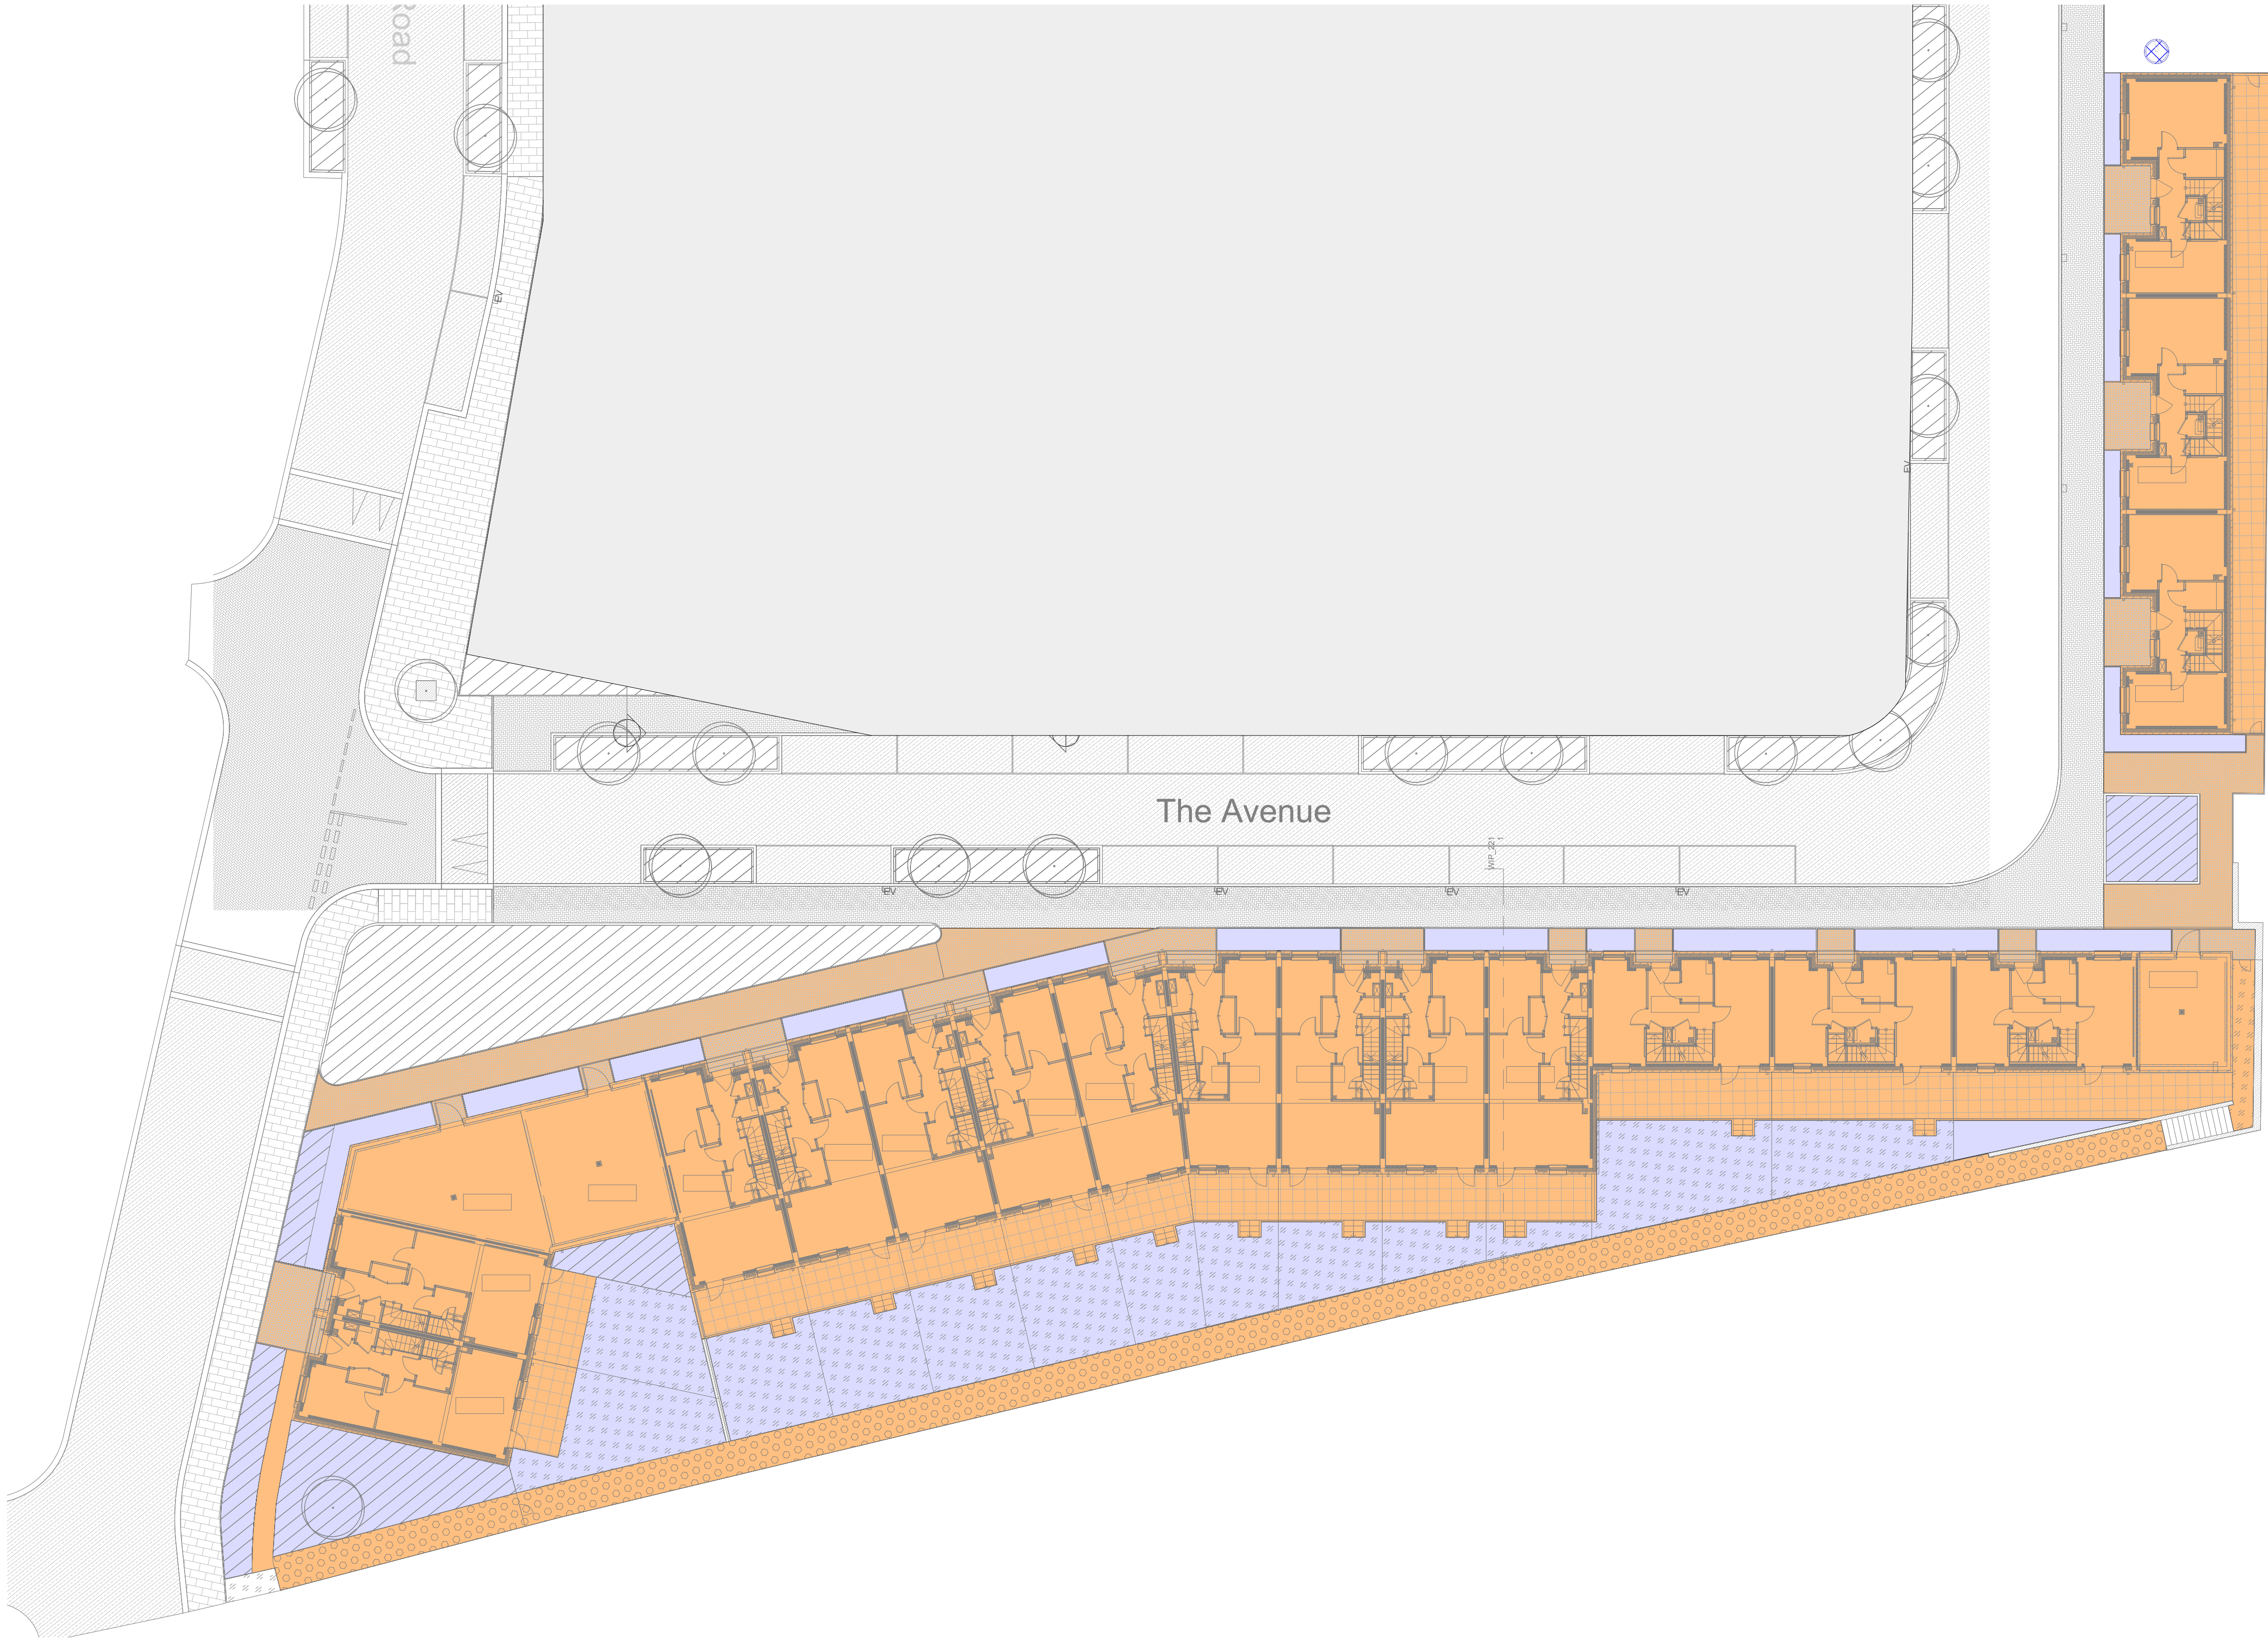

Catchment Plan Town House
SCALE 1 : 200

C01	10.04.26	Issued for Construction	VH	RS
P01	01.04.26	Issued for Information	VH	RS
REV	DATE	DESCRIPTION	BY	APP

PROJECT:

Tangmere

TITLE:

Catchment Plan Town House

CLIENT:

Formation D&B Ltd

MWP

ENGINEERING AND ENVIRONMENTAL CONSULTANTS

CORK | TRALEE | LONDON | LIMERICK

mwalsh.co.uk

DRAWN:	VH	CHECKED:	DO	APPROVED:	RS
PROJECT NUMBER:	26015	DATE:	01/04/26	SCALE @ A1:	As indicated
STATUS DESCRIPTION:					STATUS:
FOR CONSTRUCTION					A

DRAWING NUMBER:	TAN-MWP-XX-00-DR-CV-2306	REV:	C01
-----------------	--------------------------	------	-----