


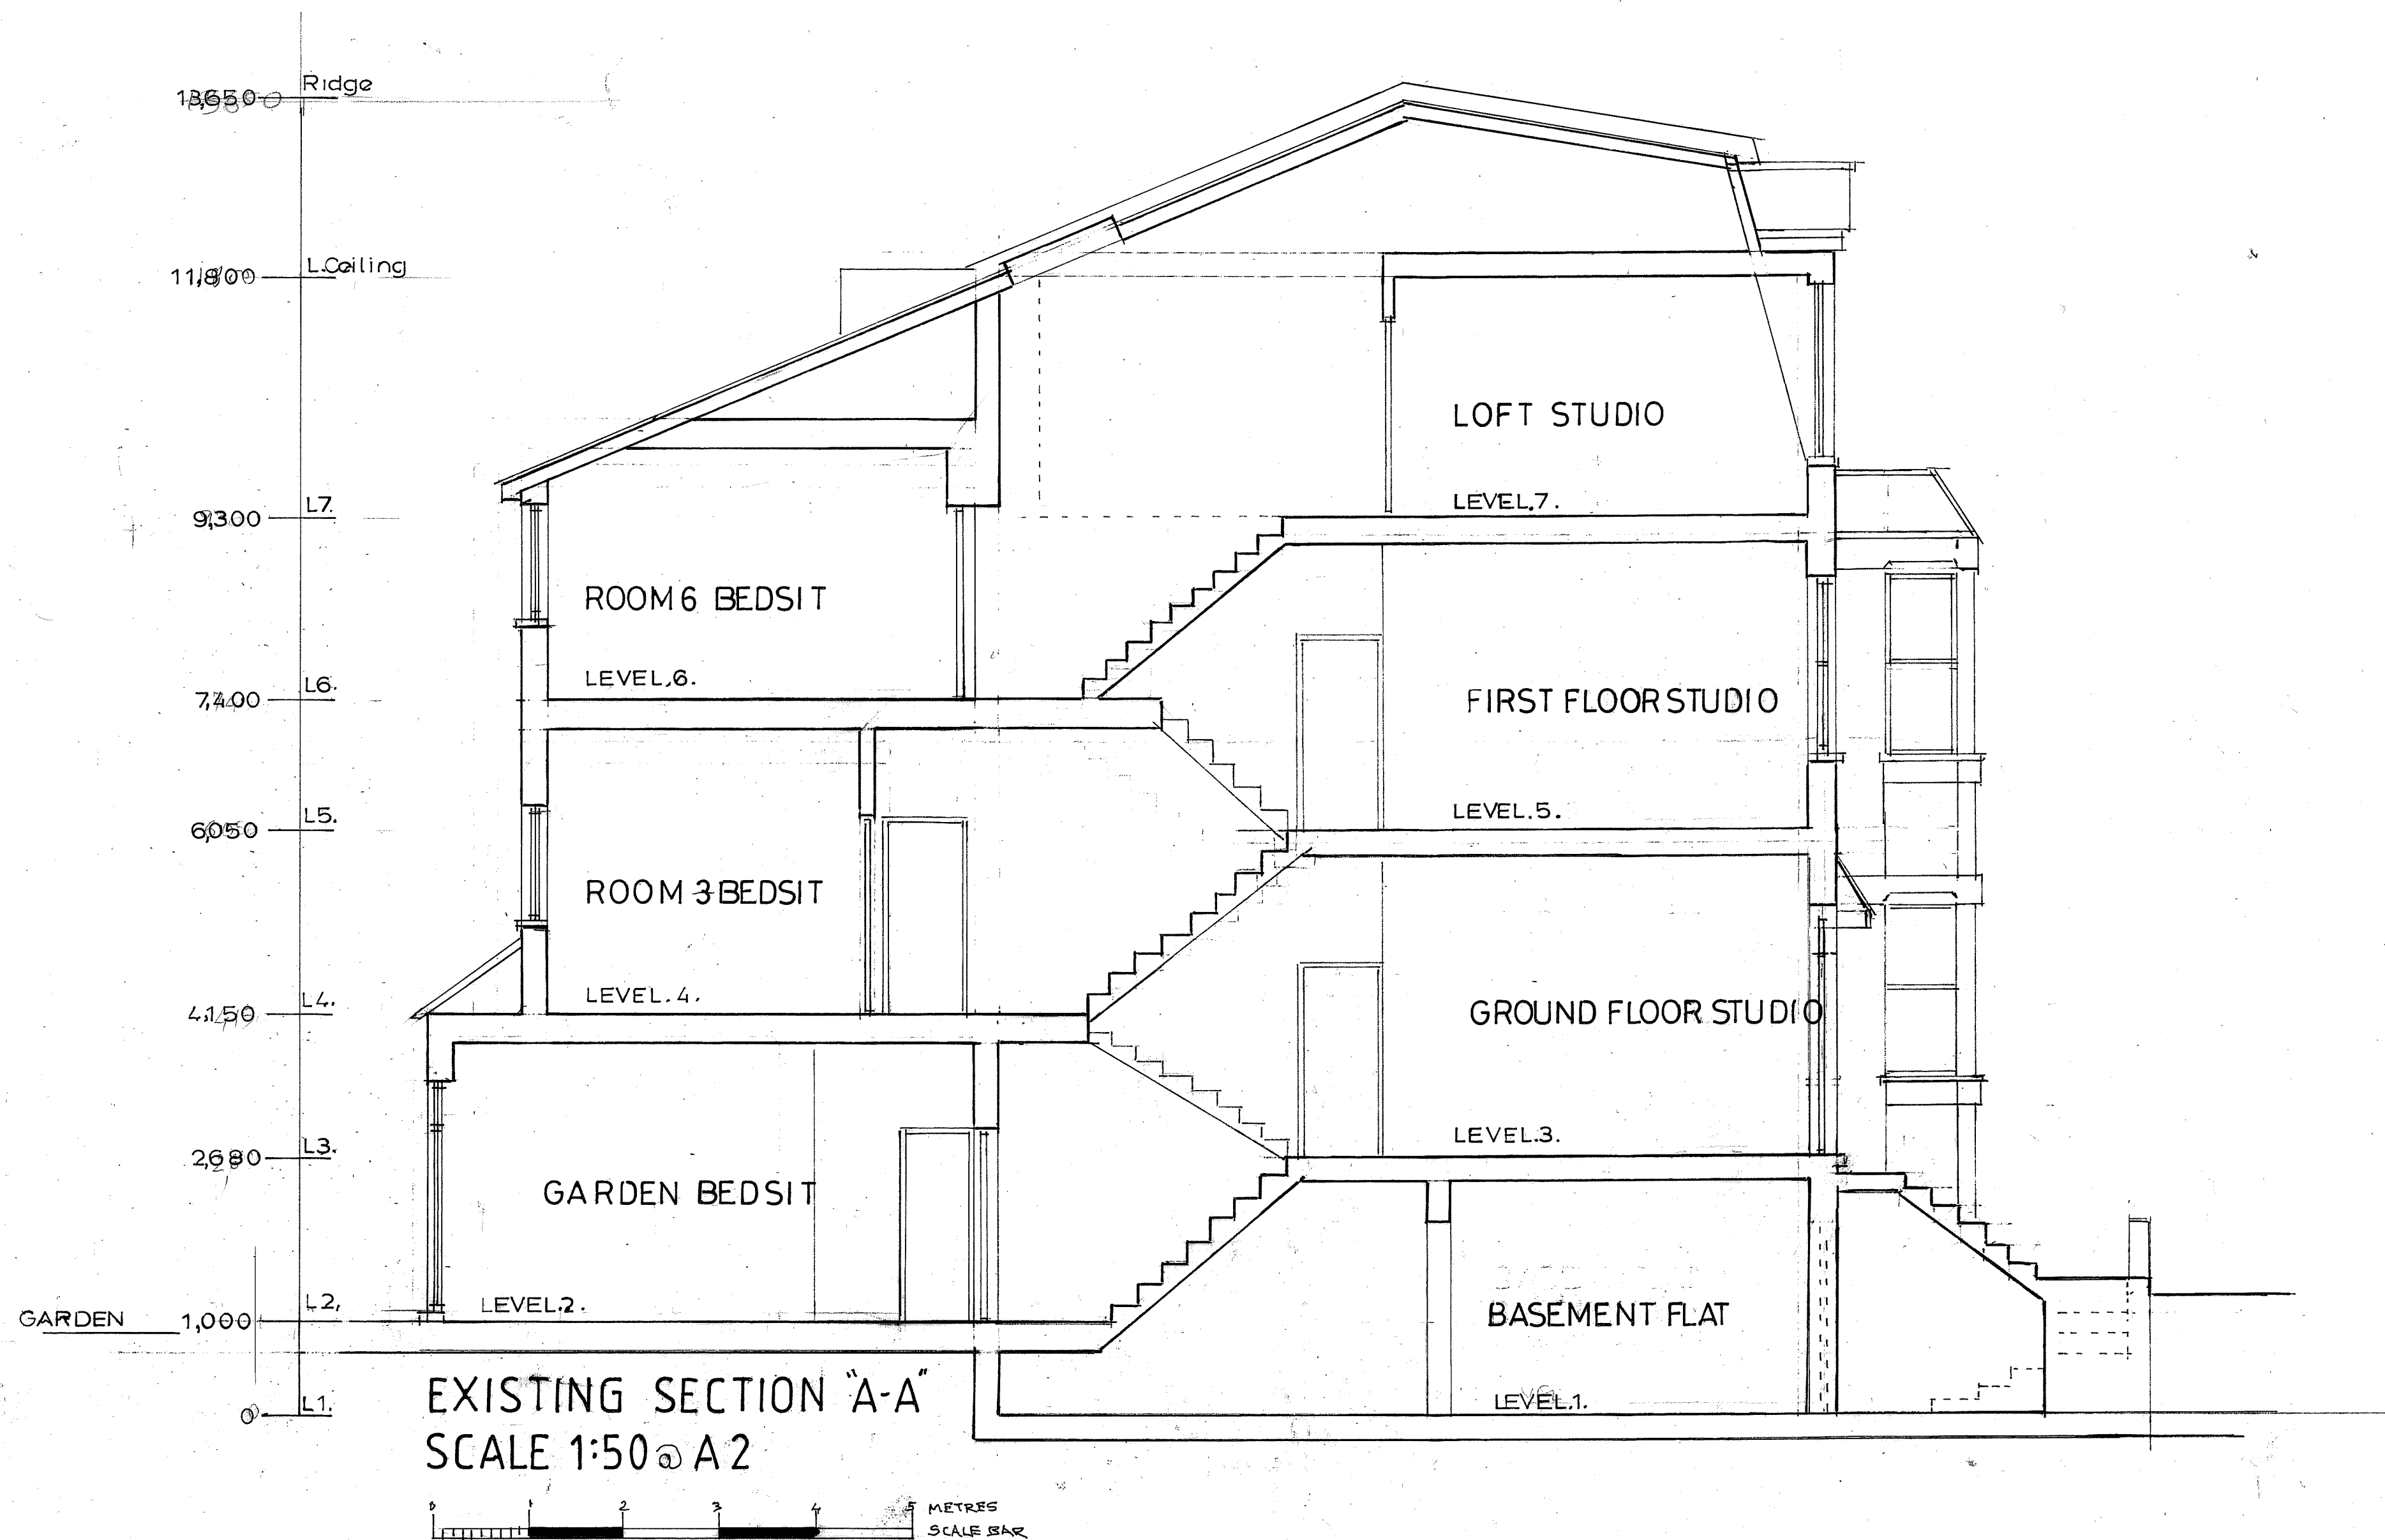

S & A Designs

19 Brook Walk,
Strawberry Vale, London, N2 9RB

LOCATION: 15 MILTON ROAD, HIGHGATE, LONDON, N6 5QD

PROPOSAL: JOIN EXISTING
REAR ROOMS TO FRONT STUDIO
TO CREATE 3x2 BEDSIT + 1 BED FLAT

SCALE 1:50

EXISTING SECTION "A-A"

Drwg. no.

MR/S1A

Date 19-03-2026

SSB