


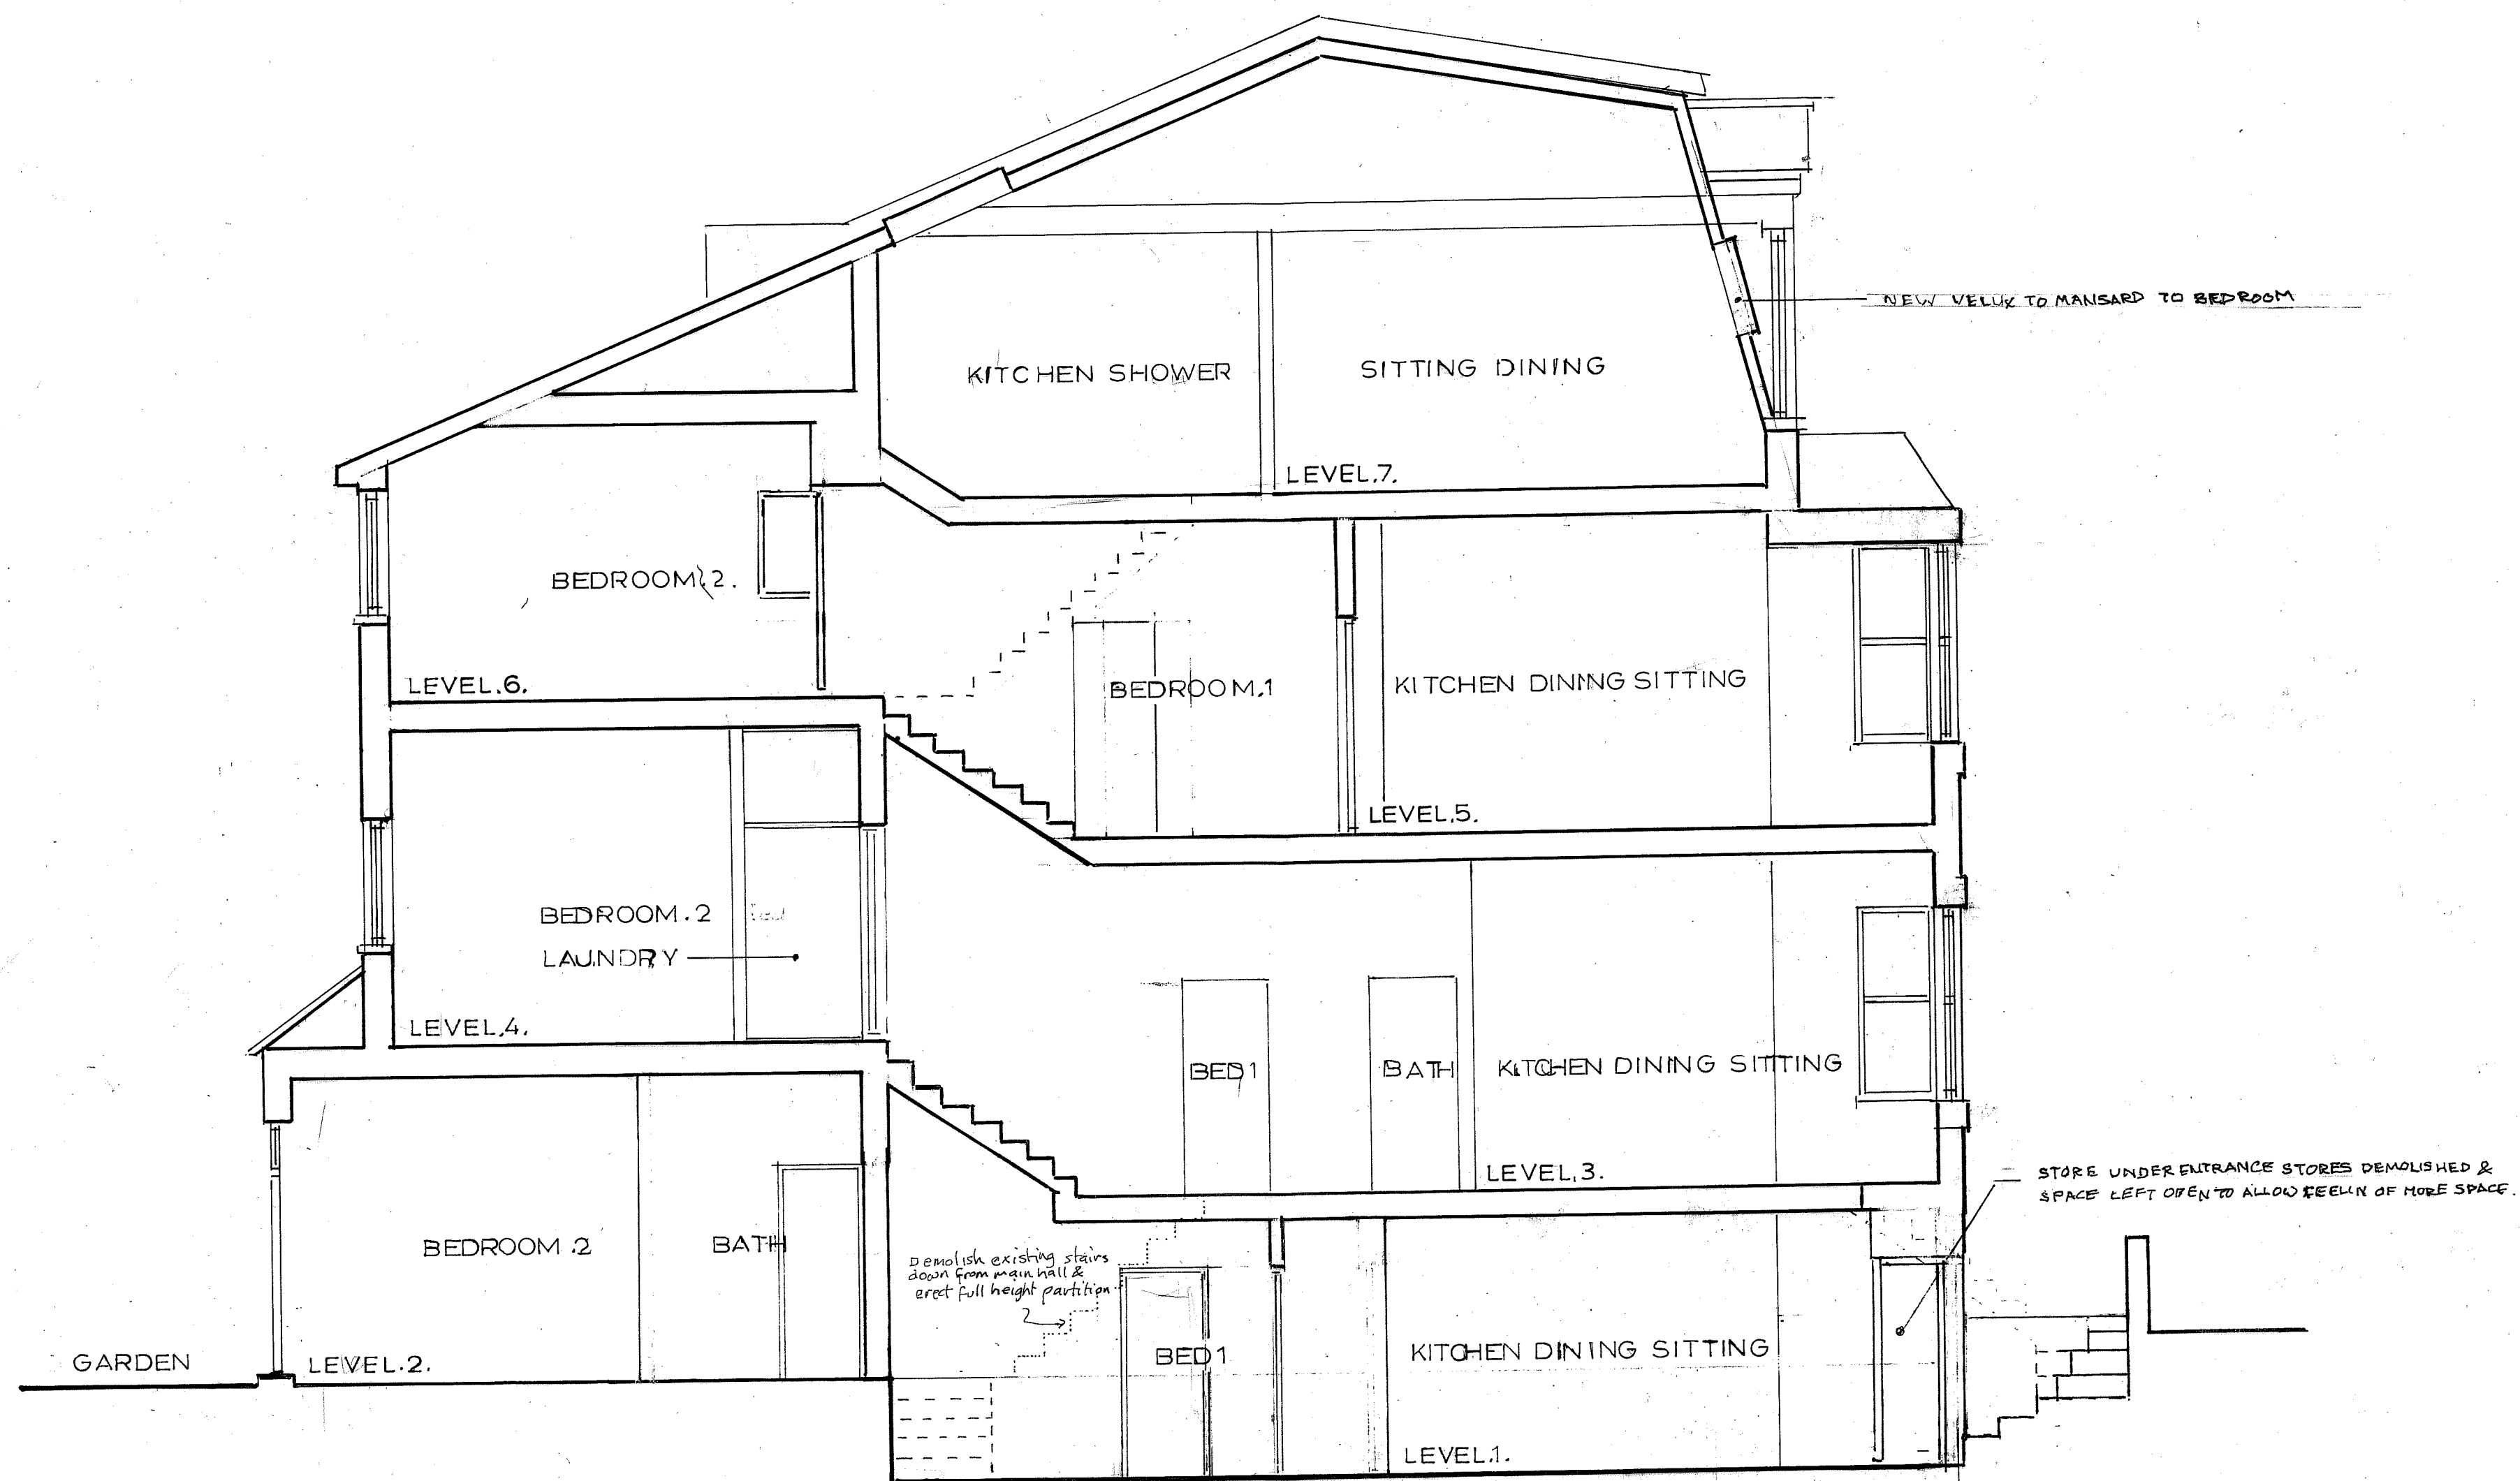

PROPOSED SECTION 'B-B' SCALE 1:50 @ A2

S&A Designs 19 BROOK WALK, STRAWBERRY VALE, LONDON, N2 9RB	LOCATION: 15 MILTON ROAD, HIGHGATE, LONDON, N6 5QD	PROPOSED SECTION 'B-B' Drawn: <i>SK</i> MR 010A Date: 02-04-2026 SCALE 1:50 A2
PROPOSAL:	JOIN REAR ROOMS TO FRONT STUDIO FLATS TO CREATE 3 x 2 BEDROOM FLATS AND 1 x 1 BEDROOM FLAT.	