


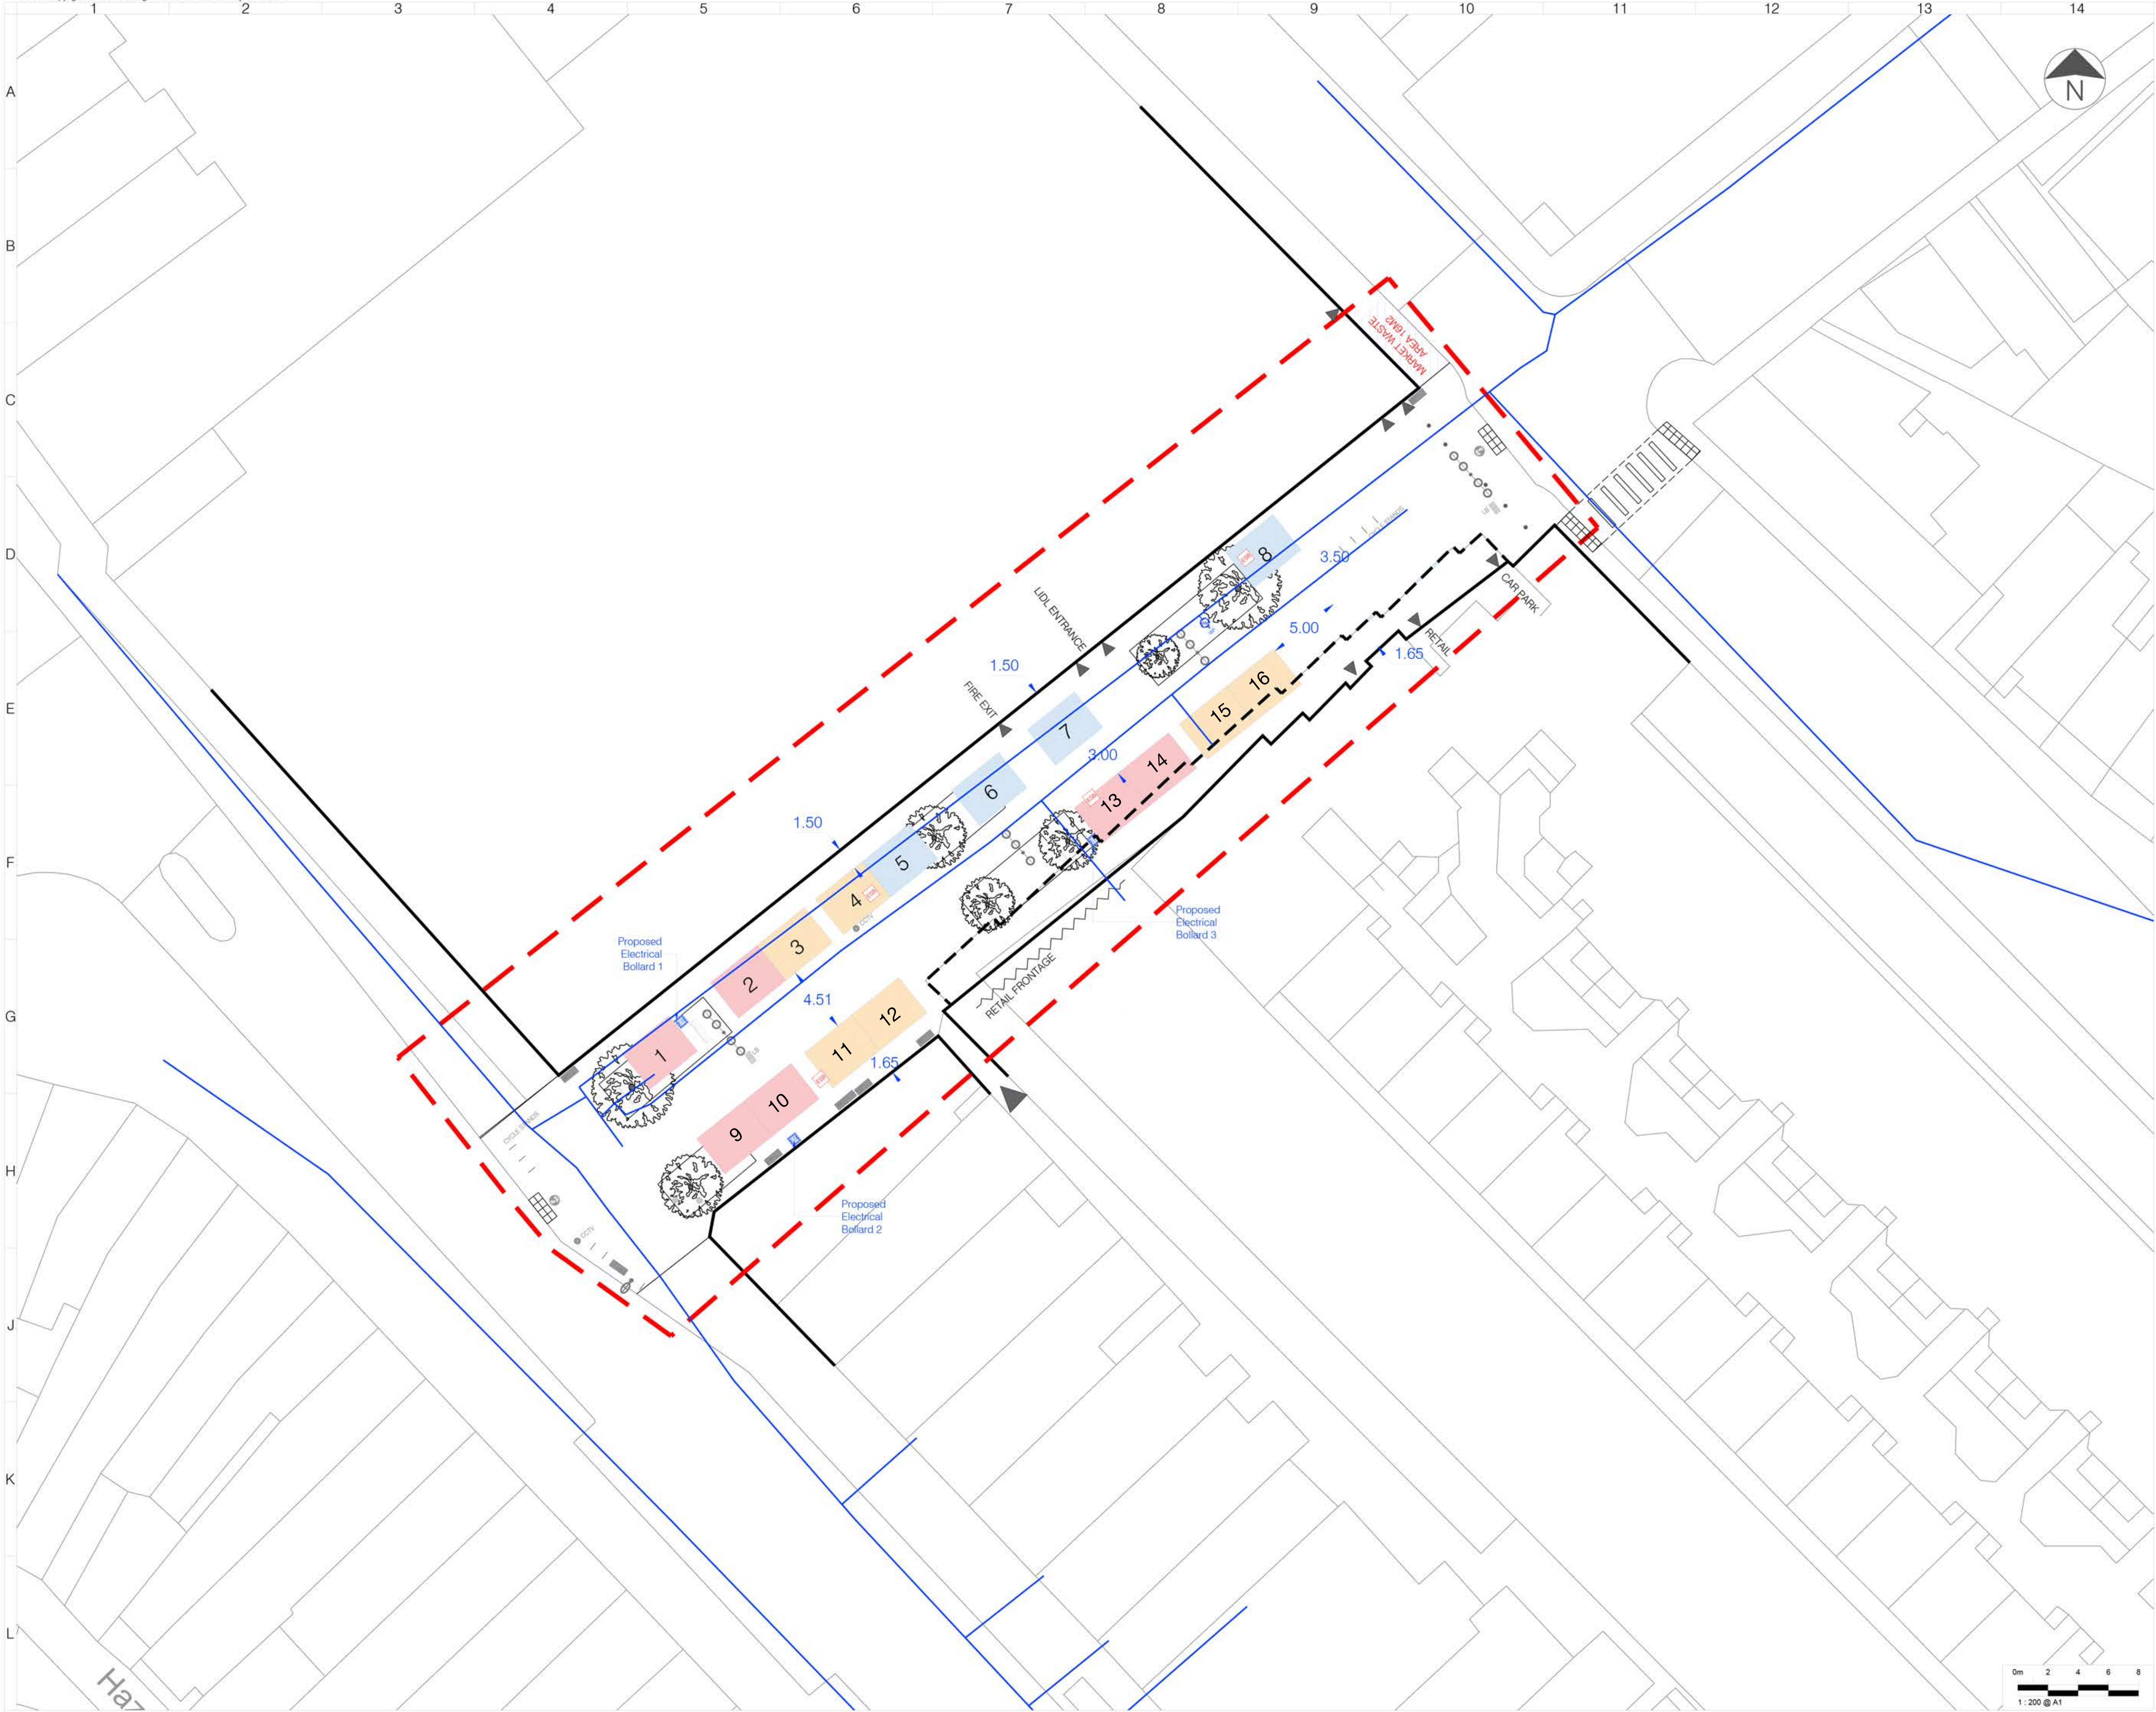

LEGEND

- Site boundary
- Existing Surface
- Tactile paving
- Resin bound gravel paving
- Existing street furniture
  - Bench, Seats, Cube seats
  - Cycle stands
  - Bins
  - Bollards
  - Feature sculptures/bollards
- Existing Street Lighting
  - Lighting column (two sides)
  - Lighting column (one side)
  - Feature lighting column
  - CCTV column
- Existing utilities
  - Electrical socket box in-ground to be disconnected and made safe
  - Fender pillar
- Soft Landscape
  - Existing tree
- Proposed Landscape
  - Market Stall 4.0 x 3.0m
  - Market Stall 4.0 x 3.0m - 16A power supply
  - Market Stall 4.0 x 3.0m - 32A power supply
  - Proposed electrical bollard above the ground
  - Proposed Water Point / Water Meter
  - Market waste
- Utilities
  - Existing utilities: Thames Water
  - Proposed water connection

| Rev | Date       | Description                           | Drm | Chk | App |
|-----|------------|---------------------------------------|-----|-----|-----|
| 3   | 13/11/2024 | Revised proposed bollard location     | AM  | CG  | CG  |
| 2   | 12/11/2024 | Amendment to Client's comments        | AM  | CG  | CG  |
| 1   | 14/10/2024 | Amendment to existing socket position | AM  | CG  | CG  |
| 0   | 11/10/2024 | First Issue                           | AM  | CG  | CG  |

This drawing has been specifically prepared to meet the requirements of the named client and may contain design and innovative features which differ from conventional design standards.

PROJECT  
CENTRE

www.marstonholdings.co.uk/projectcentre

Client  
**Haringey**  
LONDON

Project  
HARRINGEY MARKETS

Drawing Title  
GENERAL ARRANGEMENT PLAN  
LYMINGTON AVENUE

Drawing Status  
FOR INFORMATION

| Drawn | Designed | Date     | Scale | Size |
|-------|----------|----------|-------|------|
| AM    | CG       | OCT 2024 | 1:200 | A1   |

| Drawing No.                    | Rev |
|--------------------------------|-----|
| 010237-PCL-GEN-LA-DR-L-0100-01 | 3   |

0m 2 4 6 8  
1:200 @ A1