adara

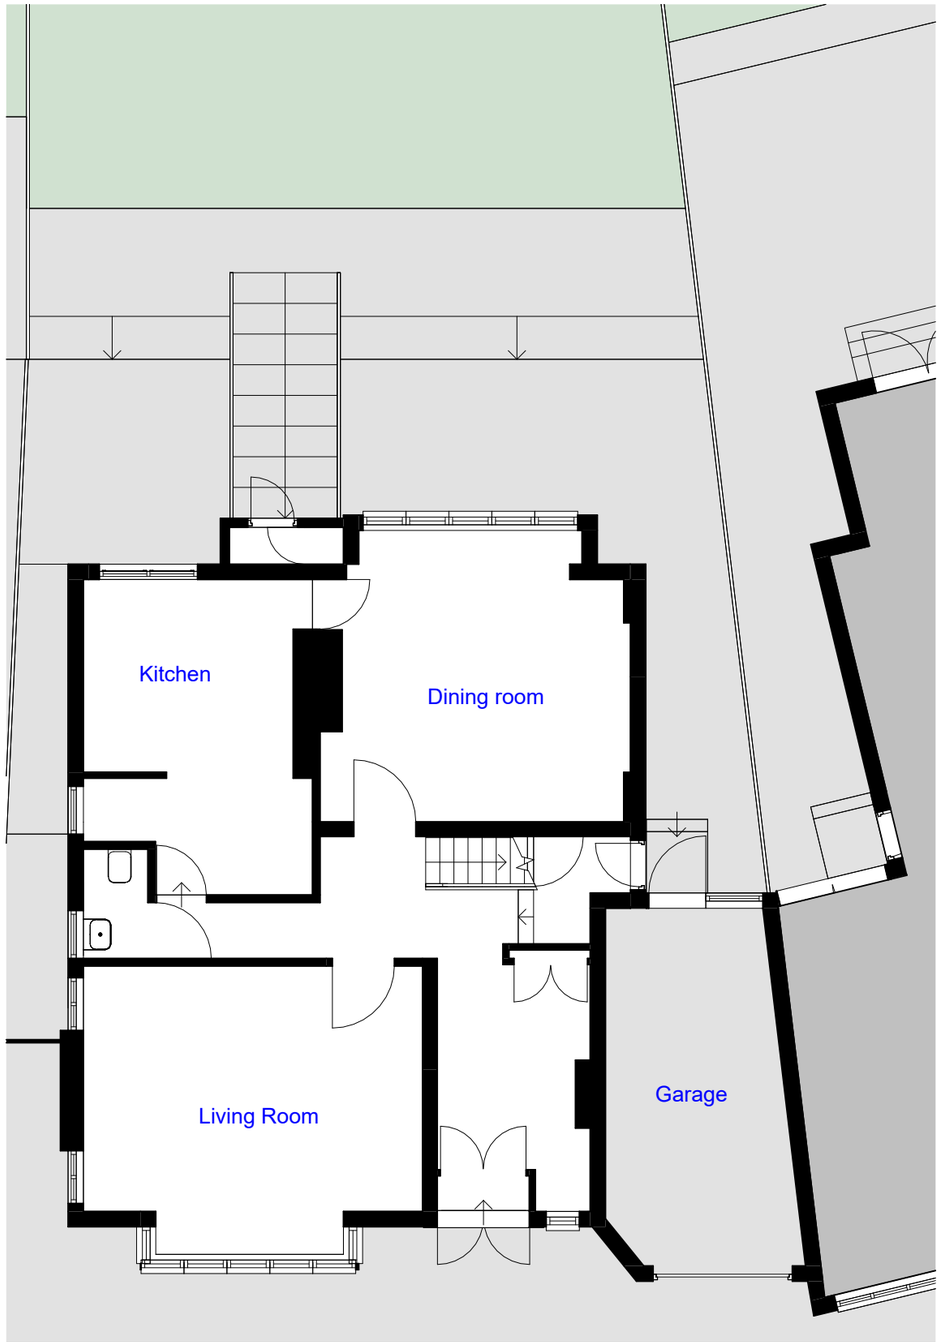

Existing ground floor plan

SCALE 1:100

0 1 2 3 4 5 m

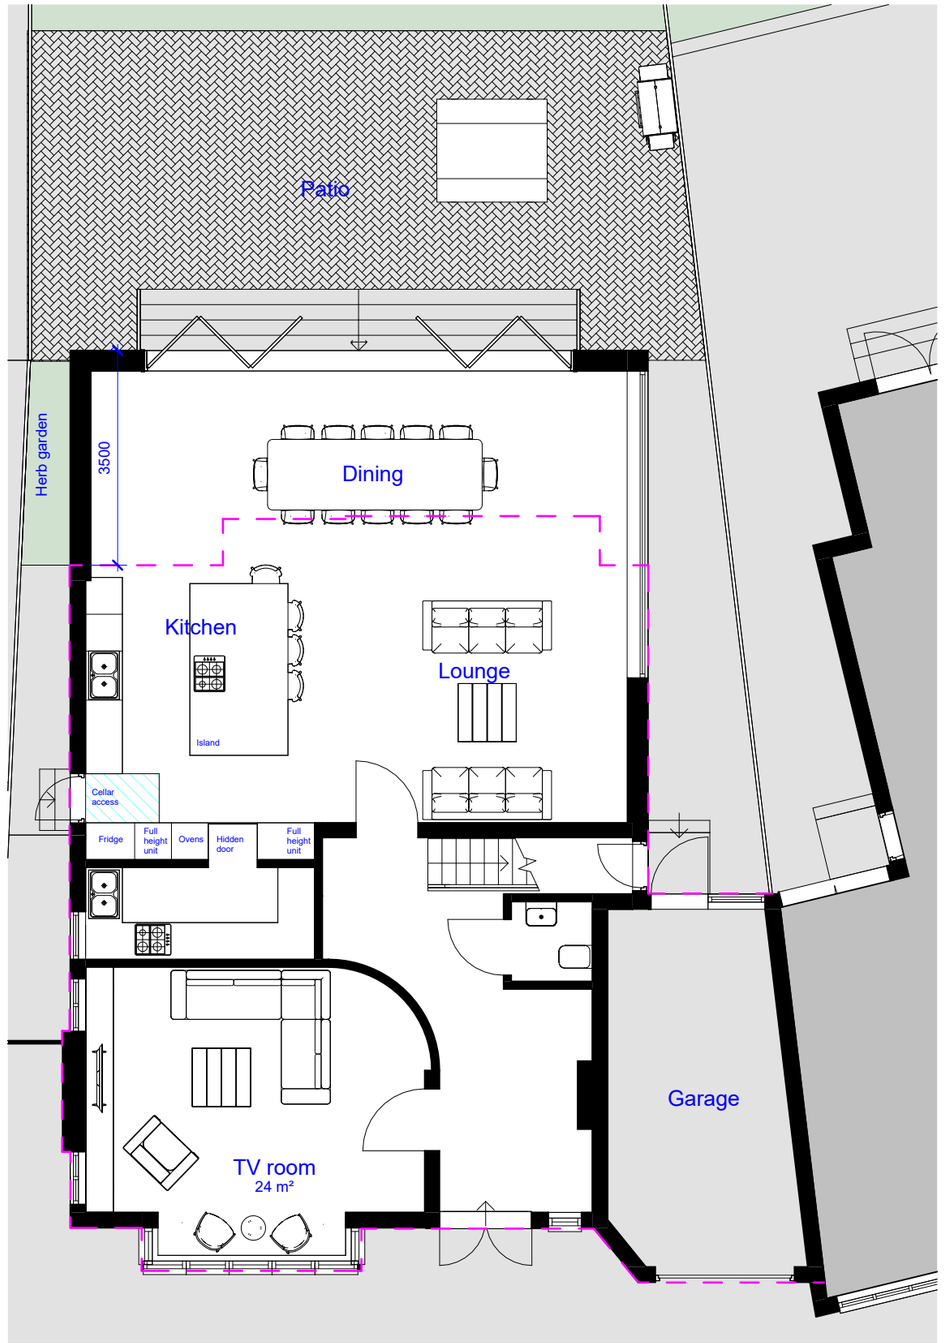

Proposed ground floor plan

SCALE 1:100

0 1 2 3 4 5 m

Outline of the existing ground floor

Rev	Description	Date
A	Extension width	22/04/2026

Notes

- All dimensions to be checked on site prior to consturction.
- Drawings for planning purposes only. Not to be used for construction.

DRAWING TITLE

Existing and proposed ground floor plan

CLIENT

Aurelie Gonzalez

PROJECT ADDRESS

35 Fordington Road, London, N6 4TD

SCALE
1 : 100 at A3

DRAWN BY
AB

DATE
February 2026

CHECKED BY
DD

DRAWING NO. 35FR - P-201

adara

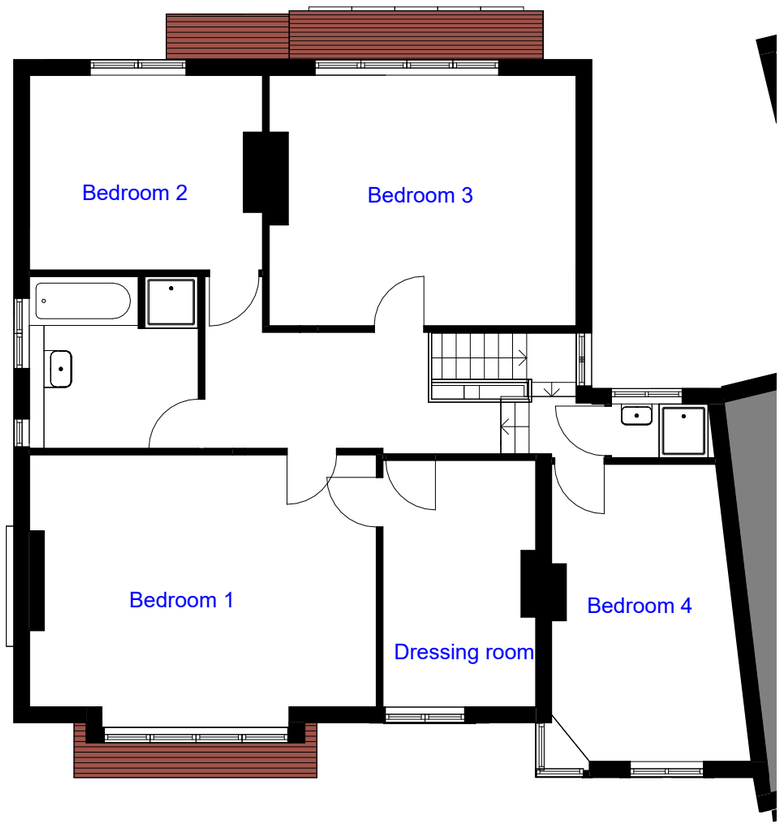

Existing first floor plan

SCALE 1:100

0 1 2 3 4 5 m

Proposed first floor plan

SCALE 1:100

0 1 2 3 4 5 m

Rev	Description	Date
A	Extension width	22/04/2026

Notes

- All dimensions to be checked on site prior to consturction.
- Drawings for planning purposes only. Not to be used for construction.

DRAWING TITLE

Existing and proposed first floor plan

CLIENT

Aurelie Gonzalez

PROJECT ADDRESS

35 Fordington Road, London, N6 4TD

SCALE	**DRAWN BY**
1 : 100 at A3	AB
DATE	**CHECKED BY**
February 2026	DD

DRAWING NO. 35FR - P-202

adara

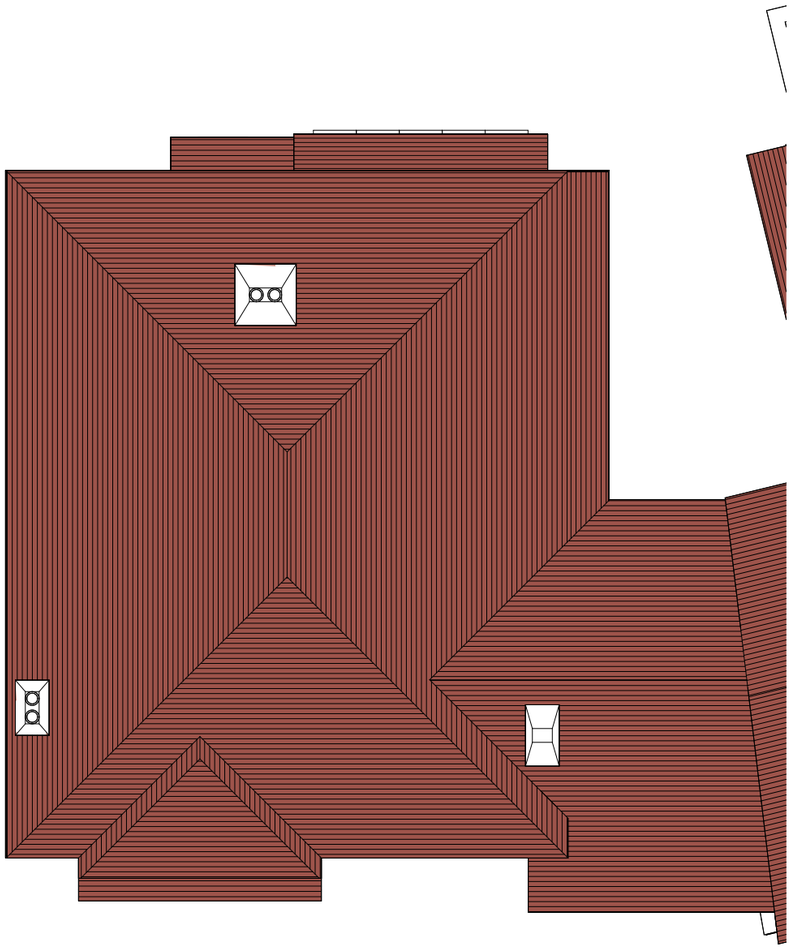

Existing roof plan

SCALE 1:100

0 1 2 3 4 5 m

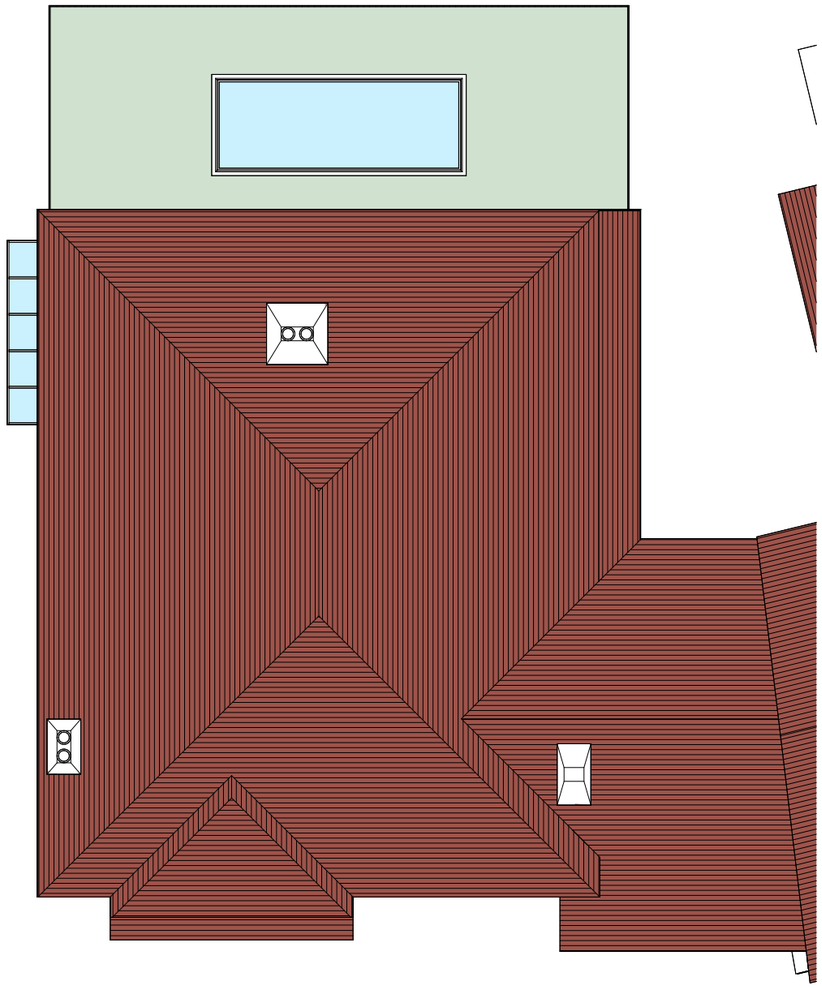

Proposed roof plan

SCALE 1:100

0 1 2 3 4 5 m

Rev	Description	Date
A	Extension width	22/04/2026

Notes

- All dimensions to be checked on site prior to consturction.
- Drawings for planning purposes only. Not to be used for construction.

DRAWING TITLE

Existing and proposed roof plan

CLIENT

Aurelie Gonzalez

PROJECT ADDRESS

35 Fordington Road, London, N6 4TD

SCALE	**DRAWN BY**
1 : 100 at A3	AB
DATE	**CHECKED BY**
February 2026	DD

DRAWING NO. 35FR - P-203

adara

Existing front elevation

SCALE 1:100

0 1 2 3 4 5 m

Proposed front elevation

SCALE 1:100

0 1 2 3 4 5 m

Rev	Description	Date
A	Extension width	22/04/2026

Notes

- All dimensions to be checked on site prior to consturction.
- Drawings for planning purposes only. Not to be used for construction.

DRAWING TITLE

Existing and proposed front elevation

CLIENT

Aurelie Gonzalez

PROJECT ADDRESS

35 Fordington Road, London, N6 4TD

SCALE	**DRAWN BY**
1 : 100 at A3	AB
DATE	**CHECKED BY**
February 2026	DD

DRAWING NO. 35FR - P-204

adara

Existing side elevation

SCALE 1:100

0 1 2 3 4 5 m

Proposed side elevation

SCALE 1:100

0 1 2 3 4 5 m

Rev	Description	Date
A	Extension width	22/04/2026

Notes

- All dimensions to be checked on site prior to consturction.
- Drawings for planning purposes only. Not to be used for construction.

DRAWING TITLE

Existing and proposed side elevation

CLIENT

Aurelie Gonzalez

PROJECT ADDRESS

35 Fordington Road, London, N6 4TD

SCALE	**DRAWN BY**
1 : 100 at A3	AB
DATE	**CHECKED BY**
February 2026	DD

DRAWING NO. 35FR - P-205

adara

Existing rear elevation

SCALE 1:100

0 1 2 3 4 5 m

Proposed rear elevation

SCALE 1:100

0 1 2 3 4 5 m

Rev	Description	Date
A	Extension width	22/04/2026

Notes

- All dimensions to be checked on site prior to consturction.
- Drawings for planning purposes only. Not to be used for construction.

DRAWING TITLE

Existing and proposed rear elevation

CLIENT

Aurelie Gonzalez

PROJECT ADDRESS

35 Fordington Road, London, N6 4TD

SCALE
1 : 100 at A3

DRAWN BY
AB

DATE
February 2026

CHECKED BY
DD

DRAWING NO. 35FR - P-206

adara

Existing side elevation

SCALE 1:100

0 1 2 3 4 5 m

Proposed side elevation

SCALE 1:100

0 1 2 3 4 5 m

Rev	Description	Date
A	Extension width	22/04/2026

Notes

- All dimensions to be checked on site prior to consturction.
- Drawings for planning purposes only. Not to be used for construction.

DRAWING TITLE

Existing and proposed side elevation

CLIENT

Aurelie Gonzalez

PROJECT ADDRESS

35 Fordington Road, London, N6 4TD

SCALE	**DRAWN BY**
1 : 100 at A3	AB
DATE	**CHECKED BY**
February 2026	DD

DRAWING NO. 35FR - P-207

adara

Existing front view

Proposed front view

Rev	Description	Date
A	Extension width	22/04/2026

Notes

- All dimensions to be checked on site prior to consturction.
- Drawings for planning purposes only. Not to be used for construction.

DRAWING TITLE

Existing and proposed front view

CLIENT

Aurelie Gonzalez

PROJECT ADDRESS

35 Fordington Road, London, N6 4TD

SCALE	**DRAWN BY**
at A3	AB
DATE	**CHECKED BY**
February 2026	DD

DRAWING NO. 35FR - P-208

adara

Existing rear view

Proposed rear view

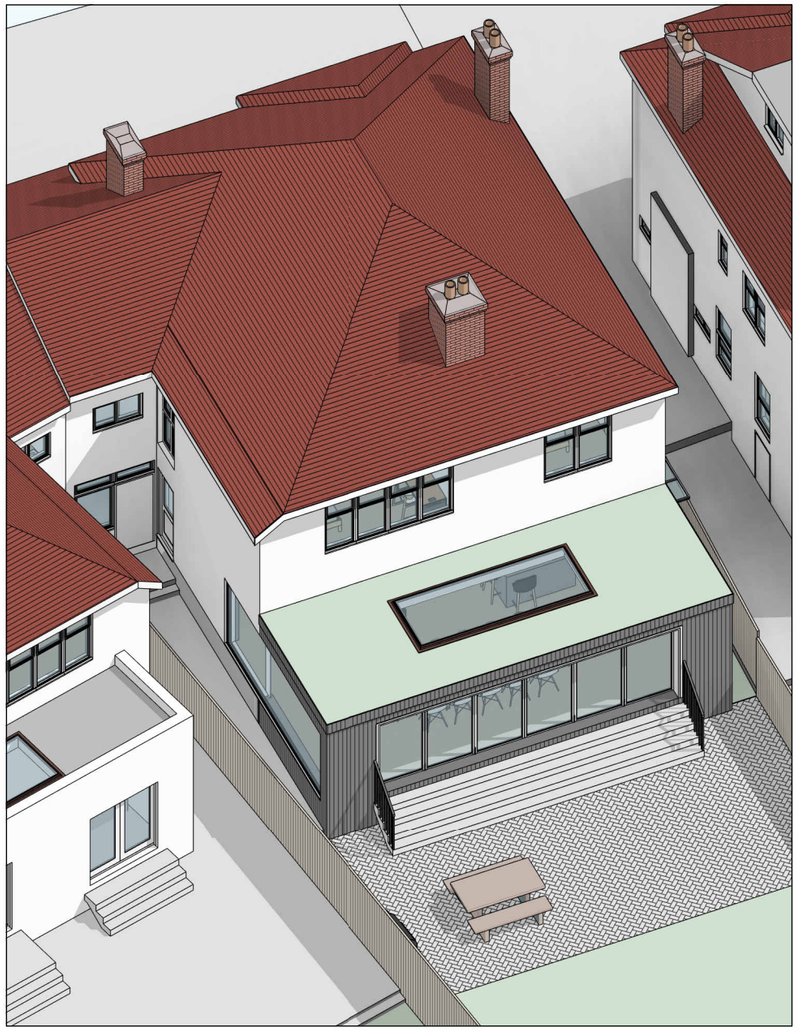

Rev	Description	Date
A	Extension width	22/04/2026

Notes

- All dimensions to be checked on site prior to consturction.
- Drawings for planning purposes only. Not to be used for construction.

DRAWING TITLE

Existing and proposed rear view

CLIENT

Aurelie Gonzalez

PROJECT ADDRESS

35 Fordington Road, London, N6 4TD

SCALE	**DRAWN BY**
at A3	AB
DATE	**CHECKED BY**
February 2026	DD

DRAWING NO. 35FR - P-209

adara

Existing rear view

Rev	Description	Date
A	Extension width	22/04/2026

Notes

- All dimensions to be checked on site prior to consturction.
- Drawings for planning purposes only. Not to be used for construction.

DRAWING TITLE

Existing rear view

CLIENT

Aurelie Gonzalez

PROJECT ADDRESS

35 Fordington Road, London, N6 4TD

SCALE	**DRAWN BY**
at A3	AB
DATE	**CHECKED BY**
February 2026	DD

DRAWING NO. 35FR - P-210

adara

Proposed rear view

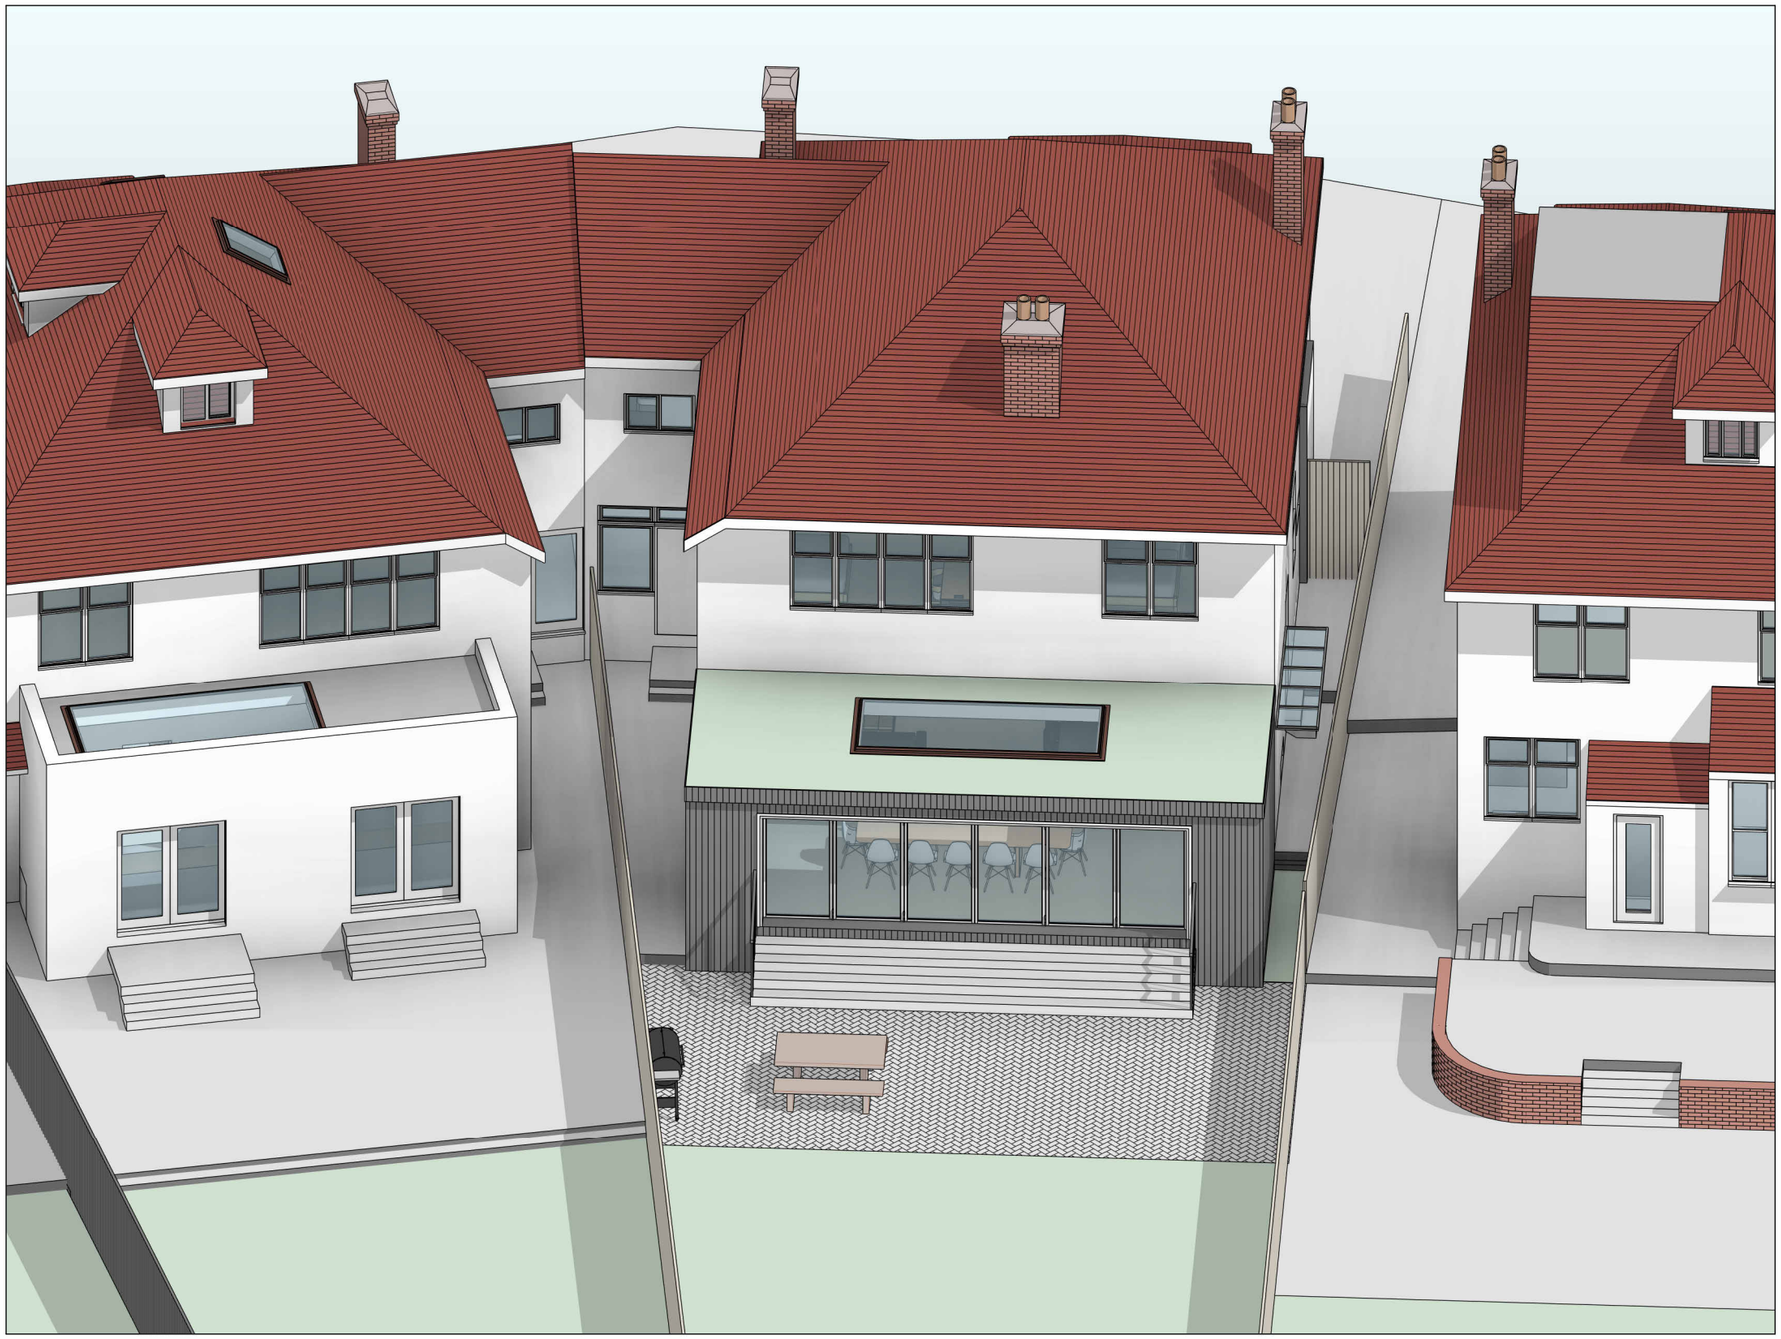

Rev	Description	Date
A	Extension width	22/04/2026

Notes

- All dimensions to be checked on site prior to consturction.
- Drawings for planning purposes only. Not to be used for construction.

DRAWING TITLE

Proposed rear view

CLIENT

Aurelie Gonzalez

PROJECT ADDRESS

35 Fordington Road, London, N6 4TD

SCALE	**DRAWN BY**
at A3	AB
DATE	**CHECKED BY**
February 2026	DD

DRAWING NO. 35FR - P-211

adara

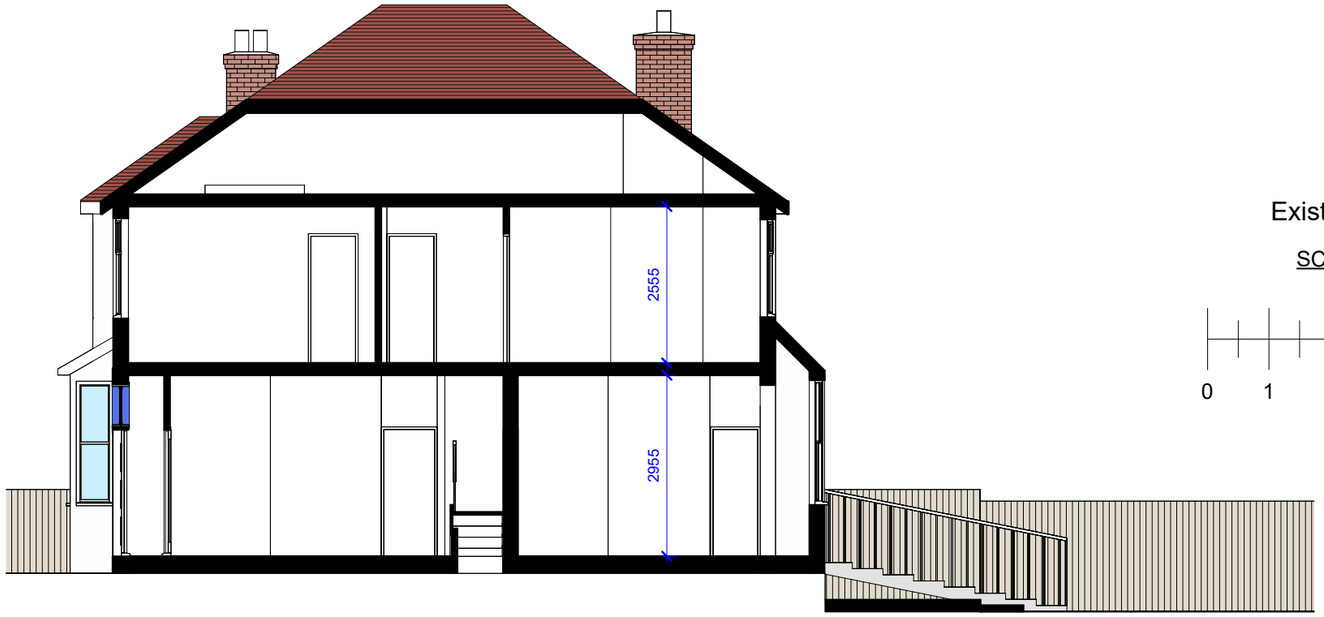

Existing section

SCALE 1:100

0 1 2 3 4 5 m

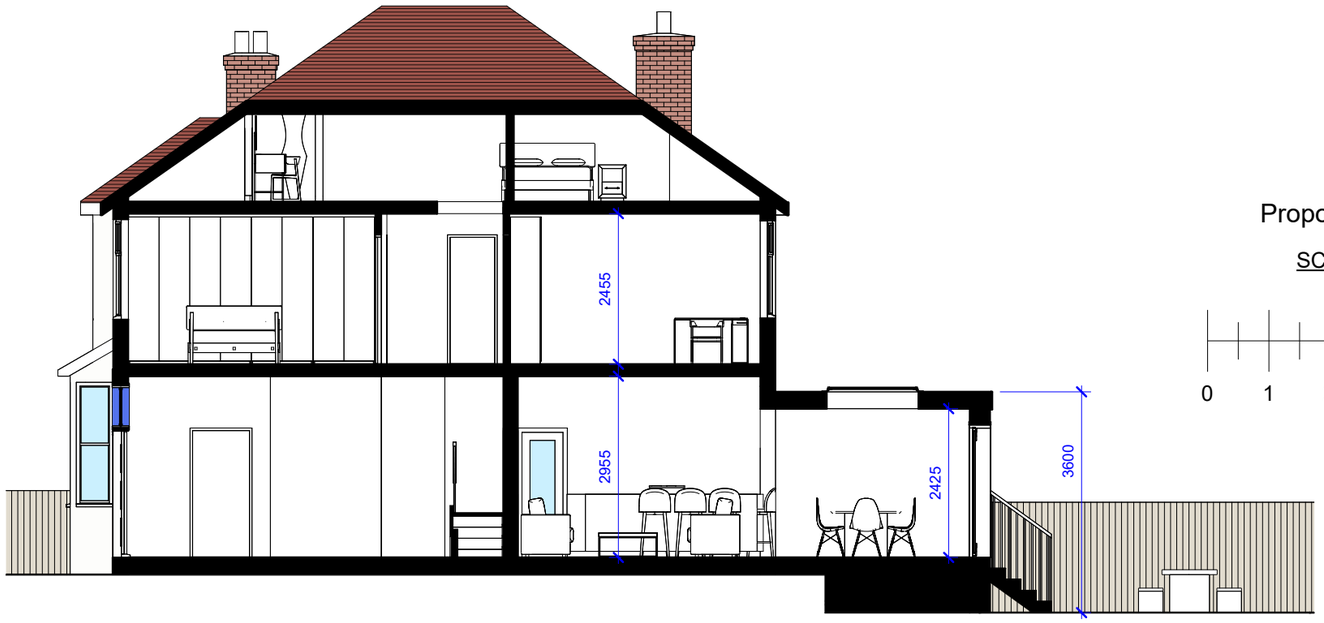

Proposed section

SCALE 1:100

0 1 2 3 4 5 m

Rev	Description	Date
A	Extension width	22/04/2026

Notes

- All dimensions to be checked on site prior to consturction.
- Drawings for planning purposes only. Not to be used for construction.

DRAWING TITLE

Existing and proposed section

CLIENT

Aurelie Gonzalez

PROJECT ADDRESS

35 Fordington Road, London, N6 4TD

SCALE	**DRAWN BY**
1 : 100 at A3	AB
DATE	**CHECKED BY**
February 2026	DD

DRAWING NO. 35FR - P-212