


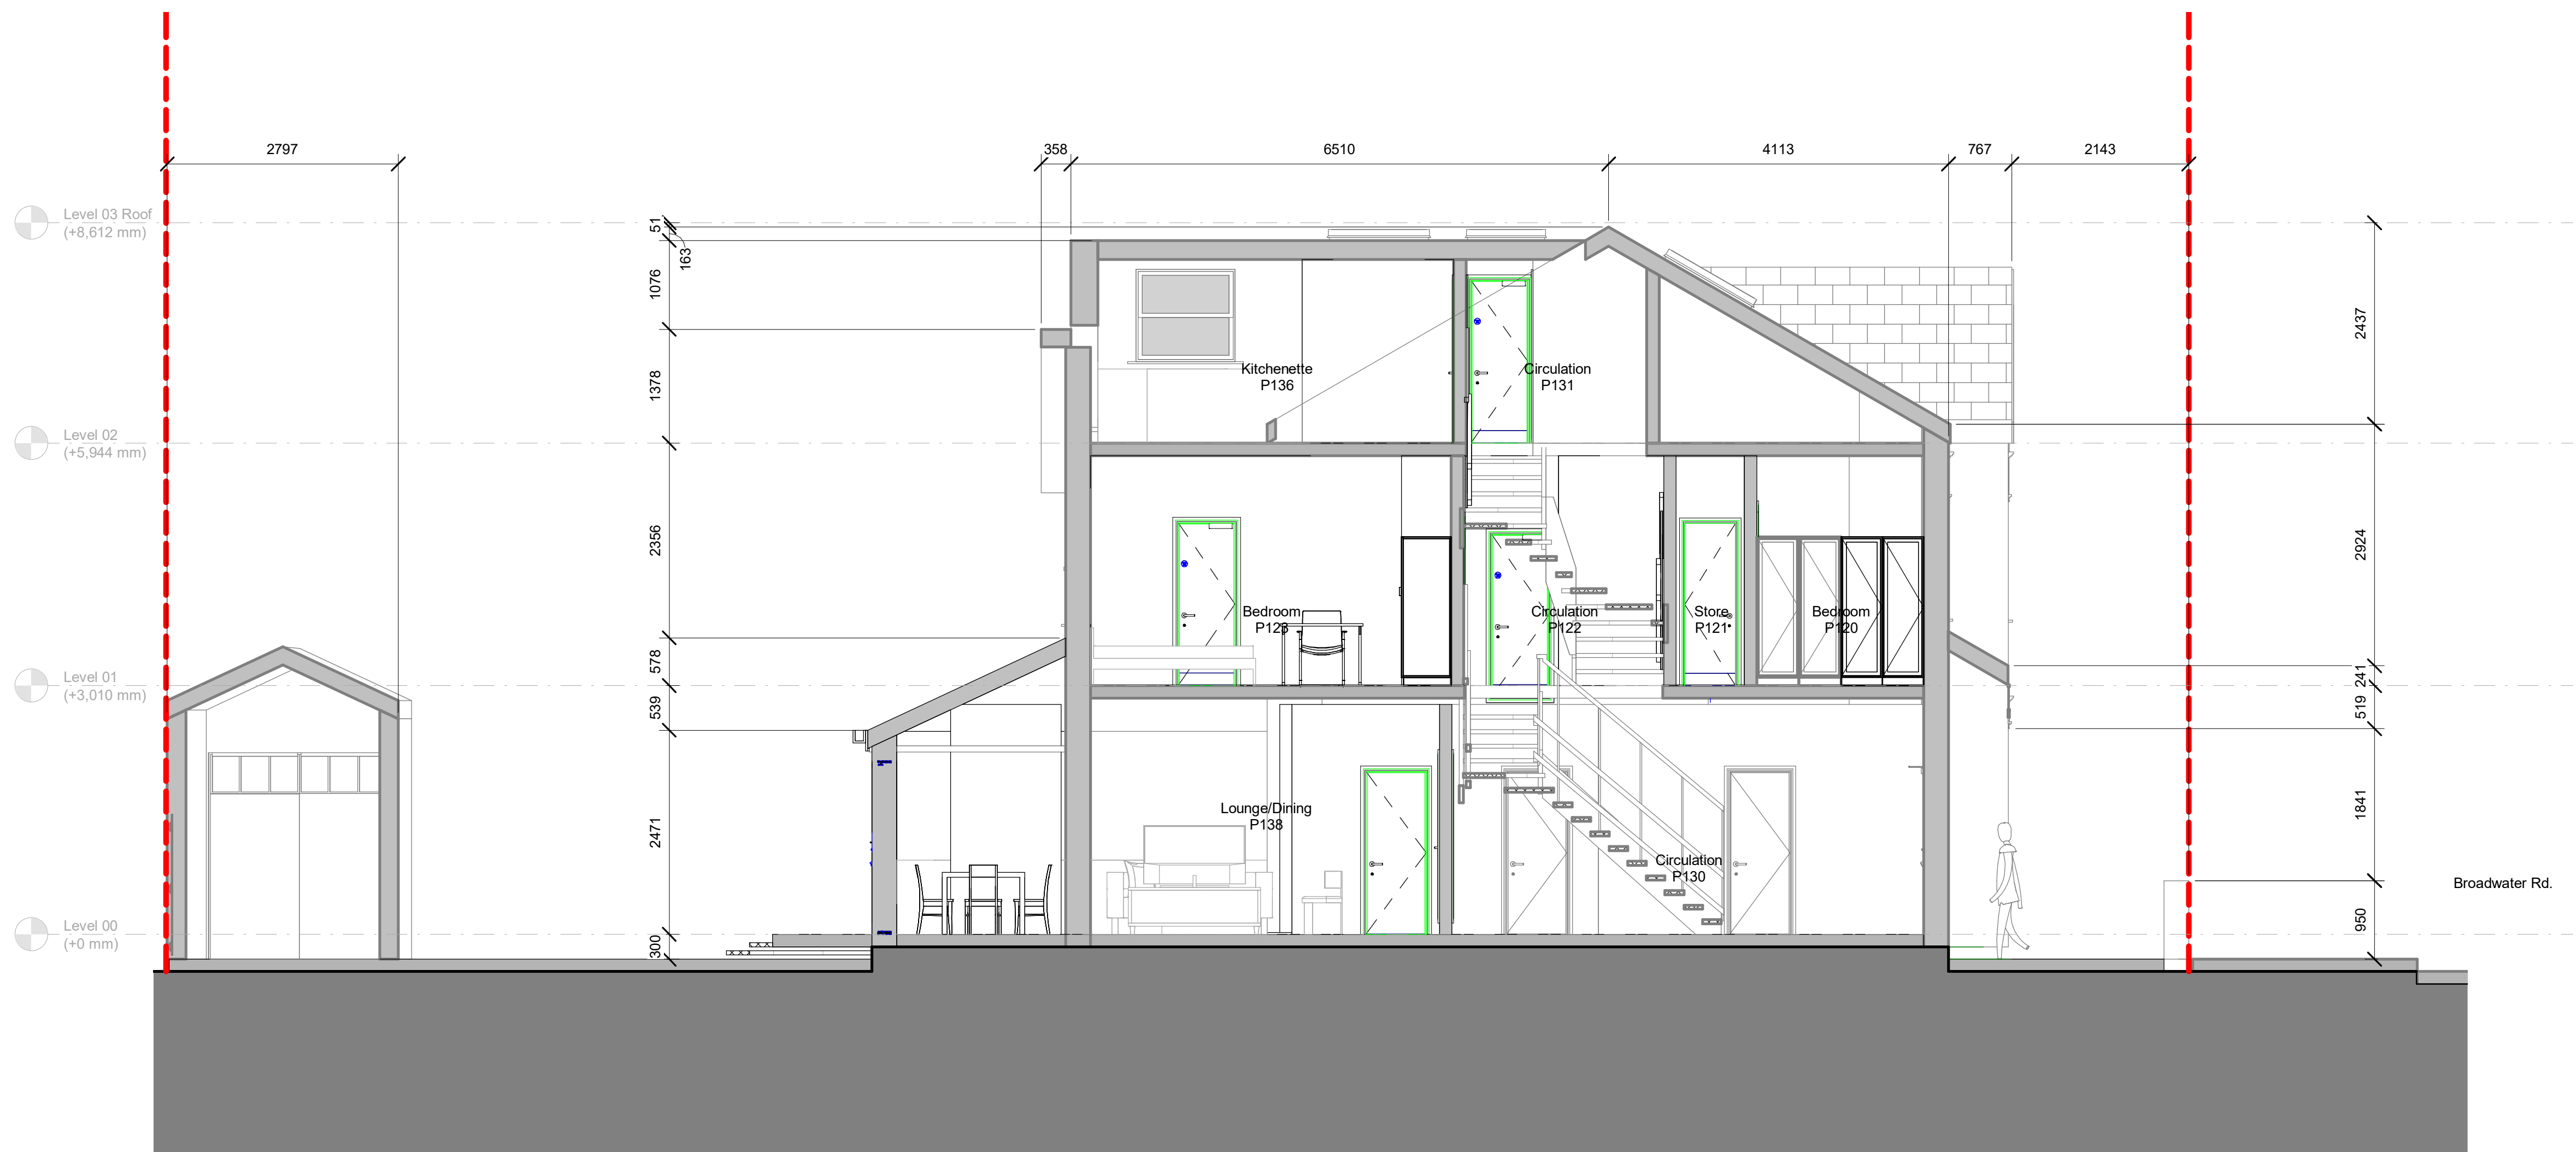

1 20301-Section 01 Proposed

SCALE: 1 : 50

P01 Issued For Planning 06.03.26

Rev Date



Architecture & Interiors

13 Hanover Square, London, W1S 1HN

T020 8014 8130

www.aga-associates.com

Client

Luke Thomas

Project

88 Broadwater Road, Haringey,
London, N17 6ET

Drawing

General Arrangement Section
Section 01 Proposed

RJ Ref	Scale (A1)	Status	Revision
1135	1 : 50	Planning	P01

Drawing Number

1135-AGA-AGA-AZ-ZZ-DR-A-20301