



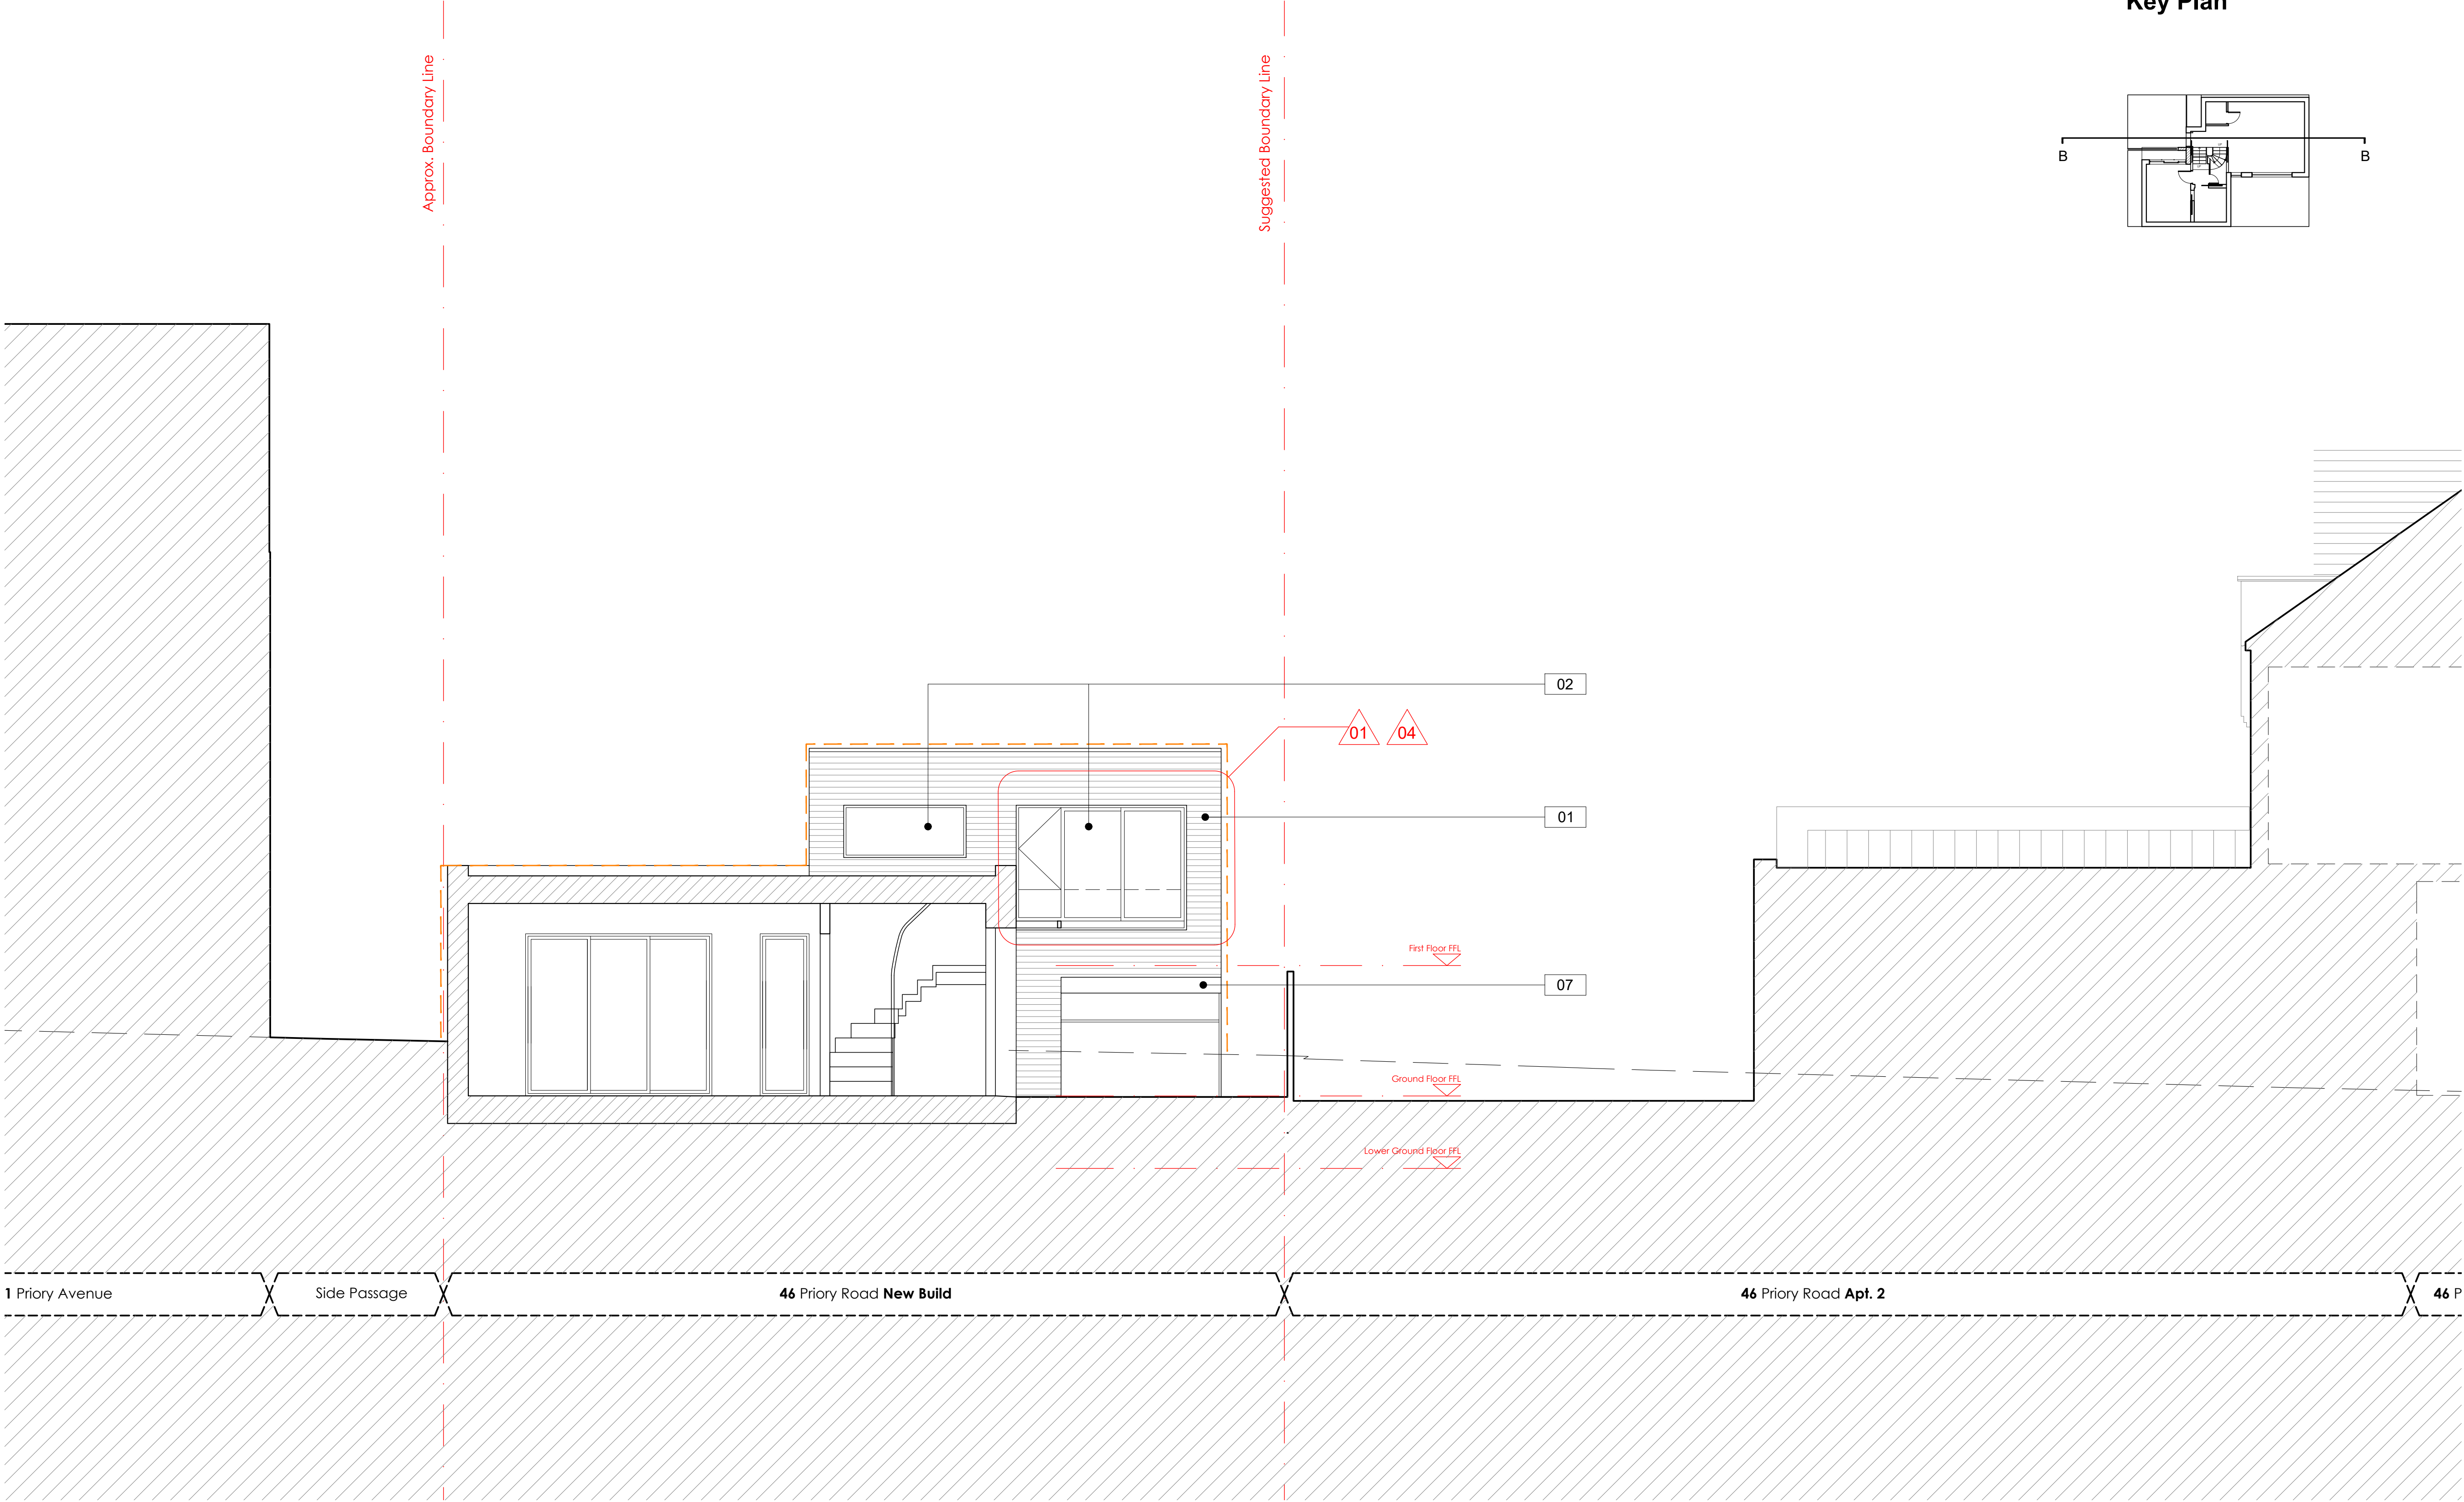

ARCHITECTURE / INTERIORS

EMCS Design Limited
66 Paul Street, London, EC2A 4NA
T: +44 7517 423 461 E: info@emcs.com.hk

Key Plan

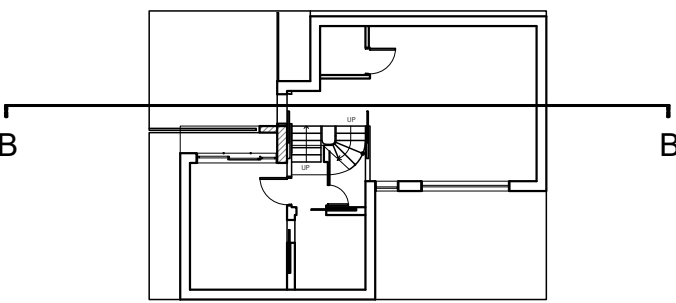

Proposed Section B-B

Material Key

- | | | | |
|----|---|----|-------------------------|
| 01 | Linear Brick. Colour TBC | 06 | Zinc Roof Cladding |
| 02 | Windows. Powdered Coated Grey Aluminium Frame | 07 | Concrete Texture Finish |
| 03 | Aluminium Framed Rooflight | 08 | Green Roof |
| 04 | Vertical Timber Cladding | 09 | Frosted Glass Window |
| 05 | Powder Coated MS Frame Glass Canopy | | |

Amendments

- | | |
|----|---|
| 01 | Glass canopy added above entrance and refuse store |
| 04 | Sill level raised to 550 above finished floor level. Operable window incorporated into window sections. |

Legend

- | | |
|--|--|
| | Site Application Boundary |
| | Outline of Previous Application Scheme |



REV	DESCRIPTION	DATE

Project :
46 Priory Road - New House
Hornsey, London, N8 7EX

Date :
25. 04. 2026

Drawing Title :

PROPOSED SECTION B-B

Scale :
1:100@A3/ 1:50@A1

Drawn By : WY	Checked By : AL
------------------	--------------------

Drawing No :
26UK01-205