





ARCHITECTURE / INTERIORS

EMCS Design Limited
66 Paul Street, London, EC2A 4NA
T: +44 7517 423 461 E: info@emcs.com.hk

Key Plan

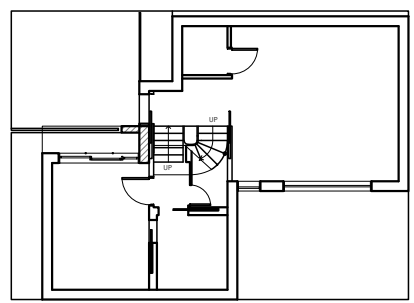

J
J

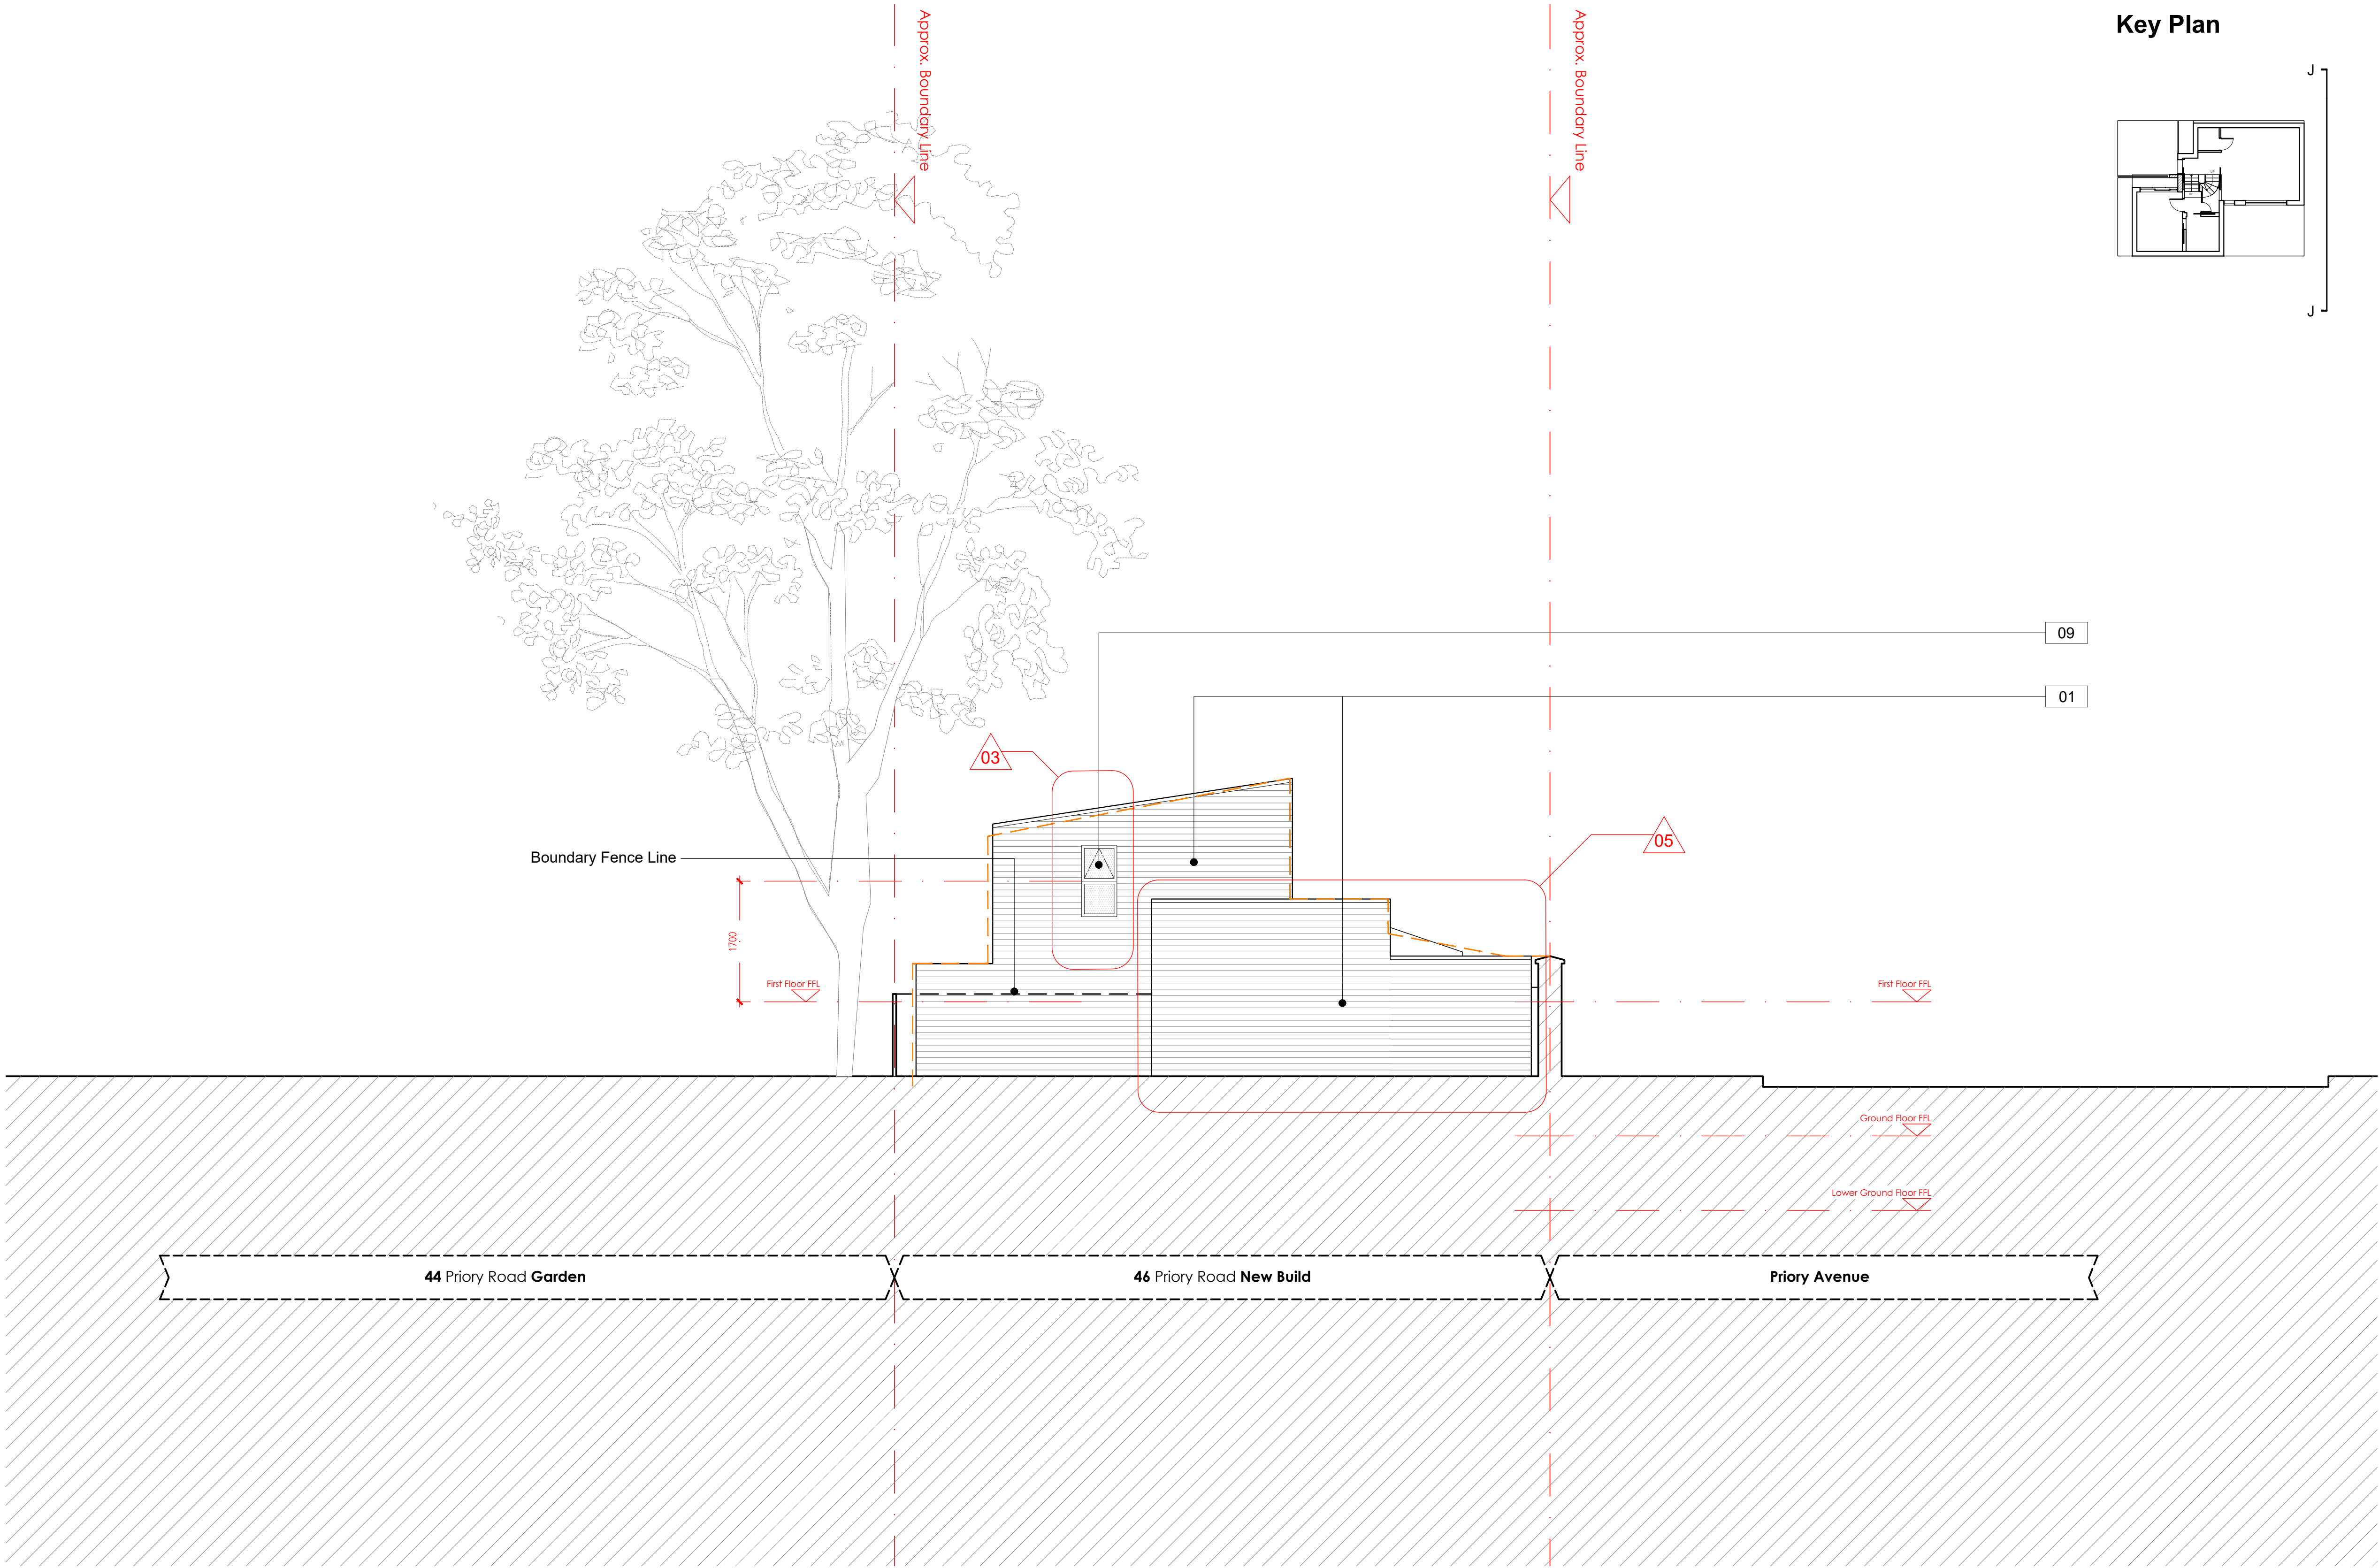

Proposed Elevation J-J

Material Key

- 01 Linear Brick. Colour TBC
- 02 Windows. Powdered Coated Grey Aluminium Frame
- 03 Aluminium Framed Rooflight
- 04 Vertical Timber Cladding
- 05 Powder Coated MS Frame Glass Canopy

- 06 Zinc Roof Cladding
- 07 Concrete Texture Finish
- 08 Green Roof
- 09 Frosted Glass Window

Amendments

- 03 New first-floor bathroom window added, obscurely glazed and non-opening below 1.7m above FFL
- 05 Ground floor external wall finish amended from timber cladding to brickwork to match upper floor level

Legend

- Site Application Boundary
- Outline of Previous Application Scheme



REV	DESCRIPTION	DATE

Project :
46 Priory Road - New House
Hornsey, London, N8 7EX

Date :
25. 04. 2026

Drawing Title :
PROPOSED ELEVATION J-J

Scale :
1:100@A3/ 1:50@A1

Drawn By :
WY

Checked By :
AL

Drawing No :
26UK01-212