



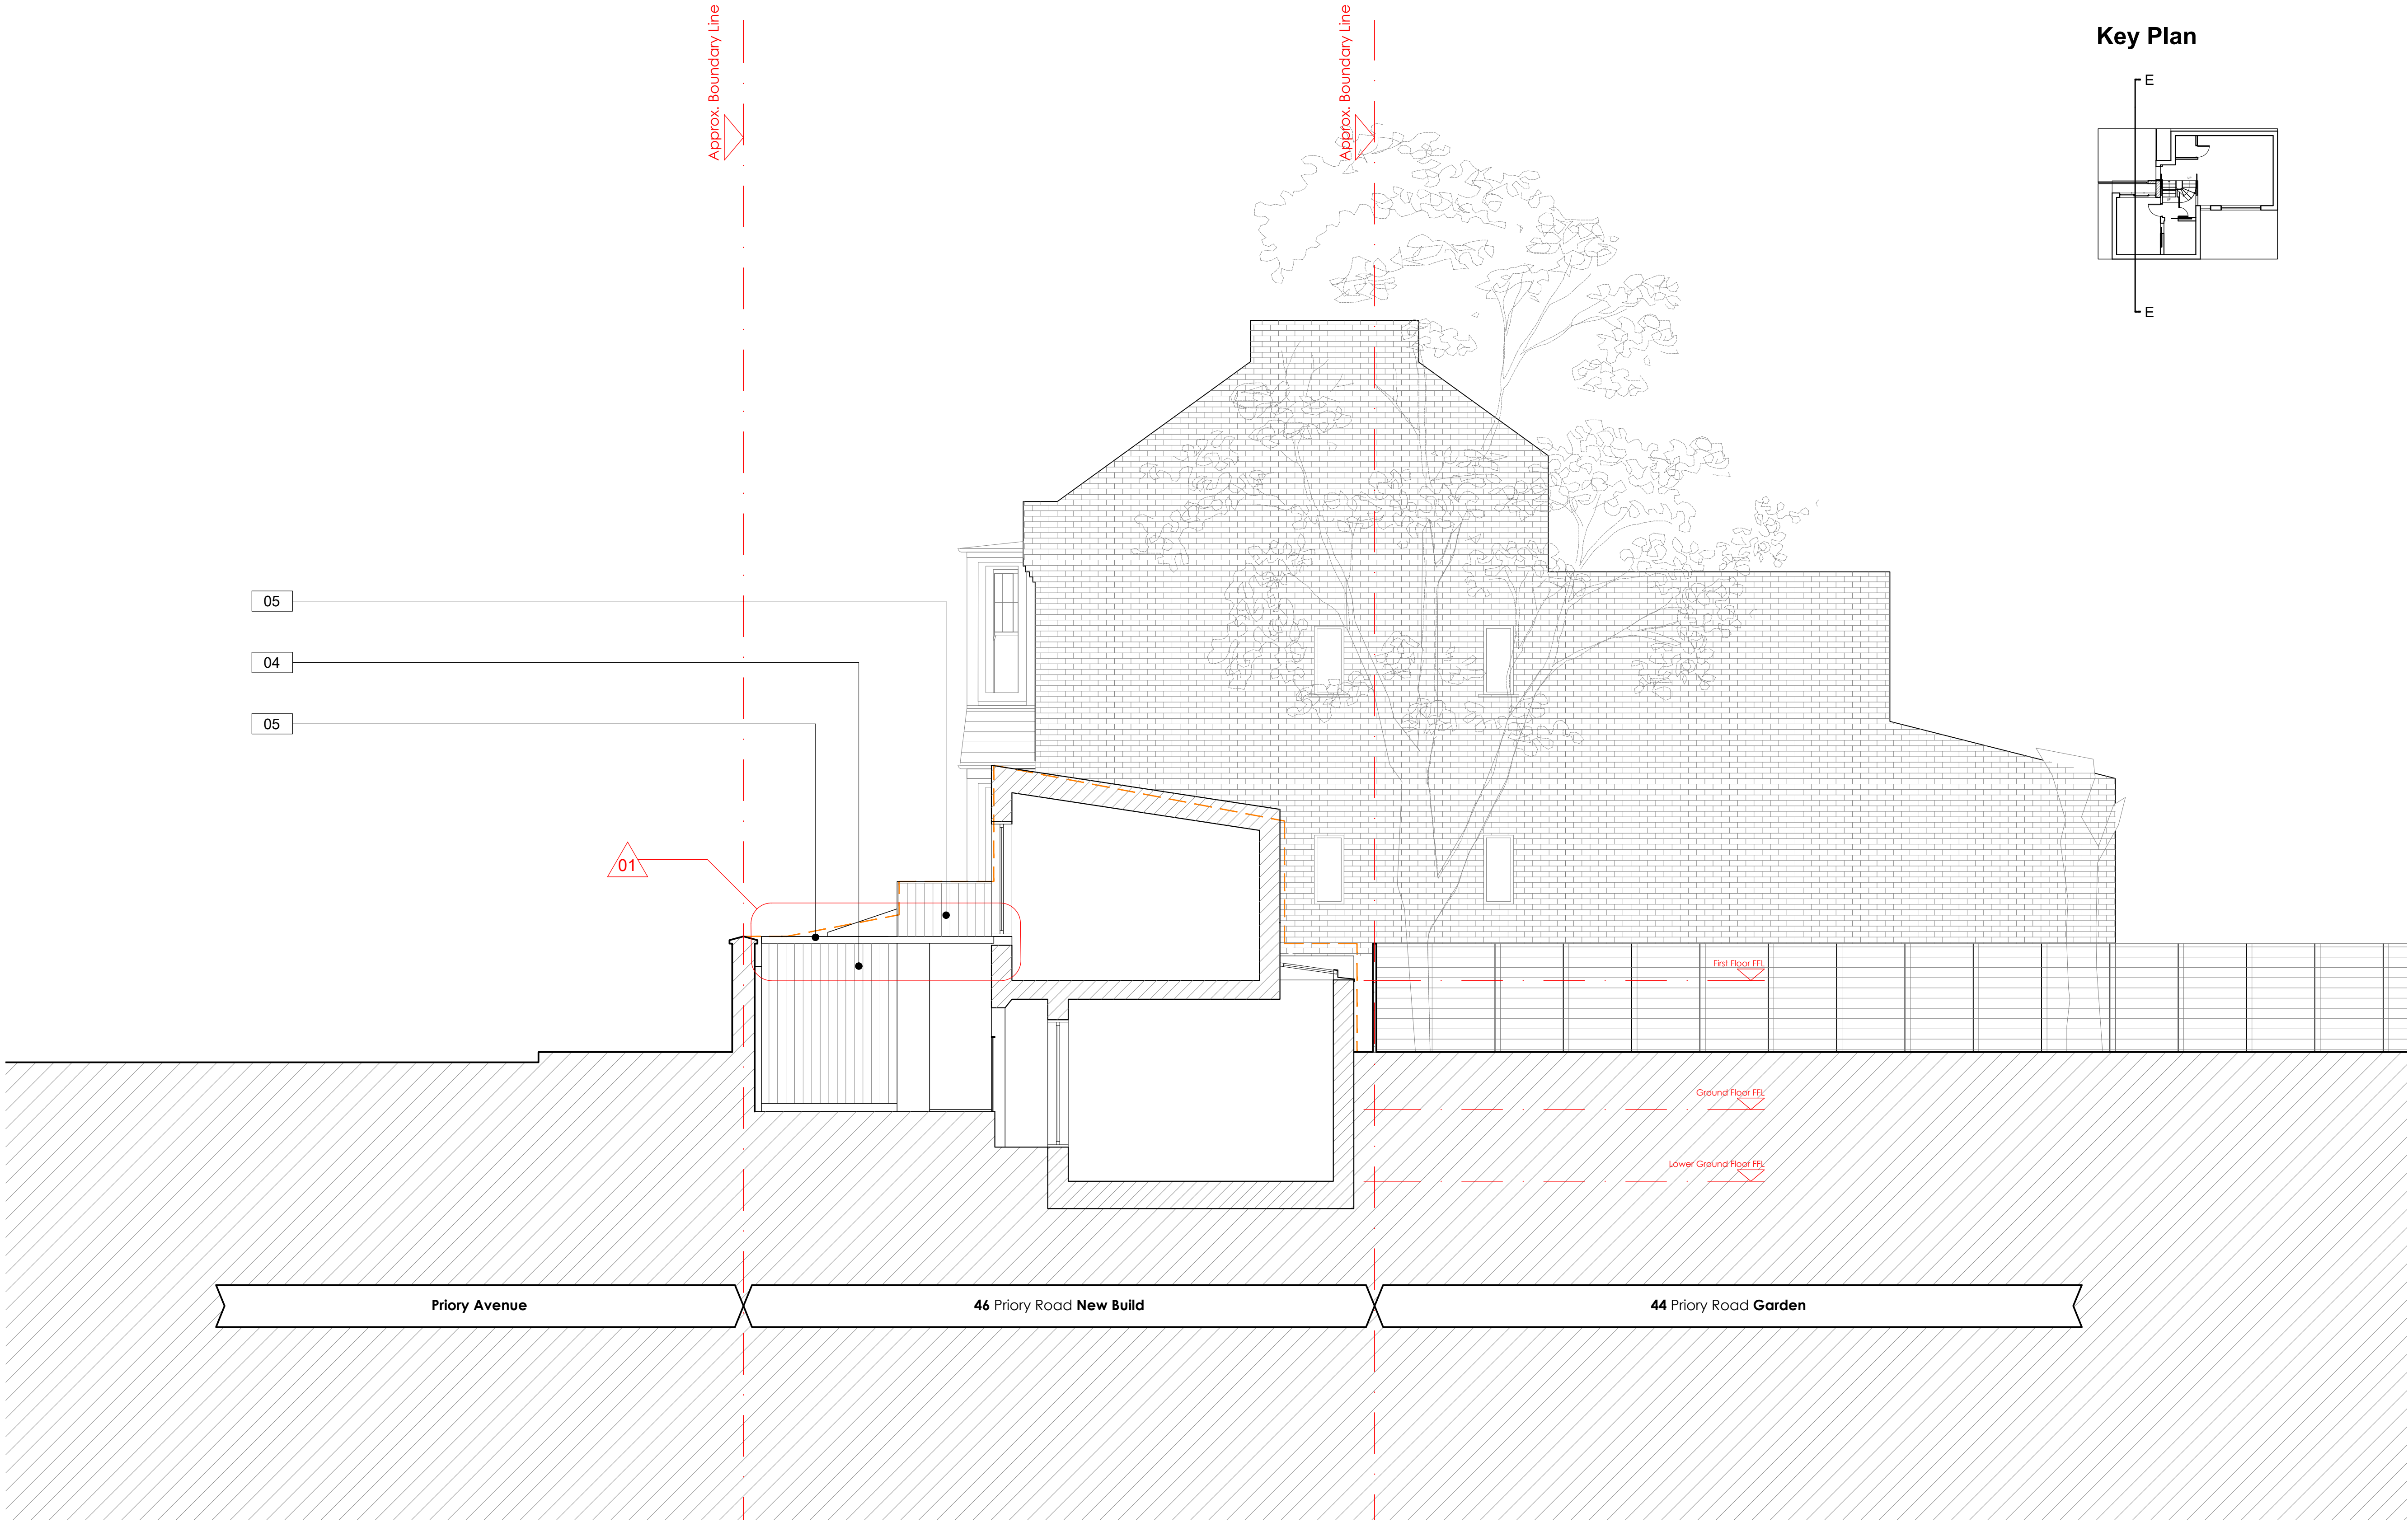

ARCHITECTURE / INTERIORS

EMCS Design Limited  
66 Paul Street, London, EC2A 4NA  
T: +44 7517 423 461 E: info@emcs.com.hk

Key Plan

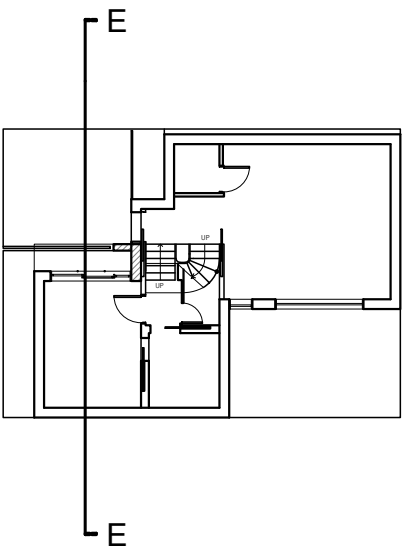

Proposed Section E-E

Material Key

- |    |                                               |    |                         |
|----|-----------------------------------------------|----|-------------------------|
| 01 | Linear Brick. Colour TBC                      | 06 | Zinc Roof Cladding      |
| 02 | Windows. Powdered Coated Grey Aluminium Frame | 07 | Concrete Texture Finish |
| 03 | Aluminium Framed Rooflight                    | 08 | Green Roof              |
| 04 | Vertical Timber Cladding                      | 09 | Frosted Glass Window    |
| 05 | Powder Coated MS Frame Glass Canopy           |    |                         |

Amendments

- 01 Glass canopy added above entrance and refuse store

Legend

- Site Application Boundary
- Outline of Previous Application Scheme



| REV | DESCRIPTION | DATE |
|-----|-------------|------|
|     |             |      |
|     |             |      |
|     |             |      |
|     |             |      |

Project :  
46 Priory Road - New House  
Hornsey, London, N8 7EX

Date :  
25. 04. 2026

Drawing Title :

PROPOSED SECTION E-E

Scale :  
1:100@A3/ 1:50@A1

Drawn By :  
WY

Checked By :  
AL

Drawing No :  
26UK01-208