



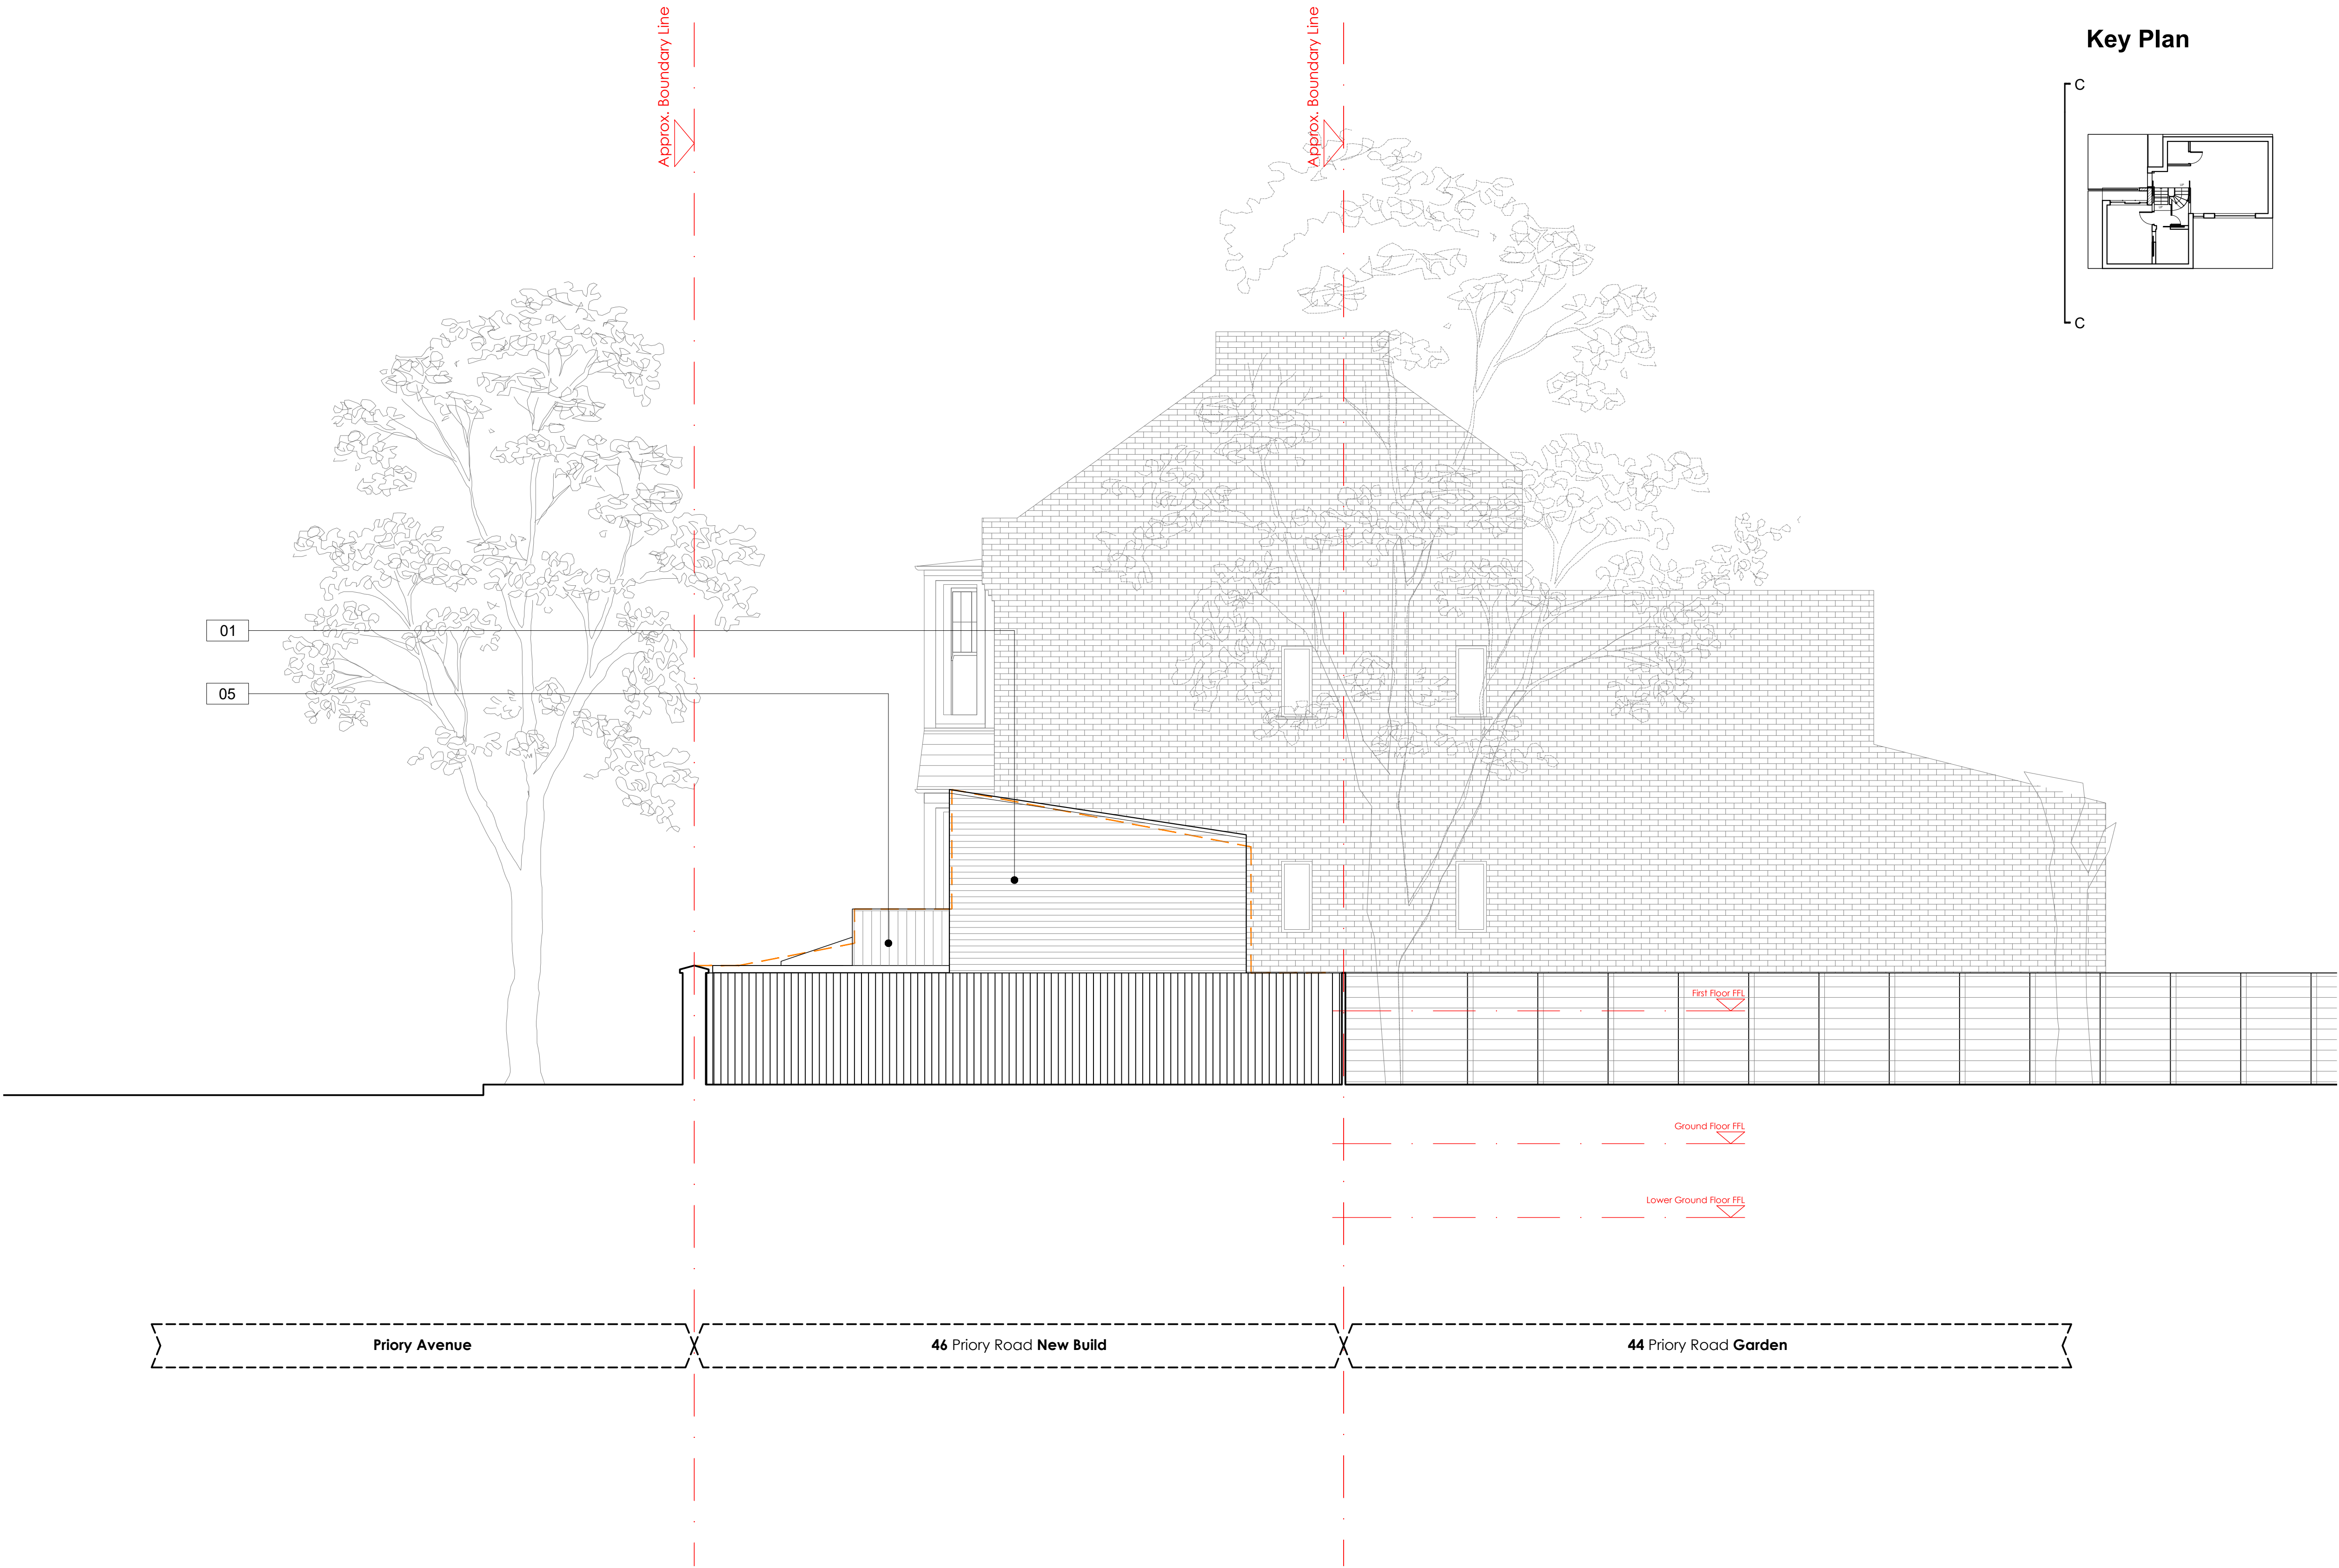

Key Plan

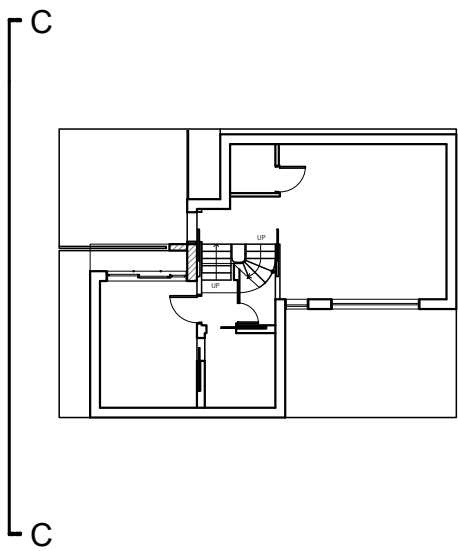

EMCS Design Limited
66 Paul Street, London, EC2A 4NA
T: +44 7517 423 461 E: info@emcs.com.hk

REV	DESCRIPTION	DATE

Project :
46 Priory Road - New House
Hornsey, London, N8 7EX

Date :
25. 04. 2026

Drawing Title :

PROPOSED ELEVATION C-C

Scale :
1:100@A3/ 1:50@A1

Drawn By :
WY

Checked By :
AL

Drawing No :
26UK01-206

Proposed Elevation C-C

Material Key

- 01

Linear Brick. Colour TBC
- 02

Windows. Powdered Coated Grey Aluminium Frame
- 03

Aluminium Framed Rooflight
- 04

Vertical Timber Cladding
- 05

Powder Coated MS Frame Glass Canopy

06

Zinc Roof Cladding

07

Concrete Texture Finish

08

Green Roof

09

Frosted Glass Window

Legend

- Site Application Boundary
- Outline of Previous Application Scheme

