
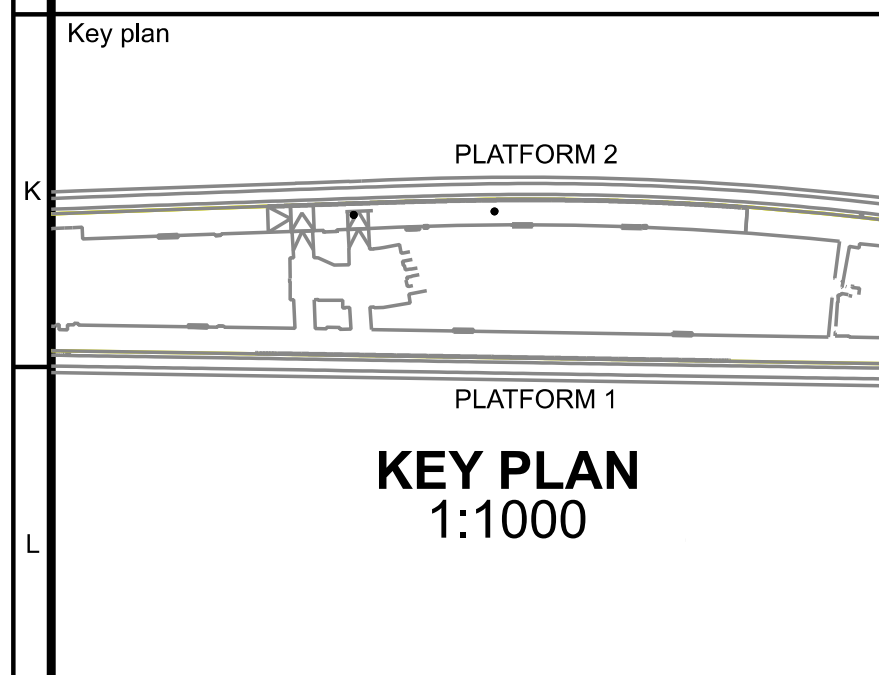


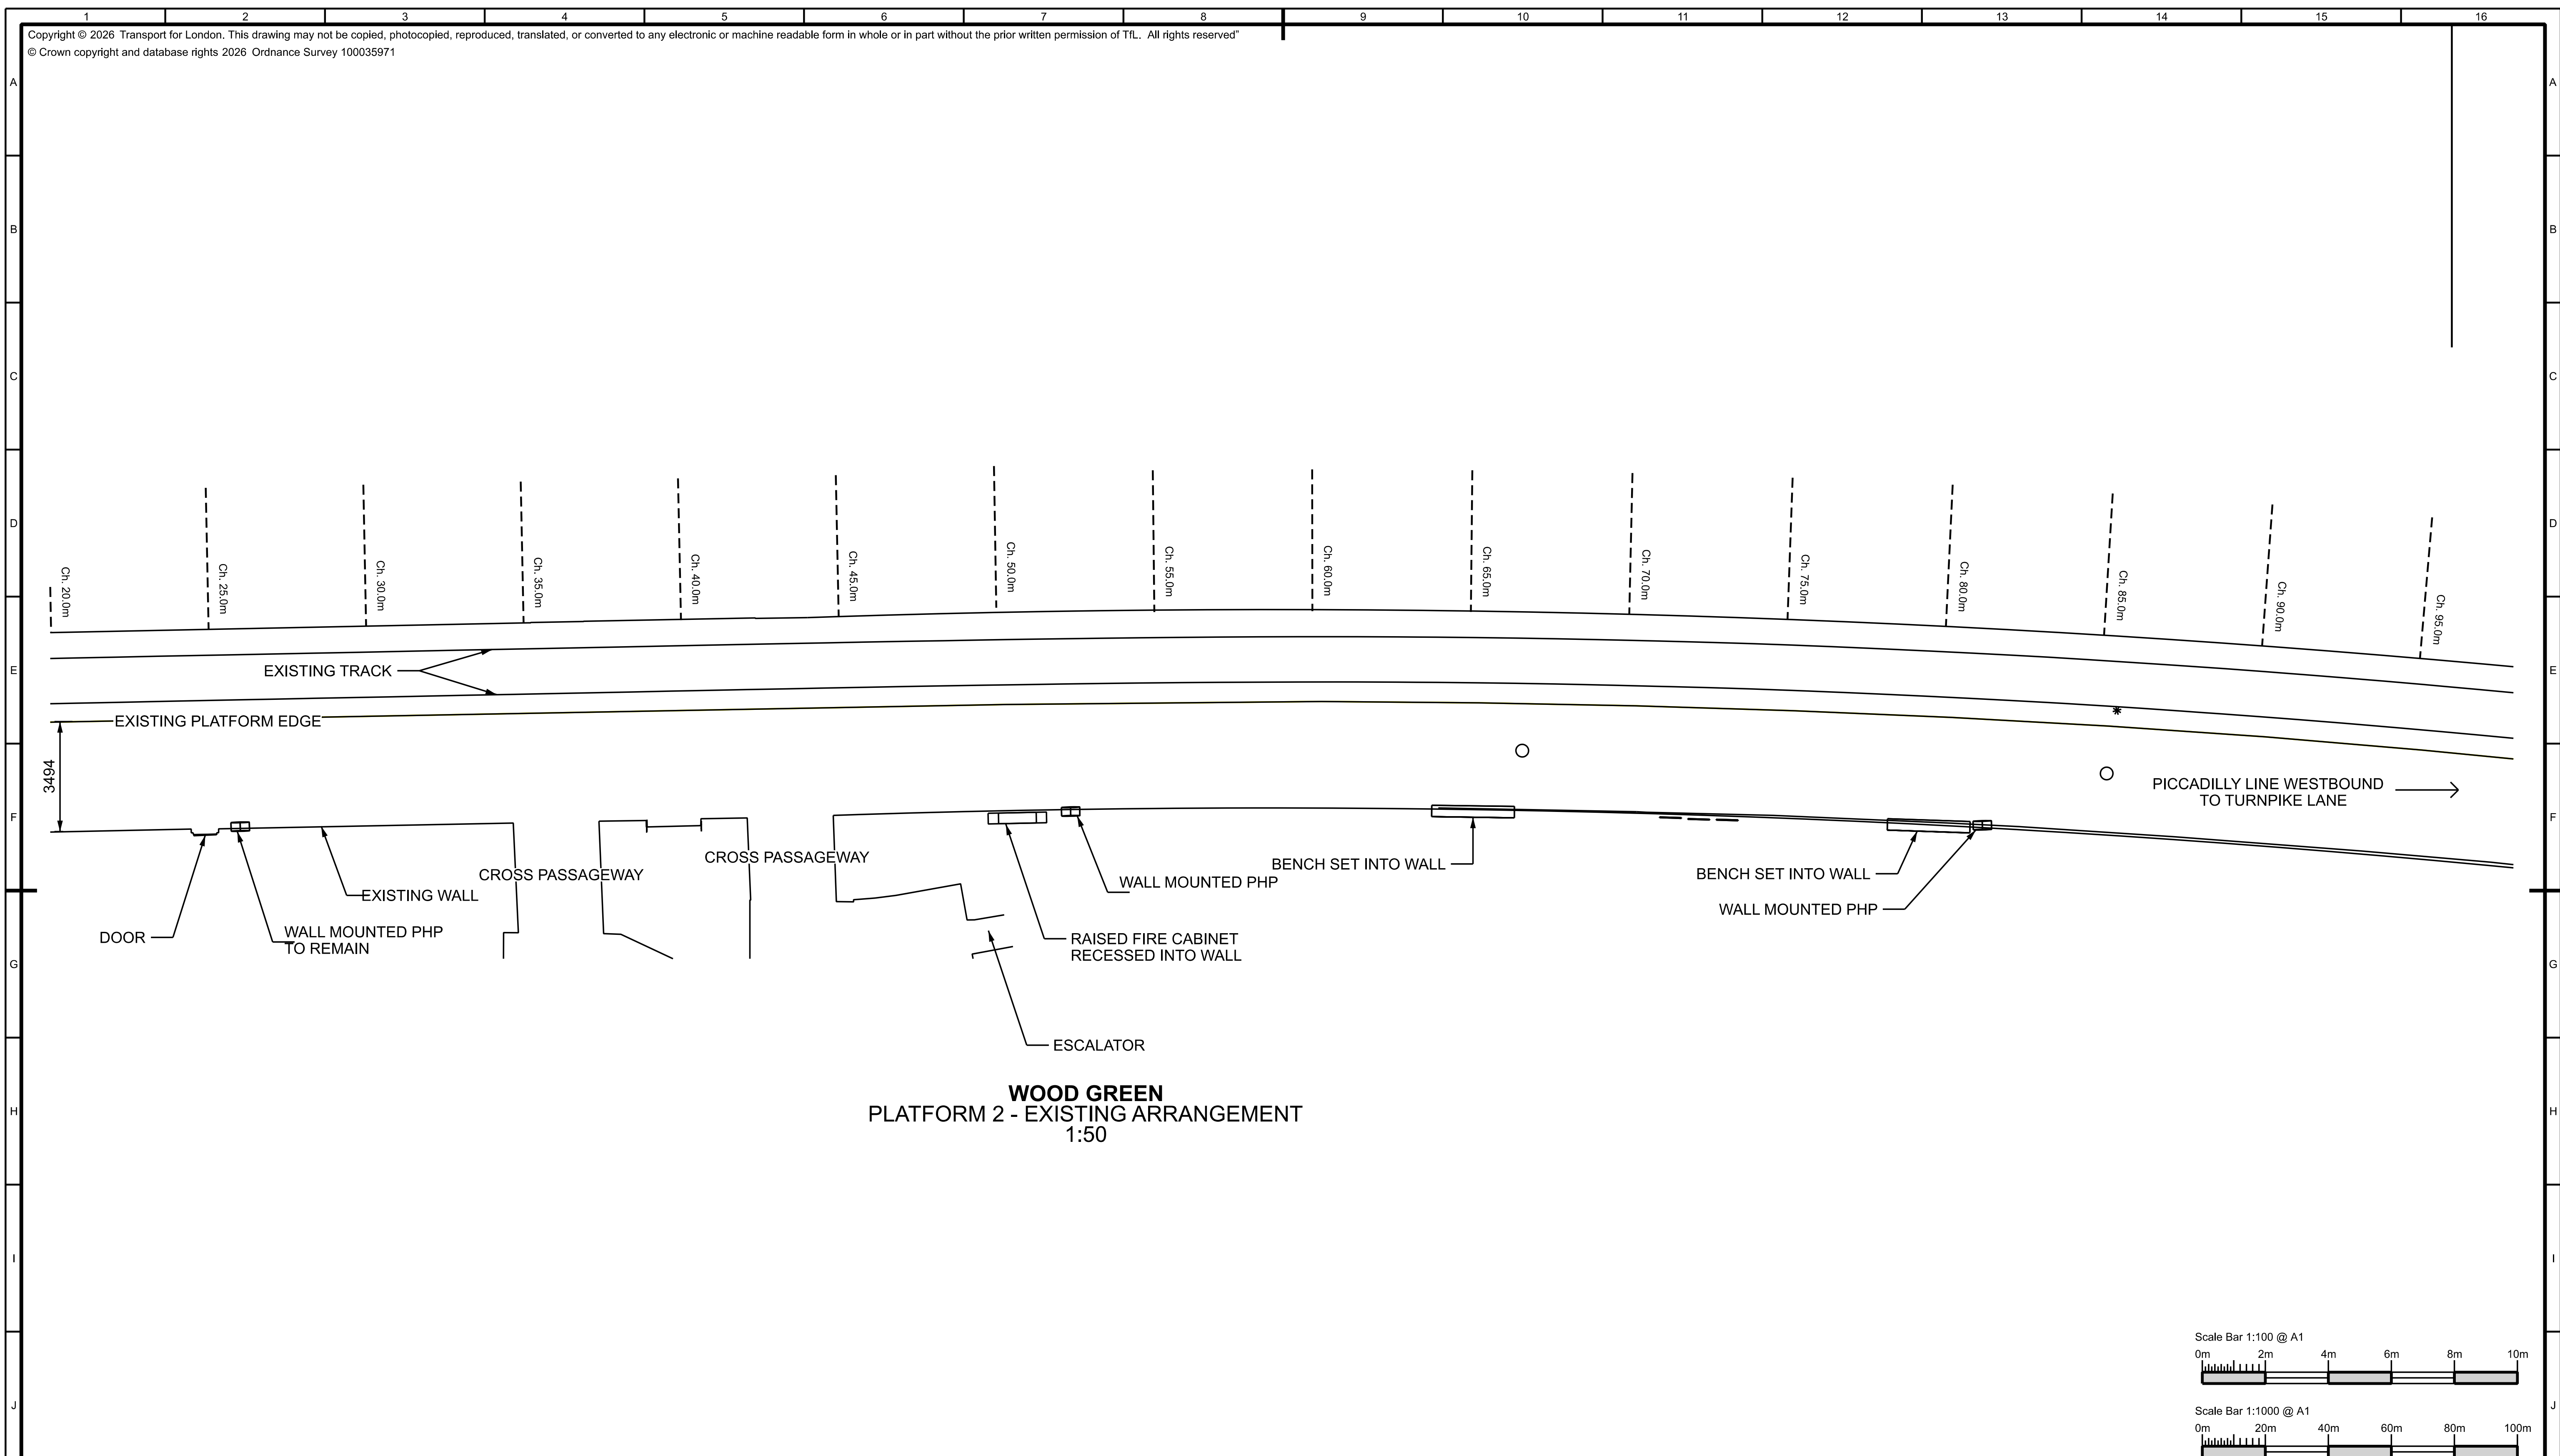

- Notes:
1. DRAWING TO BE PRINTED IN COLOUR
  2. DO NOT SCALE FROM THIS DRAWING
  3. ALL DIMENSIONS ARE IN MILLIMETRES. ALL LEVELS ARE IN METRES.
  4. DRAWING SHOWS EXISTING ARRANGEMENT BASED ON TOPOGRAPHICAL INFORMATION PROVIDED BY TFL.

[illegible]

|                        |
|------------------------|
| Project                |
| RVAR COMPLIANCE        |
| Originator             |
| MOTT MACDONALD LTD     |
| Location               |
| WOOD GREEN STN         |
| Asset Classification   |
| BRIDGES AND STRUCTURES |
| Lifecycle              |
| DETAILED DESIGN        |
| Suitability            |
| S0   NON-VERIFIED DATA |

|                                                                                       |       |   |
|---------------------------------------------------------------------------------------|-------|---|
| Title                                                                                 |       | K |
| WOOD GREEN                                                                            |       |   |
| PLATFORM 2                                                                            |       |   |
| EXISTING ARRANGEMENT                                                                  |       |   |
|  |       | L |
| <h1>Transport<br/>for London</h1>                                                     |       |   |
|                                                                                       |       |   |
| Drawing Number                                                                        | Rev.  |   |
| UIP2327-MMD-BAS-P025-DRG-CE-00010                                                     | P01.1 |   |