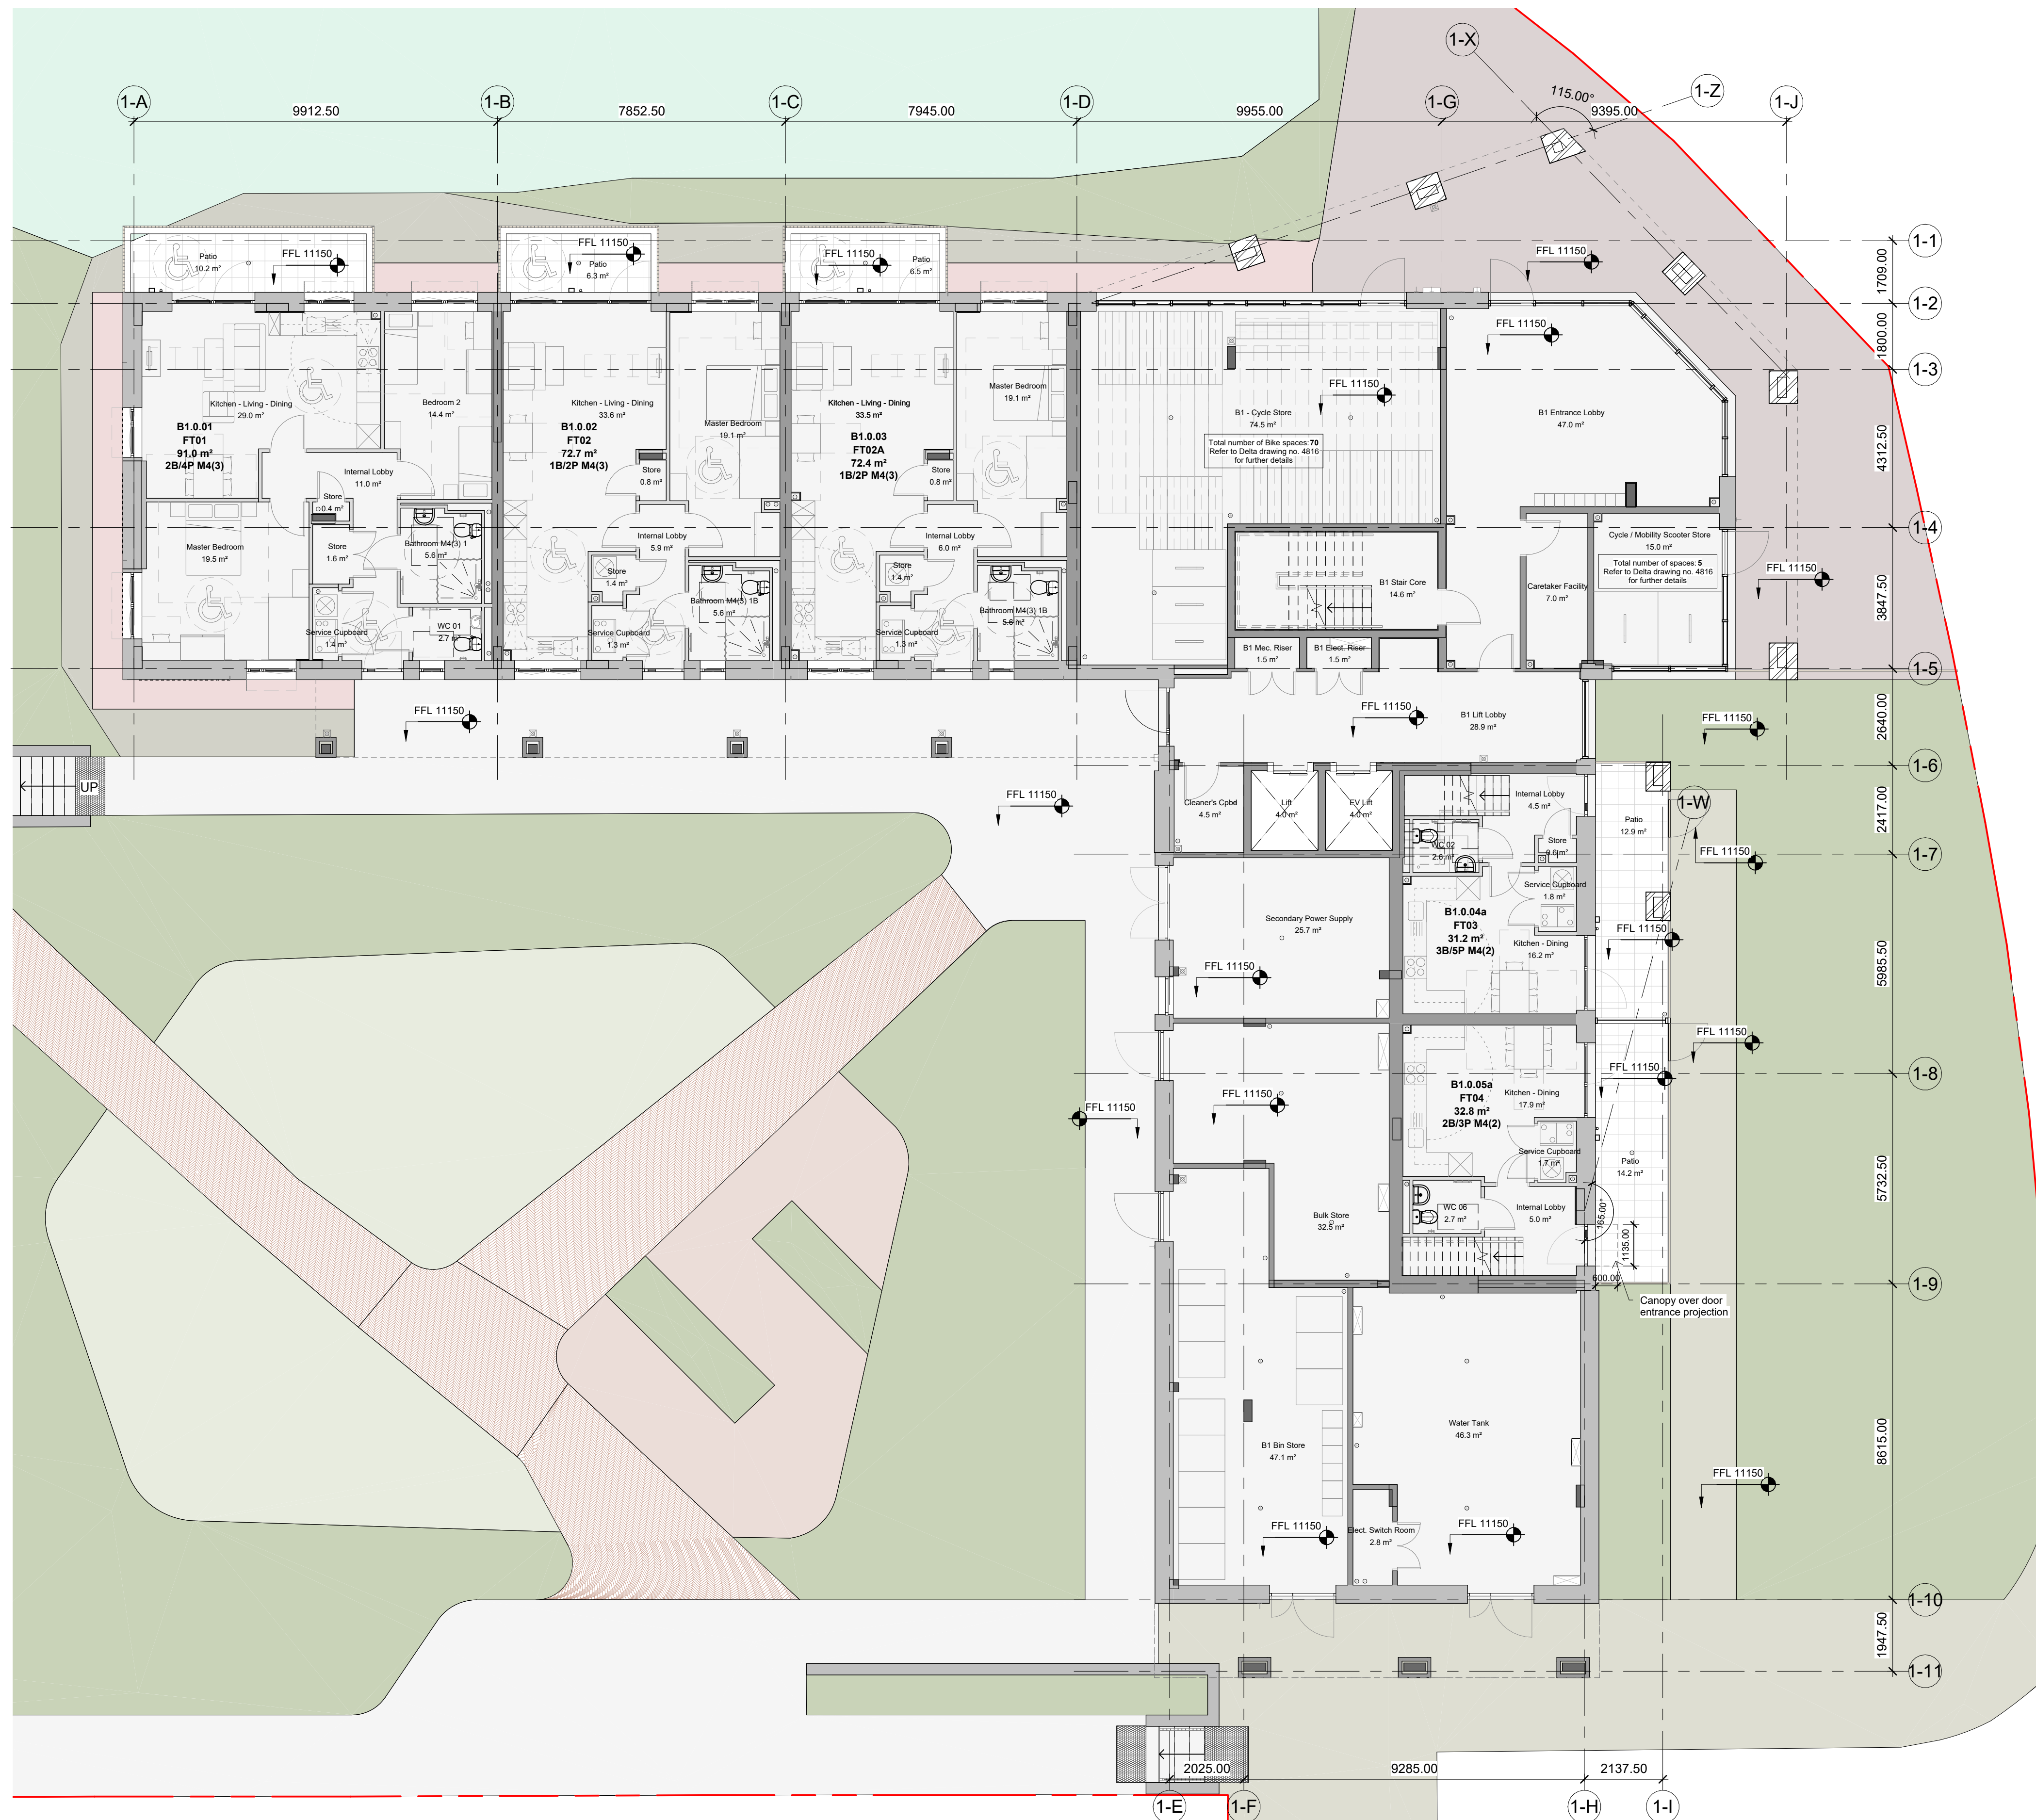


Copyright reserved
All dimensions to be checked on site before work commences.
Figured dimensions to be taken in preference to scaled dimensions.
If in doubt please ask.

01/05/2026 - S96a Planning Application Submission

STATUS
Construction

PROJECT
Sir Frederick Messer Estate

DRAWING
Block 1 Proposed 00 Floor GA Plan

DRAWN BY
LB

CHECKED BY
CB

DATE
Jan 2026

SCALE (@ A1)
1:100

PROJECT NUMBER
25008

DRAWING NUMBER
SFM - DAR - B1 - 00 - DR - A - 0200

REV
C9

Project Identifier Originator Zone Level Type Discipline Number Revision

Delta Architects
1 Batemans Row
London
EC2A 3HH
T 020 7613 5702
www.deltaarchitects.co.uk