


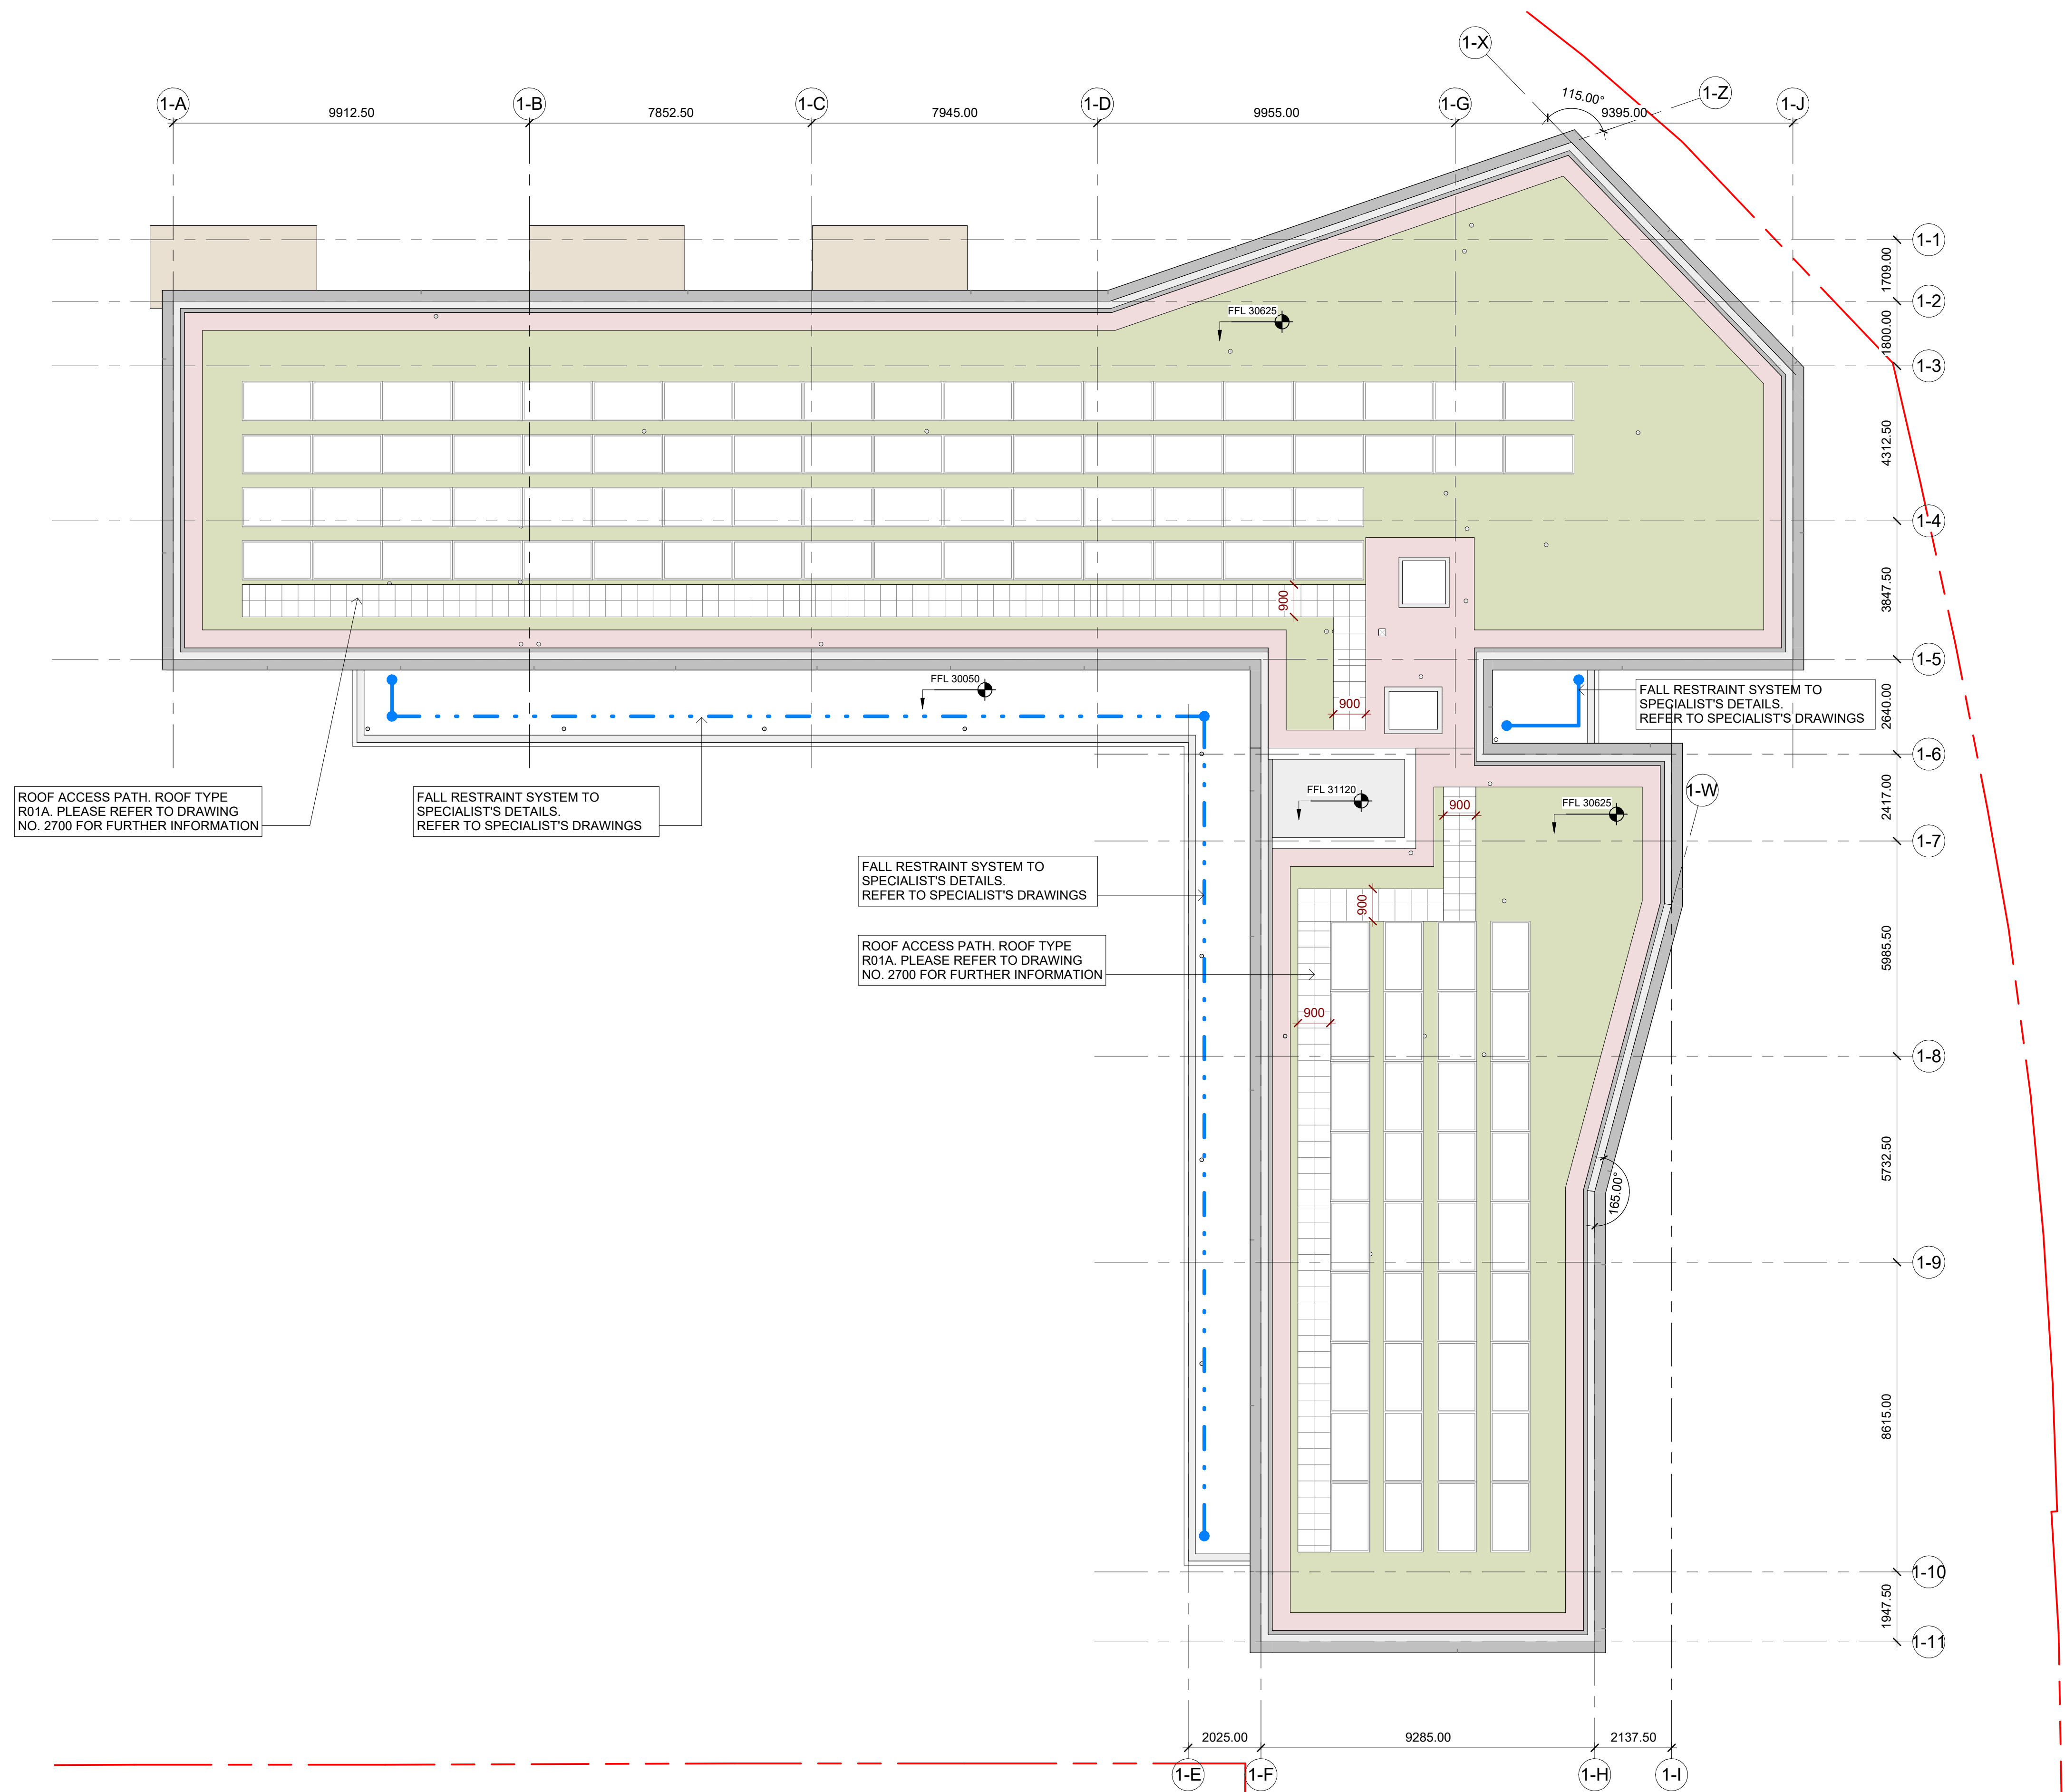

Copyright reserved

All dimensions to be checked on site before work commences.
Figured dimensions to be taken in preference to scaled dimensions.
If in doubt please ask.

01/05/2026 - S96a Planning Application Submission

STATUS

Construction

PROJECT

Sir Frederick Messer Estate

DRAWING

Block 1 Proposed 06 Floor GA Plan

DRAWN BY	CHECKED BY	DATE
LB	CB	Oct 2025

SCALE (@ A1)	PROJECT NUMBER
1 : 100	25008

DRAWING NUMBER	REV
SFM - DAR - B1 - 06 - DR - A - 0206	C1

Project Identifier	Originator	Zone	Level	Type	Discipline	Number	Revision
--------------------	------------	------	-------	------	------------	--------	----------



www.deltaarchitects.co.uk