



Photograph 11 – WS03 to 4.0m begl



Photograph 12 – WS04 to 4.0m begl



APPENDIX 3 - Exploratory Hole Logs

Project Name: 37-39 WEST ROAD

Project No.
GRO-25311

Co-ords: -

Hole Type
WS

Location: TOTTENHAM

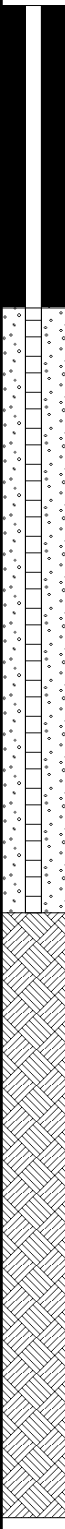
Level:

Scale
1:25

Client: HE5 UK ENTERPRISES 25 GP LIMITED

Dates: 04/10/2025 -

Logged By
RR

Well	Water Strikes	Samples and In Situ Testing			Depth (m)	Level (m)	Legend	Stratum Description	
		Depth (m)	Type	Results					
								MADE GROUND: Grey CONCRETE.	
		0.50	ES	PID=0	0.42			MADE GROUND: Brown sandy angular to subangular fine to coarse GRAVEL of brick, concrete and tarmac with moderate cobble content of brick and concrete. Sand is fine to coarse.	
		1.00	ES	PID=0	1.00			MADE GROUND: Firm dark brown black slightly sandy gravelly CLAY. Gravel is angular to subangular fine to coarse of brick, concrete and coal. Sand is fine to coarse.	1
		1.20	D	N=4 (1,1/2,2,0,0)					
		1.20							
		2.00	ES	N=0 (0,0/0,0,0,0) PID=52	2.00			Very loose brown sandy angular to subangular fine to coarse GRAVEL of flint. Sand is fine to coarse. <i>Black staining and strong hydrocarbon odour present between 2.0m and 4.0m begl.</i>	2
		2.00							
		3.00	D	N=17 (0,0/2,2,5,8) PID=29				<i>Becoming medium dense at 3.0m begl.</i>	3
		3.00	ES						
		3.00							
		4.00	D	N=13 (1,1/2,3,4,4) PID=8	4.00			Firm brown slightly sandy CLAY. Sand is fine to medium.	4
		4.00	ES						
		4.00							
		5.00	D		5.00			Continued on next sheet	5

Remarks

1. Location cleared of services by specialist utility clearance company. 2. Hand dug inspection pit to 1.2m begl. 3. Groundwater seepage encountered at 2.0m begl. 4. Borehole terminated at 5.0m begl. 5. Borehole collapsed to 3.0m begl. 6. Standpipe installed to 3.0m begl (1.0m plain, 2.0m slotted).



GROUNDTECH CONSULTING				Borehole Log				Borehole No. WS01 Sheet 2 of 2	
Project Name: 37-39 WEST ROAD				Project No. GRO-25311		Co-ords: -		Hole Type WS	
Location: TOTTENHAM				Level:		Scale 1:25		Logged By RR	
Client: HE5 UK ENTERPRISES 25 GP LIMITED				Dates: 04/10/2025 -					
Well	Water Strikes	Samples and In Situ Testing			Depth (m)	Level (m)	Legend	Stratum Description	
		Depth (m)	Type	Results					
		5.00		N=21 (3,4/4,6,5,6)				End of borehole at 5.00 m	
									6
									7
									8
									9
									10
Remarks 1. Location cleared of services by specialist utility clearance company. 2. Hand dug inspection pit to 1.2m begl. 3. Groundwater seepage encountered at 2.0m begl. 4. Borehole terminated at 5.0m begl. 5. Borehole collapsed to 3.0m begl. 6. Standpipe installed to 3.0m begl (1.0m plain, 2.0m slotted).									