

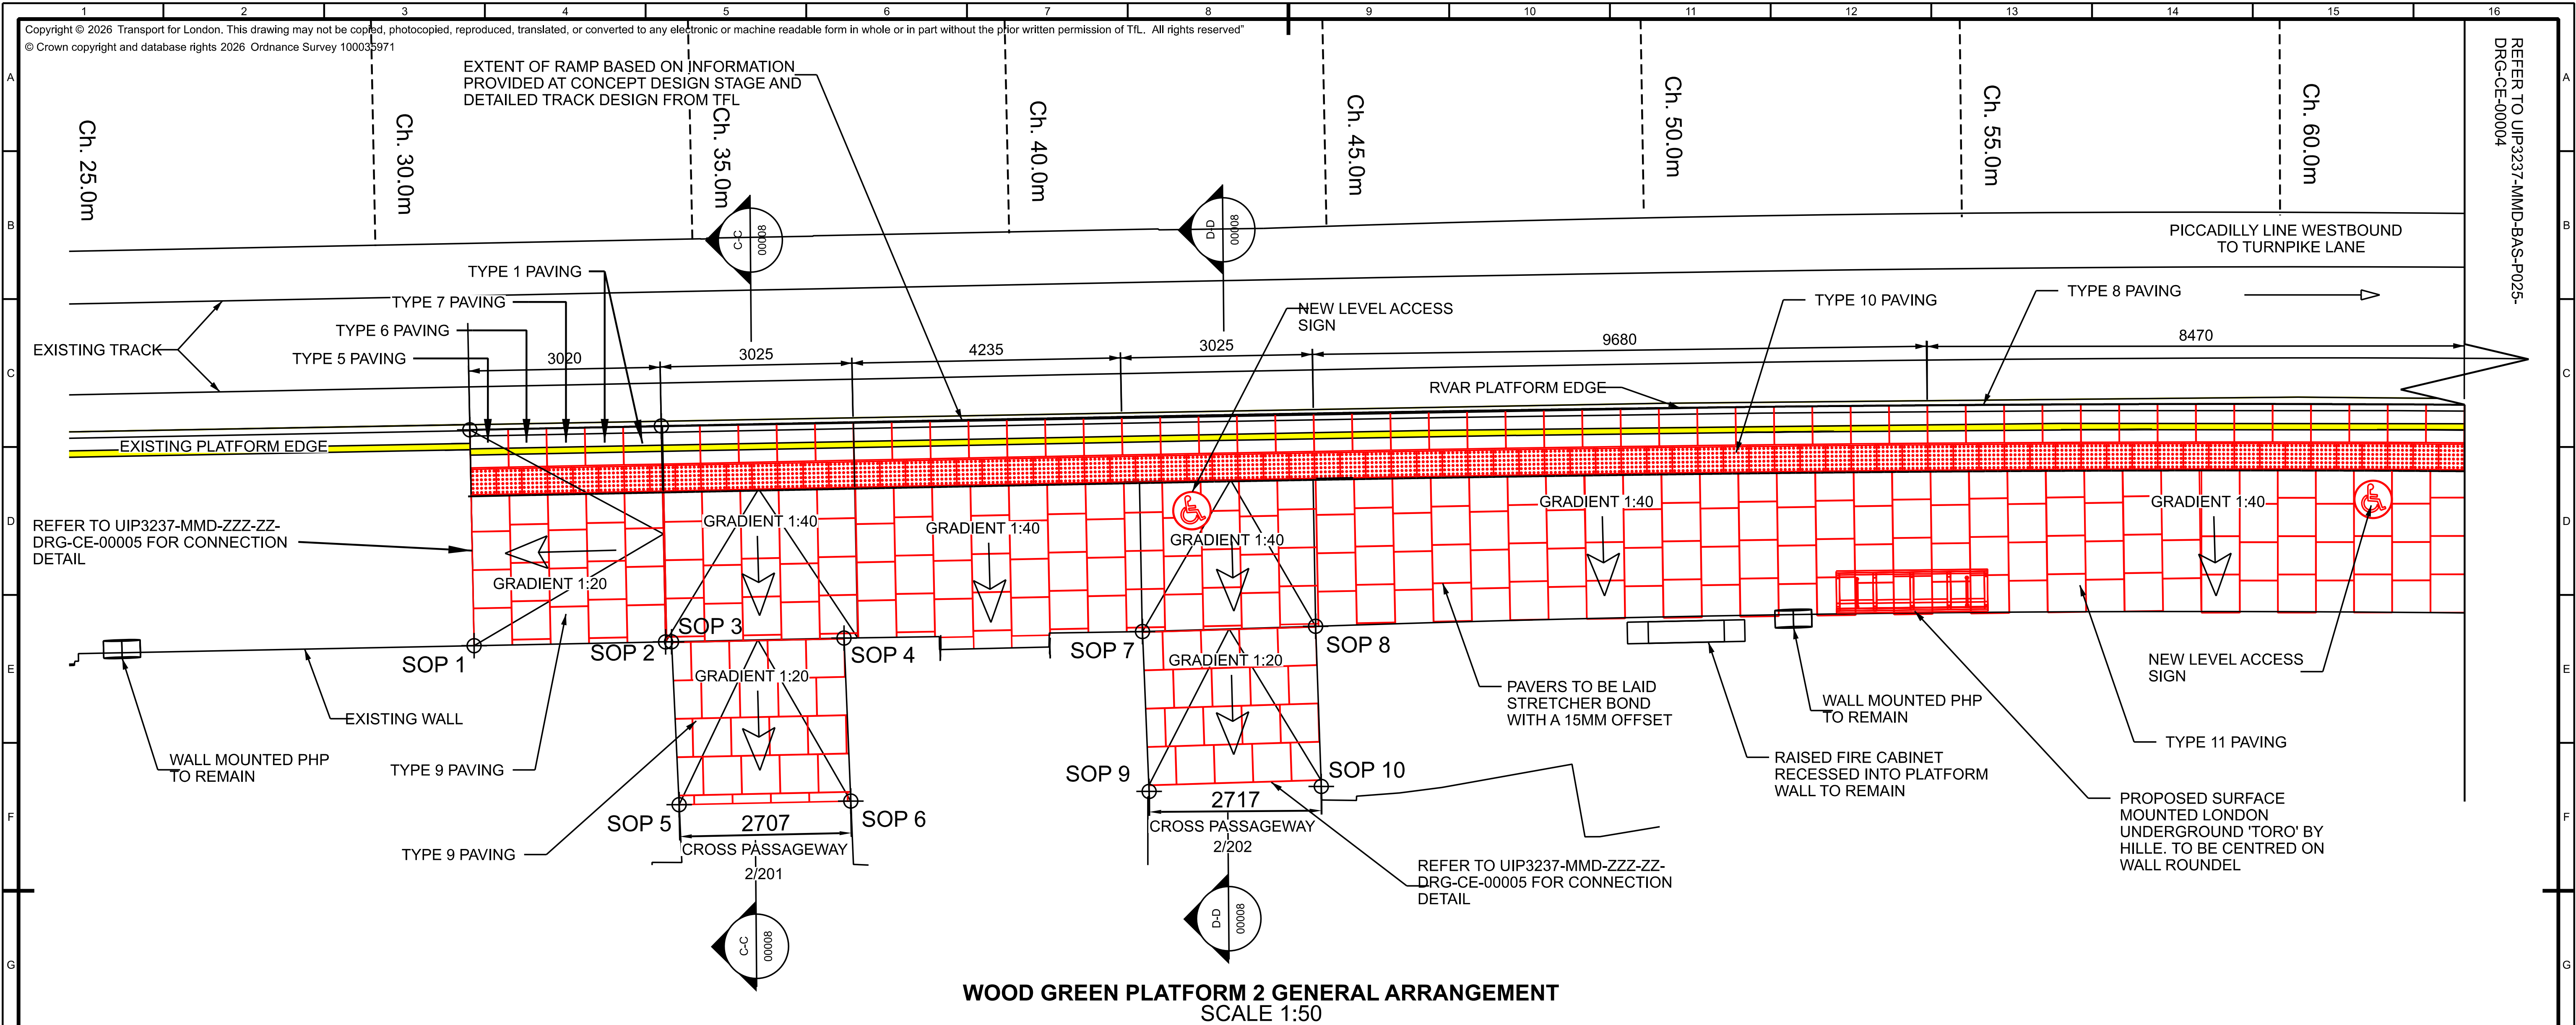


TABLE 1: SETTING OUT POINTS

SOP	EASTING (m)	NORTHING (m)	LEVEL (m)	DESCRIPTION
SOP 1	81566.195	45203.619	114.075	BOTTOM OF RAMP
SOP 2	81567.793	45200.849	114.194	TOP OF RAMP
SOP 3	81567.868	45200.733	114.194	EDGE OF PASSAGE
SOP 4	81569.236	45198.381	114.198	EDGE OF PASSAGE
SOP 5	81565.778	45199.210	114.064	EDGE OF PASSAGE
SOP 6	81567.016	45197.029	114.069	EDGE OF PASSAGE
SOP 7	81571.605	45194.313	114.182	EDGE OF PASSAGE
SOP 8	81572.999	45191.964	114.180	EDGE OF PASSAGE
SOP 9	81569.559	45192.832	114.060	EDGE OF PASSAGE
SOP 10	81570.898	45190.703	114.050	EDGE OF PASSAGE

Notes:

- DRAWING TO BE PRINTED IN COLOUR
- DO NOT SCALE FROM THIS DRAWING
- ALL DIMENSIONS ARE IN MILLIMETRES. ALL LEVELS ARE IN METRES.
- SURVEY GRID AND SETTING OUT PROVIDED TO LONDON SURVEY GRID.
- NEW PLATFORM COPERS ARE TO BE 600MM WIDE PC10 NOSING STONES. RAMPS ARE TO CONSIST OF VARIED COPER SPECIFICATION AS PER UIP3237-MMD-ZZZ-ZZ-DRG-CE-00001 AND UIP3237-MMD-ZZ-DRG-CE-00002.
- RAMPS ON PLATFORM SHOULD HAVE A MAXIMUM GRADIENT OF 1:20.
- THE INSTALLATION OF A HUMP WILL LOCALLY RAISE THE PLATFORM SURFACE OVER THE EXTENT OF THE HUMP. AS A CONSEQUENCE, HEADROOM TO ANY OVERHEAD MOUNTED EQUIPMENT OR IN ACCESS PASSAGEWAYS MAY BE REDUCED. WHERE THESE DO NOT COMPLY WITH LU STANDARDS, THESE HAVE BEEN IDENTIFIED IN NON-COMPLIANCE REPORT.
- SLABS TO BE LAID IN ACCORDANCE WITH BATCH 2 SPECIFICATION.
- NOSING STONES ARE TO BE LAID FLAT. PLATFORM CROSSFALL GRADIENT TO BE LAID FROM BACK OF COPER AT APPROX. 1:40 TOWARDS BACK OF PLATFORM. 1:20 FALLS APPLY ALONG RAMPS FROM PROPOSED HUMPS TO EXISTING PLATFORM LEVEL.
- PLATFORM MARKINGS ARE TO CONSIST OF 100MM WIDE WHITE LINE ON THE EDGE OF THE NOSING, A 100MM NOSING AND A BLACK LINE ON THE EXISTING PLATFORM BETWEEN THE EDGE AND THE FRONT OF THE HUMP. FOR THE EXTENT OF THE HUMP INCLUDING RAMPS. MARKINGS TO BE IN ACCORDANCE WITH LUL CAT 1 STANDARD 1-1311 ISSUE NO. A2 CLAUSE 5.2.5
- CONDITION OF EXISTING NOSING STONE TO BE ASSUMED ACCEPTABLE. DILAPIDATION SURVEY TO BE UNDERTAKEN PRIOR TO CONSTRUCTION
- QUANTITIES ARE INDICATIVE ONLY. IT IS ADVISED THAT ESTIMATES ARE VERIFIED PRIOR TO PURCHASE.

REFERENCE FILES:

UIP3237-MMD-PRM-ZZ-SPE-CE-00002 - BATCH 2 SPECIFICATION
UIP3237-MMD-BAS-ZZ-NOT-DM-00001 - OUTLINE CONSTRUCTION SEQUENCE
UIP3237-MMD-PRM-ZZ-RPT-CE-00002 - NON-COMPLIANCE REPORT (BATCH 2)

REFERENCE DRAWINGS:

UIP3237-MMD-BAS-P025-DRG-CE-00004 - WOOD GREEN PLATFORM 2 GENERAL ARRANGEMENT (2 OF 2)
UIP3237-MMD-BAS-P025-DRG-CE-00006 - WOOD GREEN PLATFORM 2 ELEVATION DRAWING
UIP3237-MMD-BAS-P025-DRG-CE-00008 - WOOD GREEN PLATFORM 2 SECTIONS DRAWING
UIP3237-TFL-TRK-P025-DRG-RE-00002 - PLATFORM 2 WOOD GREEN TRACK SETTING OUT
UIP3237-MMD-ZZZ-ZZ-DRG-CE-00001 - 00004 - PAVER DETAILS
UIP3237-MMD-ZZZ-ZZ-DRG-CE-00005 - 00007 - JOINT DETAILS

TABLE 2: PROPOSED PAVING (FULL EXTENT OF HUMP)


PAVER REF	TYPE	UNITS	AREA (SQM)	SPECIFICATION	COLOUR
TYPE 9	RAMP PAVING	-	28	MARSHALLS STANDARD 600 X 600 X 50	CHARCOAL
TYPE 10	TACTILE	158	-	MARSHALLS 400 X 400 X 50 TACTILE	BUFF
TYPE 11	HUMP PAVING	-	130	MARSHALLS CONSERVATION 600 X 600 X 50	BUFF

TABLE 3: PROPOSED NOSING STONES (FULL EXTENT OF HUMP)

PAVER REF	TYPE	DIM A (mm)	DIM B (mm)	QUANTITY
TYPE 1	NOSING STONE (PC10)	0	0	4
TYPE 2	NOSING STONE SPECIAL	0	30	1
TYPE 3	NOSING STONE SPECIAL	30	60	1
TYPE 4	NOSING STONE SPECIAL	60	90	1
TYPE 5	NOSING STONE SPECIAL	30	0	1
TYPE 6	NOSING STONE SPECIAL	60	30	1
TYPE 7	NOSING STONE SPECIAL	90	60	1
TYPE 8	NOSING STONE (PC10)	0	0	95

NOTES:
FOR PAVING DETAIL TYPES PLEASE REFER TO UIP3237-MMD-ZZZ-ZZ-DRG-CE-00001 - 00004.

FOR JOINT DETAIL TYPES PLEASE REFER TO UIP3237-MMD-ZZZ-ZZ-DRG-CE-00005 - 00007.

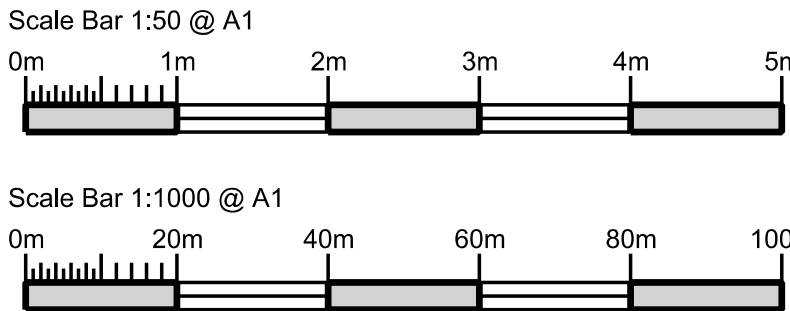

CIV026 - FIRE EQUIPMENT UNAFFECTED BY WORKS

CIV018 - REMOVAL AND REFIXING OF ASSETS

CIV028: CUTTING TILES OR PAVERS

CIV030: RAPID SET CONCRETE

CIV035 - PROTECTION OF HERITAGE BENCHES

CONSTRUCTION RISKS

MAINTENANCE / CLEANING RISKS

DEMOLITION / ADAPTATION RISKS

In addition to the hazard/risks normally associated with the type of works detailed on this drawing take note of the above. It is assumed that all works on this drawing will be carried out by a competent contractor working where appropriate, to an appropriate method statement

SAFETY HEALTH AND ENVIRONMENTAL INFORMATION BOX

Key plan

PLATFORM 2

PLATFORM 1

KEY PLAN 1:1000

LEGEND:

REMOVED

MODIFIED

PROPOSED

TFL RESTRICTED

Rev	Date	Purpose / Description	Drawn	T. Checked	T. Approved	P. Approved	Authorised
P01.1	2025/02/20						

Project	RVAR COMPLIANCE
Originator	MOTT MACDONALD LTD
Location	WOOD GREEN STN
Asset Classification	BRIDGES AND STRUCTURES
Lifecycle	
Suitability	S0 NON-VERIFIED DATA

Title	WOOD GREEN PLATFORM 2
Location	GENERAL ARRANGEMENT DRAWING - PROPOSED
1 OF 2	
Drawing Number	UIP3237-MMD-BAS-P025-DRG-CE-00003
Rev.	P01.1