



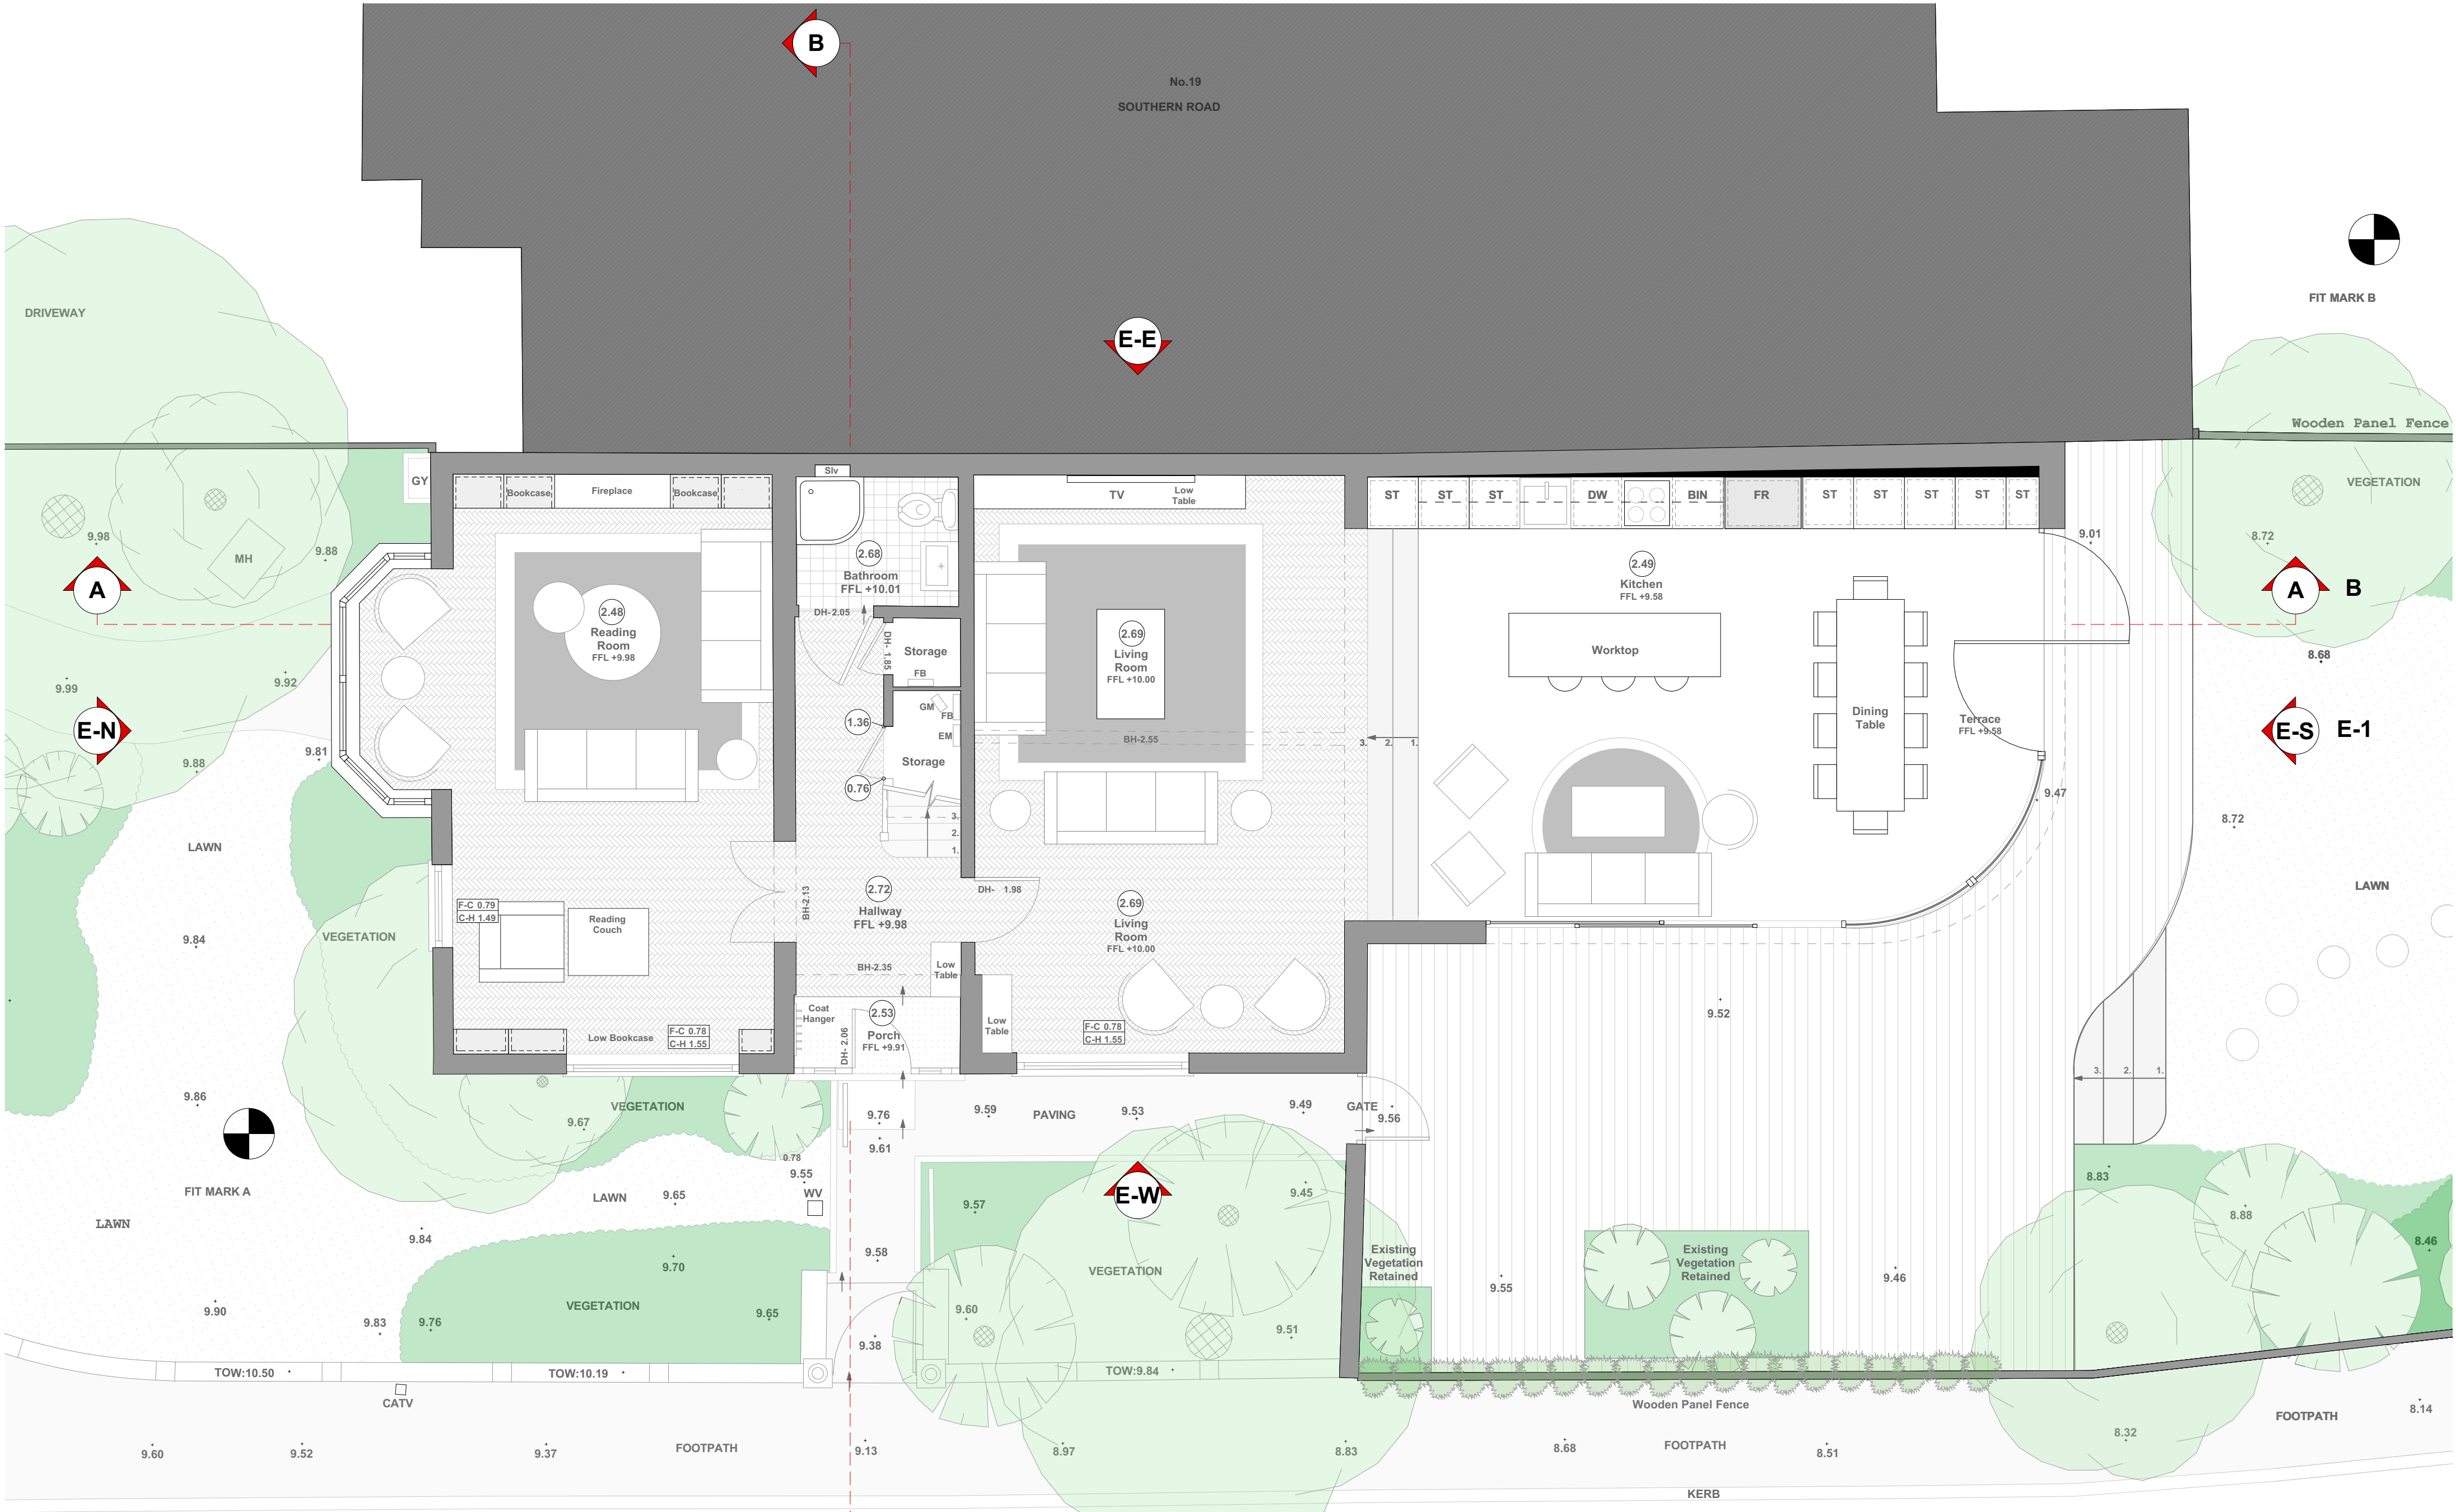
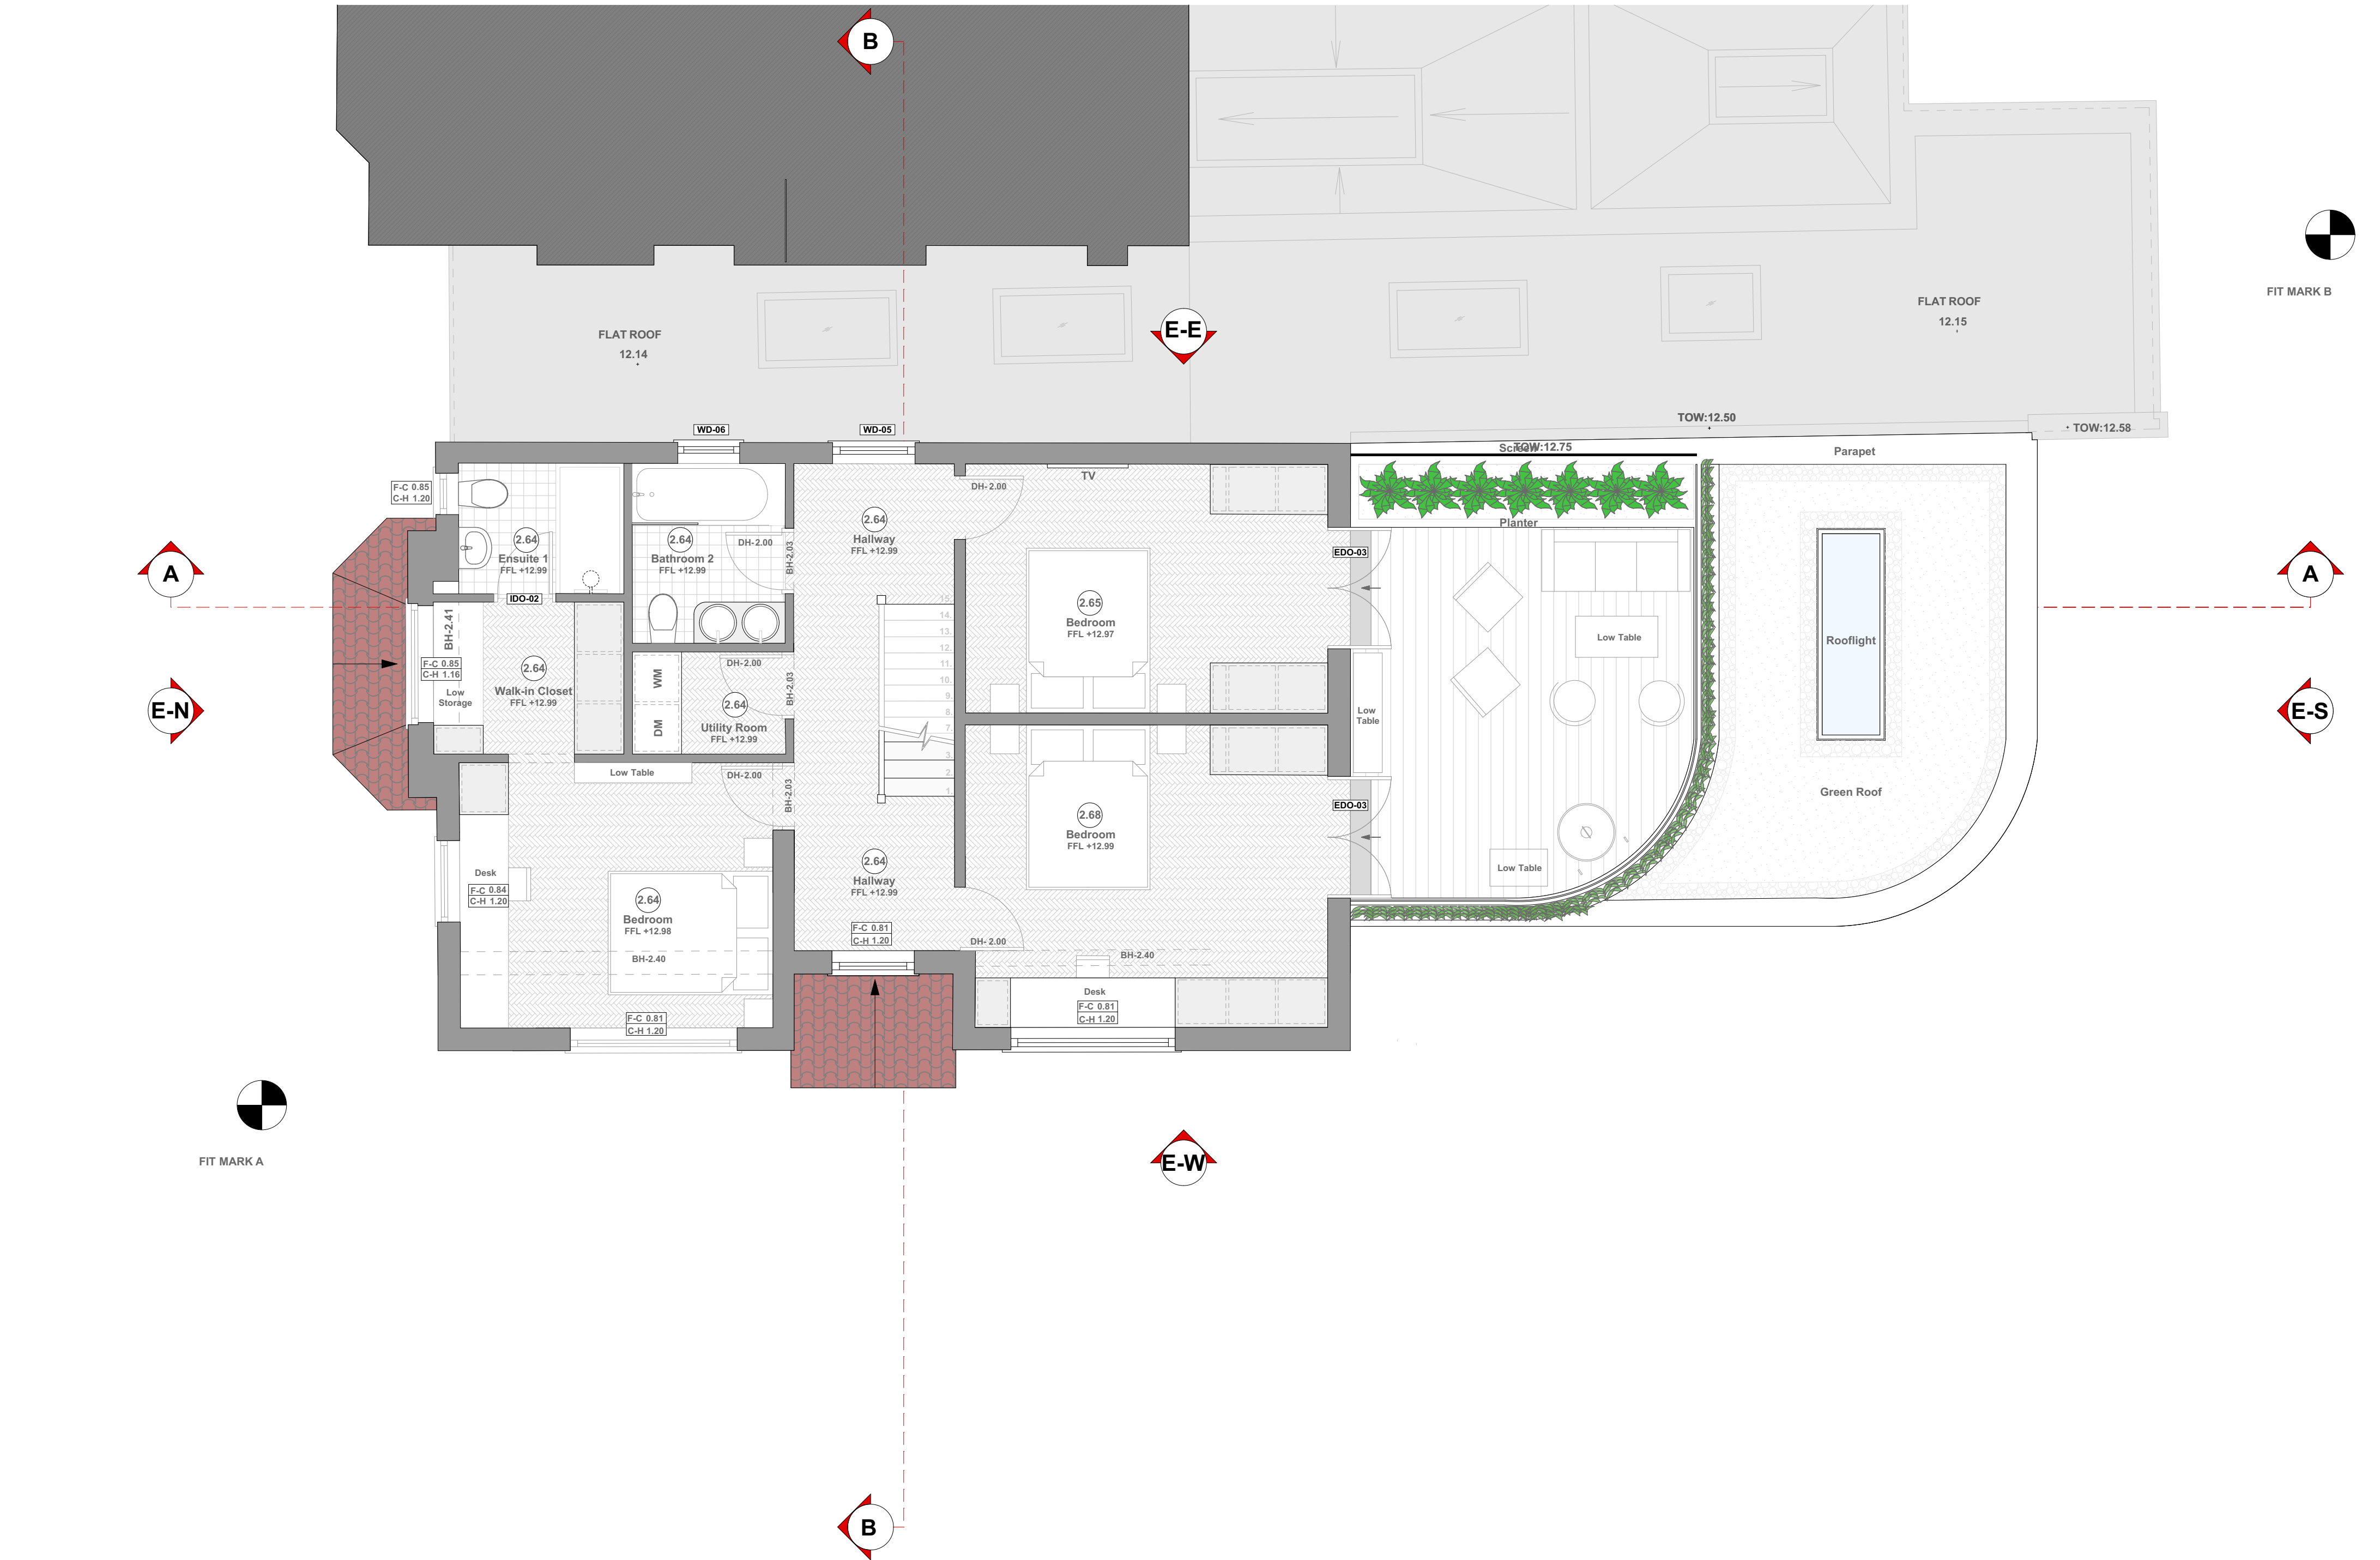
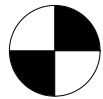


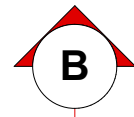

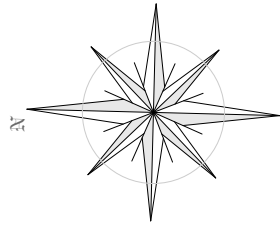

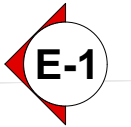

FIT MARK A

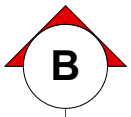

Note: Elevation 1 is actually taken from the south (garden-facing) side, showing the existing façade of the current extension

