




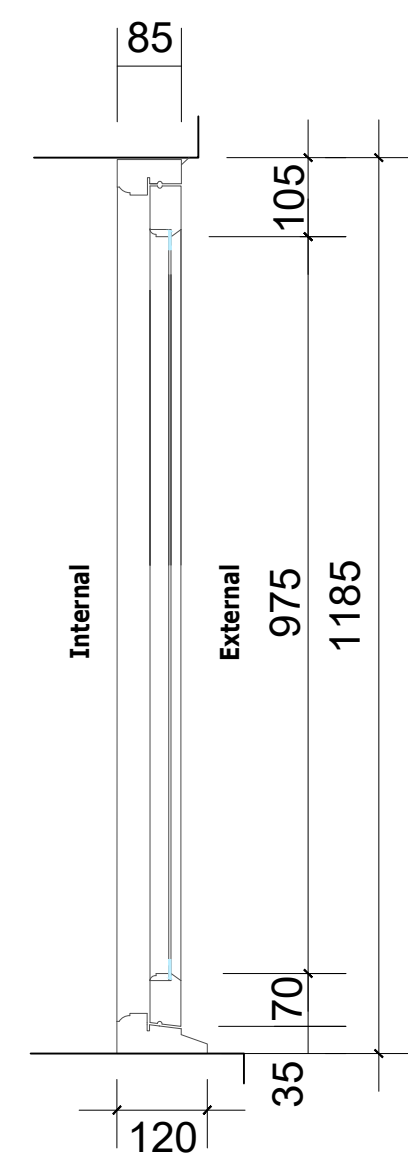


W01

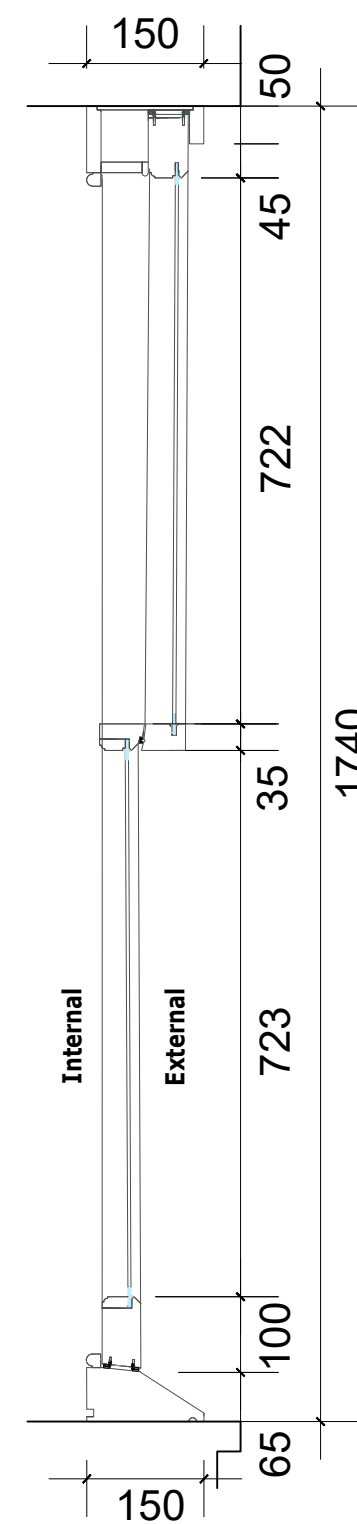


W02

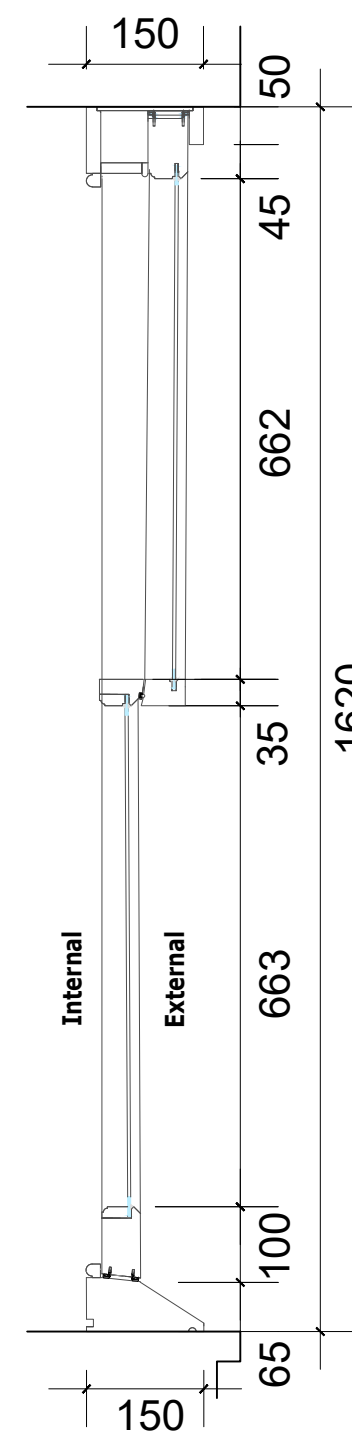


W03

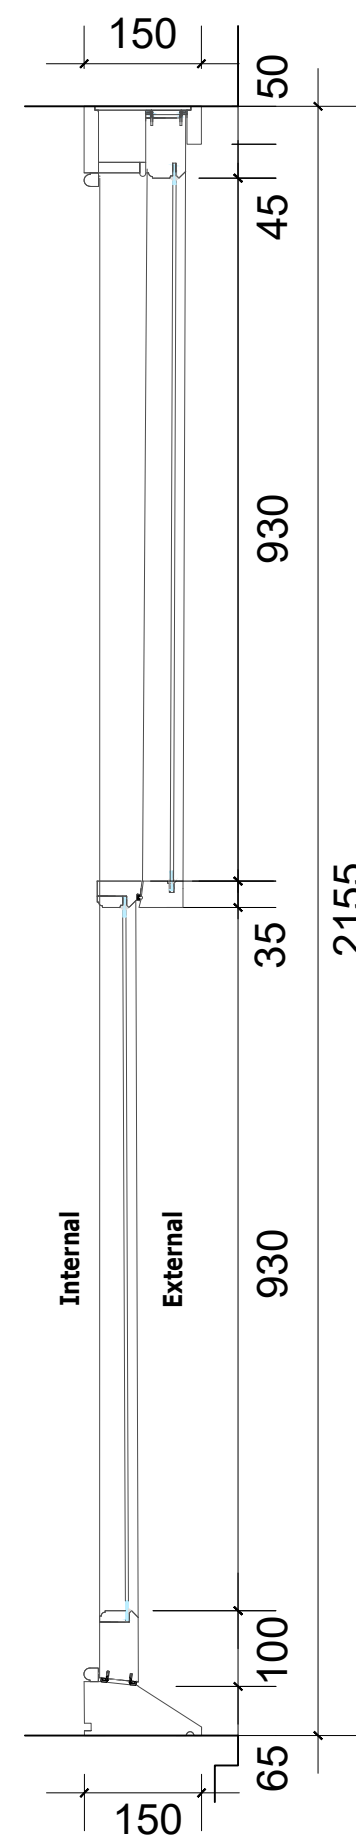


W04 **W05**

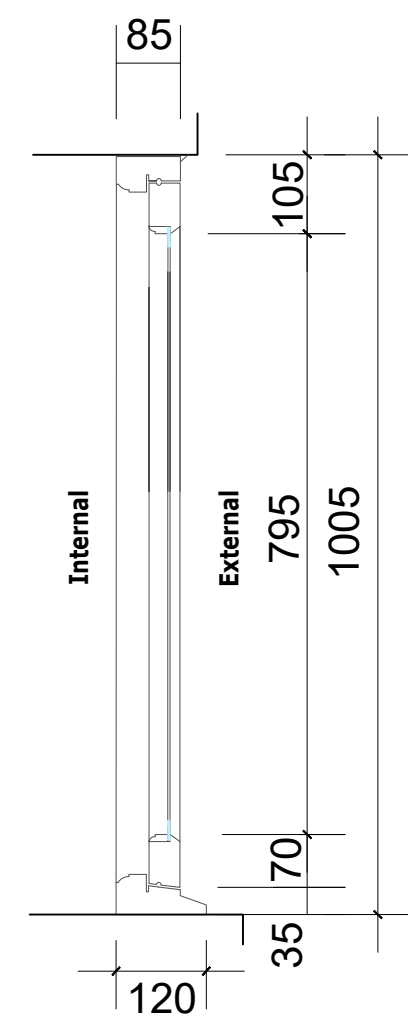


W06

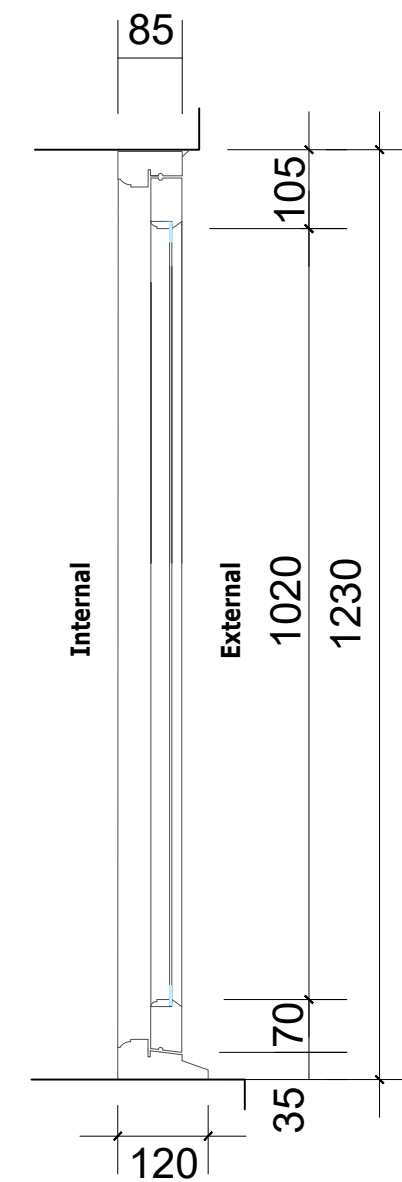


W07 **W12**

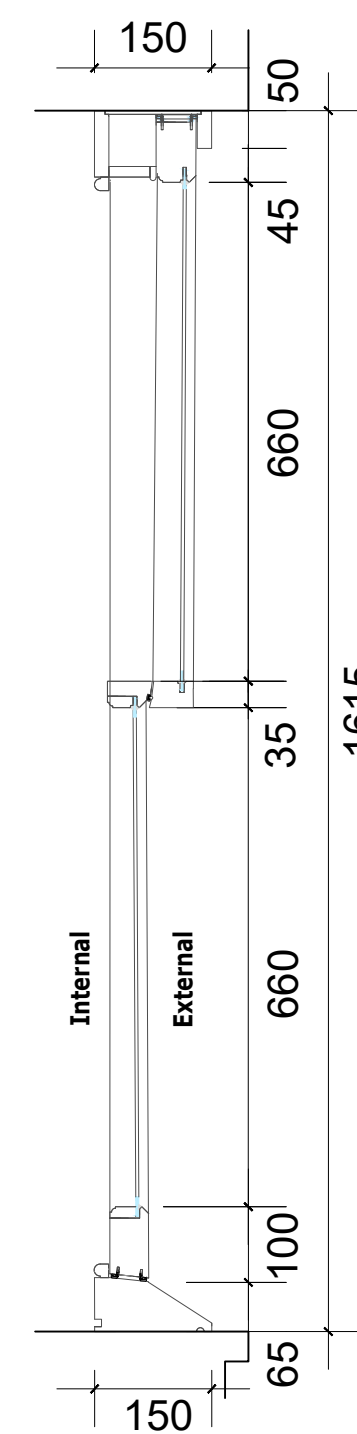


W08

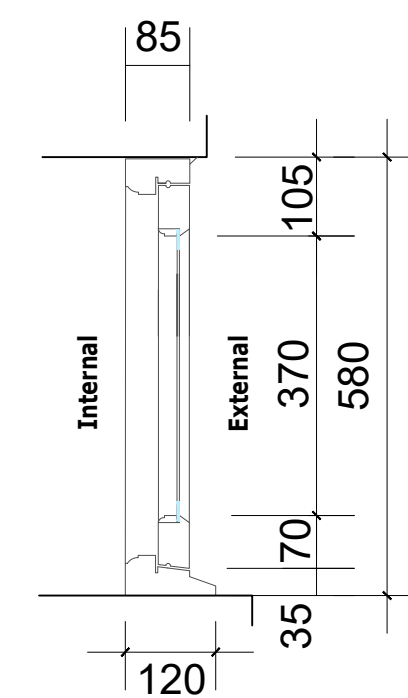

W09

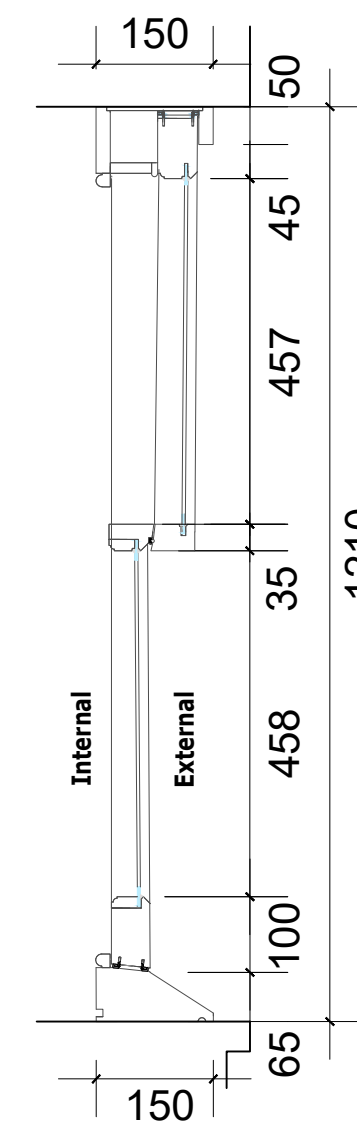

W10

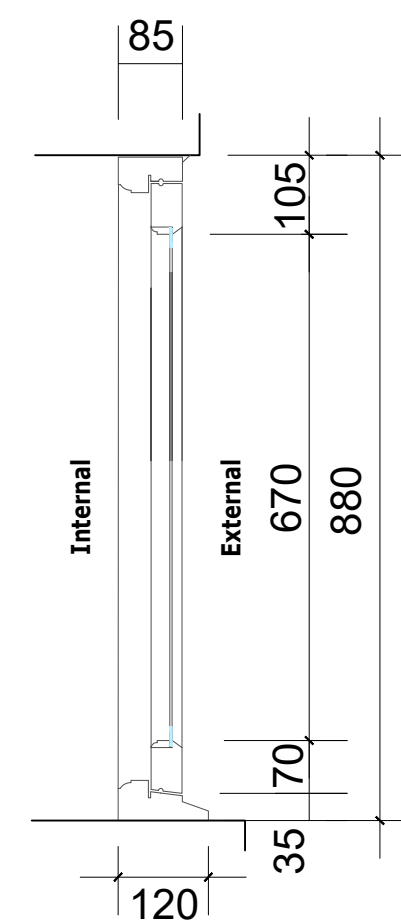

W11

1 Existing Window Section Details

Scale: 1:10 @ A.

[illegible]