


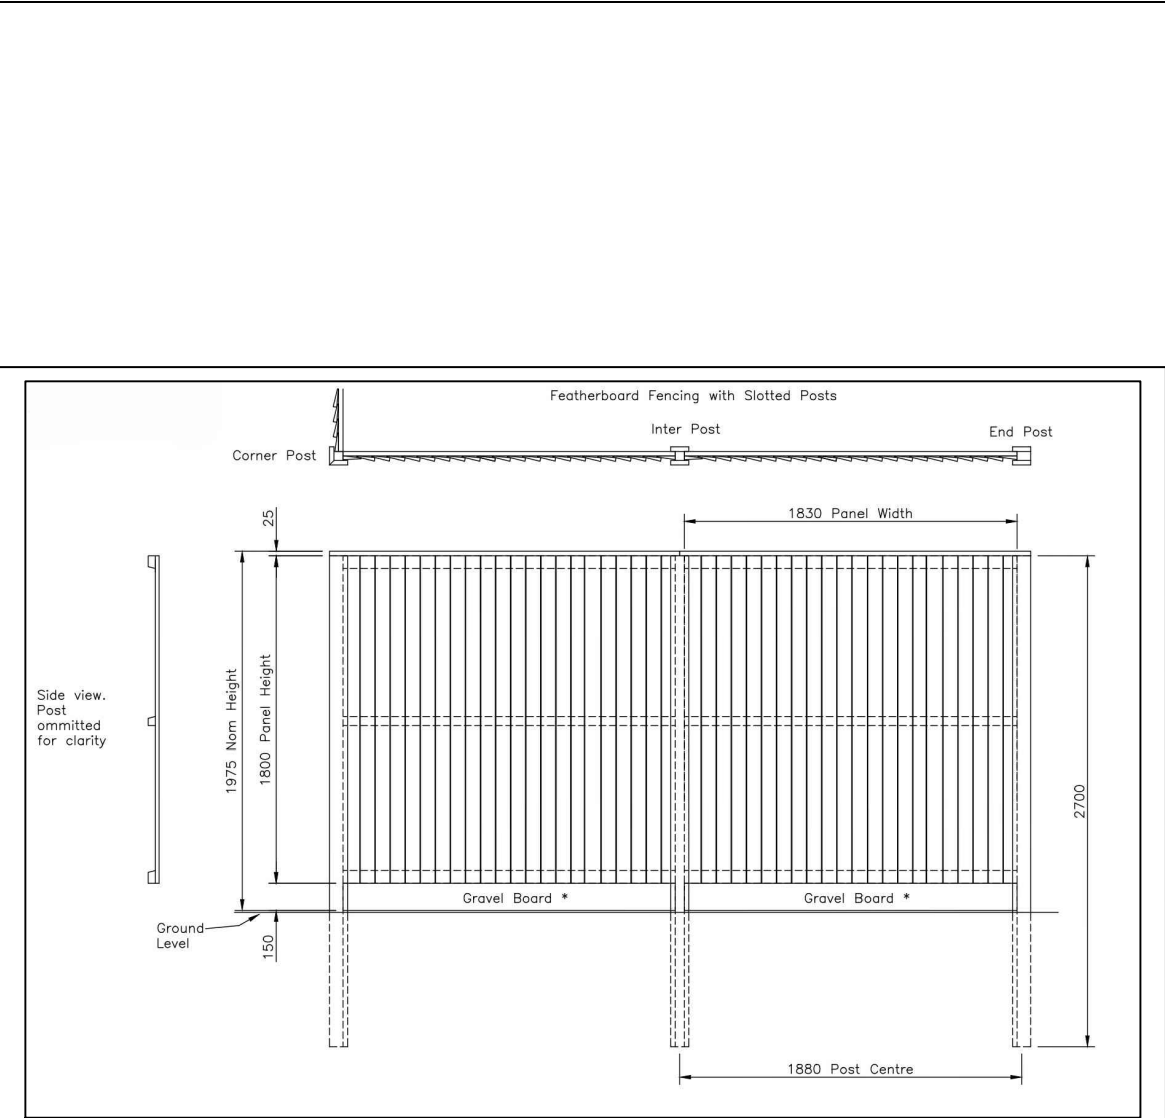


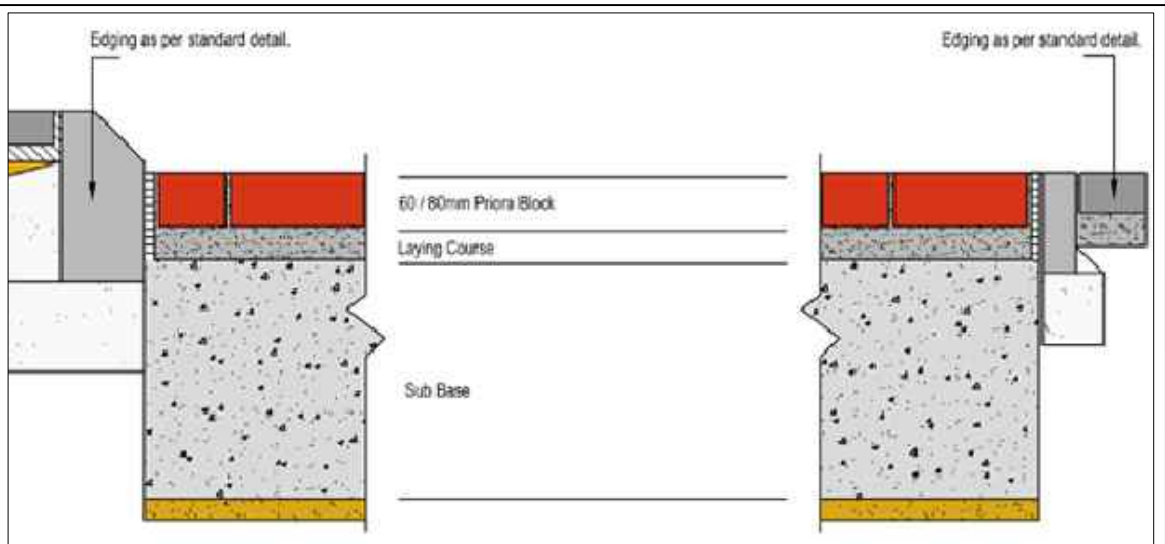

Details for proposed 1.80m high Timber Flat Top Featherboard Fence Panels, as supplied by Jacksons fencing or equivalent. Details to be found on www.jacksons-fencing.co.uk

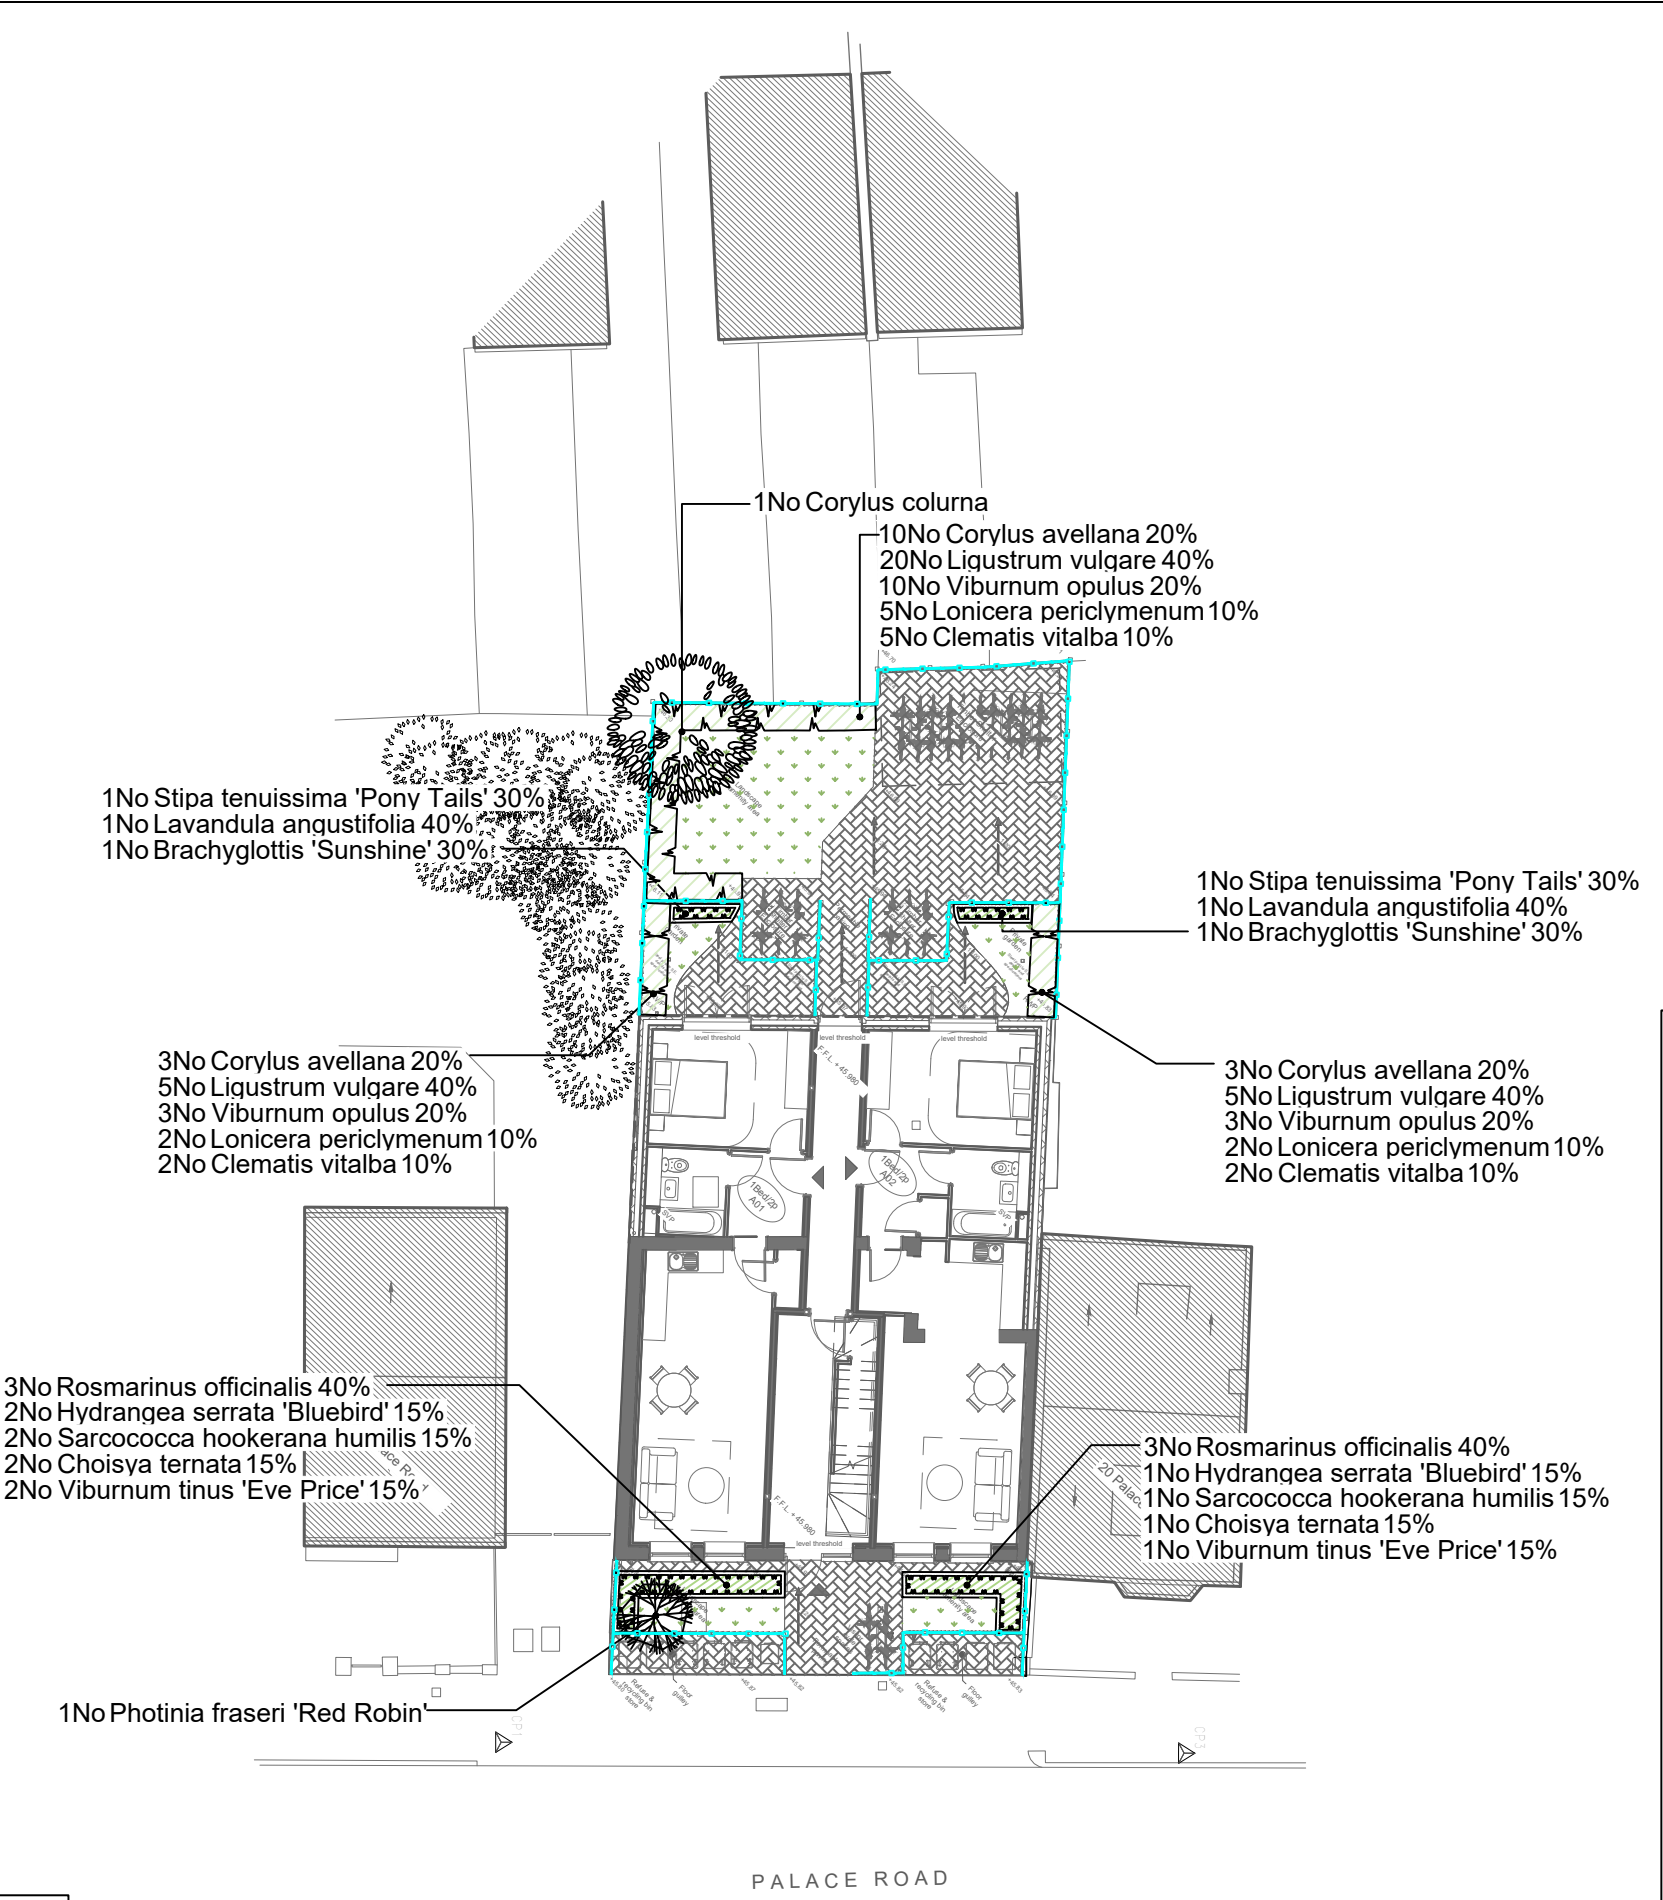

Details for proposed Priora Permeable Block Paving in Charcoal, laid in Herringbone pattern, 200x100x60mm, as supplied by Marshalls Landscaping or equivalent. Details to be found on www.marshalls.co.uk

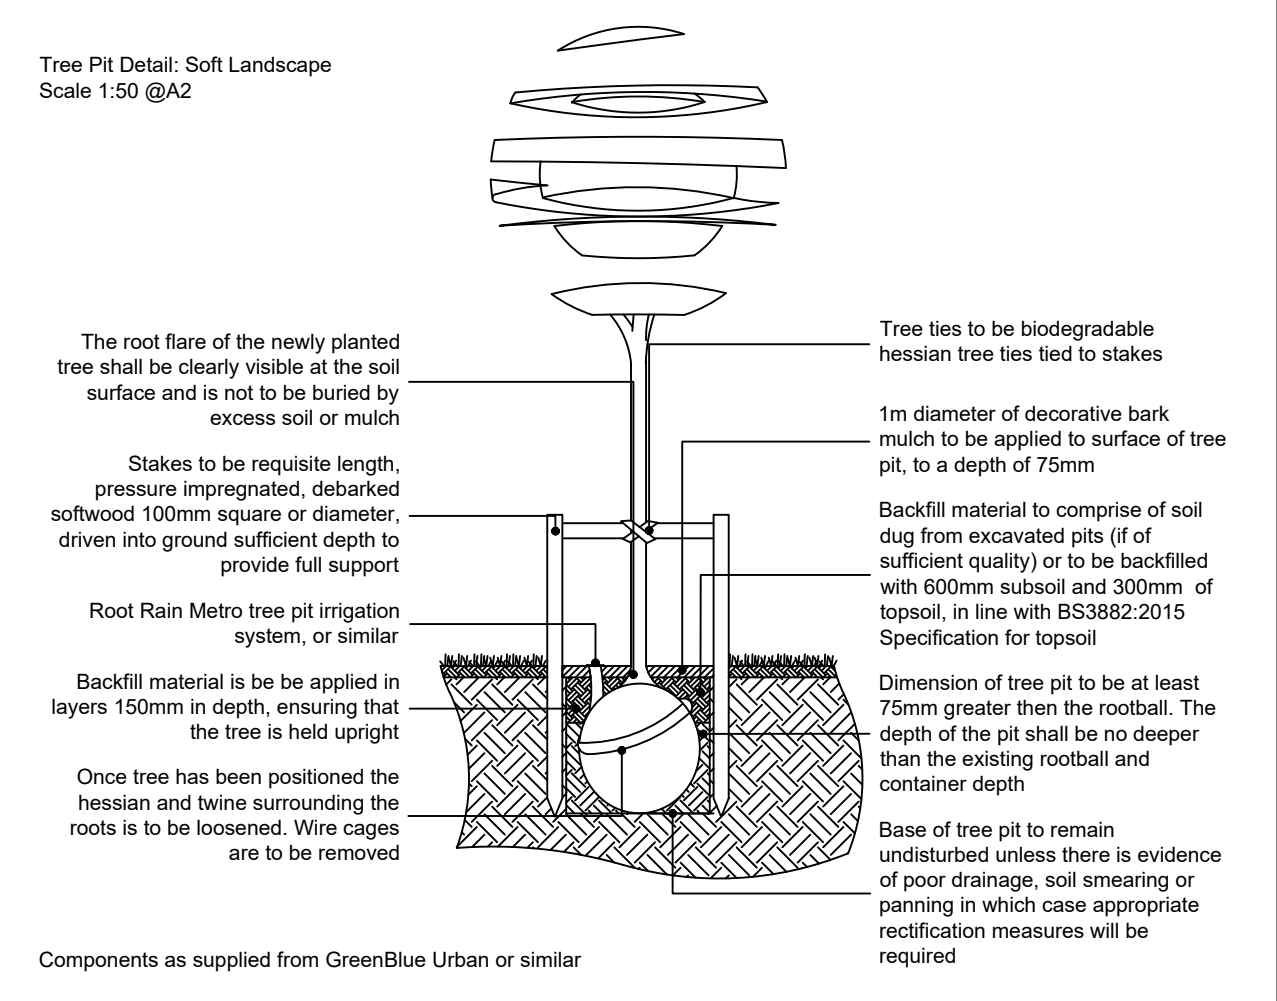

Legend

- Proposed tree planting within soft landscape. See: Tree Pit Detail
- Proposed specimen shrub planting to receive short angular staking on half standards with expandable tree ties.
- Proposed mixed native hedge planting to be planted in a double staggered row 300mm apart and at 500mm centres in each row. To be maintained at 1.8m height.
- Proposed decorative mix shrub planting to receive 75mm bark mulch after planting operations.
- Proposed grass areas to receive good quality amenity grass turves laid in line with good horticultural practices.
- Proposed Priora Permeable Block Paving in Charcoal, laid in Herringbone pattern, 200x100x60mm, as supplied by Marshalls Landscaping or equivalent. To be laid in line with engineer's drawing.
- Proposed 1.80m high, Timber Flat Top Featherboard Fence Panels, as supplied by Jacksons Fencing or equivalent. To be laid in line with engineer's drawing.

Full Planting Schedule						
Trees						
Species Name	Girth	Height	Density	Specification		No.
Corylus columna	16-18cm	425-600cm	Counted	Extra Heavy Standard :Clear Stem 175-200 :RB	1 -	
Shrubs						
Species Name	Height	Pot Size	Specification	Density		No.
Brachyglottis 'Sunshine'	40-60cm	10L	Bushy :C	2/m ²		2 -
Choisya ternata	60-80cm	10L	Bushy :C	2/m ²		3 -
Corylus avellana	60-90cm		BR :Planted and maintained as hedge	0.5Ctr Double Staggered at 0.3m offset	16 -	
Hydrangea serrata 'Bluebird'	60-80cm	10L	Branched :C	2/m ²		3 -
Lavandula angustifolia	40-60cm	10L	Bushy :C	2/m ²		2 -
Ligustrum vulgare	60-80cm		BR :Planted and maintained as hedge	0.5Ctr Double Staggered at 0.3m offset	30 -	
Lonicera periclymenum			Several shoots :2 brks :C :Planted and maintained as hedge	0.5Ctr Double Staggered at 0.3m offset	9 -	
Photinia fraseri 'Red Robin'	175-200cm		Multi-stem :RB :Plant as specimen	Counted		1 -
Rosmarinus officinalis	40-60cm	10L	Bushy :C	2/m ²		6 -
Sarcococca hookerana humilis	60-80cm	10L	Branched :C	2/m ²		3 -
Viburnum opulus	60-90cm		BR :Planted and maintained as hedge	0.5Ctr Double Staggered at 0.3m offset	16 -	
Viburnum tinus 'Eve Price'	60-80cm	10L	Bushy :C	2/m ²		3 -
Climbers						
Species Name	Height	Pot Size	Specification	Density		No.
Clematis vitalba			Several shoots :2 brks :C :Planted and maintained as hedge	0.5Ctr Double Staggered at 0.3m offset	9 -	
Grasses						
Species Name	Height	Pot Size	Specification	Density		No.
Stipa tenuissima 'Pony Tails'		2L	C	2/m ²		2 -

SPECIFICATION
All works to comply with the written Soft Landscape Specification.

NOTES:
DO NOT SCALE FROM DRAWING
NOT FOR CONSTRUCTION, FOR PLANNING PURPOSES ONLY

C	29.04.26	Cycle stores updated	RHP
B	26.03.26	Layout and materials updated	RHP
A	04.04.25	Layout arrangement	JS
Rev	Date	Details	Drawn

HEAD OFFICE
Rodbourne Rail Business Centre, Grange Lane,
Malmesbury, SN16 0ES
Tel: 01666 825646

Unit 7, Godalming Business Centre, Woolsack Way,
Godalming, GU7 1HP
Tel: 01483 425714

Suite 6, Crescent House, Yonge Close,
Eastleigh, SO50 9SX
Tel: 02382 026300

email: mail@acdenv.co.uk
www.acdenvironmental.co.uk

TA PALACE ROAD LIMITED

scheme: 22 Palace Road

client: TA Palace Road Ltd.
drawing: Landscape Proposals
date: January 2025
scale: 1:200@A2
drawing no: PRI24758-11C
drawn: IS checked: JS

Copyright of ACD Environmental Ltd. All rights described in Chapter IV of the Copyright, Designs and Patents Act 1988 have been generally asserted. 2011. Copyright of this plan remains with ACD until all fees have been paid in full.