



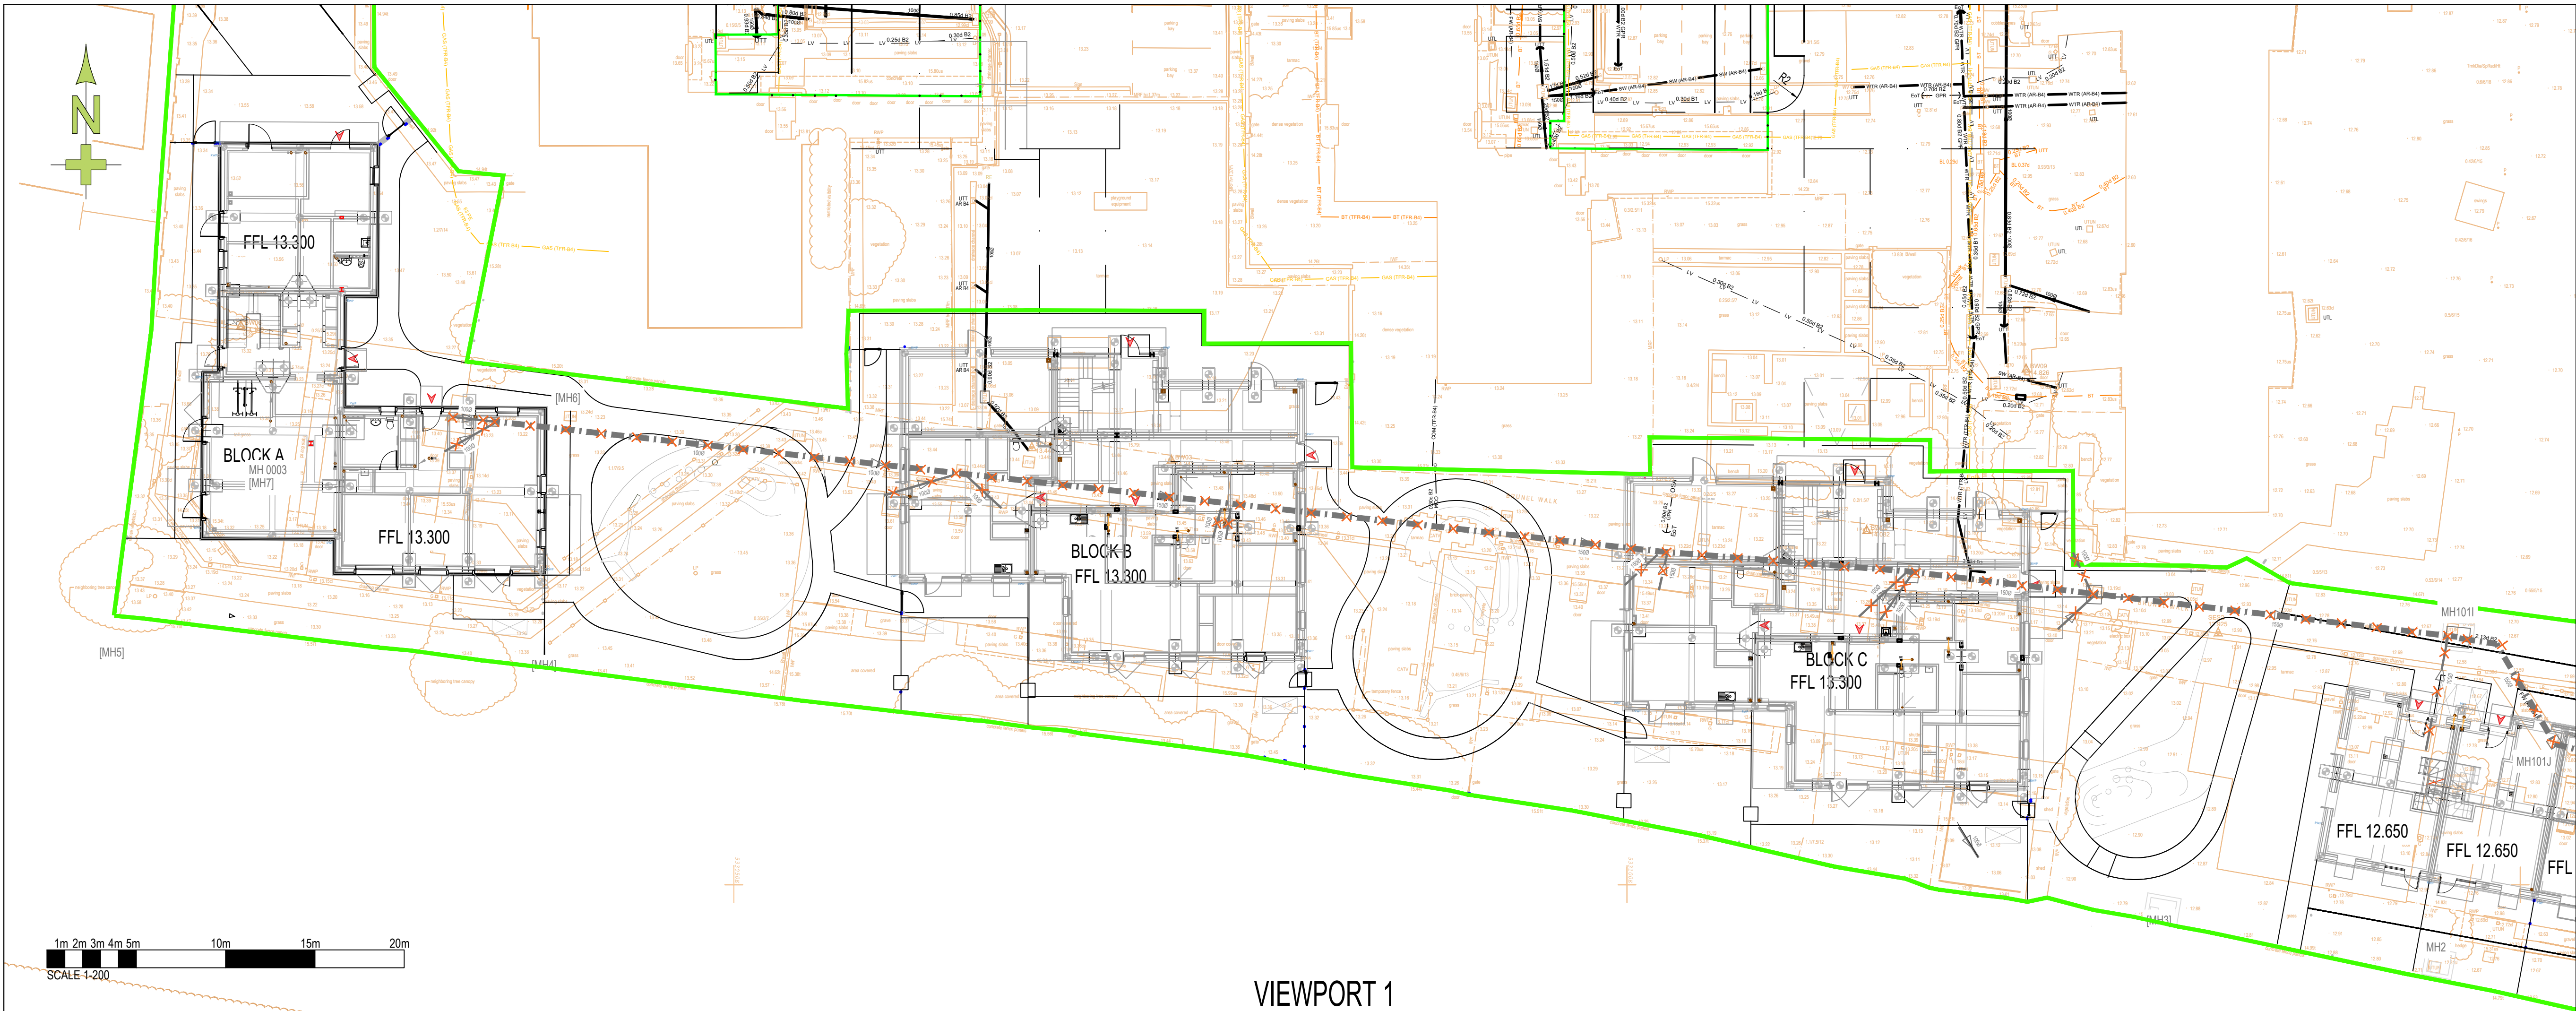

VIEWPORT 1

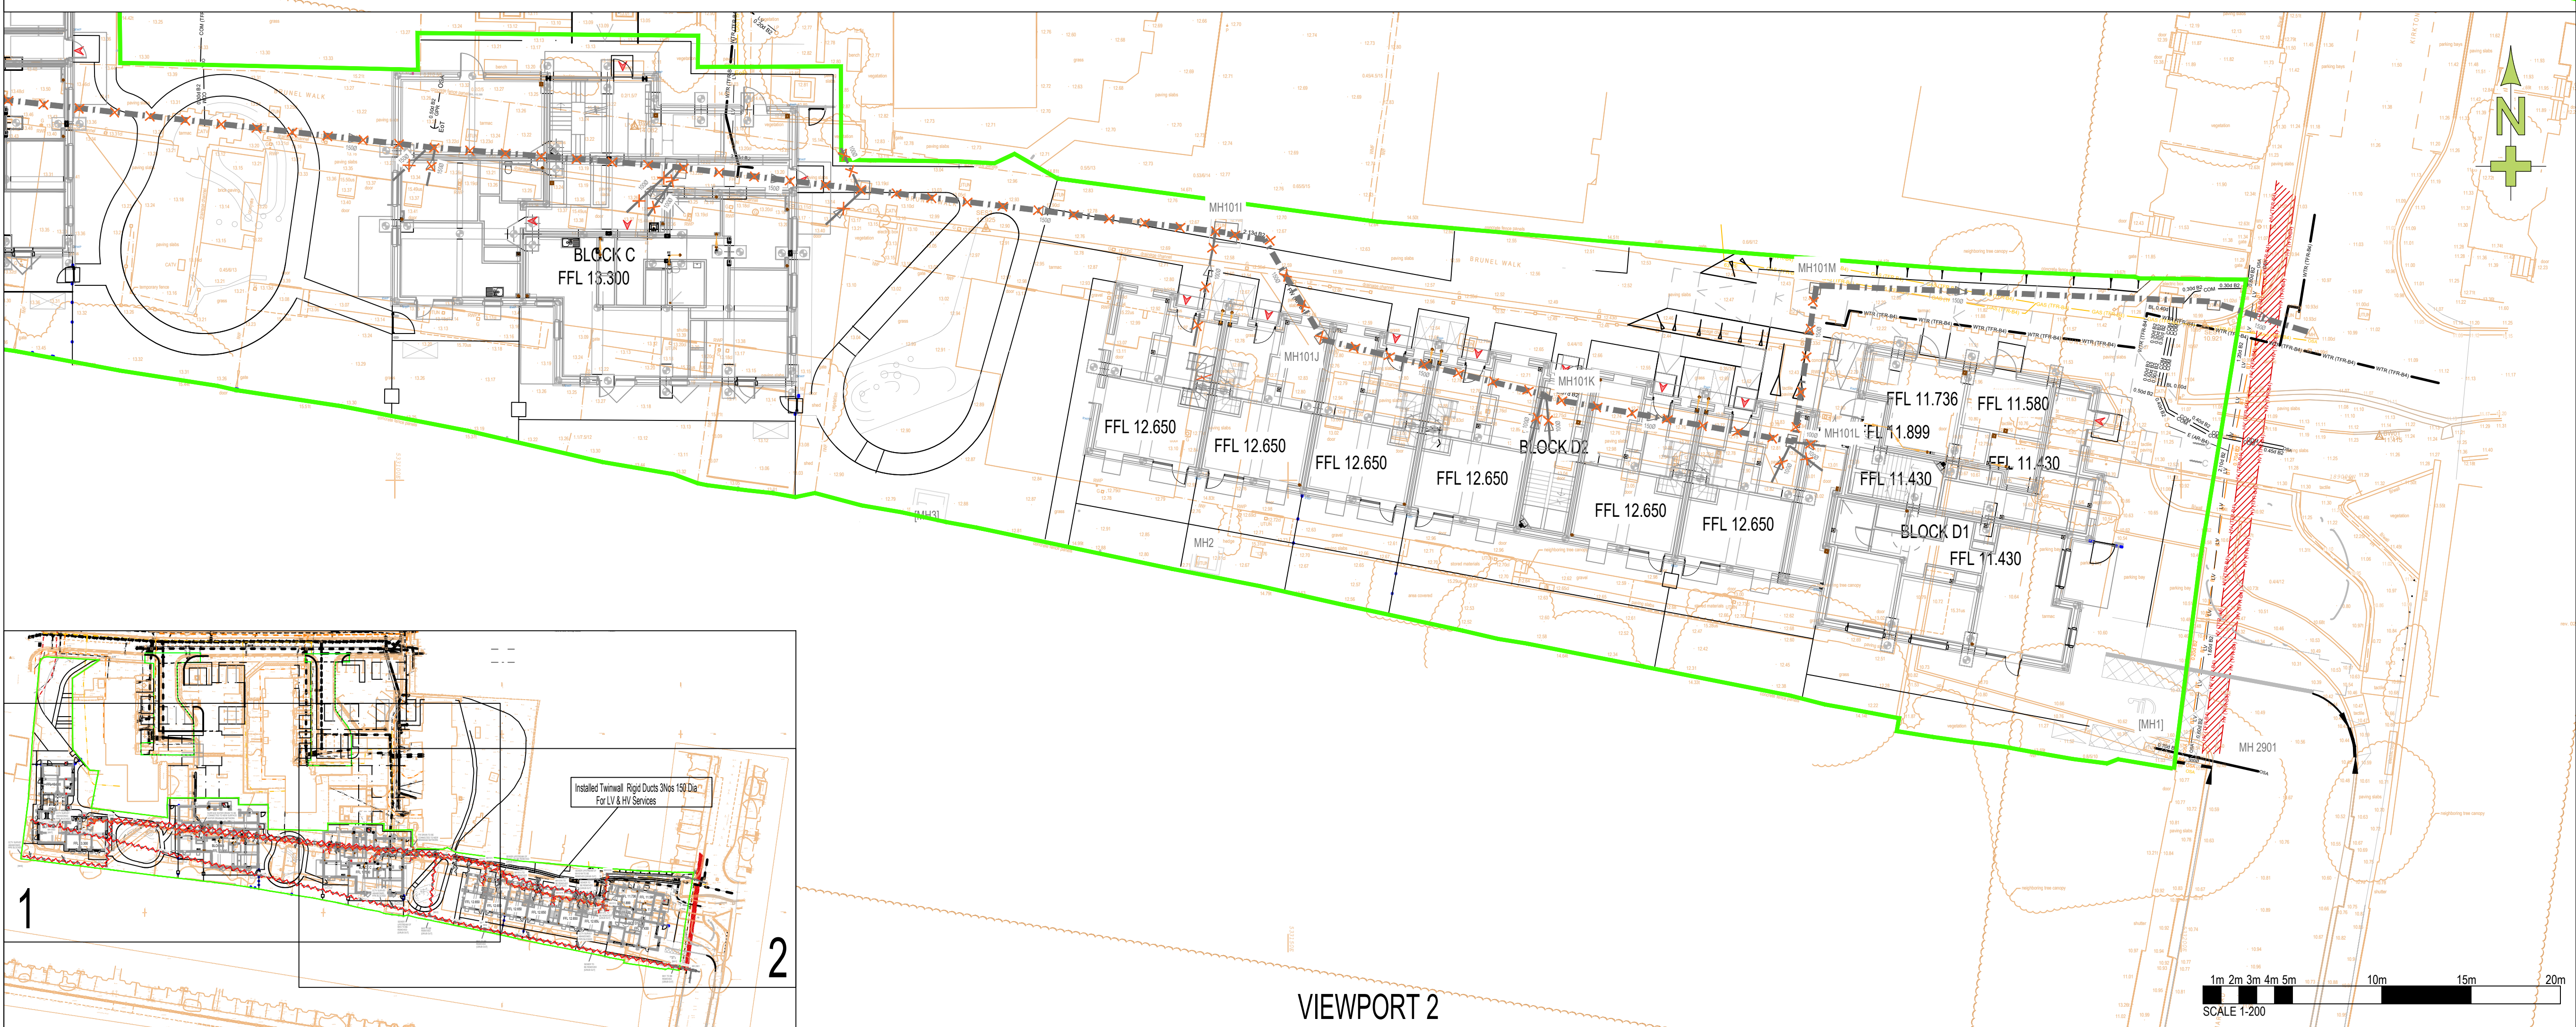

VIEWPORT 2

Notes:

1. DO NOT SCALE FROM THIS DRAWING.

KEY

- SITE BOUNDARY
- PUBLIC SEWER AND MANHOLES TO BE ABANDONED AND GRUBBED OUT
- SEWER RECORDS MANHOLE REFERENCE
- PUBLIC FOUL WATER SEWER

P02	ALL FOUL WATER DRAINAGE SHOWN	TGH	CJM	17.02.26
P01	FOR APPROVAL	SBR	CJM	15.10.24
Rev	Description	Drm	Chk	Date

BdR

Civil & Structural Engineering Consultants
The Old Engine House, Goblands Farm Business Park
Court Lane, Hadlow, Kent, TN11 0DP
Tel 01732 851416
email: engineering@bdr.uk.com

Client

SBC
SELSDON
Building Contractors
LIMITED

Project
BRUNEL WALK
LONDON
N15 5HQ

Drawing
S116 PUBLIC FOUL WATER SEWER
CLOSURE

FOR APPROVAL

Scale @ A1 1:200	Date 11.09.24	Drawn by SBR	Checked CJM
BdR Project & Drawing No. 24-0008 C10513			Rev P02
DRAWING NO (PROJECT - ORIGINATOR - ZONE - LEVEL - TYPE - DISCIPLINE - NUMBER) 0053-BdR-00 -00 -DR-C-2513			