



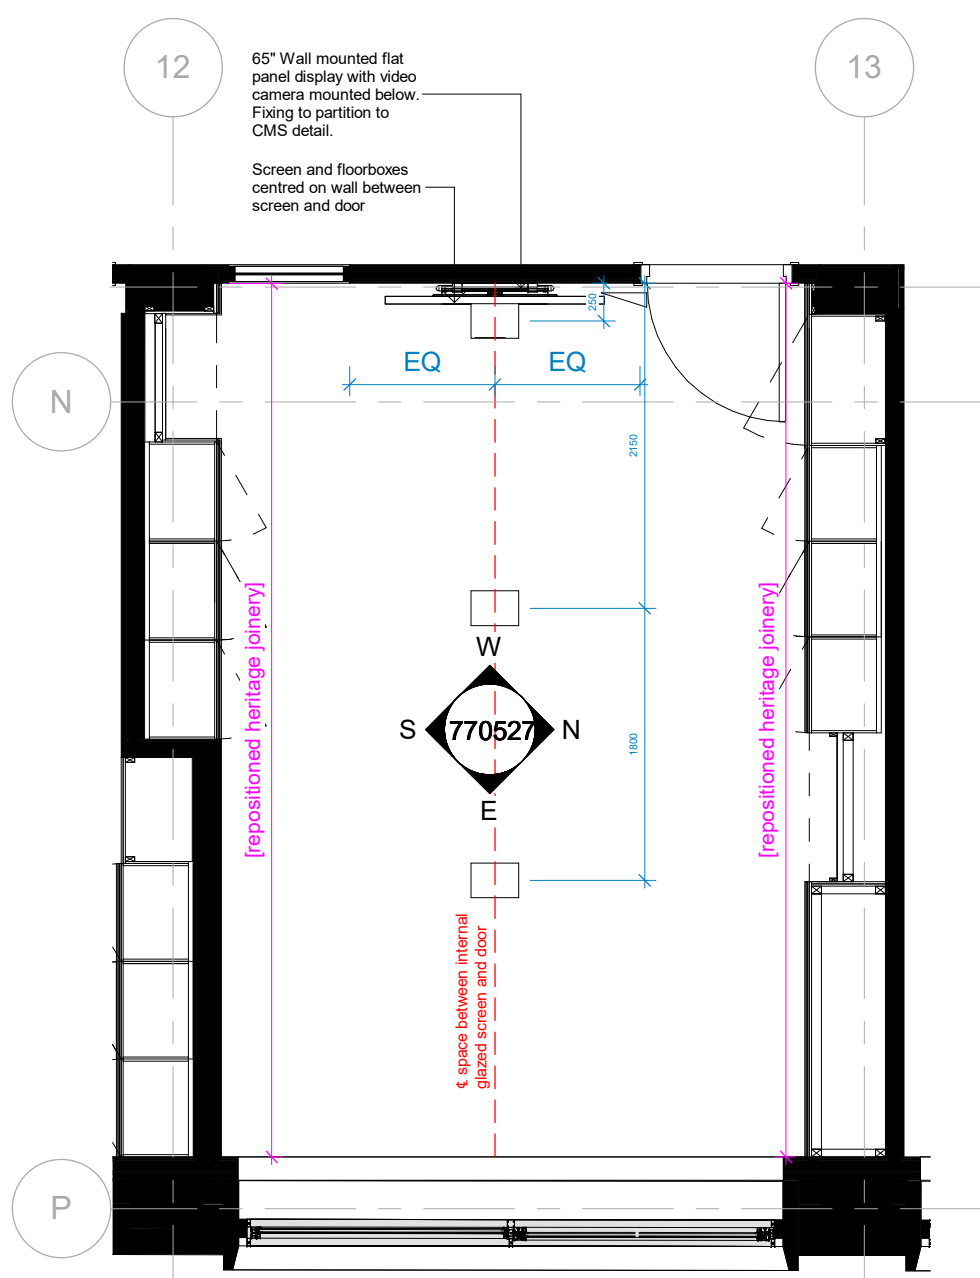

1 CC-00-034 - Meeting Room - Floor Plan  
1 : 50

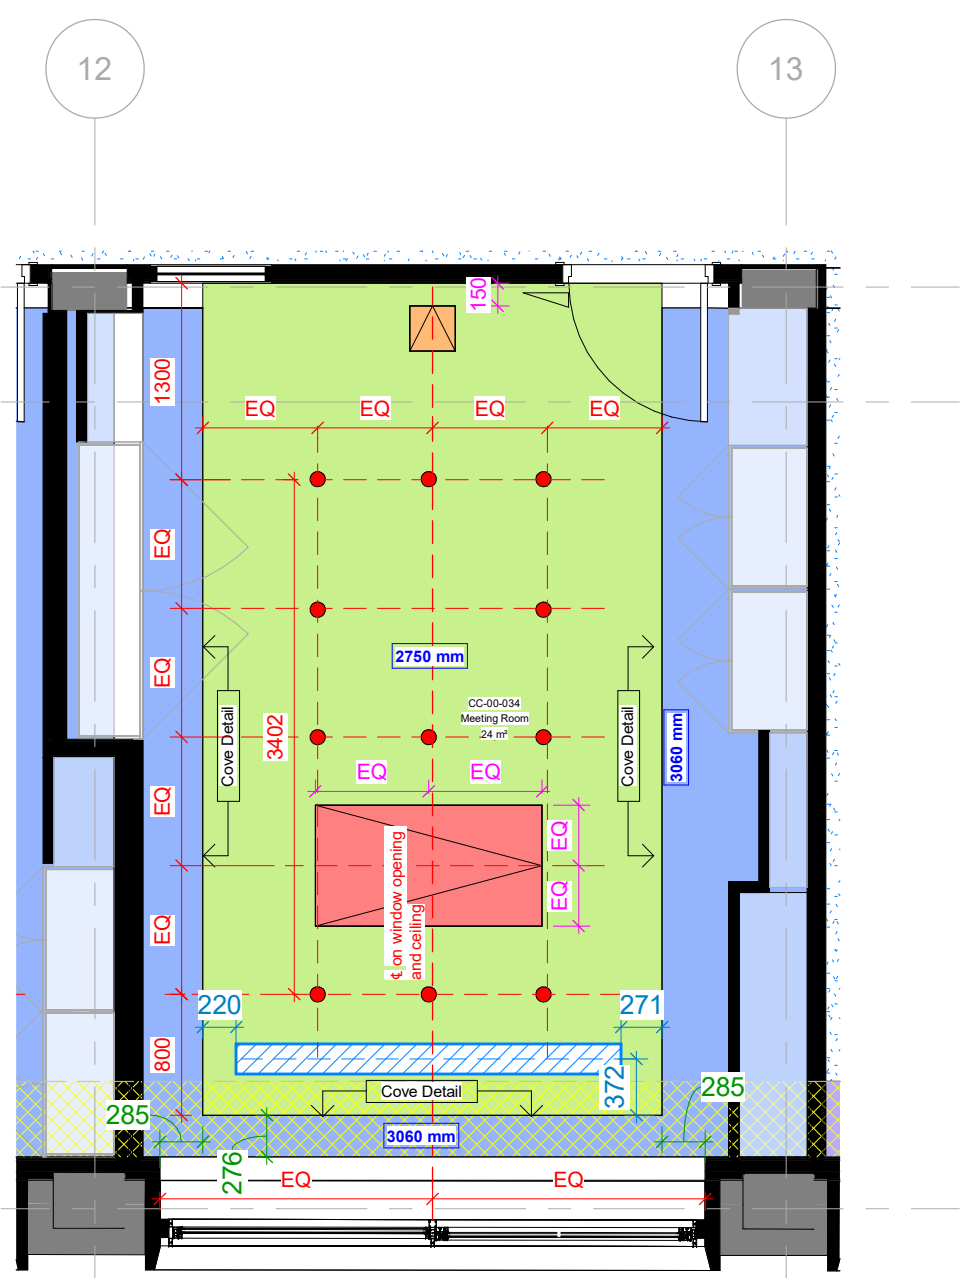

2 CC-00-034 - Meeting Room - Reflected Ceiling Plan  
1 : 50



Existing heritage cabinet in-situ




Existing heritage cabinet in-situ to be flipped




N-E CC-00-034 - Existing cabinet position  
1 : 50




N-P CC-00-034 - Proposed cabinet position  
1 : 50

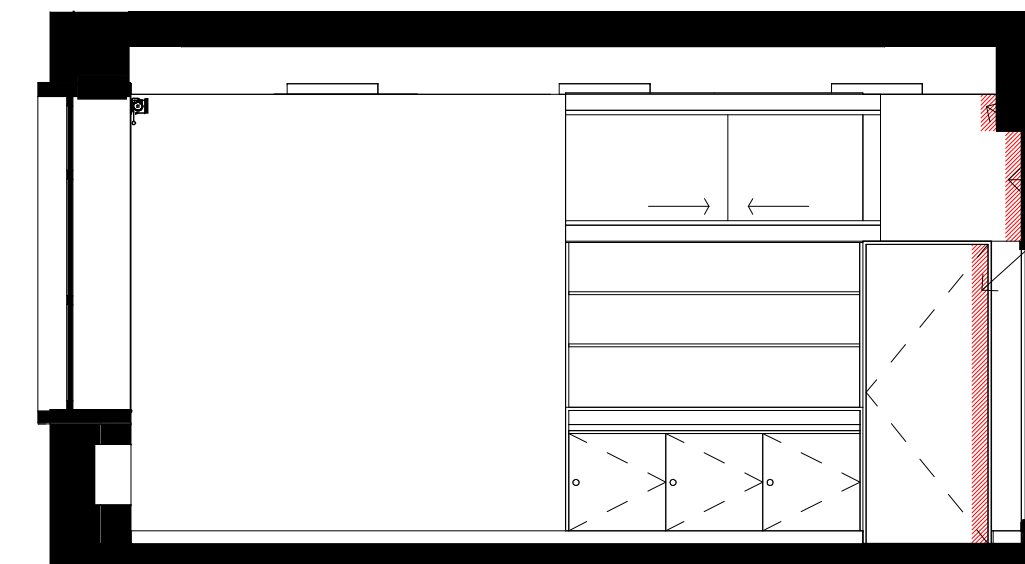


S-E CC-00-034 - Existing cabinet position  
1 : 50

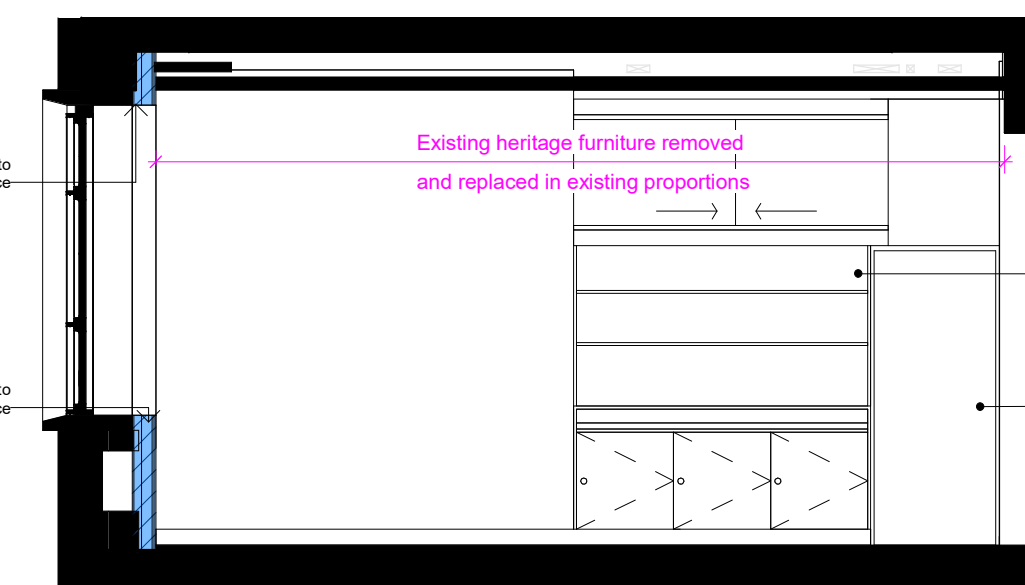


S-P CC-00-034 - Proposed cabinet position  
1 : 50

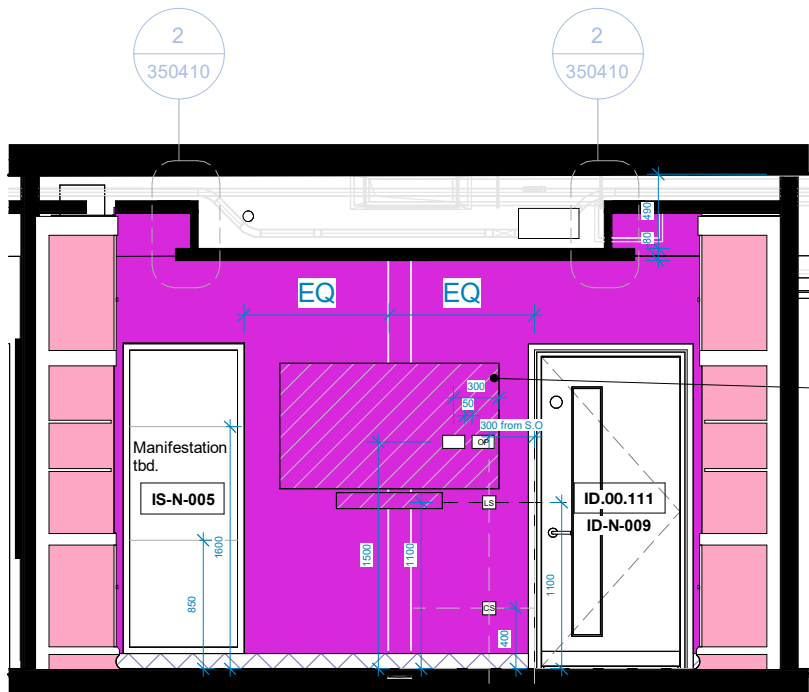


W CC-00-034 - Meeting Room - Elevation West  
1 : 50

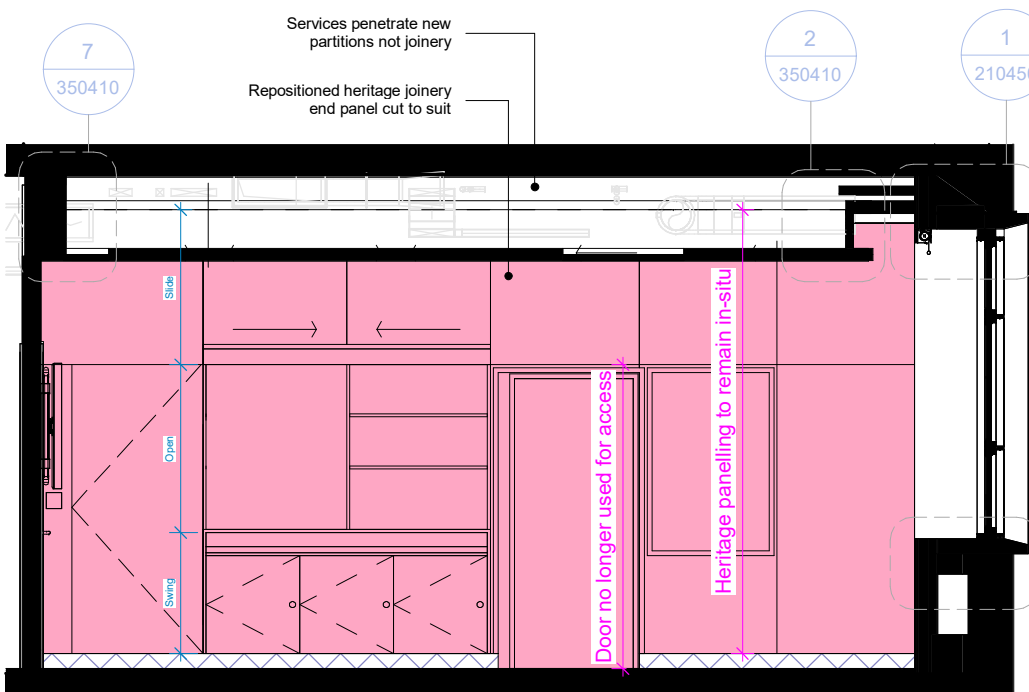

N CC-00-034 - Meeting Room - Elevation North  
1 : 50

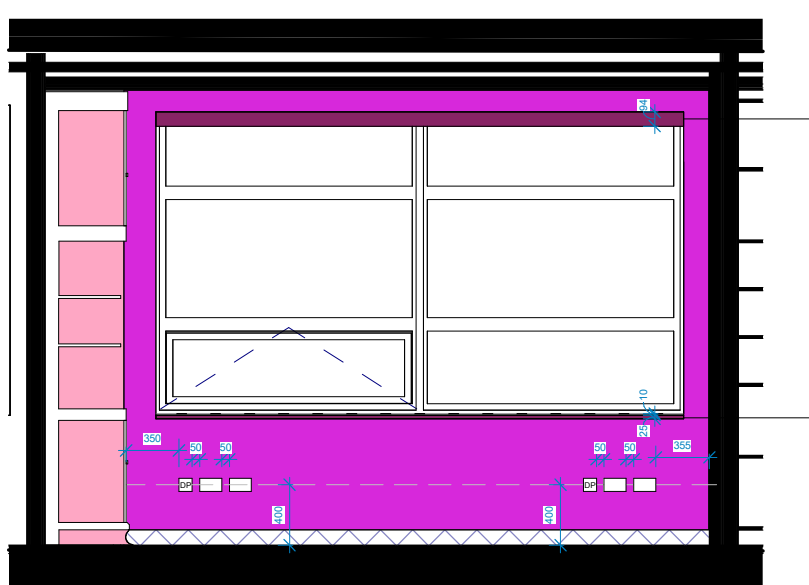

E CC-00-034 - Meeting Room - Elevation East  
1 : 50

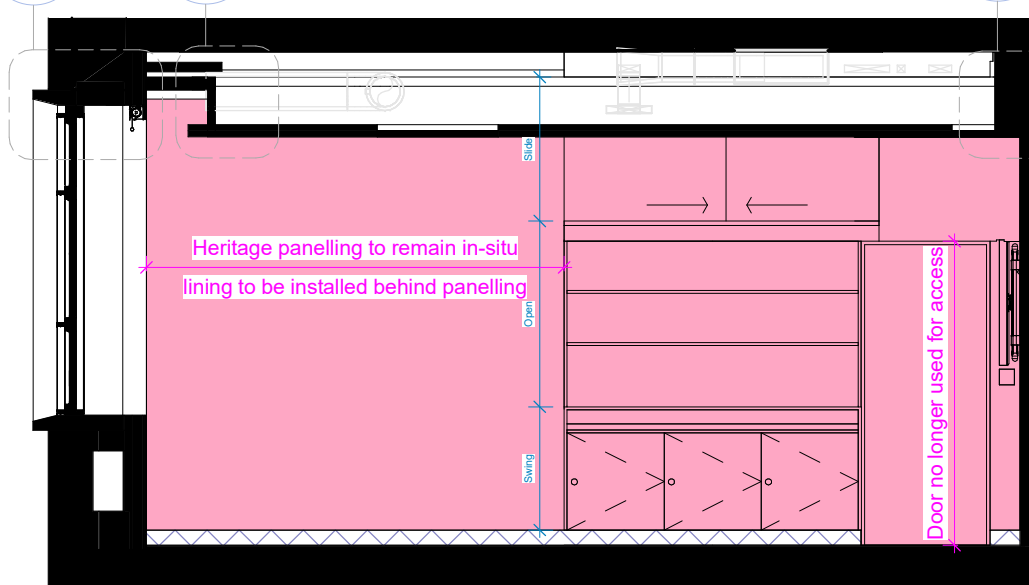

S CC-00-034 - Meeting Room - Elevation South  
1 : 50

## GENERAL

|                                |              |
|--------------------------------|--------------|
| Room Function                  | Meeting Room |
| Room Number                    | CC-00-034    |
| Area                           | 24 m²        |
| Occupancy                      | 12 TBC       |
| Floor - Soffit Height          | 3400 mm      |
| Floor - Ceiling Height (Lower) | 2750 mm      |
| Floor - Ceiling Height (Upper) | 3060 mm      |

## ARCHITECTURAL

|          |   |
|----------|---|
| Floors   | M51/130A - Carpet Tile   |
| Walls    | L10/511 - Existing timber framed glazed partition<br>K13/124 - Polished Elm Timber Panelling<br>M60/110A Painted plaster to facade wall<br>K13/124 - Polished Elm Timber Panelling |
| Skirting | P20/151 - Aluminium skirting   |
| Ceiling  | K10/220C Acoustic class A absorbant ceiling<br>K10/220A Plasterboard Suspended Ceiling                                                                                             |

## FITTINGS / ACCESSORIES

|              |                            |
|--------------|----------------------------|
| - To Windows | N10/240B Anti-glare blinds |
|--------------|----------------------------|

## NOTES

- Refer to M&E Engineer drawings/ specification for services requirements
- Refer to Acoustic Consultant's drawings/ report for information
- Refer to Fire Engineer's report for detail on fire safety
- Refer to separate door & window scoping drawings and specification for additional information
- Refer to Joinery specialist information for comprehensive approach Joinery approach
- Refer to CMS information for comprehensive approach to AV-IT strategy
- Final finishes to be agreed with client team and conservation officer

### ER's Reflected ceiling plans universal rules to be followed in stage 4b setting out

Open plan offices and typical meeting rooms typical drawings HCC-HBA-AB-ZZ-DR-A-350407, HCC-HBA-AB-ZZ-DR-A-350408, HCC-HBA-AB-00-DR-A-350401, and HCC-HBA-CC-02-DR-A-350400 from ER set

1. Fan coil units to be concealed by only one acoustic panel. The Contractor should avoid placing FCUs over two panels for easy access and maintenance;
2. Suspended strip lights to be central to acoustic panels as per red dimensions and aligned to the underside of acoustic baffles;
3. Acoustic baffles in Open space office to be centred and equally spaced as per green grid lines:
  - A. Civic Centre – Acoustic panels to be equidistant from each other and ordered in relation to the structural grid as shown;
  - B. Annexe - Acoustic panels to be centered to window location per green lines;
  - C. Link Block - Acoustic panels to meet the position of tables and to be finalized according to latest furniture layout;
4. Height of panels and strip lights in open plan offices:
  - A. Civic centre - 2500 mm;
  - B. Annexe Ground Floor - 3000 mm;
  - C. Annexe 1st Floor - 2700 mm;
5. Monolithic ceilings in meeting rooms:
  - A. Downtight/alarms/emergency lights and all AV equipment to be installed in a regular grid line as demonstrated in red lines.

### WALL FINISHES TYPES KEY

Proposed / New Finishes

- M60/110A - Painted Plaster (allow for M60/110C, to WCs, kitchen & showers)
- M60/110A M20/210 - Repair to existing plaster with paint finish
- K13/170B - Acoustic Class A Wall panels / pinboard
- P20/200 - MDF skirting, painted finish

Existing / Refurbished Finishes

- M40/115 - Florentine Travertine Stone retained in-situ
- K13/125 - Salvaged Elm Timber Panelling re-installed
- K13/124 - Existing Elm Timber Panelling retained in-situ
- P20/151 - Proposed Replacement Aluminium Skirting
- New insulated lining to facade

### CEILING TYPES KEY

Proposed Finishes

- K10/220A Finish: M60/110B Plasterboard Suspended Ceiling
- K10/220B Finish: M60/110B Plasterboard Moisture Resistant Suspended Ceiling
- K10/220C Acoustic Class A Absorbent Ceiling
- K10/220E Bespoke vaulted Class A Ceiling to specialist design
- K13/130 Existing plank timber ceiling
- Under Slab Insulation to Civic Centre (concealed by ceiling finishes) Refer to 21 series details & Meinhardt retrofit strategy

### OTHER CEILING FIXTURES

- K30/430 300 x 300mm Seamless access panels
- K30/430 450 x 450mm Seamless access panels
- K30/430 600 x 600mm Seamless access panels
- K30/XXX 800 x 1500mm Seamless access panels

- M Recessed microphone
- S Recessed speaker

- Light fittings Refer to MEP information for types

- Ceiling recessed ventilation grille Refer to MEP information for types

### SETTING OUT / DIMENSIONS

- Ceiling / acoustic raft setting out
- Light and fixtures setting out
- Ventilation grilles/spigot setting out - solid ceilings REFER TO MEP INFORMATION FOR VENTILATION SETTING OUT IN OPEN AREAS
- Access panel setting out
- Floor to ceiling heights

### ELECTRICAL SYMBOLS KEY

Indicative symbols for setting out purposes only. Drawings to be read in conjunction with MEP drawings and specification.

- Light switch
- Data/ telephone/ wireless point (Refer to MEP information)
- Cleaner socket
- Fused spur
- Double switch socket outlet
- Outlet plate
- Floorbox (Refer to MEP information for types)
- Room booking system

Copyright Hawkins\Brown Architects  
No implied licence exists. This drawing should not be used to calculate areas for the purposes of valuation. Do not scale this drawing. All dimensions to be checked on the site by the contractor and such dimensions to be their responsibility. All work must comply with relevant British Standards and Building Regulations requirements. Drawing errors and omissions to be reported to the architect. To be read in conjunction with Architect's specification and other consultant information.

| Rev | Description          | Date     |
|-----|----------------------|----------|
| P01 | For Coordination     | 24.11.25 |
| P02 | For review & comment | 30.01.26 |
| P03 | For review & comment | 17.04.26 |



30 Clerkenwell Road  
London  
EC1M 5PG

mail@hawkinsbrown.com  
hawkinsbrown.com

# Hawkins\Brown

Project  
Haringey Civic Centre  
High Rd,  
Wood Green,  
N22 8LE

Drawing  
12 Person North Wing Meeting  
Room - CC-00-034 - Room Data  
Sheet

Scale @ A1  
As indicated

Date  
11.03.26

Drawn By  
AK

Checked By  
JP

Job Number  
190149A

Status  
S3

Purpose of Issue  
For Review and  
Comment

Drawing No.  
HCC-HBA-CC-00-DR-A-770527

Rev  
P03