


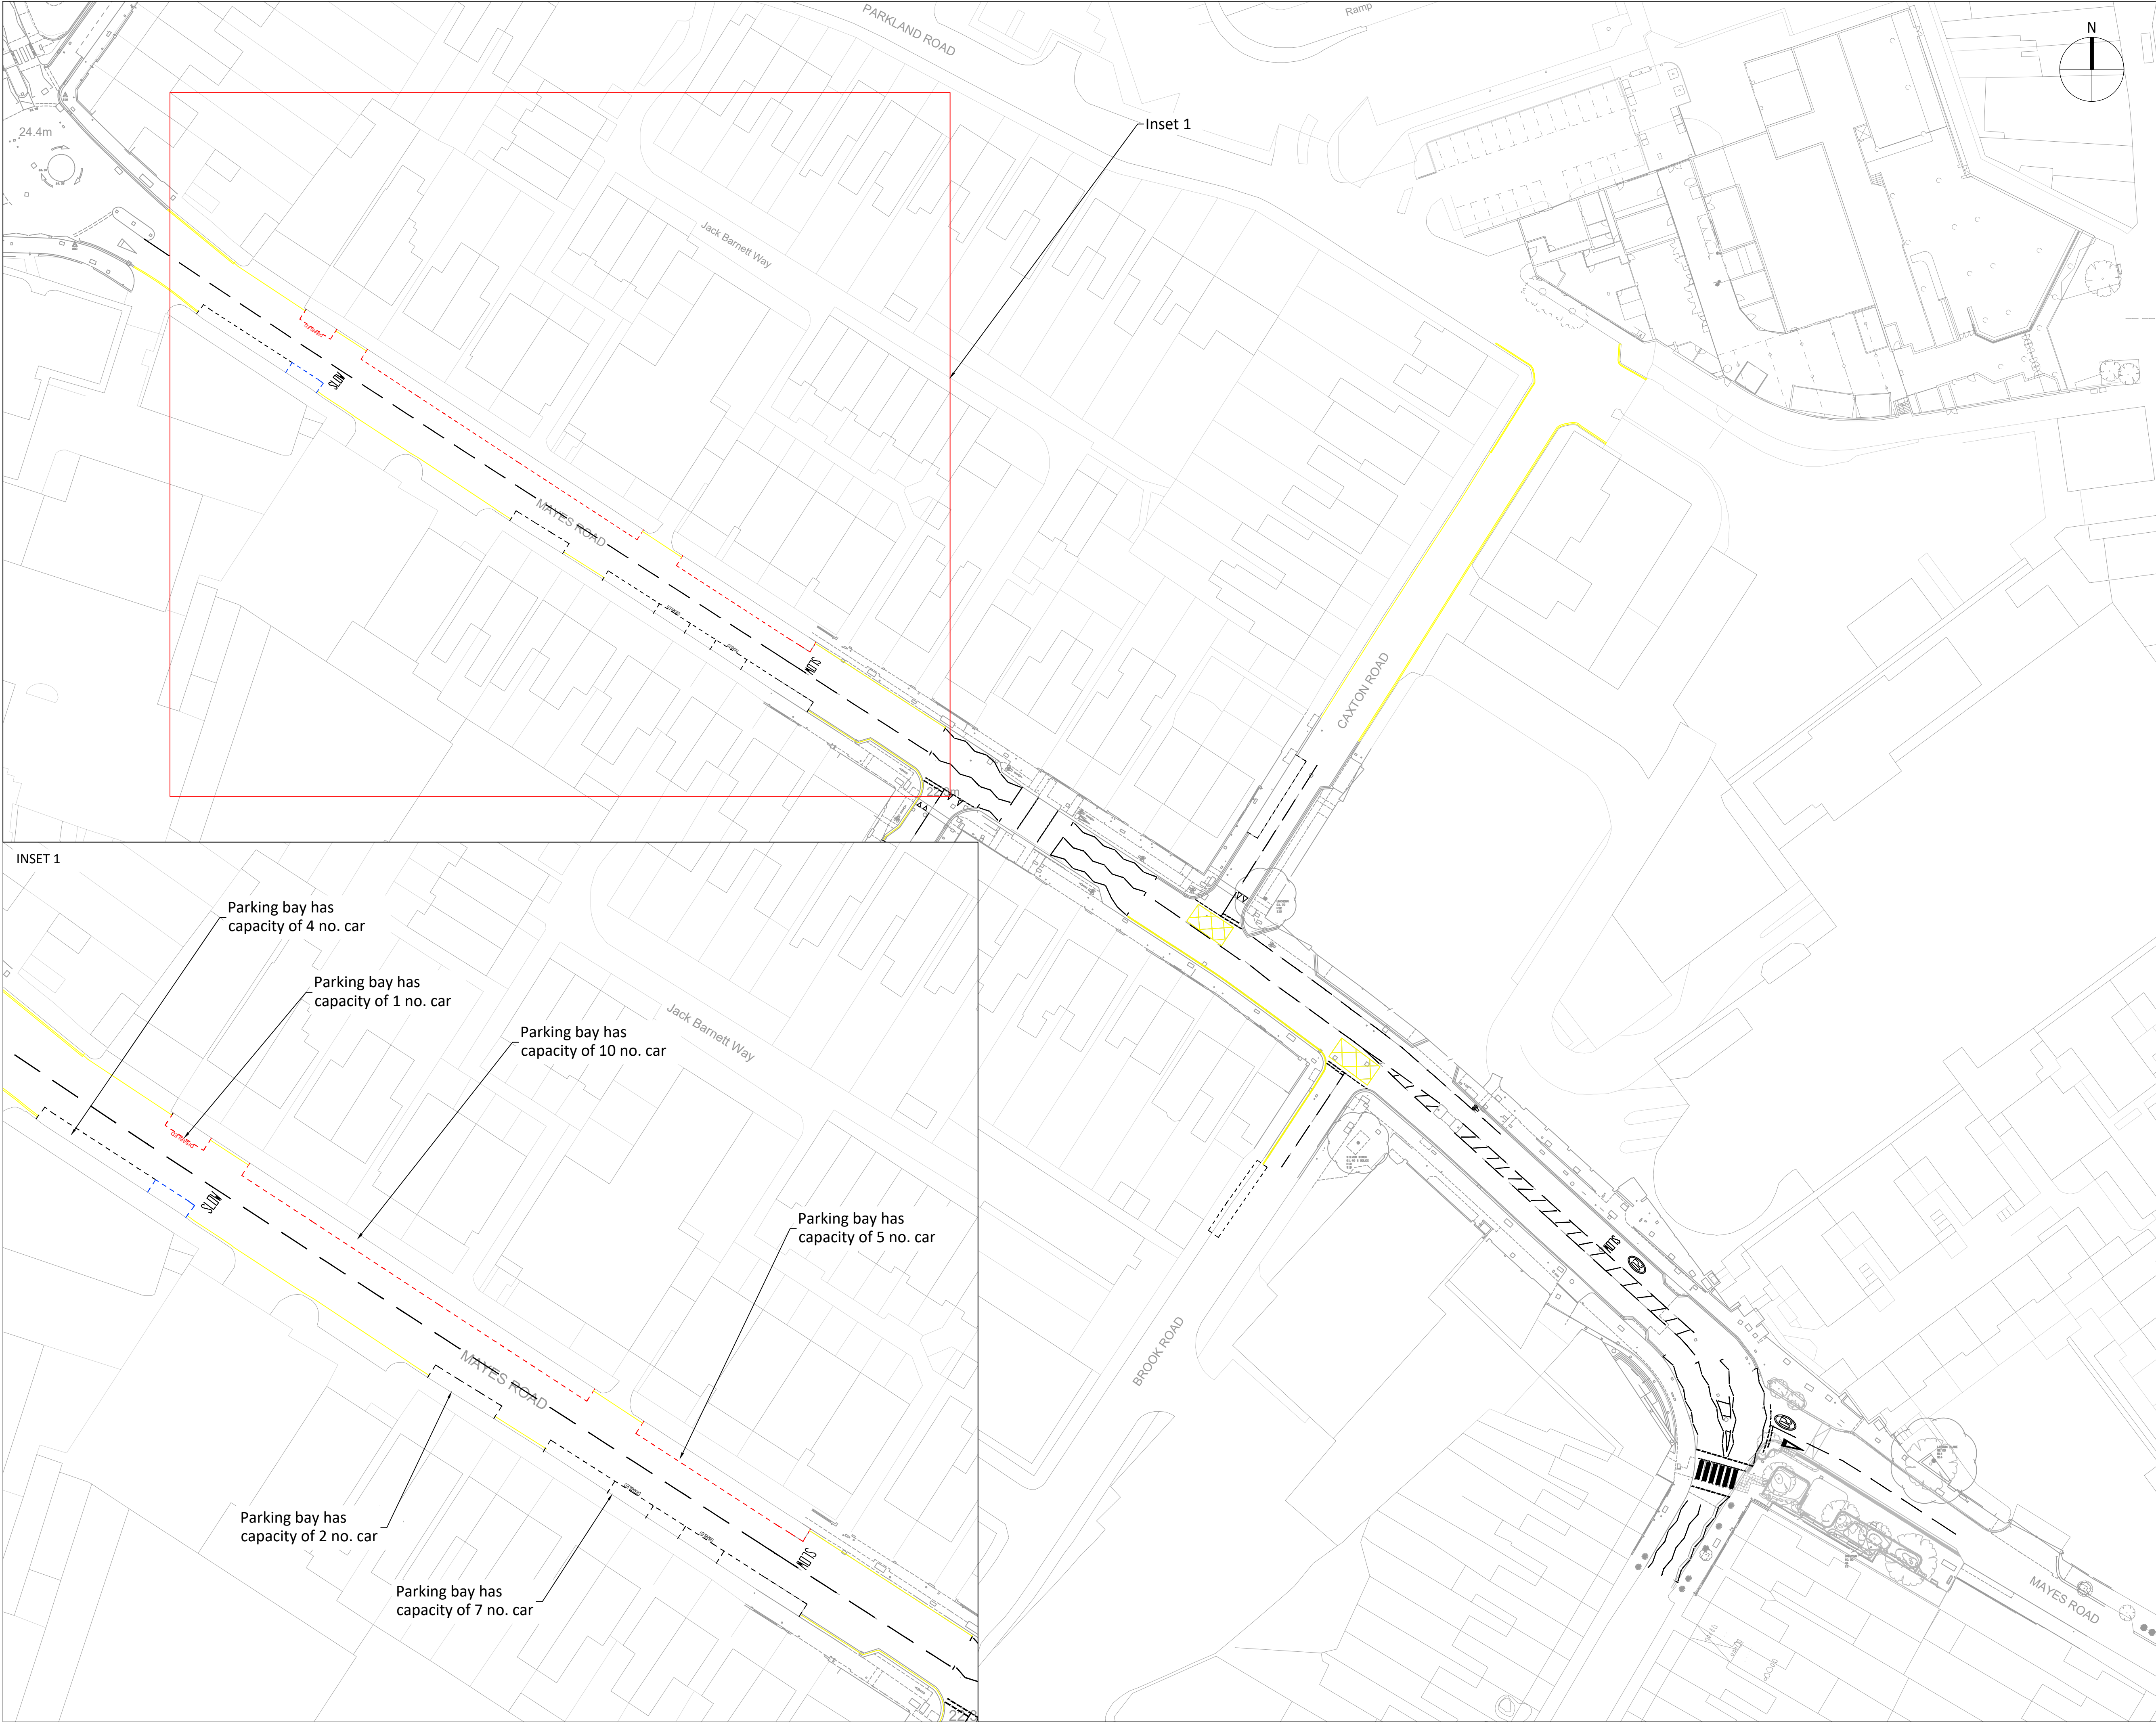

Based upon Ordnance Survey's maps with the permission of the controller of HMSO, (c) crown copyright and database rights 2018 Ordnance Survey. Unauthorised reproduction infringes crown copyright and may lead to prosecution or civil proceedings. xxxxxxxxxx

100mm @ A1 (50mm @ A3)

NOTES

1. This Drawing is to be read in conjunction with all relevant Architect's Engineer's and specialists' drawings and specifications.
2. Do not scale from this drawing in either paper or digital form. Use written dimensions only. To check drawing has been printed to the intended scale the above bar should be 100mm long @A1 or 50mm long @ A3.
3. This drawing has been based on the following external inputs:
 - 3.1. Mayes Road Topo - received on 01-01-21 undertaken by Sterling Surveys
 - 3.2. Wood Green Common Topo - received on 01-01-21 undertaken by Sterling Surveys
 - 3.3. OS Map - received on 01-01-21

Key

- Existing parking bays to be removed
- Relocated parking bays

Note

Total on-street parking capacity - 29
Total number of parking bays removed - 16
Net total of on-street parking bays - 13

P1	26.08.21	SM	AOH	FOR INFORMATION
Rev	Date	By	Eng	Amendments

HEYNE
TILLET
STEEL

STRUCTURAL &
CIVIL ENGINEERS

www.hts.uk.com

Job Name
**Mayes Road Phase 2 Public Realm,
Wood Green,
N22 6YG**
Drawing Title
Parking Plan

Purpose of Issue **Stage 2** Scale at A1 **1:500**

Drg No. **2542-HTS-03-00-DR-C-9113**

HTS Job No **2542** Rev **P1**