


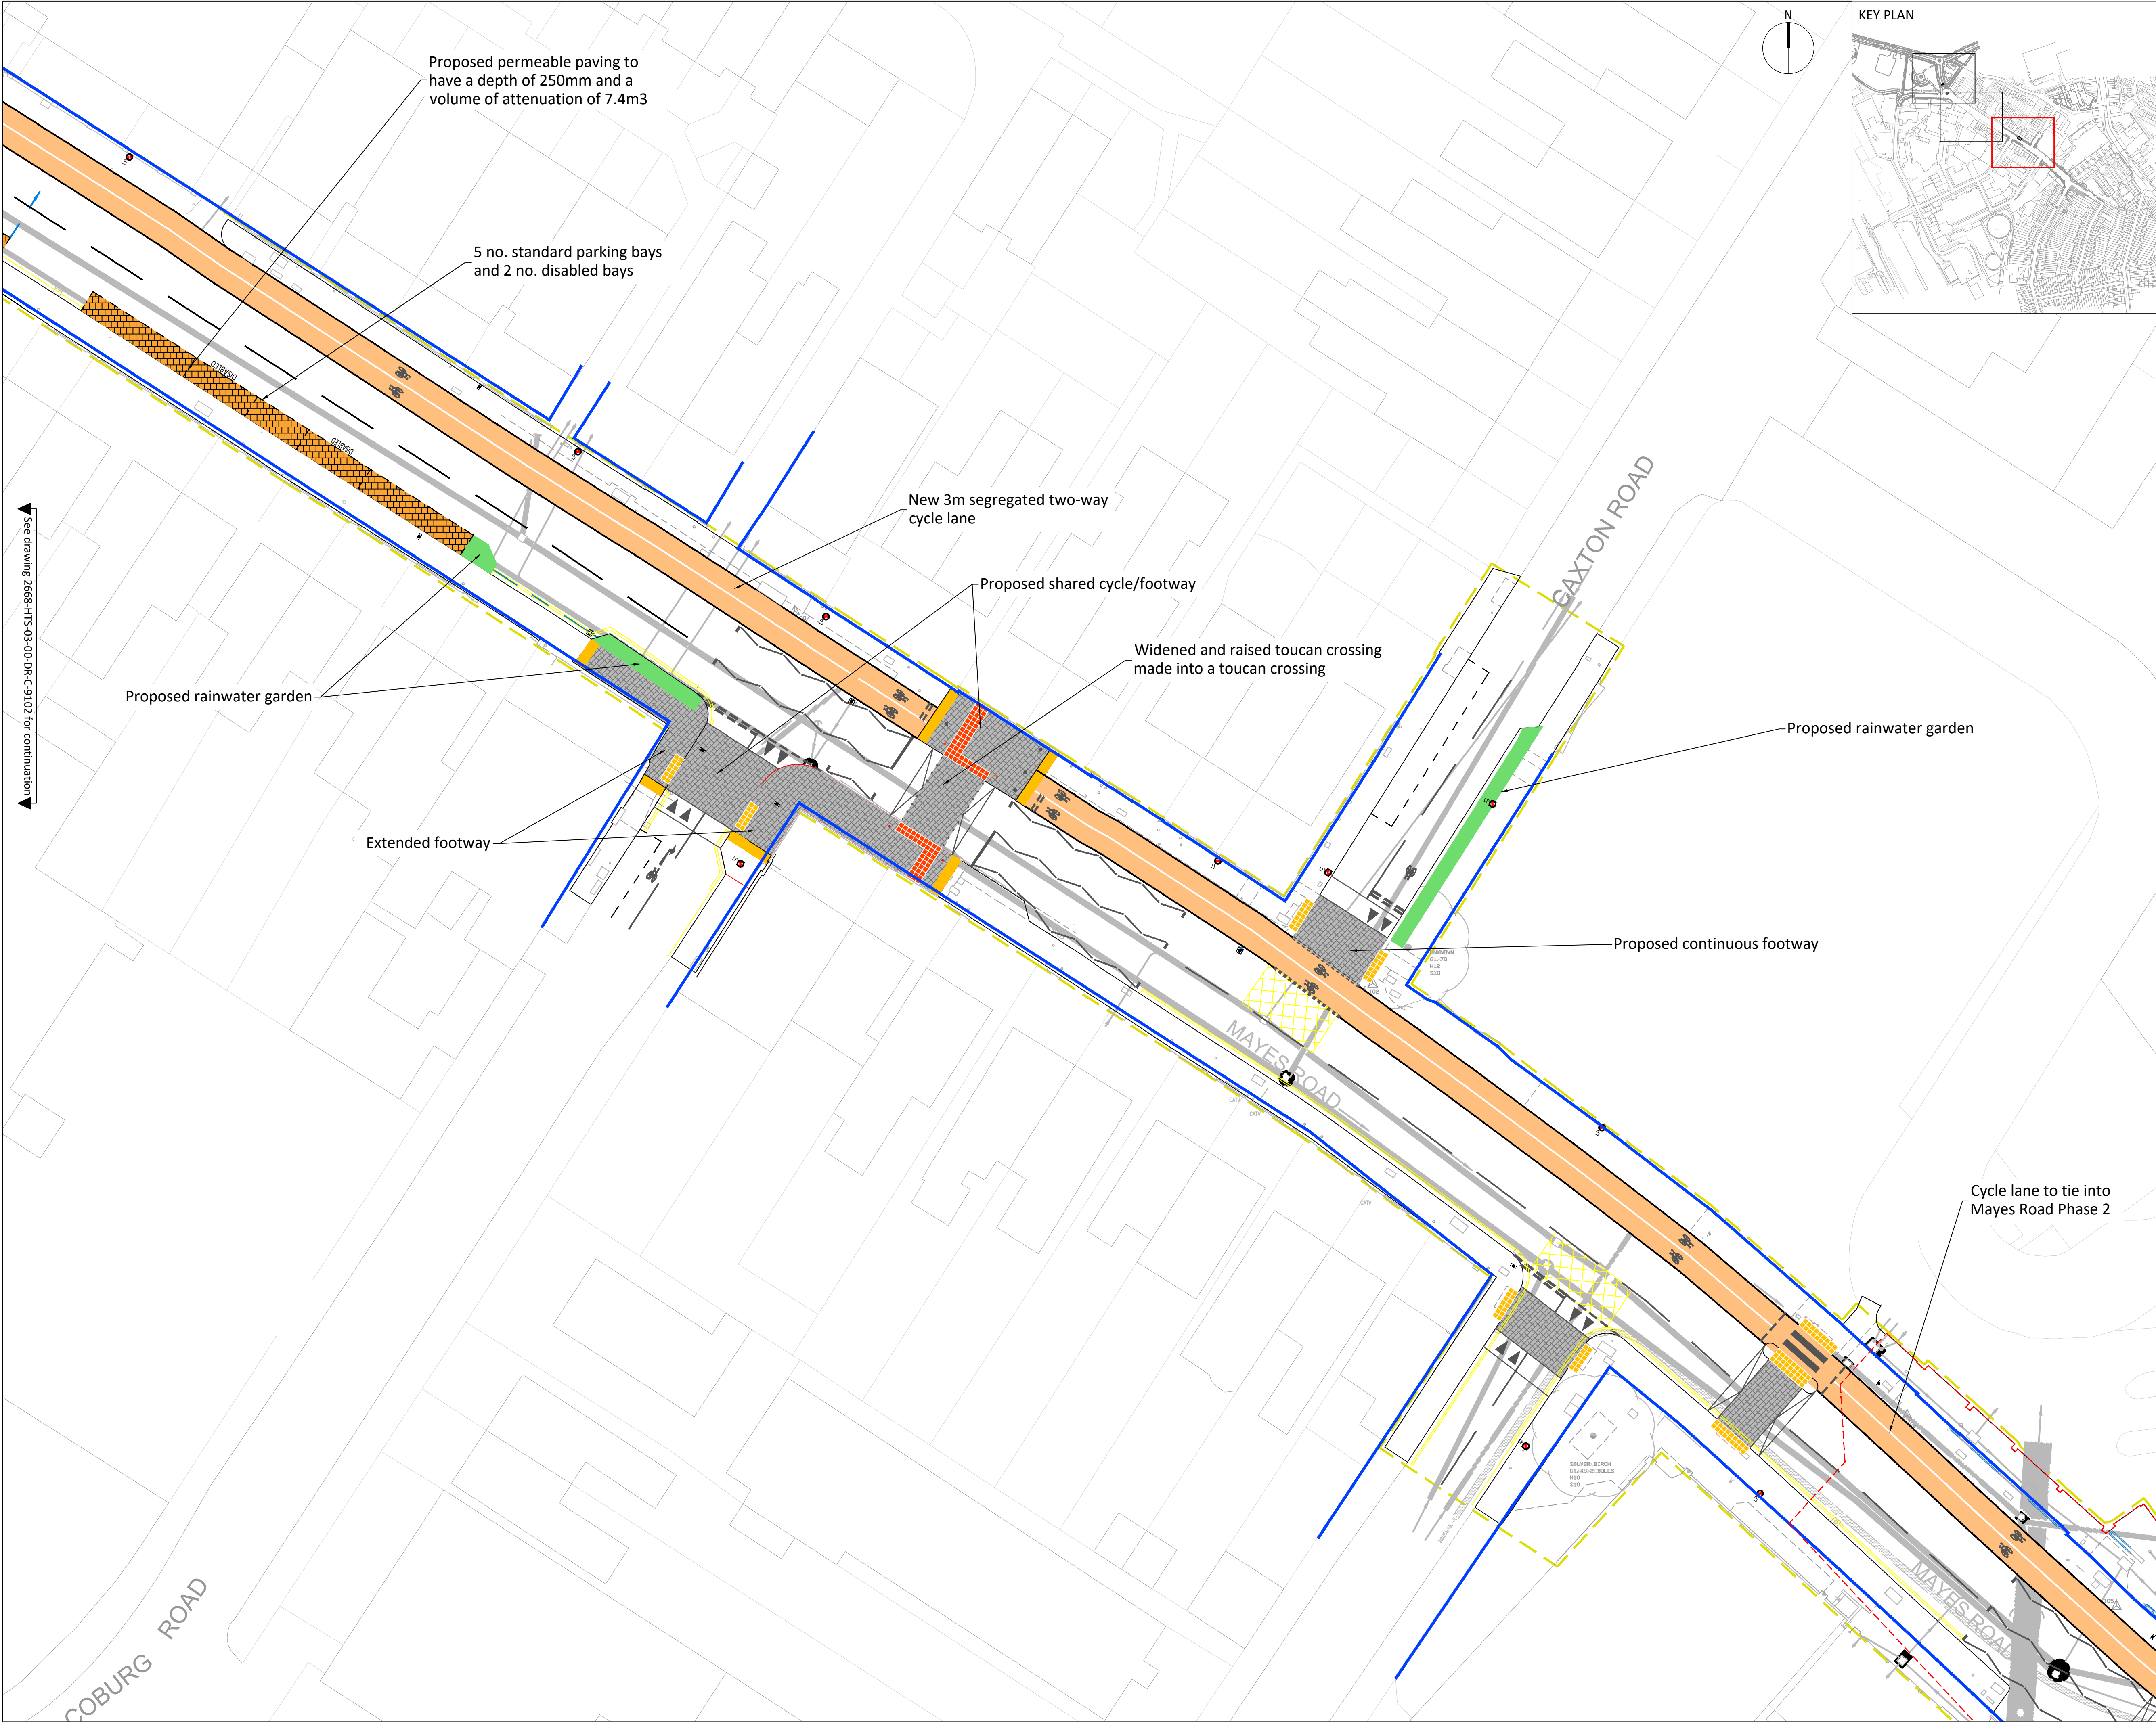

100mm @ A1 (50mm @ A3)

1. This Drawing is to be read in conjunction with all relevant Architect's Engineer's and specialists' drawings and specifications.
2. Do not scale from this drawing in either paper or digital form. Use written dimensions only. To check drawing has been printed to the intended scale the above bar should be 100mm long @A1 or 50mm long @ A3.
3. Extent of highway boundary extracted from Haringey's Interactive Map.
4. This drawing has been based on the following external inputs:
 - 4.1. Mayes Road GPR survey drawing no. 55871/1 - received on 12/01/2022
 - 4.2. OS Map - received on 01-01-21

- Key**
- Indicative Highway Boundary
 - Existing Sign Post and Sign Plate
 - Existing Belisha Beacon
 - Existing Light Column
 - Ramp
 - Permeable Paving
 - Foot / Cycleway
 - Foot / Cycleway Emblem
 - Indicative Mayes Road Phase 2 Boundary

P1	26.08.22	SM	AOH	Issued for Information
Rev	Date	By	Eng	Amendments

**HEYNE
TILLET
STEEL**

STRUCTURAL &
CIVIL ENGINEERS

www.hts.uk.com


Job Name
**Mayes Road Phase 2 Public Realm
Wood Green**

Drawing Title
**N22 6YQ
Proposed General Arrangement
Sheet 1 of 3**

Purpose of Issue **Stage 2** Scale at A1 1:250

Drg No. **2542-HTS-03-00-DR-C-9101**

HTS Job No 2542 Rev **P1**

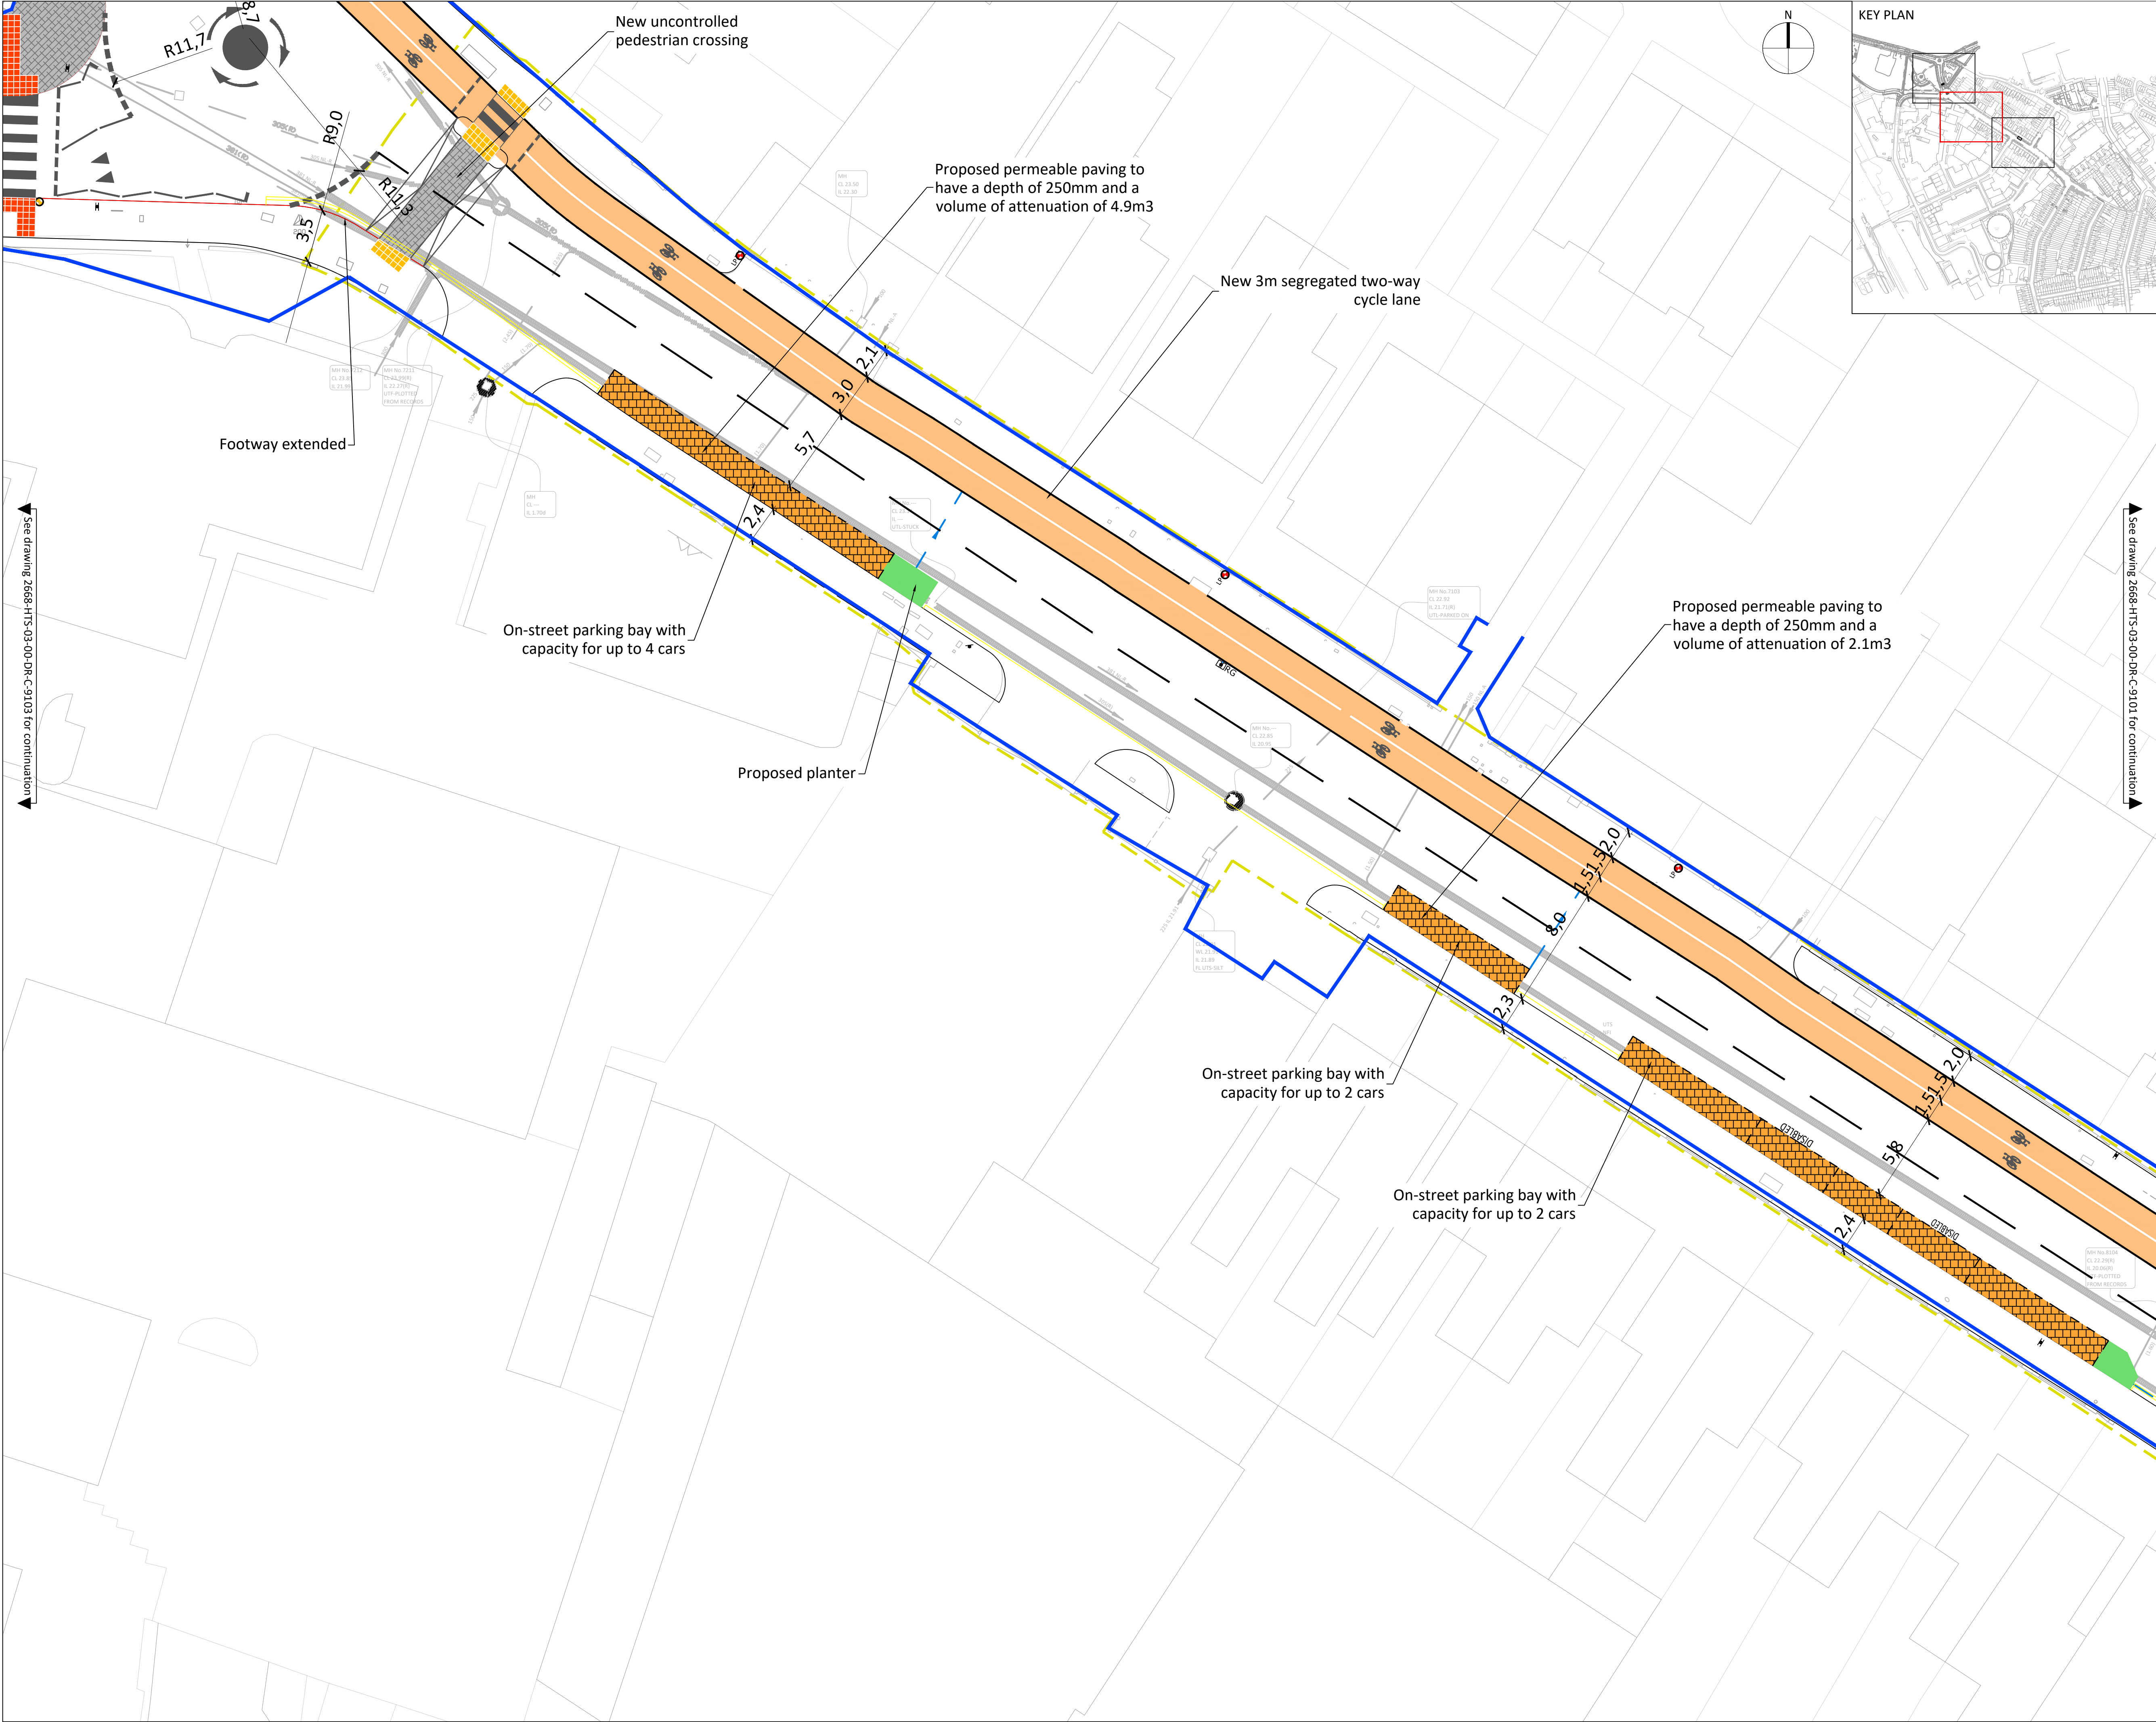

100mm @ A1 (50mm @ A3)

1. This Drawing is to be read in conjunction with all relevant Architect's Engineer's and specialists' drawings and specifications.
2. Do not scale from this drawing in either paper or digital form. Use written dimensions only. To check drawing has been printed to the intended scale the above bar should be 100mm long @A1 or 50mm long @ A3.
3. Extent of highway boundary extracted from Haringey's Interactive Map.
4. This drawing has been based on the following external inputs:
 - 4.1. Mayes Road GPR survey drawing no. 55871/1 - received on 12/01/2022
 - 4.2. OS Map - received on 01-01-21

Key

- Indicative Highway Boundary
- Existing Sign Post and Sign Plate
- Existing Belisha Beacon
- Existing Light Column
- Ramp
- Permeable Paving
- Foot / Cycleway

P1	26.08.22	SM	AOH	Issued for Information
Rev	Date	By	Eng	Amendments

HEYNE

TILLET

STEEL

STRUCTURAL &
CIVIL ENGINEERS

www.hts.uk.com

Job Name
**Mayes Road Phase 2 Public Realm
Wood Green**
N22 6YQ
Drawing Title
**Proposed General Arrangement
Sheet 2 of 3**

Purpose of Issue **Stage 2** Scale at A1 **1:200**

Drg No. **2542-HTS-03-00-DR-C-9102**

HTS Job No **2542** Rev **P1**

