


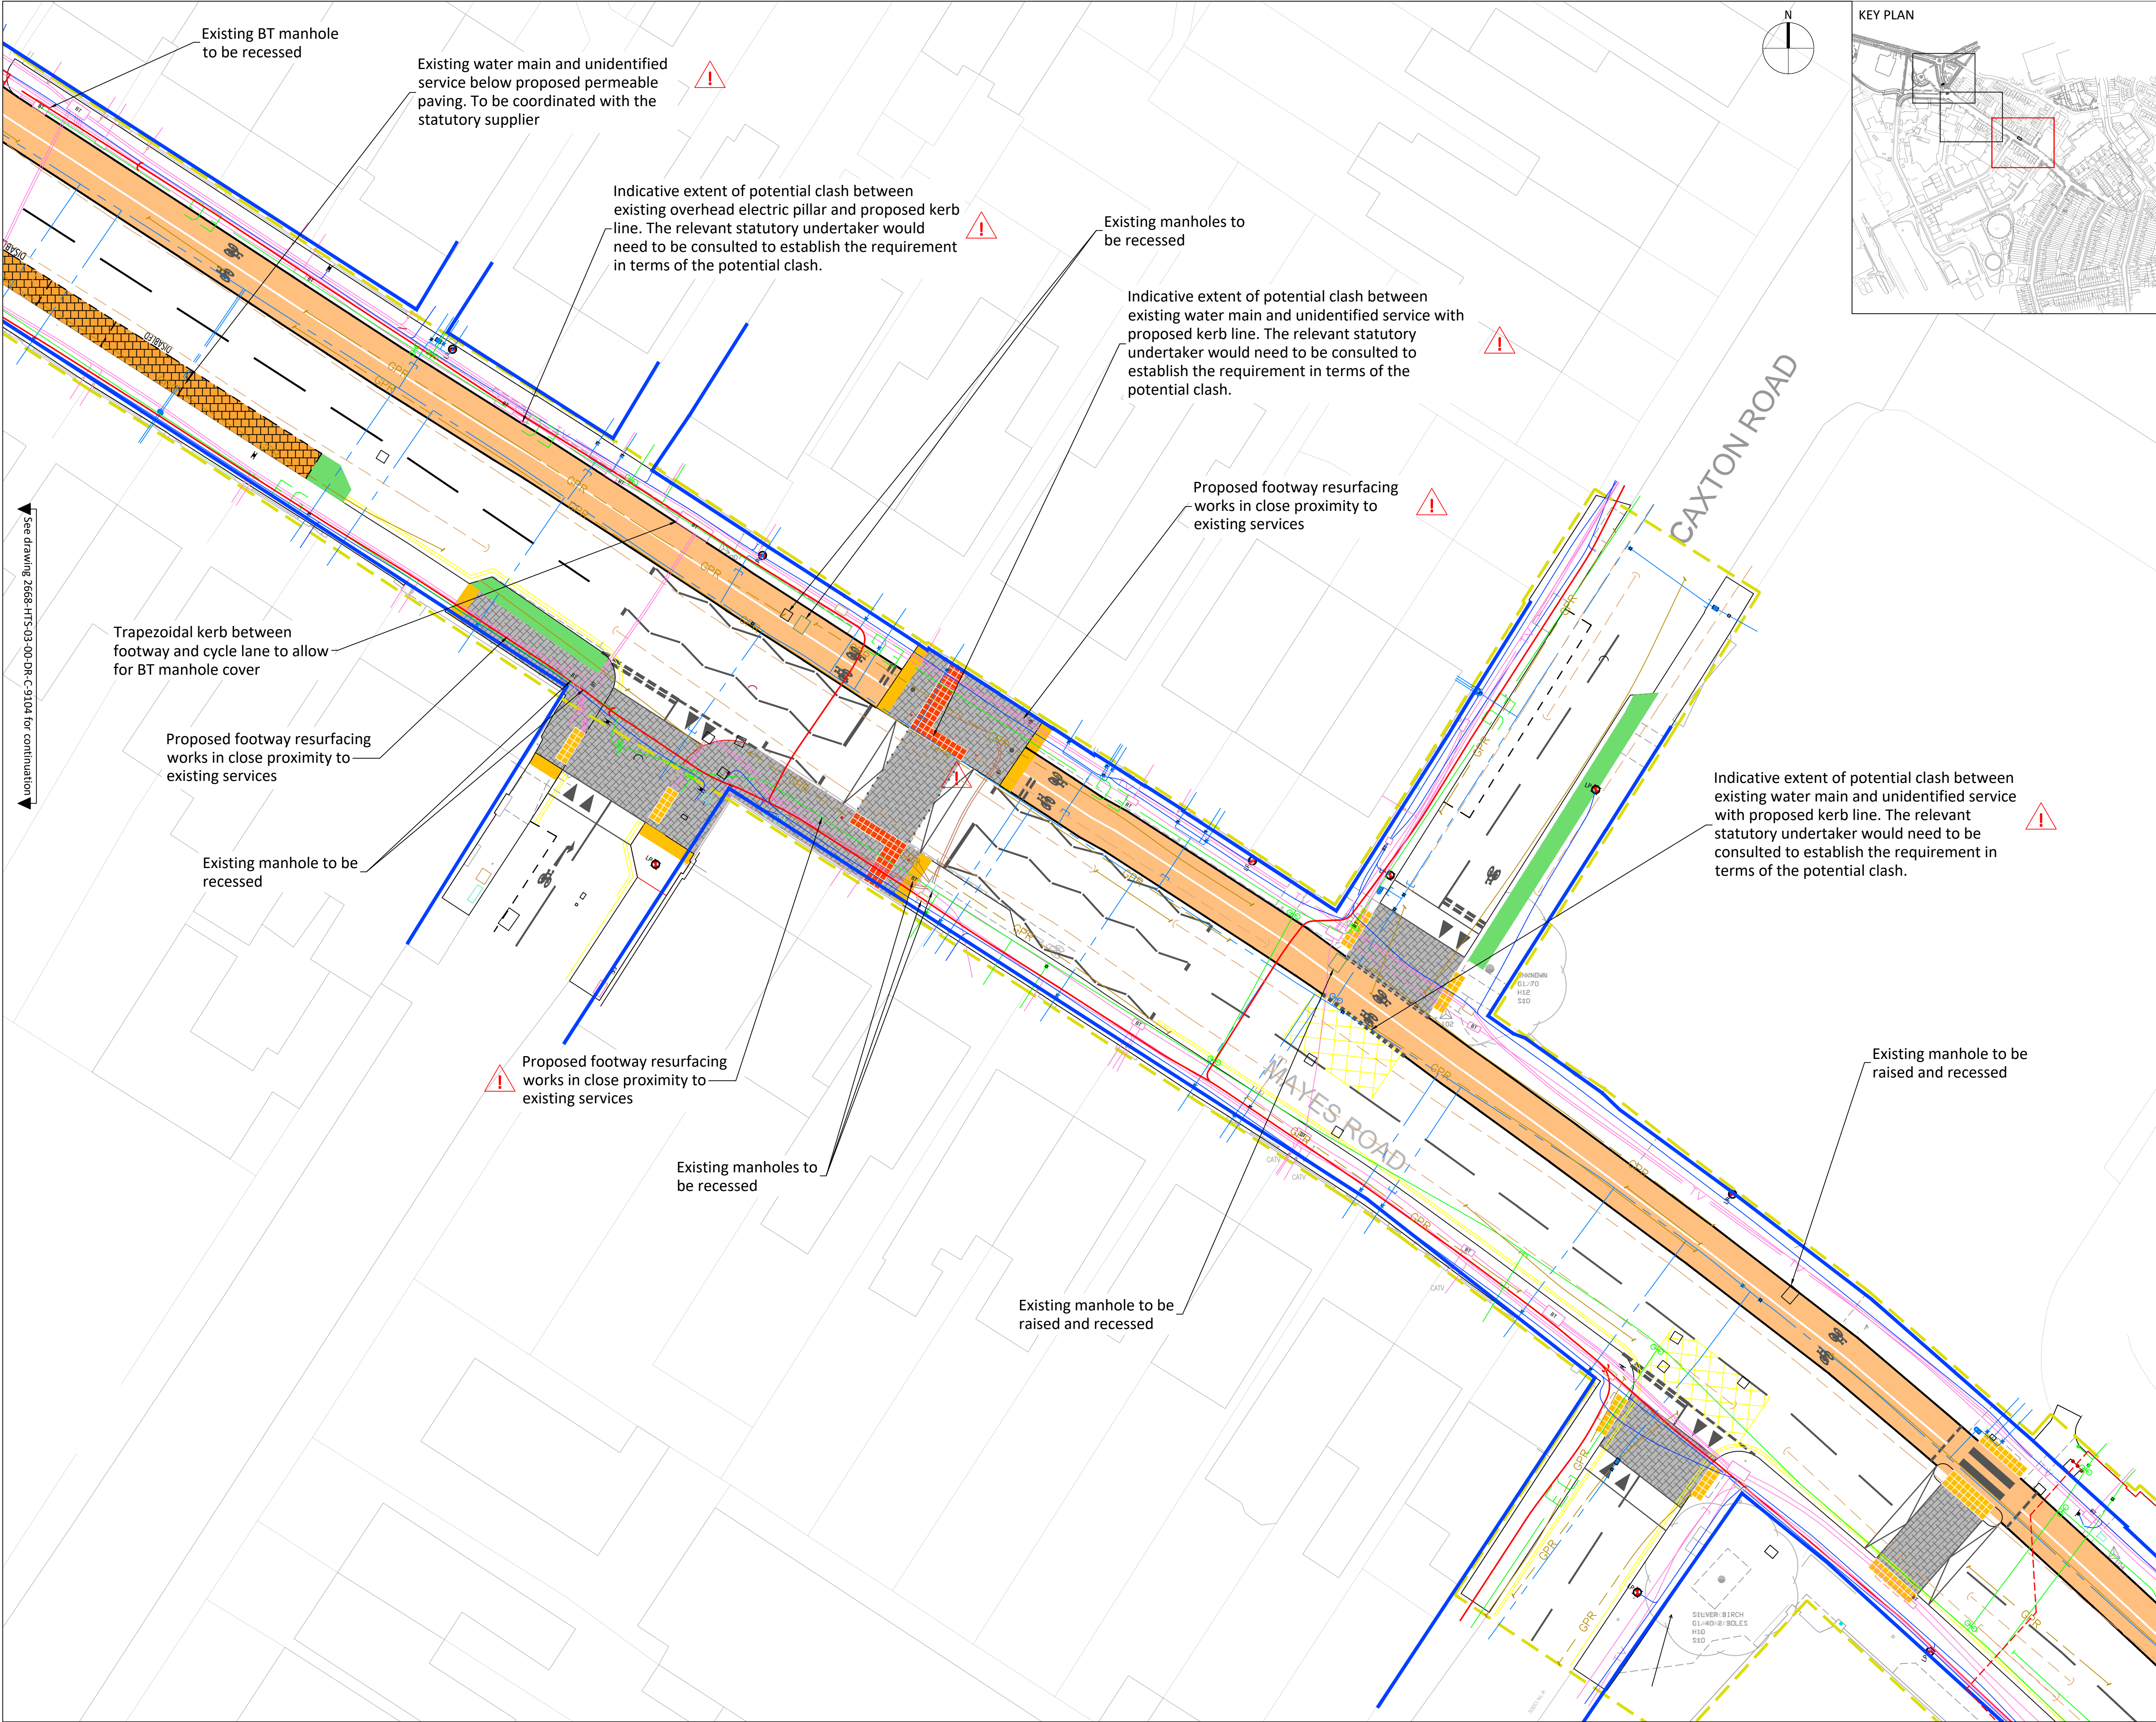

100mm @ A1 (50mm @ A3)

1. This Drawing is to be read in conjunction with all relevant Architect's Engineer's and specialists' drawings and specifications.
2. Do not scale from this drawing in either paper or digital form. Use written dimensions only. To check drawing has been printed to the intended scale the above bar should be 100mm long @A1 or 50mm long @ A3.
3. Extent of highway boundary extracted from Haringey's Interactive Map.
4. This drawing has been based on the following external inputs:
 - 4.1. Mayes Road GPR survey drawing no. 55871/1 - received on 12/01/2022
 - 4.2. OS Map - received on 01-01-21
 - 4.4. Mayes Road Phase 2 drawing no. 1.68-L-MR-050 - received on 09/05/22

- Key**
- Existing Thames Water Supply
 - Existing BT line
 - Existing Overhead BT line
 - Existing BT Box
 - Existing CATV line
 - Existing Virgin Media line
 - Existing Electricity line
 - Existing Low Voltage line
 - Existing High Voltage line
 - Existing Low Pressure Gas main
 - Existing GPR line
 - Highway Boundary
 - Belisha Beacon
 - Light Column
 - Indicative Mayes Road Phase 2 Boundary

P1	26.08.22	SM	AOH	Issued for Information
Rev	Date	By	Eng	Amendme1:200

HEYNE

TILLET

STEEL

STRUCTURAL & CIVIL ENGINEERS

www.hts.uk.com


Job Name
Mayes Road Phase 2 Public Realm Wood Green

Drawing Title
**N22 6YQ
Proposed Utilities Plan
Sheet 1 of 3**

Purpose of Issue **Stage 2** Scale at A1 **1:200**

Drg No. **2542-HTS-03-00-DR-C-9104**

HTS Job No **2542** Rev **P1**

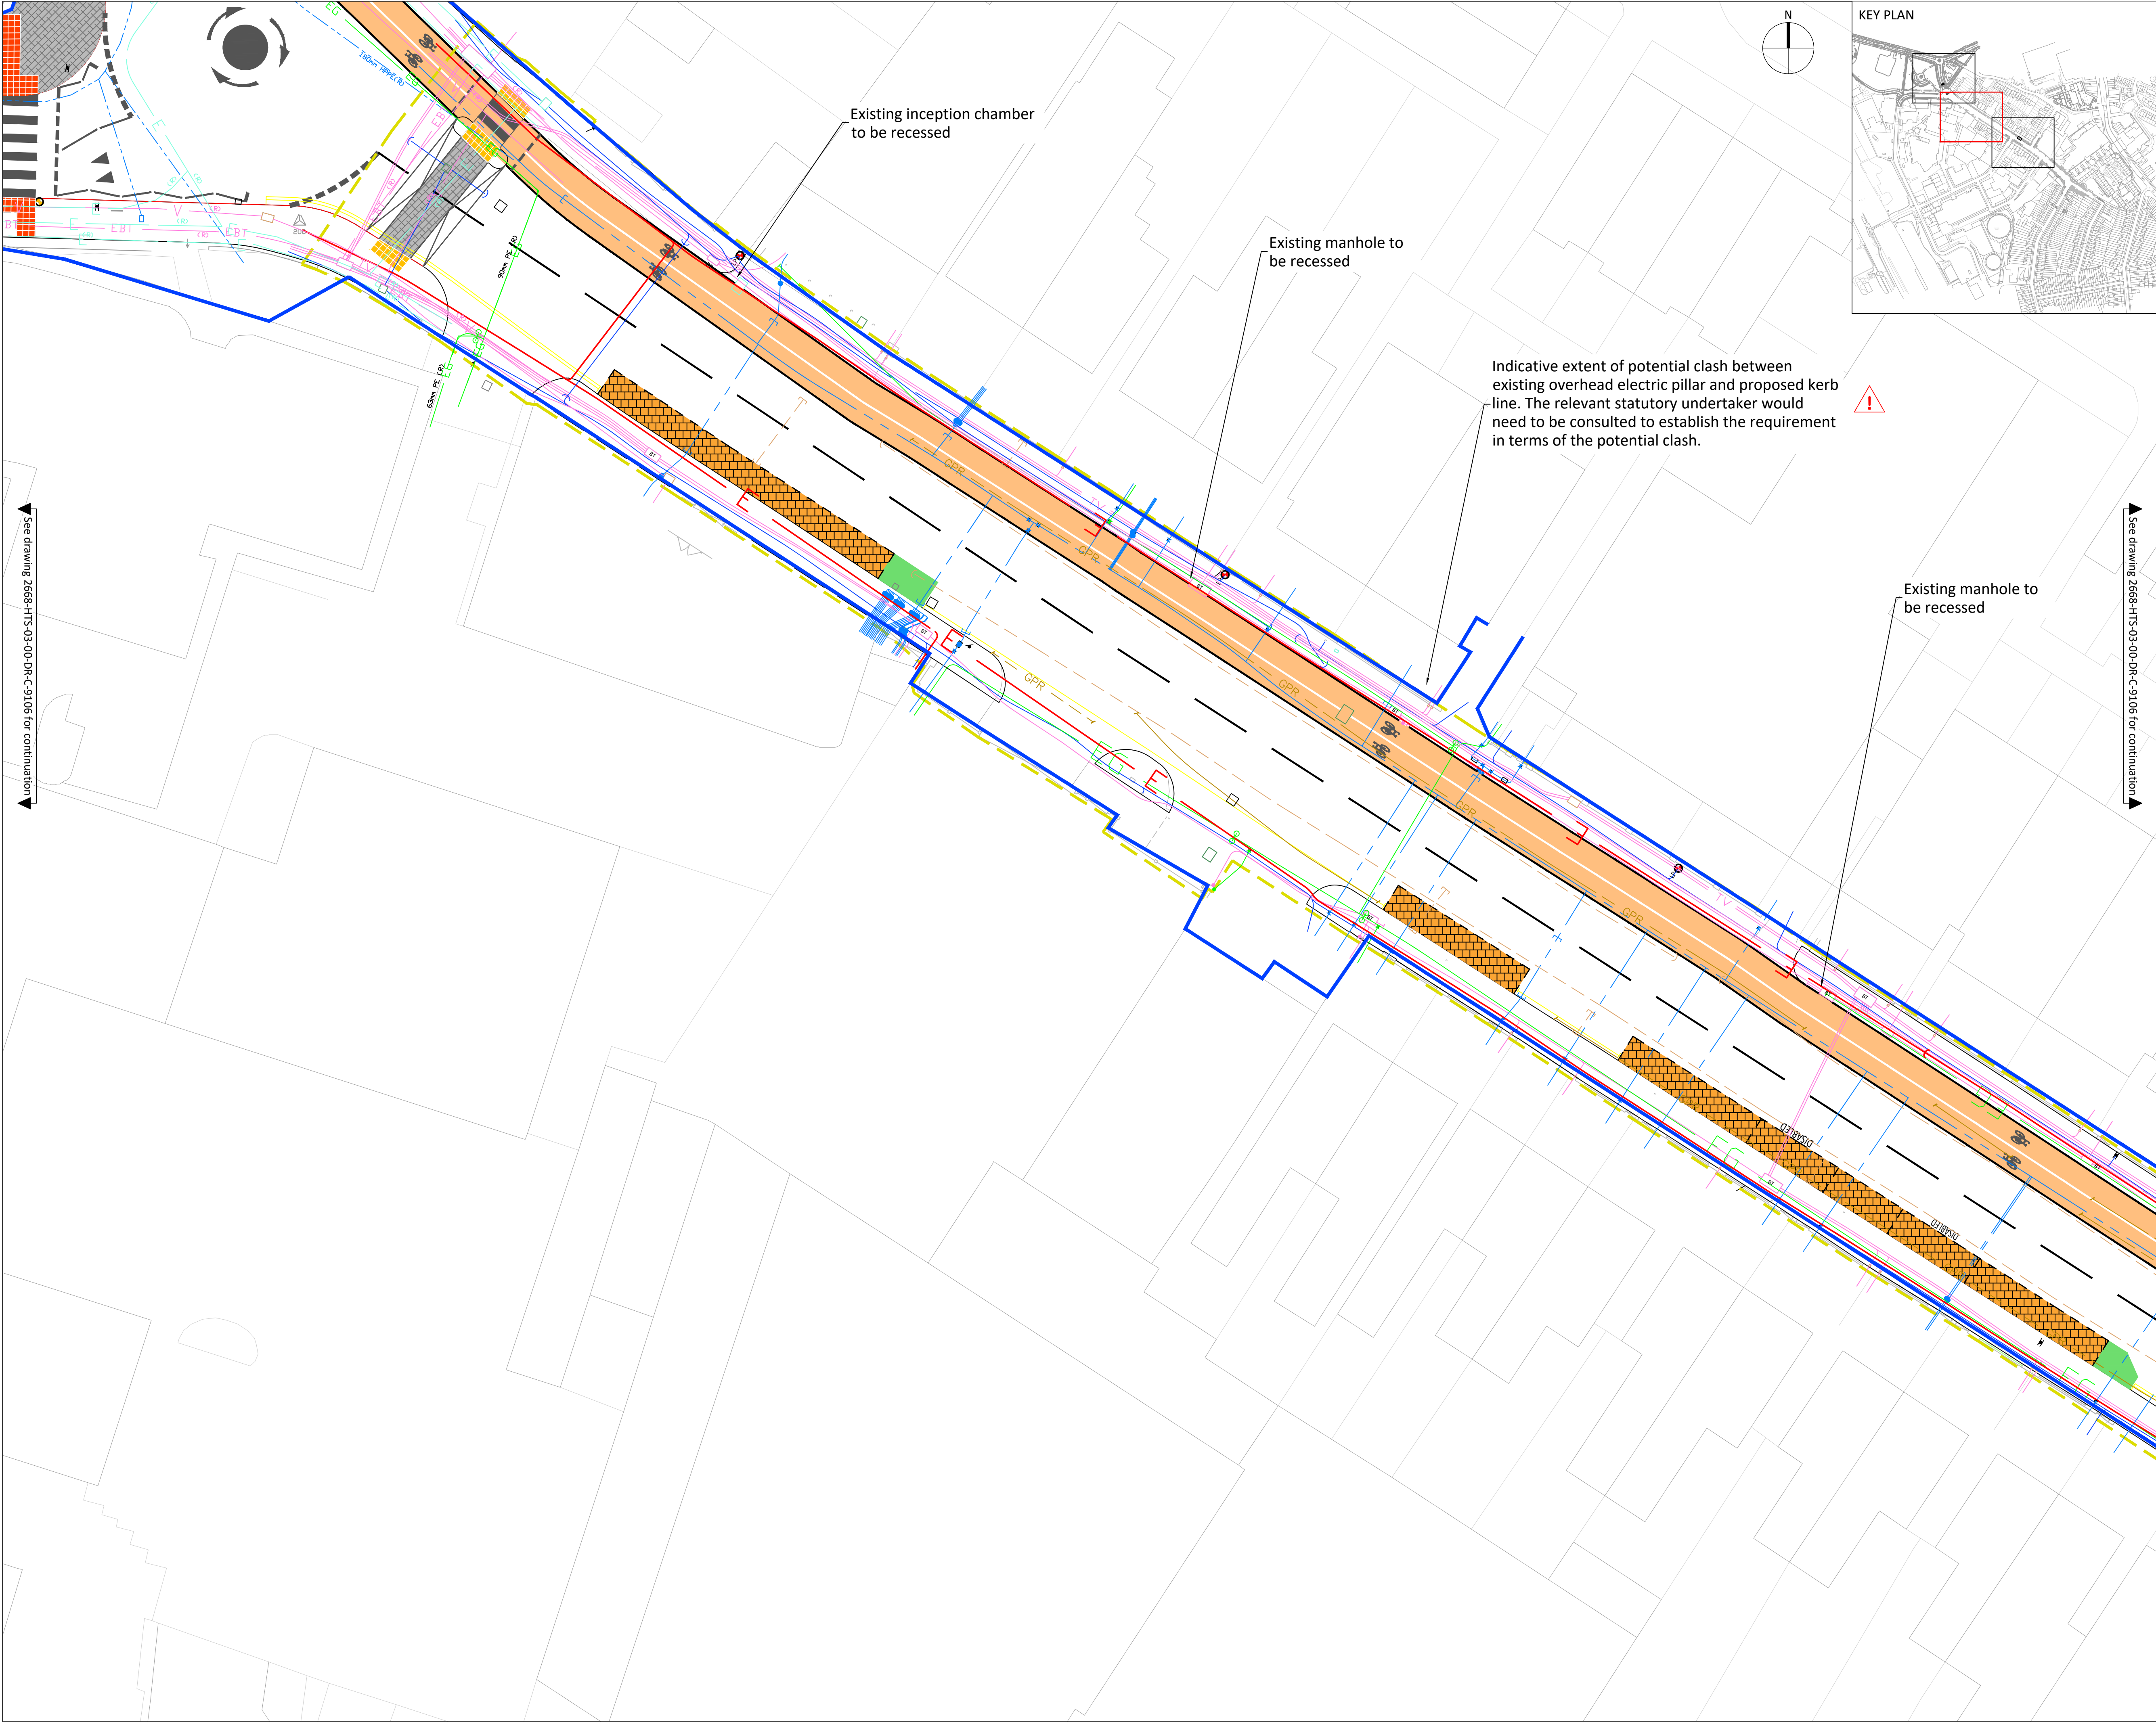

100mm @ A1 (50mm @ A3)

1. This Drawing is to be read in conjunction with all relevant Architect's Engineer's and specialists' drawings and specifications.
2. Do not scale from this drawing in either paper or digital form. Use written dimensions only. To check drawing has been printed to the intended scale the above bar should be 100mm long @A1 or 50mm long @ A3.
3. Extent of highway boundary extracted from Haringey's Interactive Map.
4. This drawing has been based on the following external inputs:
 - 4.1. Mayes Road GPR survey drawing no. 55871/1 - received on 12/01/2022
 - 4.2. OS Map - received on 01-01-21

- Key**
- Existing Thames Water Supply
 - Existing BT line
 - Existing Overhead BT line
 - Existing BT Box
 - Existing CATV line
 - Existing Virgin Media line
 - Existing Electricity line
 - Existing Low Voltage line
 - Existing High Voltage line
 - Existing Low Pressure Gas main
 - Existing GPR line
 - Highway Boundary
 - Belisha Beacon
 - Light Column

P1	26.08.22	SM	AOH	Issued for Information
Rev	Date	By	Eng	Amendme1:200

**HEYNE
TILLET
STEEL**

STRUCTURAL &
CIVIL ENGINEERS


www.hts.uk.com

Job Name
**Mayes Road Phase 2 Public Realm
Wood Green**
Drawing Title
**N22 6YQ
Proposed Utilities Plan**
Sheet 2 of 3

Purpose of Issue **Stage 2** Scale at A1 1:200

Drg No. **2542-HTS-03-00-DR-C-9105**

HTS Job No 2542 Rev **P1**

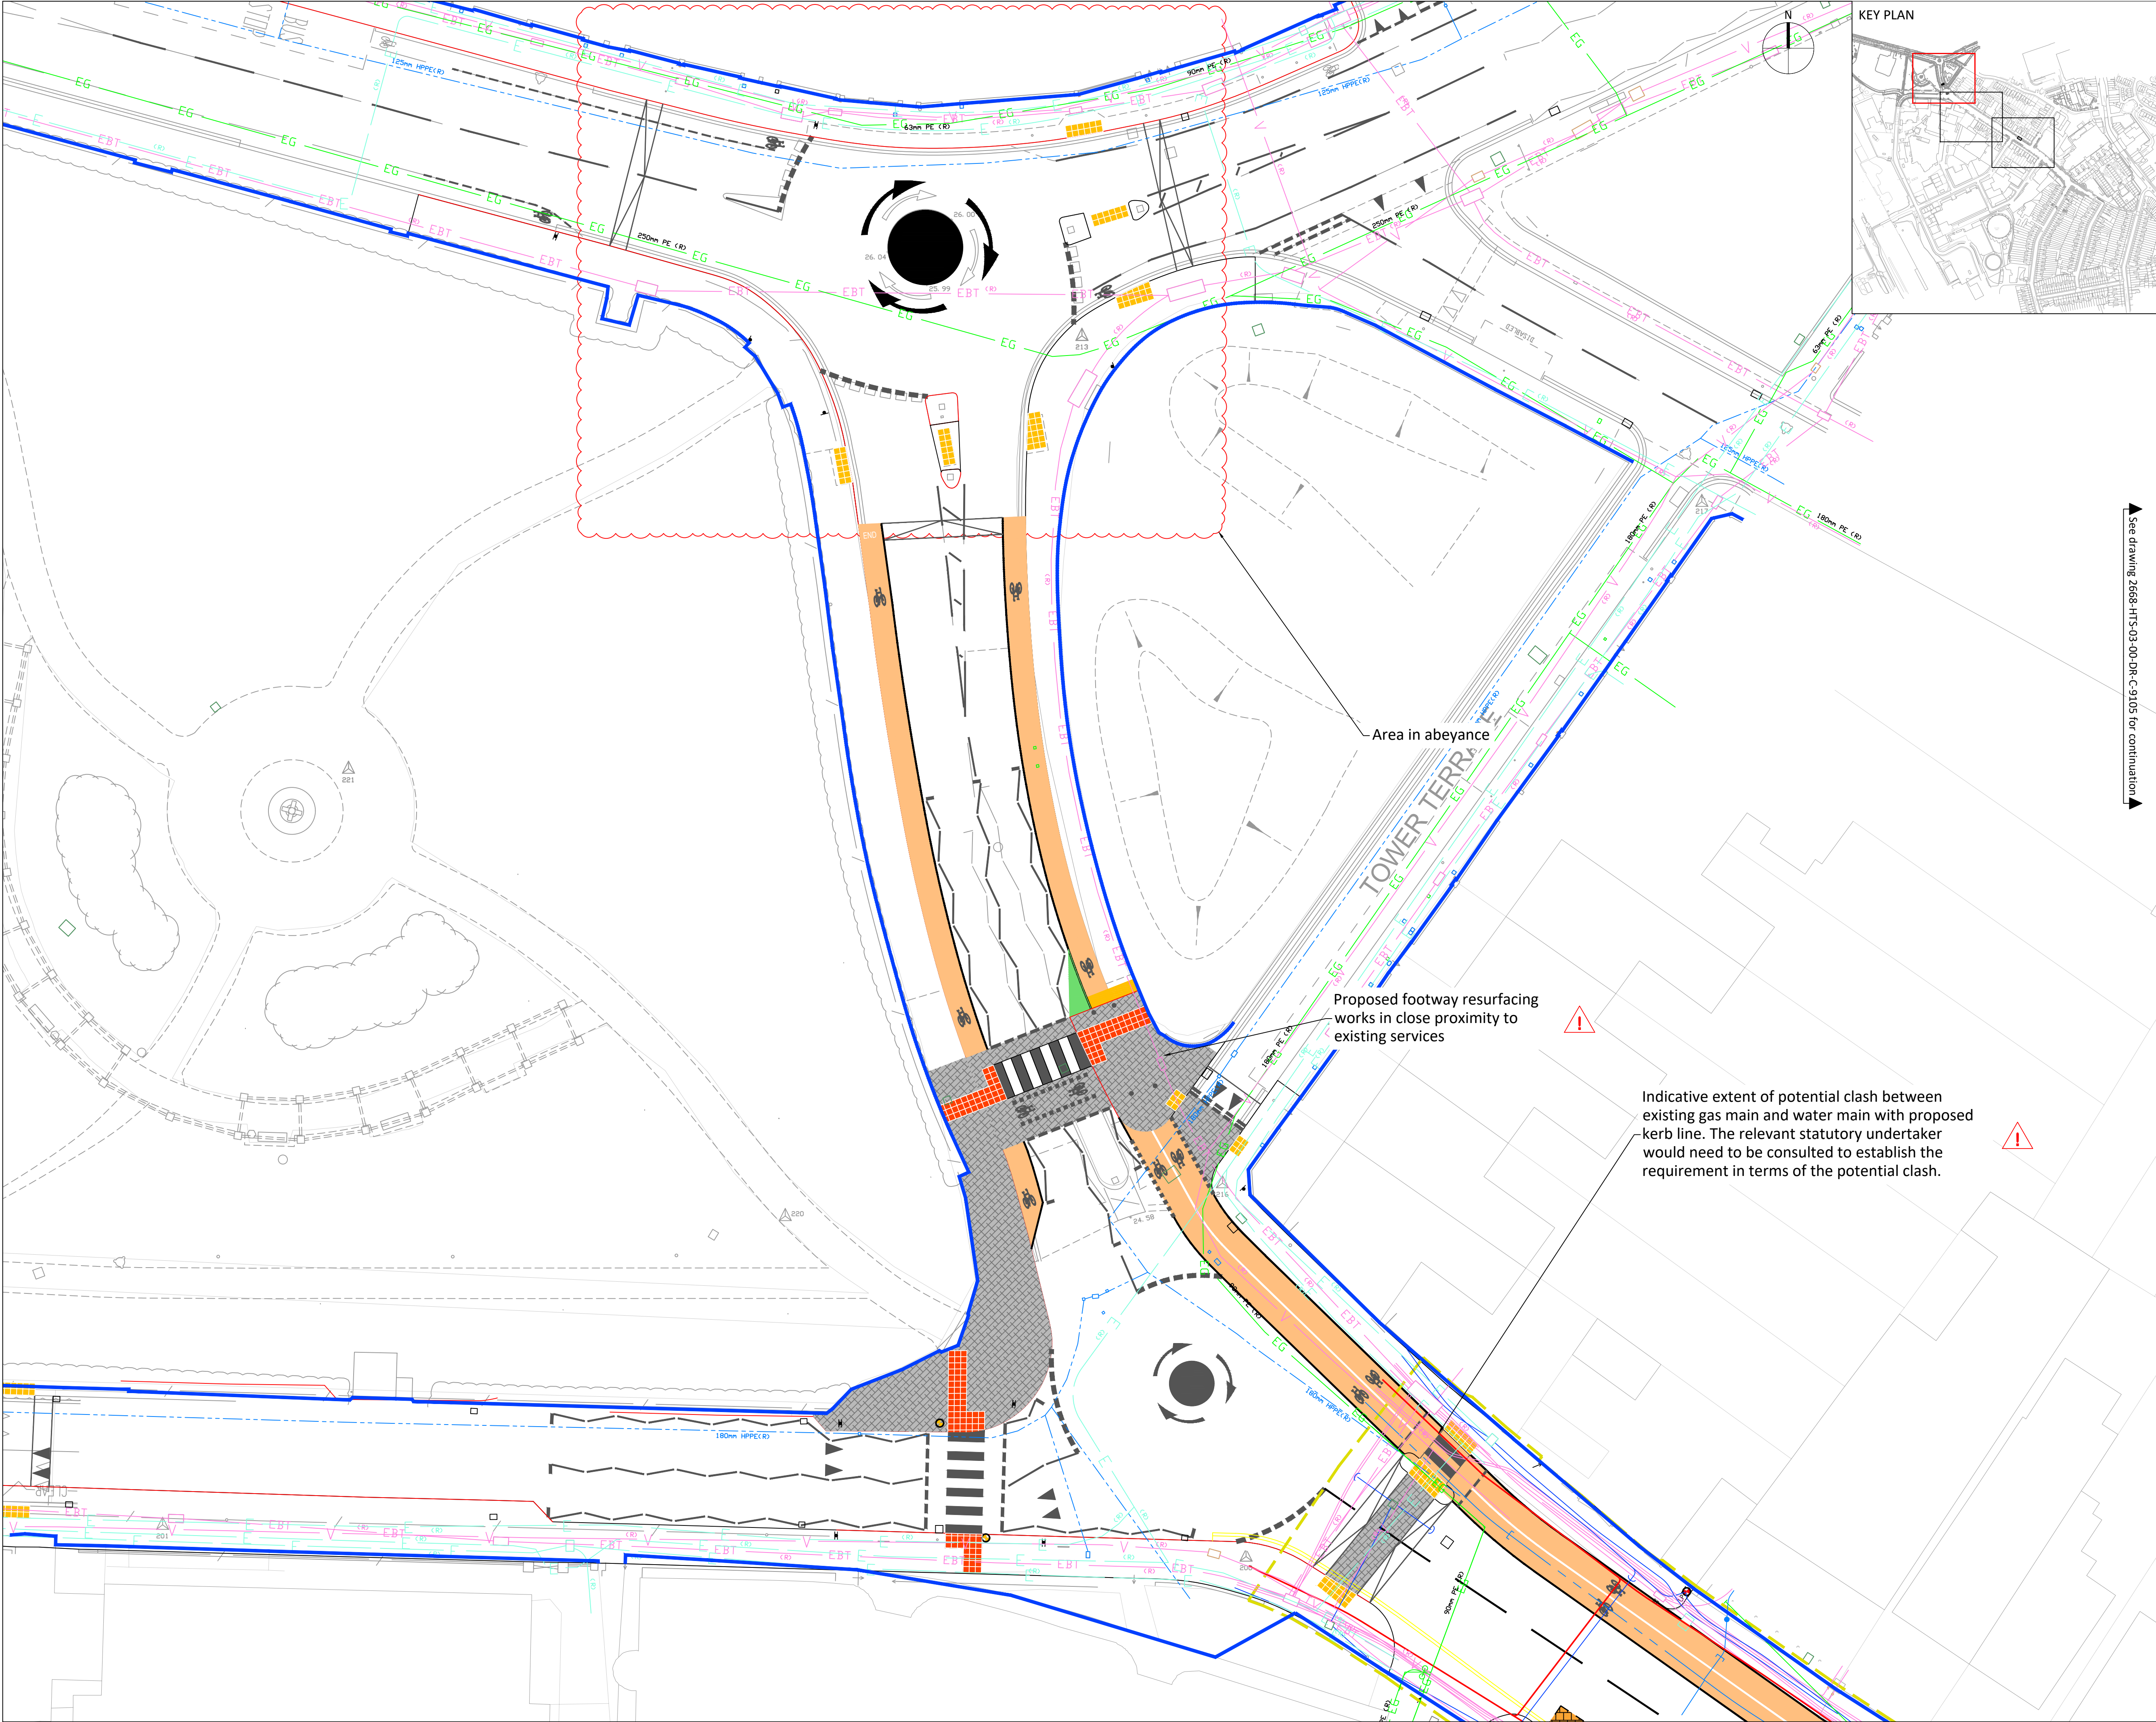

100mm @ A1 (50mm @ A3)

1. This Drawing is to be read in conjunction with all relevant Architect's Engineer's and specialists' drawings and specifications.
2. Do not scale from this drawing in either paper or digital form. Use written dimensions only. To check drawing has been printed to the intended scale the above bar should be 100mm long @A1 or 50mm long @ A3.
3. Extent of highway boundary extracted from Haringey's Interactive Map.
4. This drawing has been based on the following external inputs:
 - 4.1. Mayes Road GPR survey drawing no. 55871/1 - received on 12/01/2022
 - 4.2. Wood Common GPR survey - received on 12/01/2022
 - 4.3. OS Map - received on 01-01-21

- Key**
- Existing Thames Water Supply
 - Existing BT line
 - Existing Overhead BT line
 - Existing BT Box
 - Existing CATV line
 - Existing Virgin Media line
 - Existing Electricity line
 - Existing Low Voltage line
 - Existing High Voltage line
 - Existing Low Pressure Gas main
 - Existing GPR line
 - Highway Boundary
 - Belisha Beacon
 - LP Light Column

P1	26.08.22	SM	AOH	Issued for Information
Rev	Date	By	Eng	Amendme1:200

**HEYNE
TILLET
STEEL**

STRUCTURAL &
CIVIL ENGINEERS

www.hts.uk.com

Job Name
**Mayes Road Phase 2 Public Realm
Wood Green
N22 6YQ**
Drawing Title
**Proposed Utilities Plan
Sheet 3 of 3**

Purpose of Issue **Stage 2** Scale at A1 **1:200**

Drg No. **2542-HTS-03-00-DR-C-9106**

HTS Job No 2542 Rev **P1**