



PROPOSED SITE BLOCK PLAN

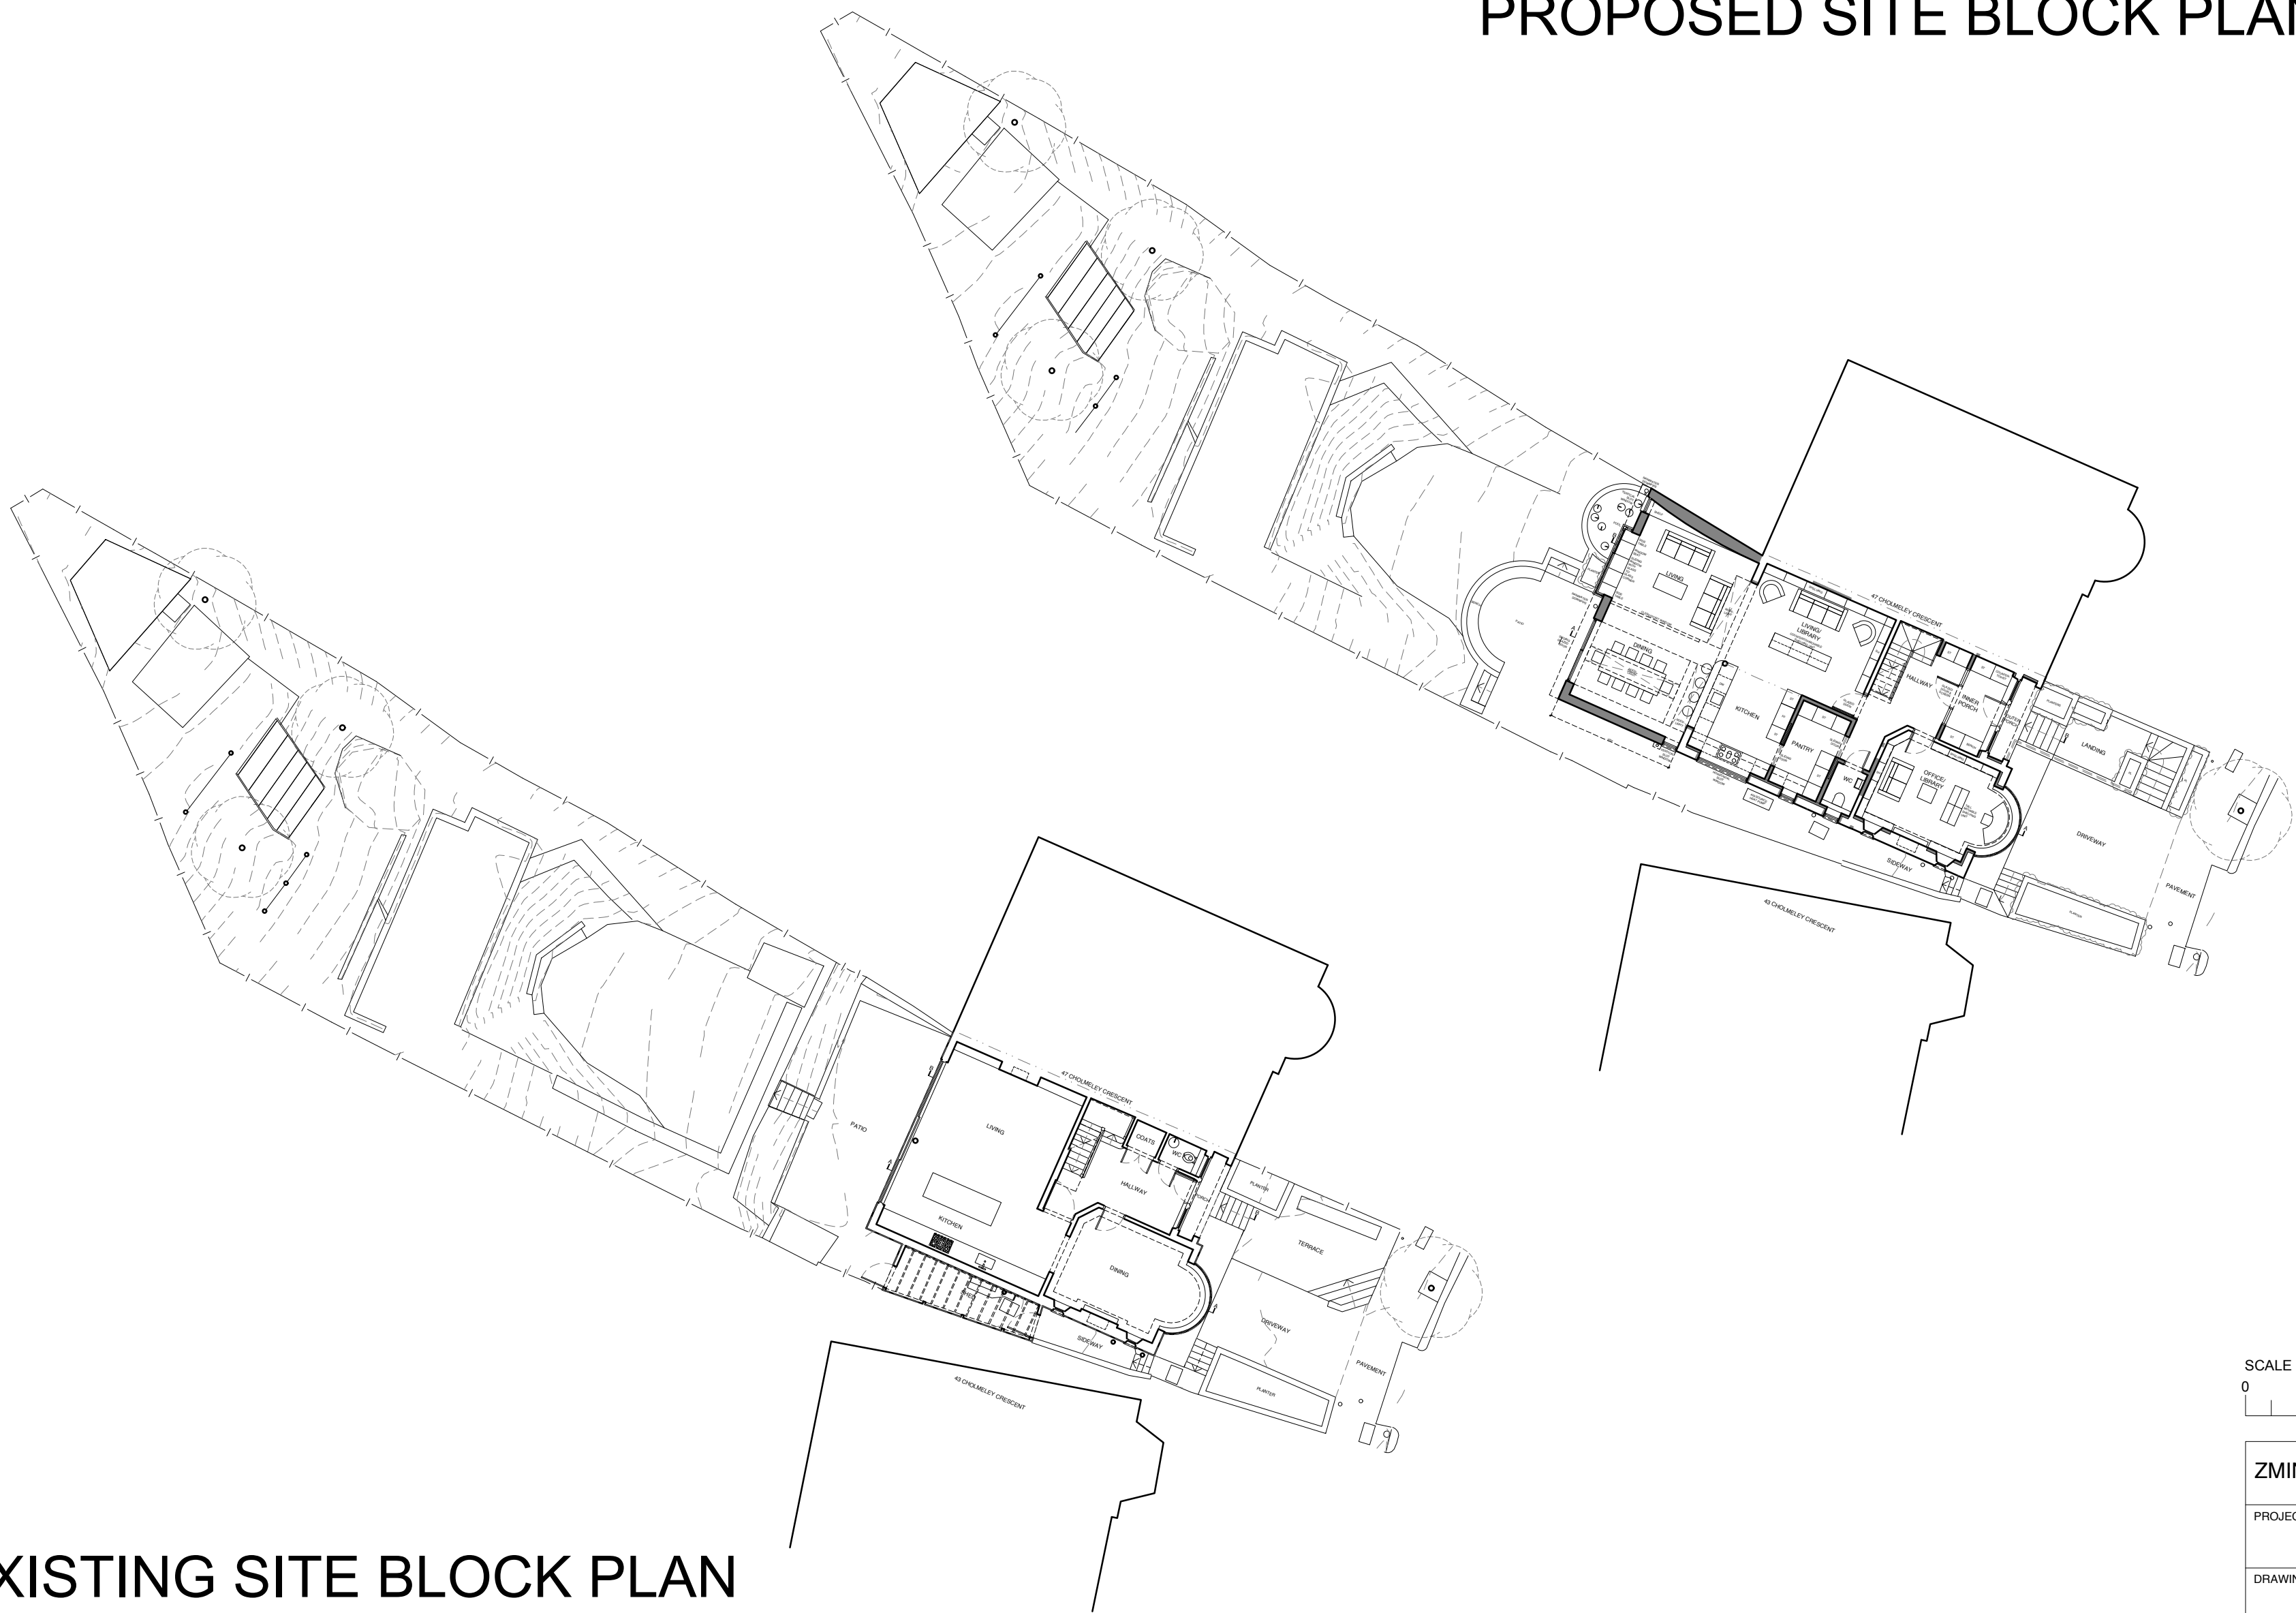

EXISTING SITE BLOCK PLAN

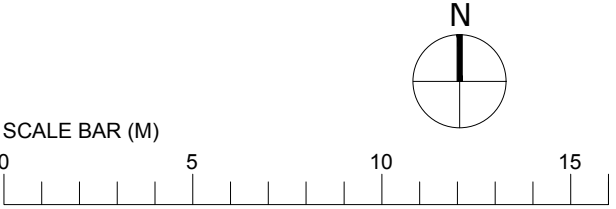

ZMINKOWSKA DE BOISE ARCHITECTS	
PROJECT NAME:	45 CHOLMELEY CRESCENT
DRAWING NAME:	EXISTING & PROPOSED SITE BLOCK PLANS
DRAWING STATUS:	PLANNING
DRAWING NUMBER:	2601.P.002
DATE:	MAY 2026
SCALE:	1:200 @ A2