


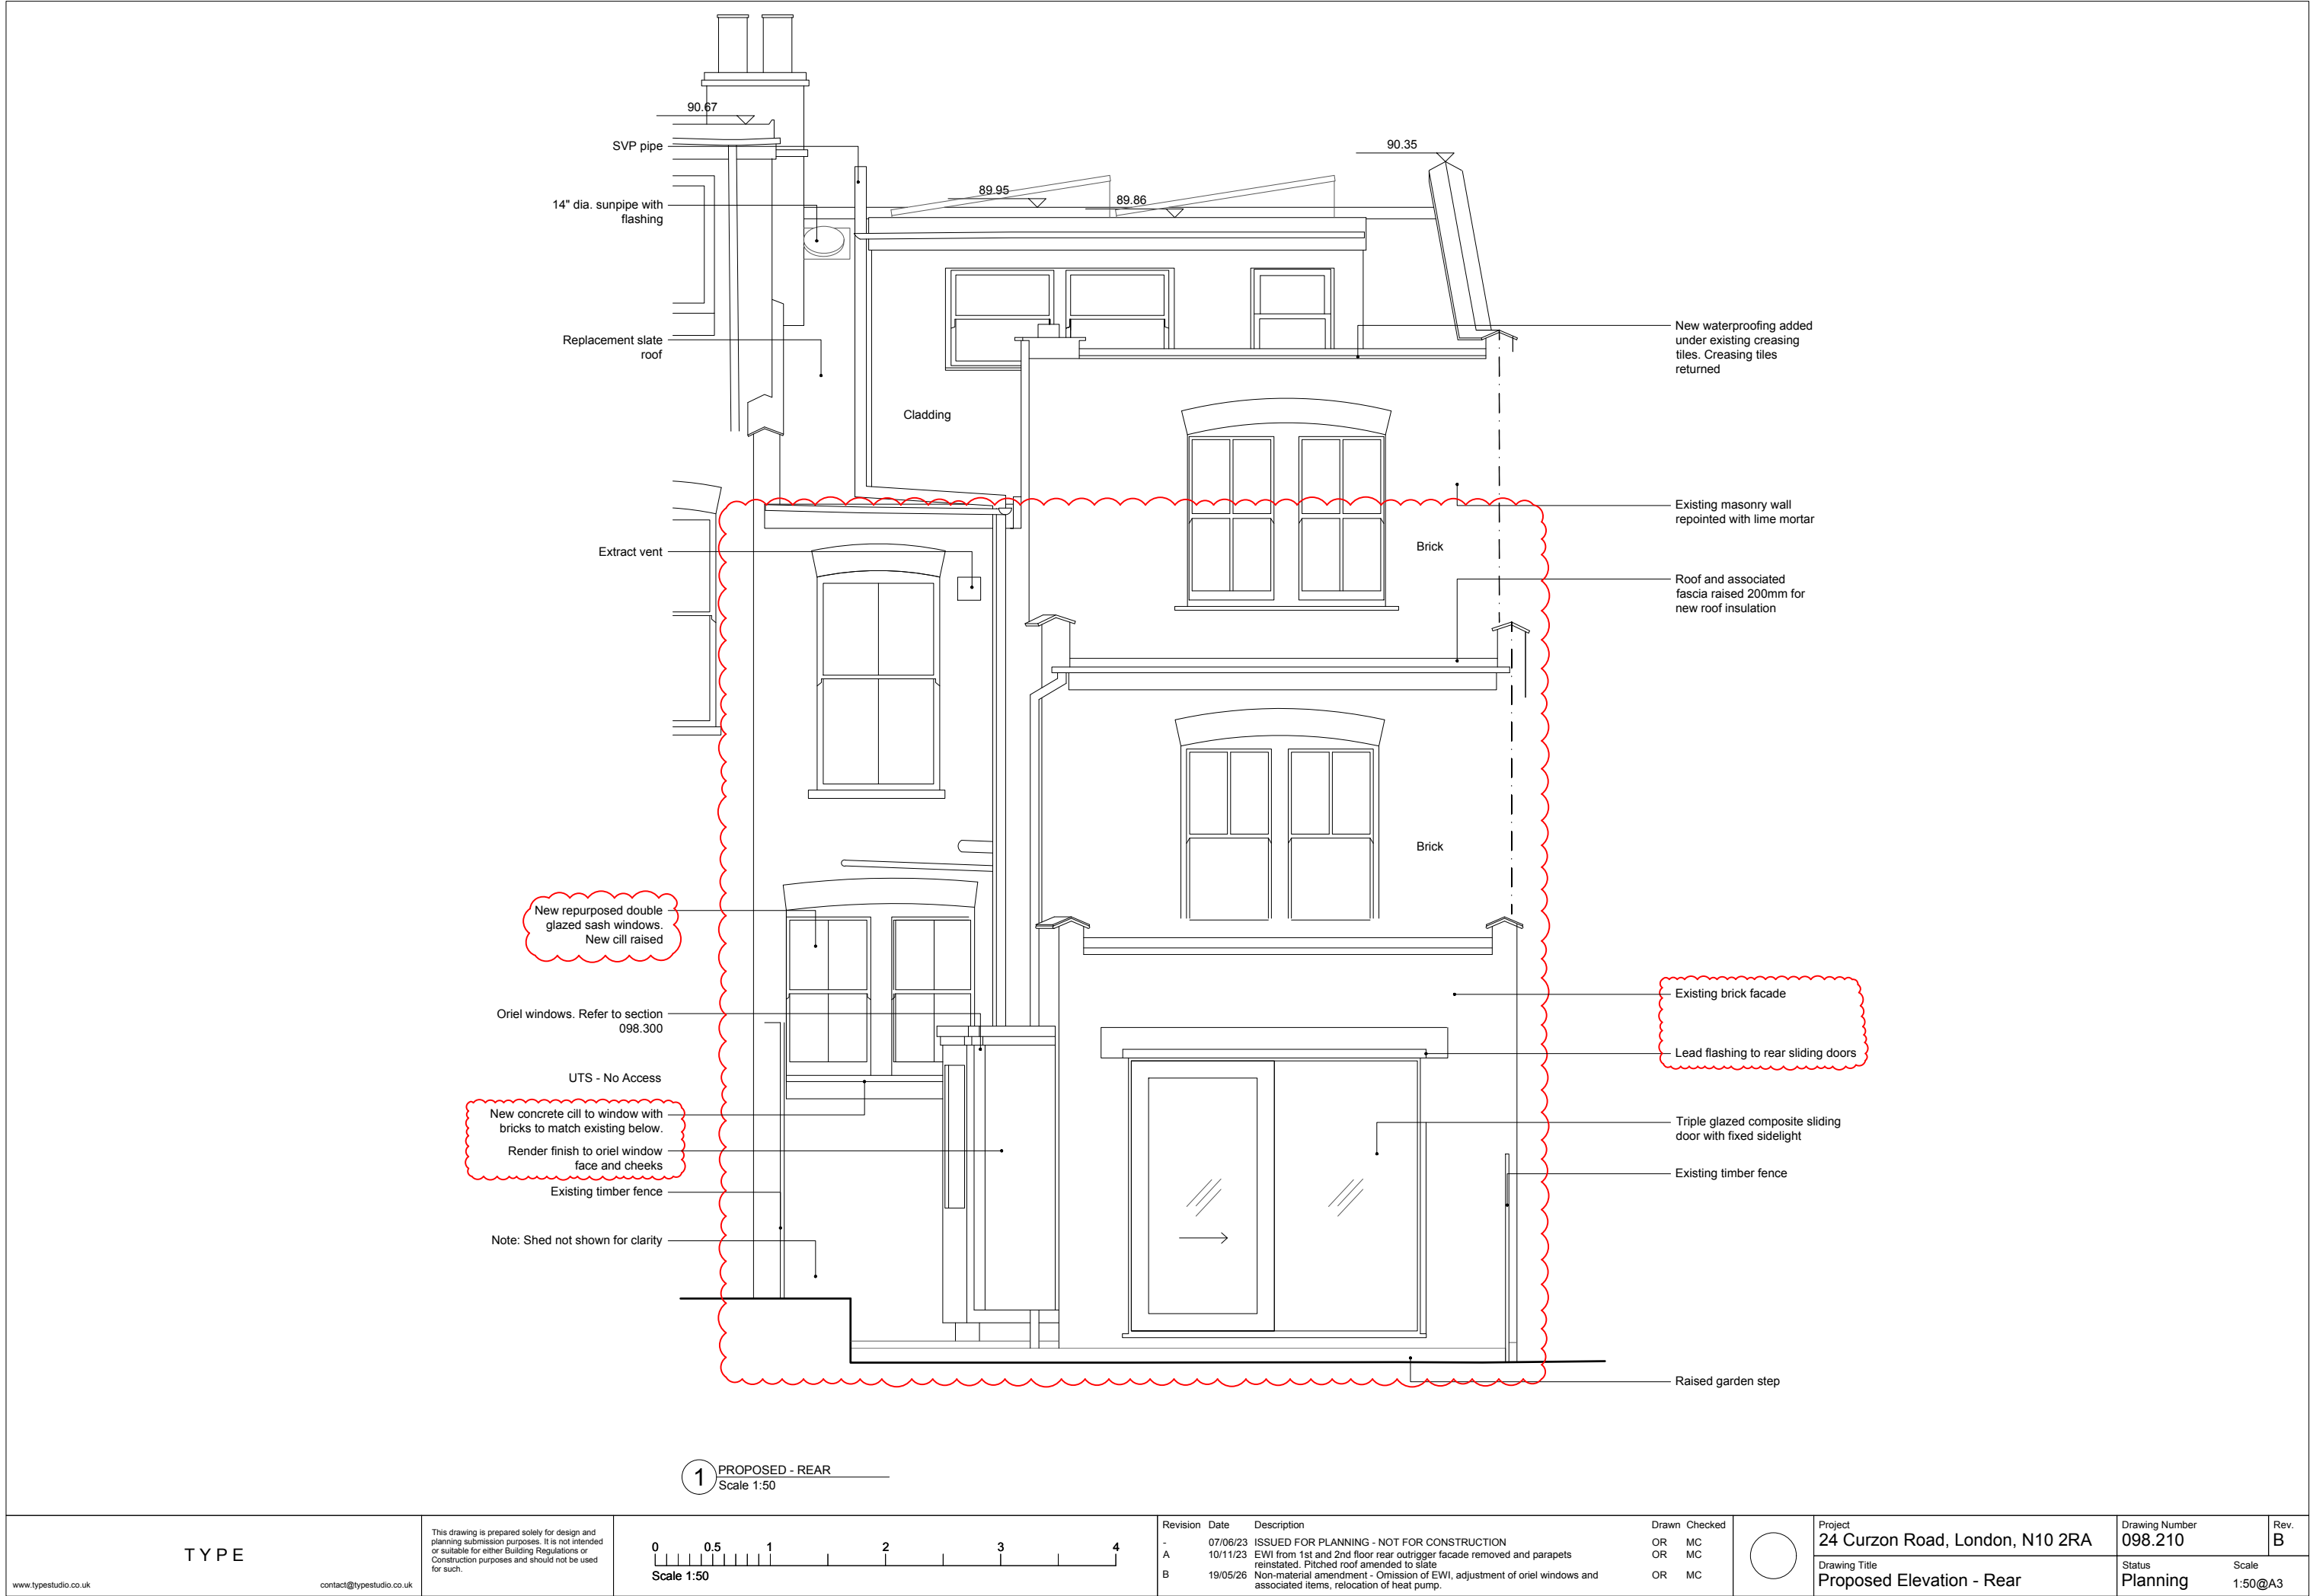

| TYPE                            | This drawing is prepared solely for design and planning submission purposes. It is not intended or suitable for either Building Regulations or Construction purposes and should not be used for such. | <div><div><div>00.51234</div><div>Scale 1:50</div></div></div>                                                       | <table><tr><th>Revision</th><th>Date</th><th>Description</th><th>Drawn</th><th>Checked</th></tr><tr><td>-</td><td>07/06/23</td><td>ISSUED FOR PLANNING - NOT FOR CONSTRUCTION</td><td>OR</td><td>MC</td></tr><tr><td>A</td><td>10/11/23</td><td>EWI from 1st and 2nd floor rear outrigger facade removed and parapets reinstated. Pitched roof amended to slate</td><td>OR</td><td>MC</td></tr><tr><td>B</td><td>19/05/26</td><td>Non-material amendment - Omission of EWI, adjustment of oriel windows and associated items, relocation of heat pump.</td><td>OR</td><td>MC</td></tr></table> | Revision | Date | Description | Drawn | Checked | - | 07/06/23 | ISSUED FOR PLANNING - NOT FOR CONSTRUCTION | OR | MC | A | 10/11/23 | EWI from 1st and 2nd floor rear outrigger facade removed and parapets reinstated. Pitched roof amended to slate | OR | MC | B | 19/05/26 | Non-material amendment - Omission of EWI, adjustment of oriel windows and associated items, relocation of heat pump. | OR | MC | <div></div> | Project | Drawing Number | Rev. |
|---------------------------------|---|---|---|----------|------|-------------|-------|---------|---|----------|--------------------------------------------|----|----|---|----------|---|----|----|---|----------|---|----|----|-------------|---------|----------------|------|
|                                 |   |   |   | Revision | Date | Description | Drawn | Checked |   |          |                                            |    |    |   |          |   |    |    |   |          |   |    |    |             |         |                |      |
| -                               | 07/06/23   | ISSUED FOR PLANNING - NOT FOR CONSTRUCTION                                                                           | OR   | MC       |      |             
| A                               | 10/11/23   | EWI from 1st and 2nd floor rear outrigger facade removed and parapets reinstated. Pitched roof amended to slate      | OR   | MC       |      |             
| B                               | 19/05/26   | Non-material amendment - Omission of EWI, adjustment of oriel windows and associated items, relocation of heat pump. | OR   | MC       |      |             
| 24 Curzon Road, London, N10 2RA | 098.210   | B   |   |          
| Drawing Title                   | Status   | Scale   |   |          
| Proposed Elevation - Rear       | Planning   | 1:50@A3   |   |          