

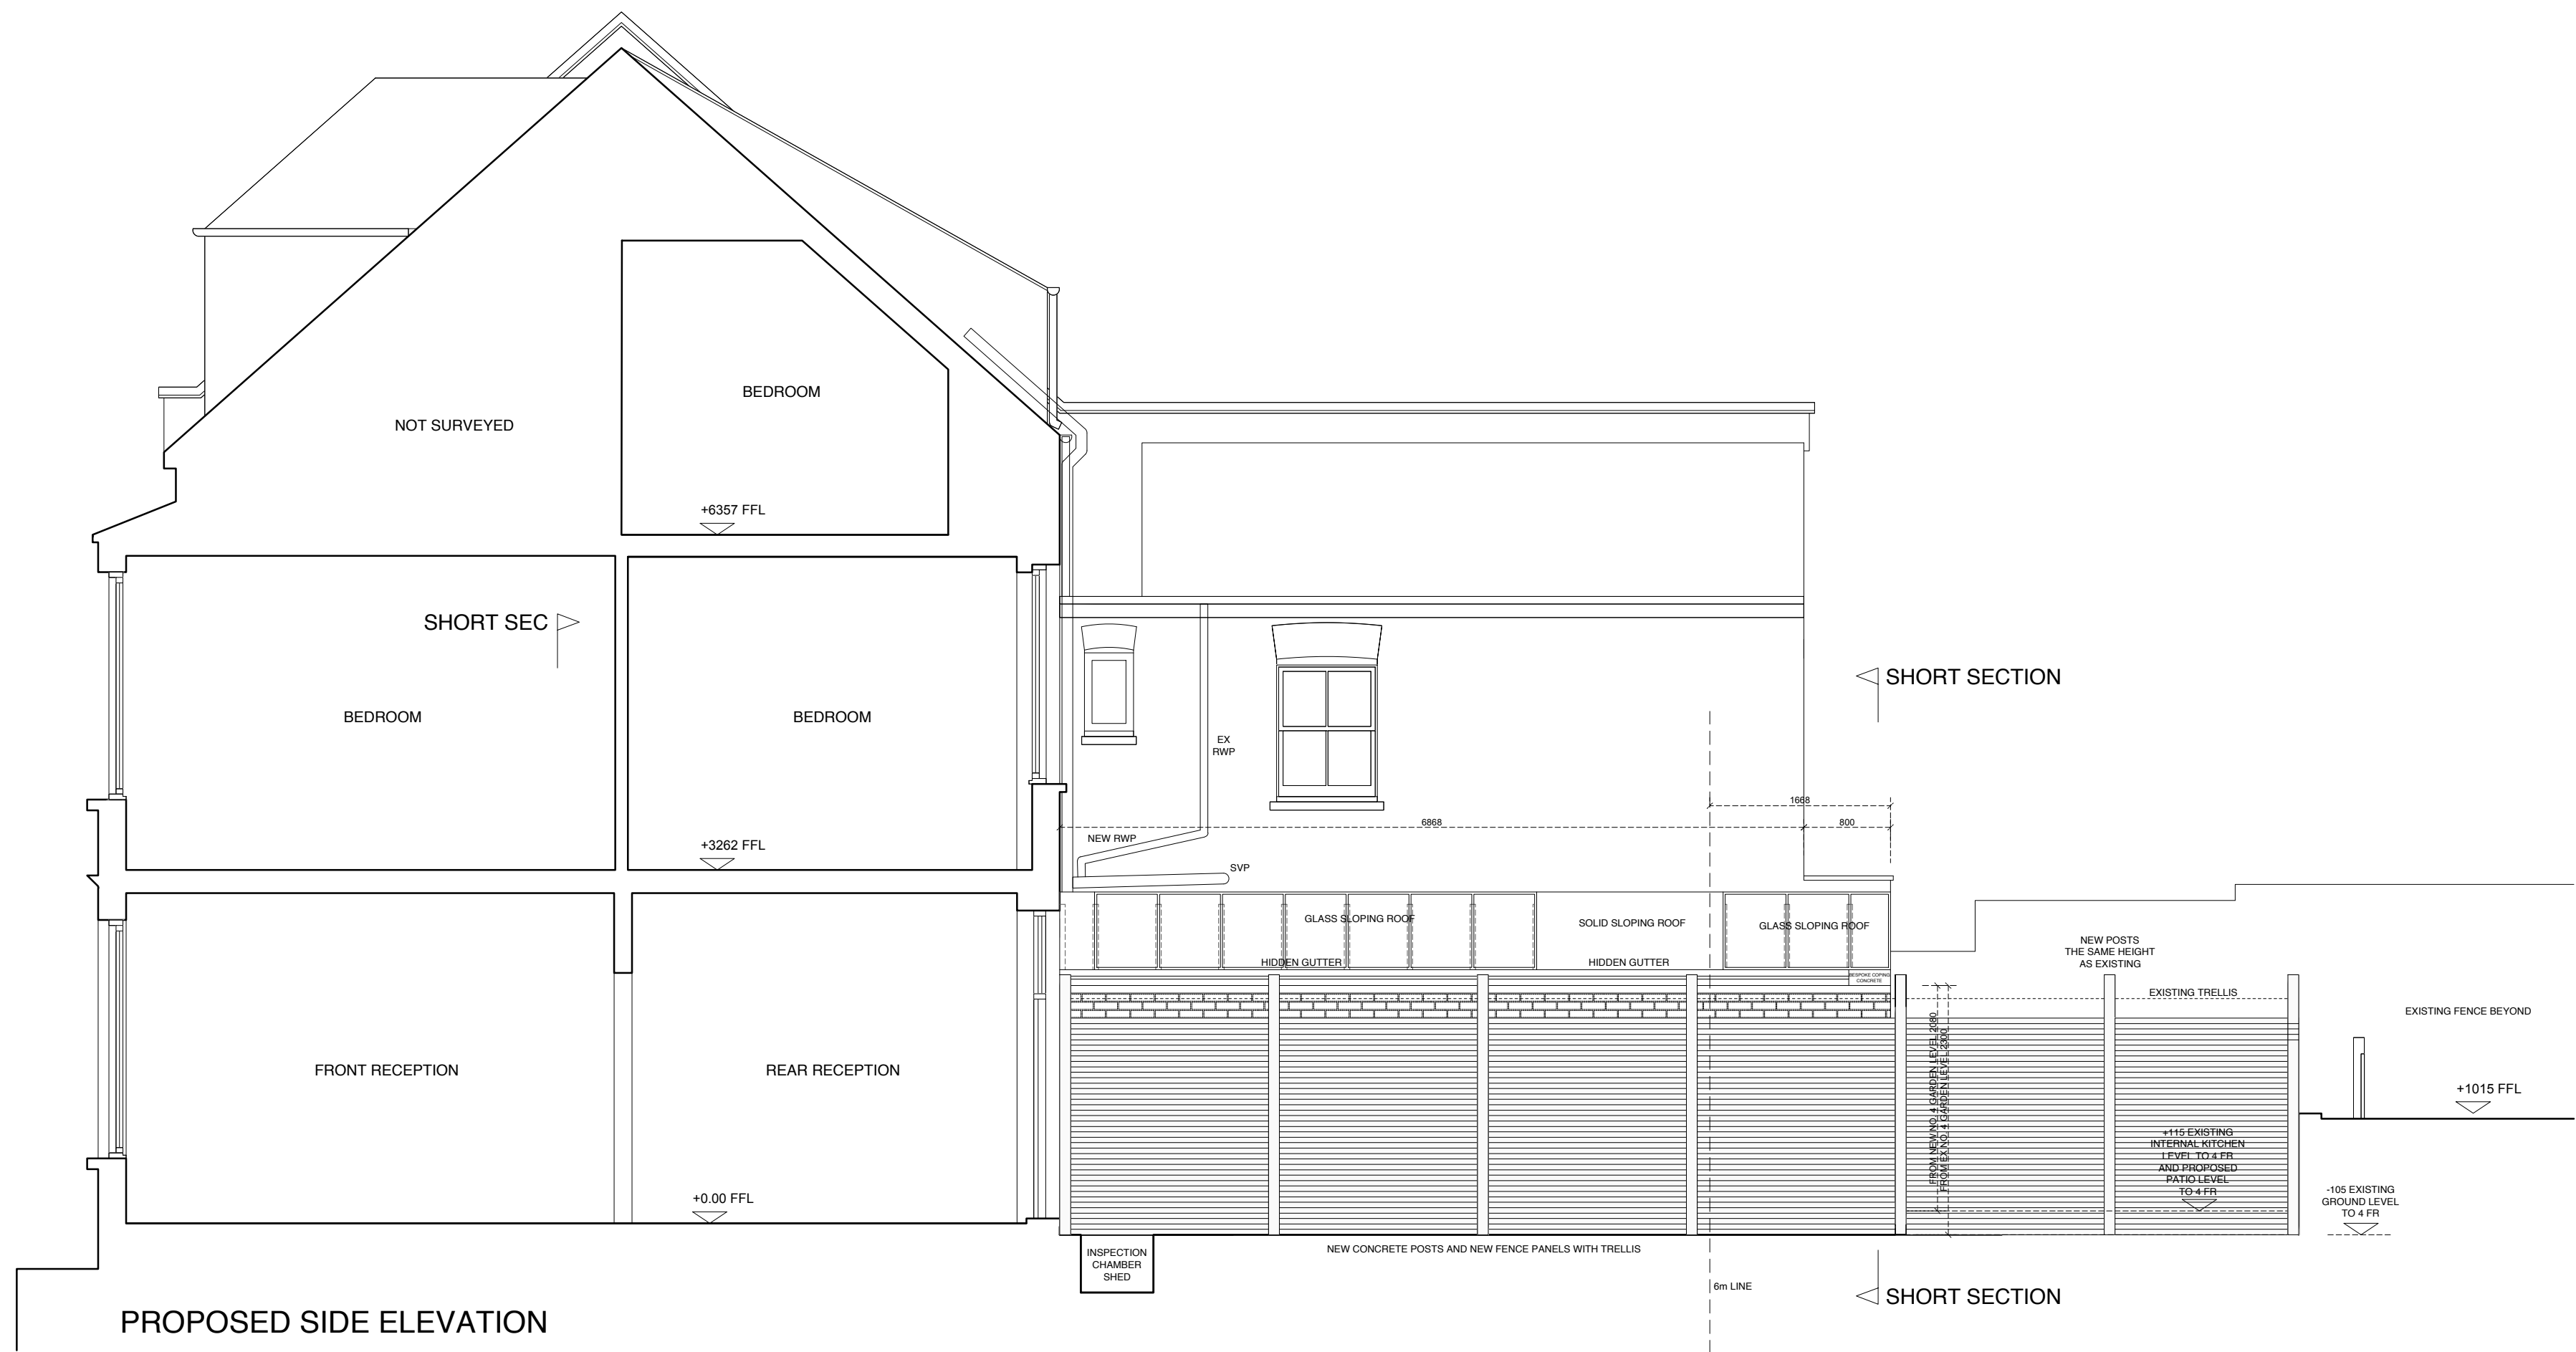


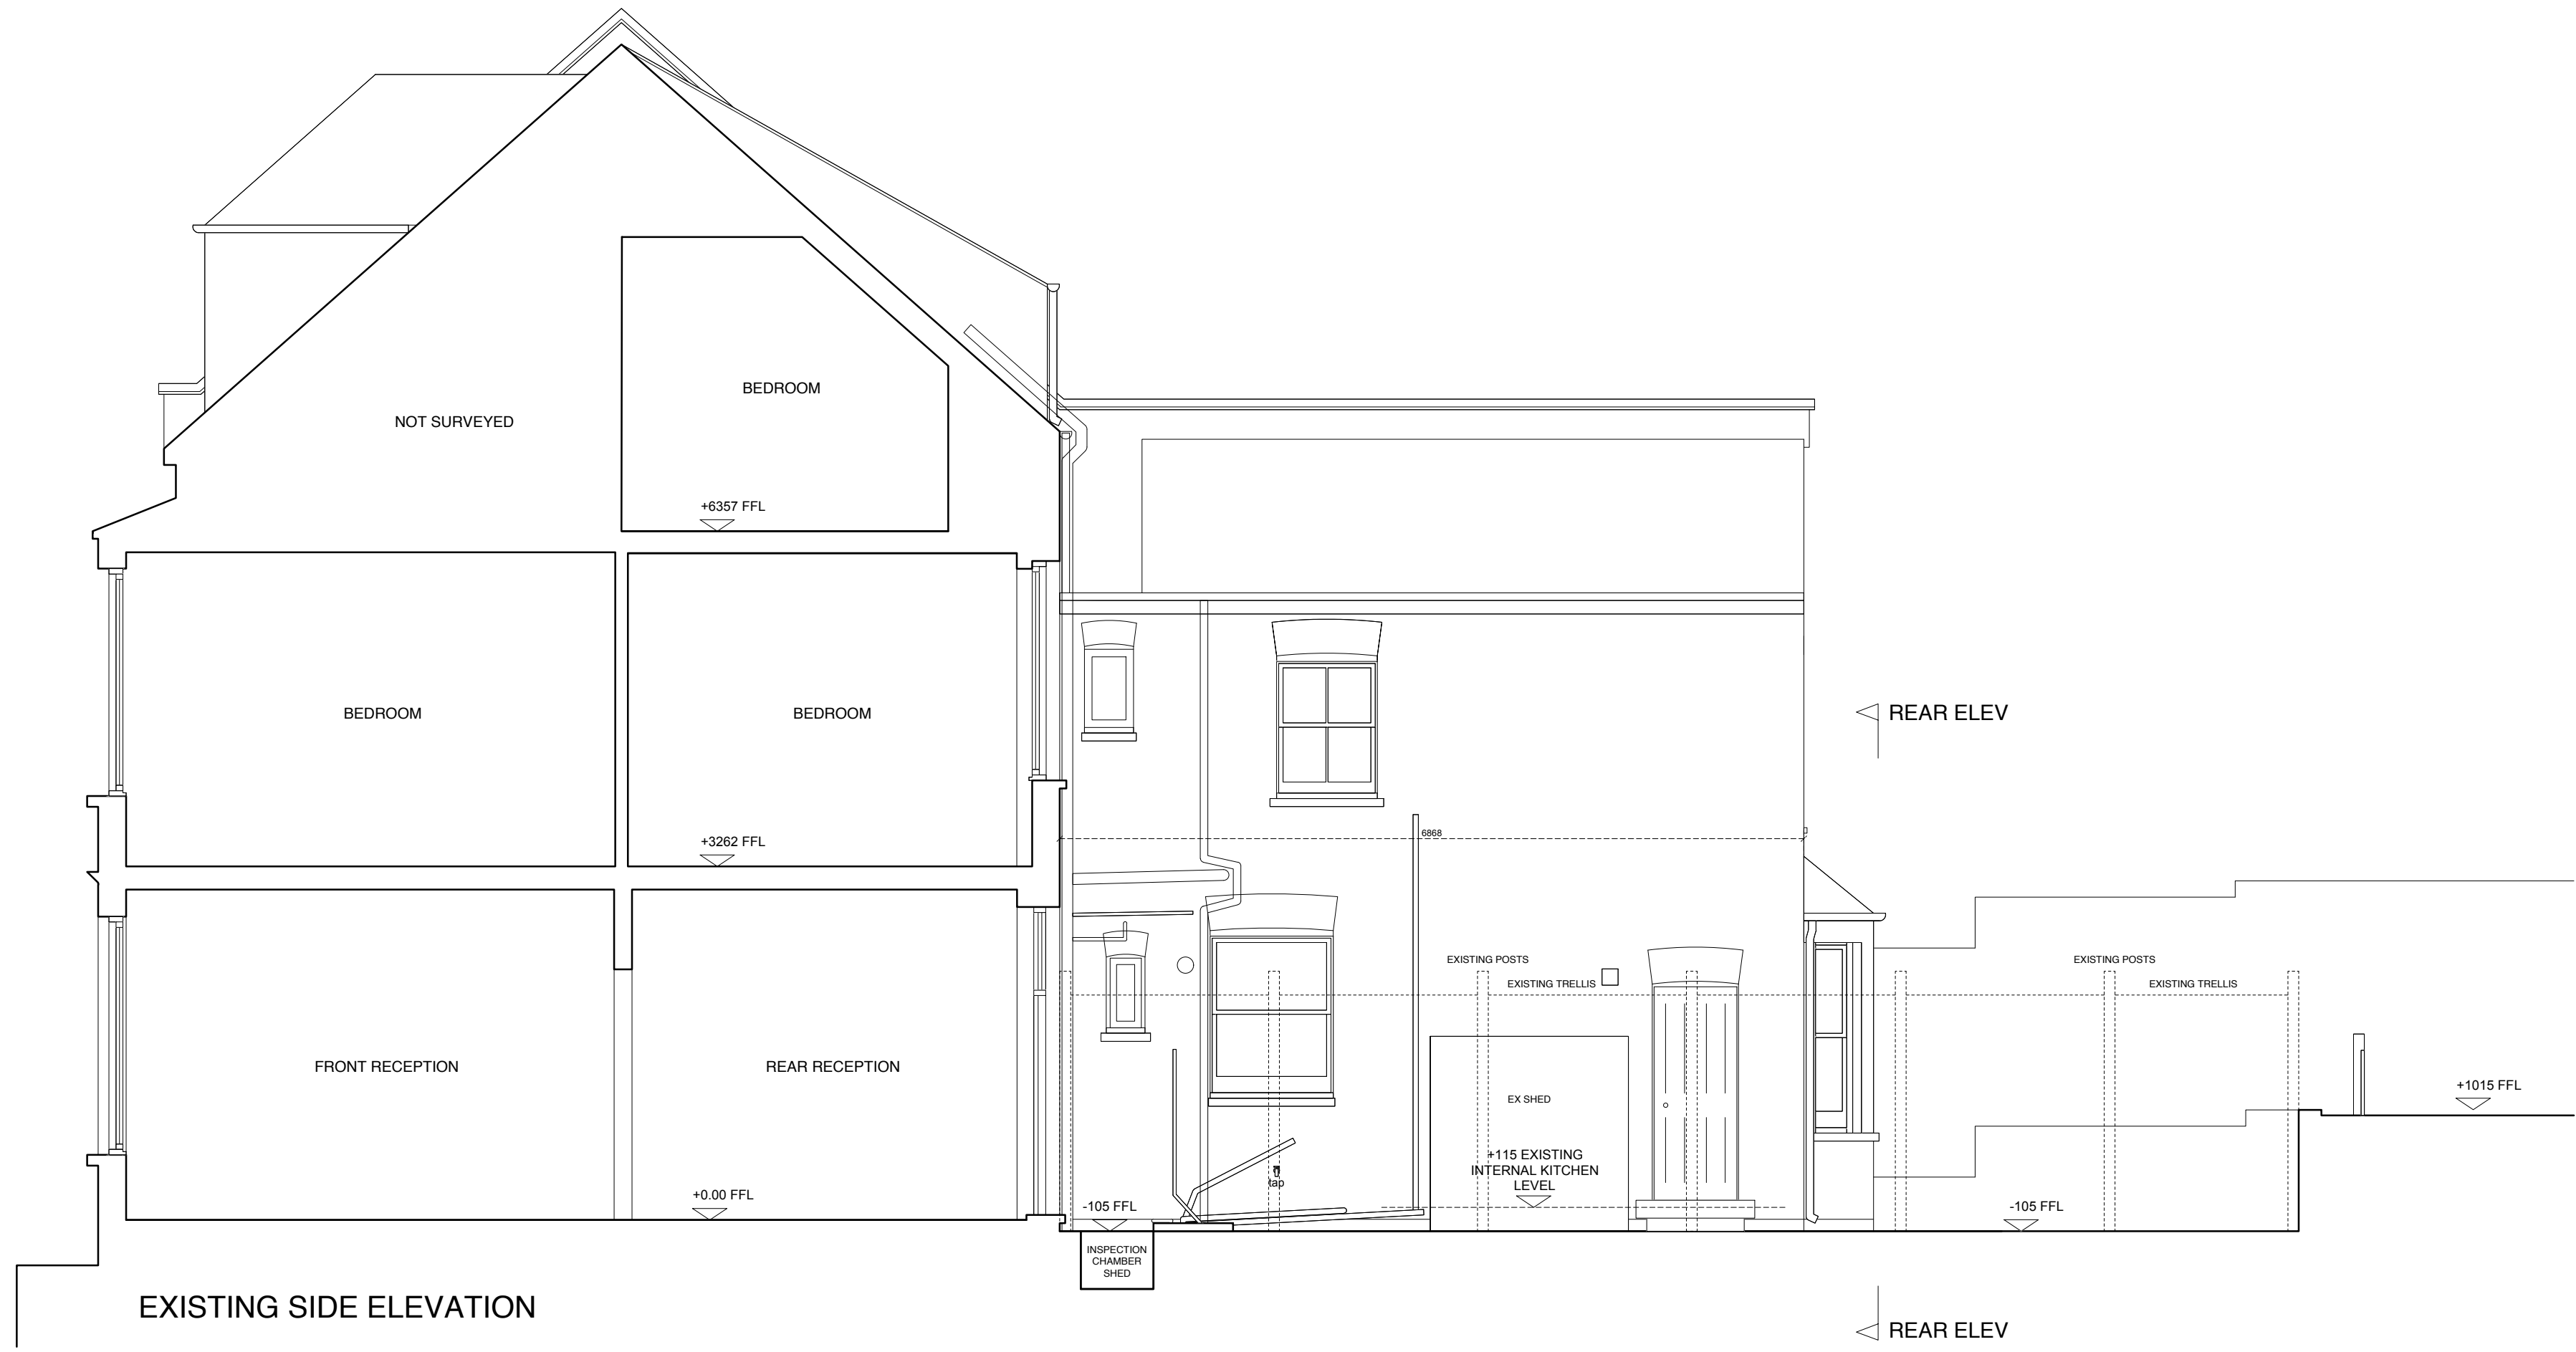

NOTES:
DO NOT SCALE FROM DRAWINGS. ALL DIMENSIONS ARE TO BE CHECKED ON SITE. INFORM ARCHITECT OF ANY DISCREPANCIES BETWEEN DRAWINGS AND SITE DIMENSIONS AS SOON AS POSSIBLE.

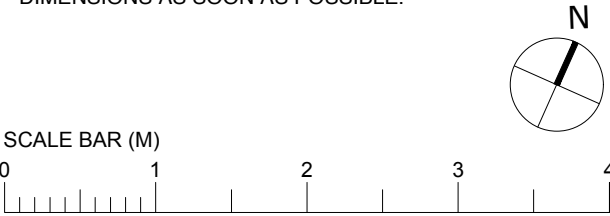

ZMINKOWSKA DE BOISE ARCHITECTS	
PROJECT NAME: 198 BEDFORD ROAD	
DRAWING NAME: EXISTING AND PROPOSED SIDE ELEVATION FROM NO 5 FERRESTONE ROAD	
DRAWING STATUS: PLANNING	
DRAWING NUMBER: 2504.104	REVISION: A
DATE: MAY 2020	SCALE: 1:50 @ A0