


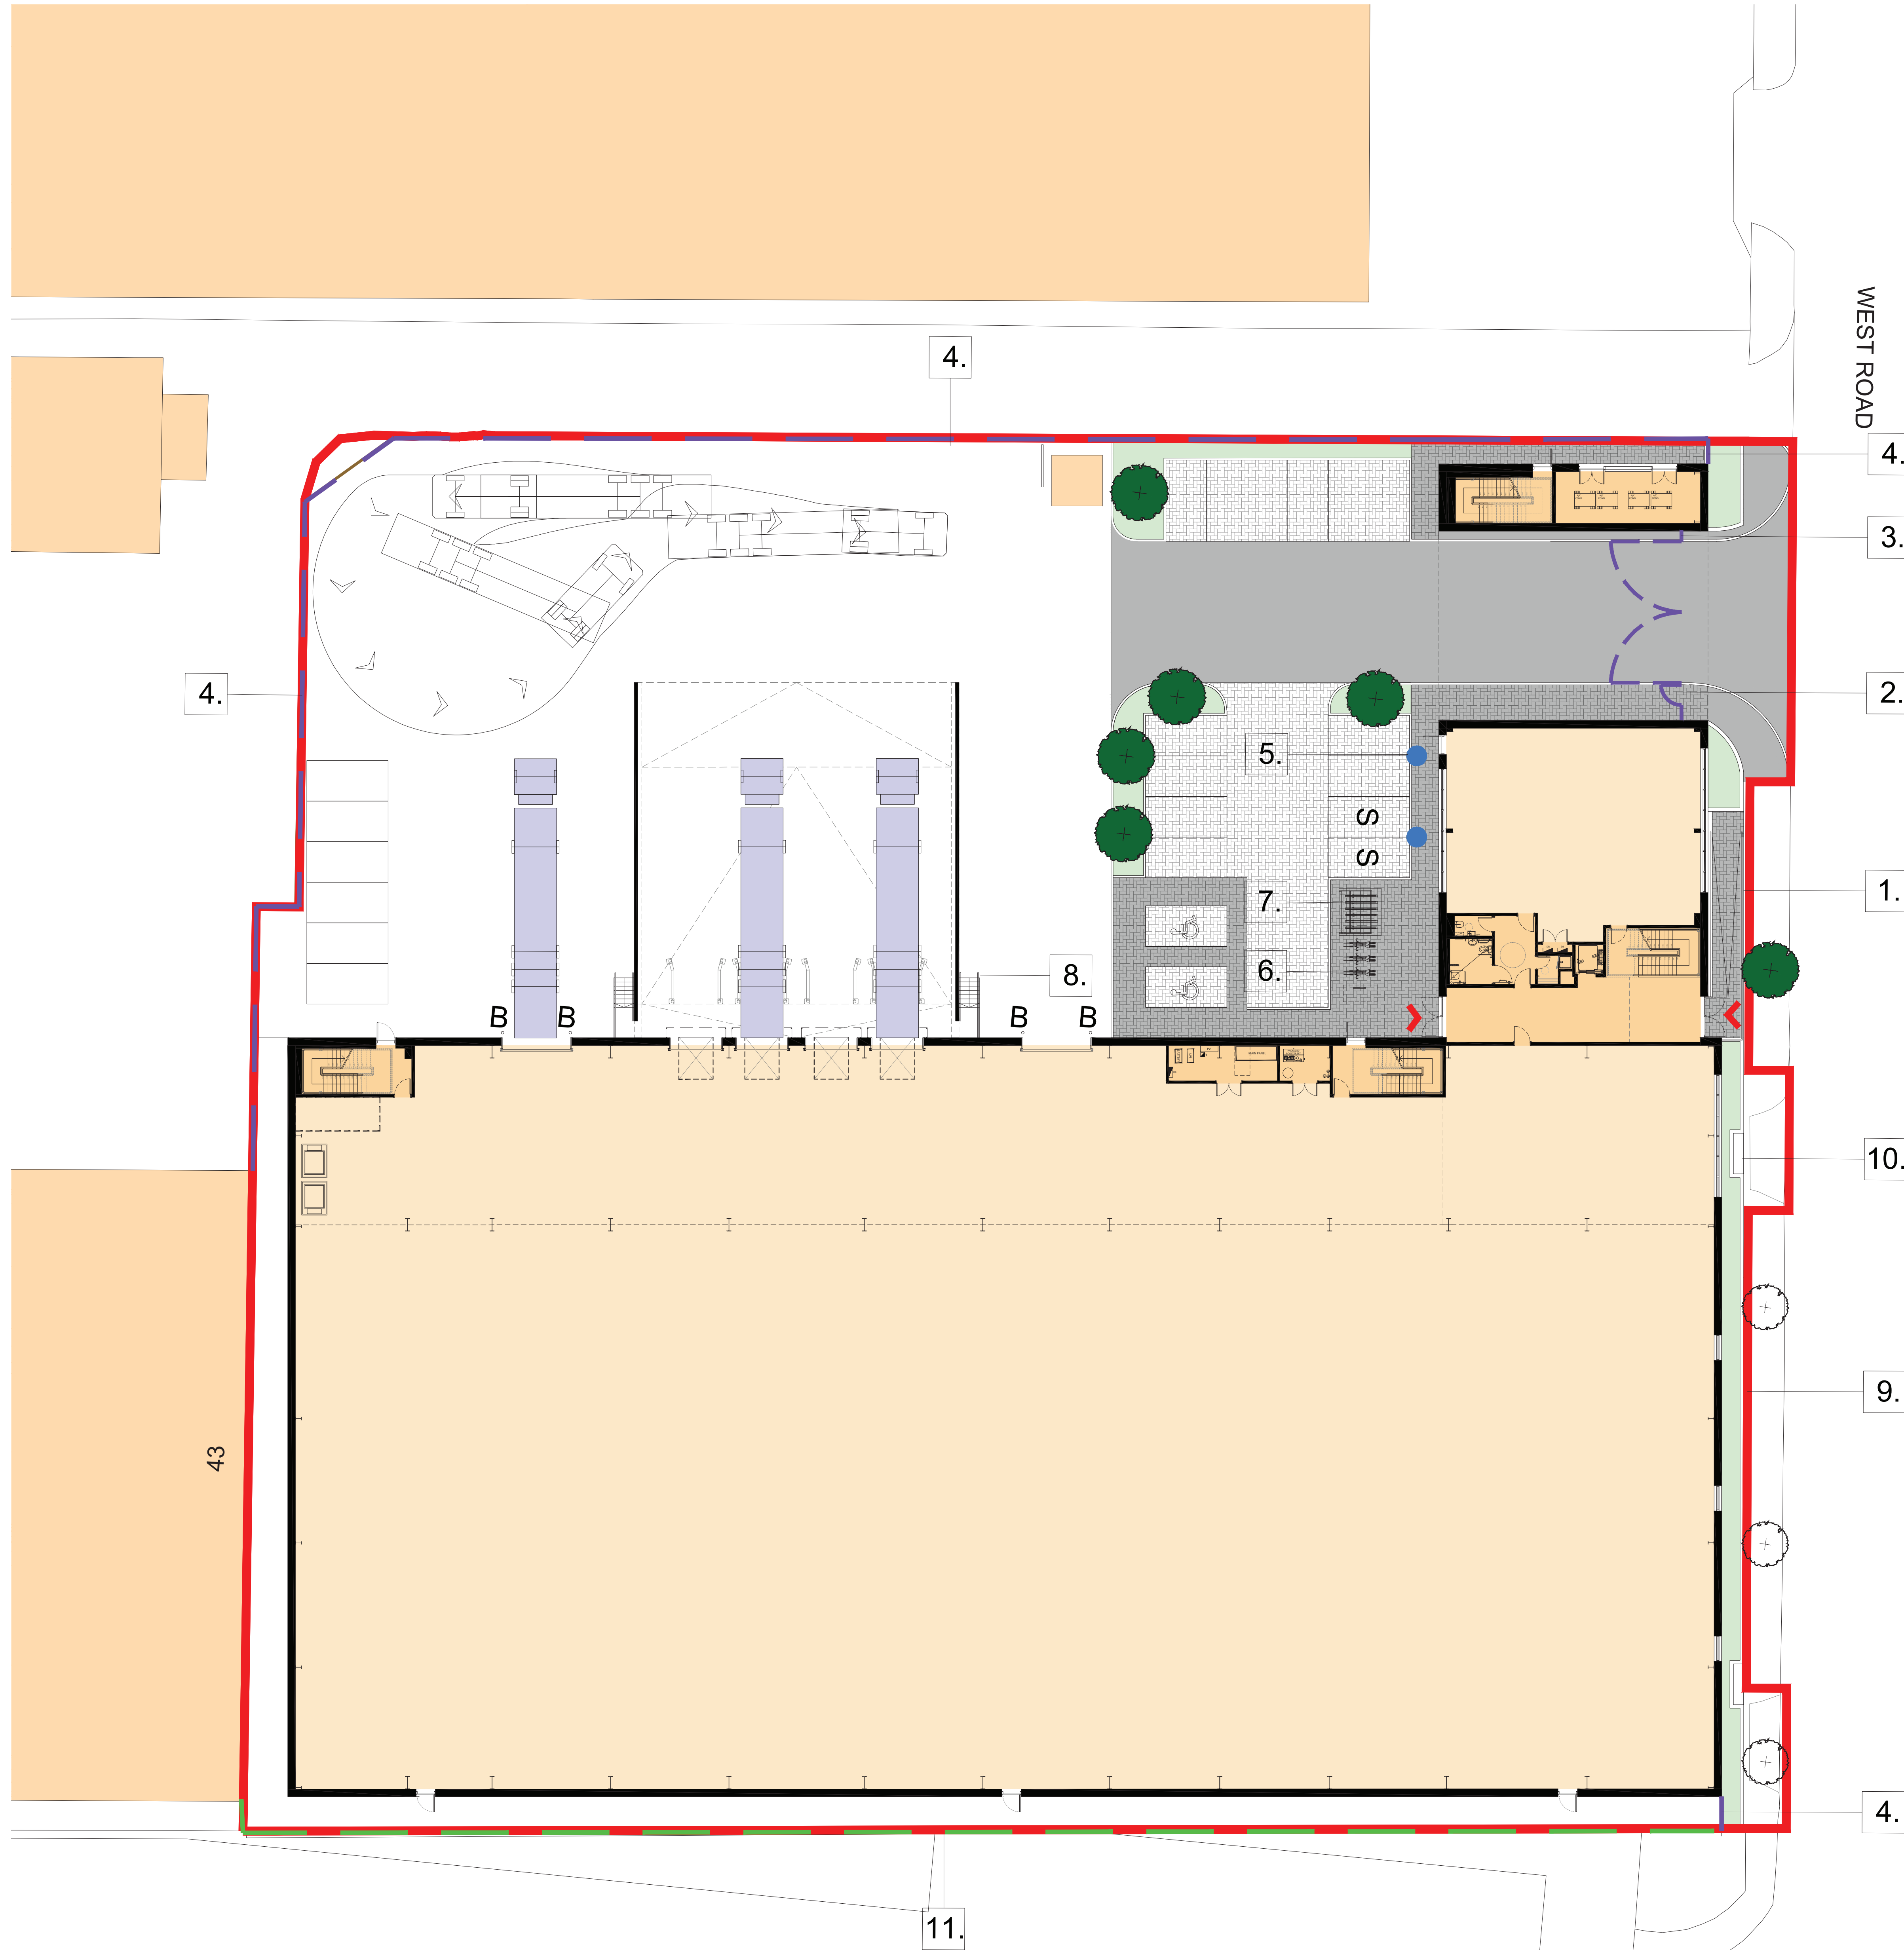

WEST ROAD



1 STAINLESS STEEL HANDRAIL TO RAMP



2 2.4m HEIGHT PEDESTRIAN GATES, BLACK KEYPAD AND CONCEALED EMERGENCY PUSH PLATE TO EXIT



3 BARBARICAN GATE, BLACK 2.4m HEIGHT



4 2.4m HEIGHT SECURITY FENCE, BLACK SECURITY RATED WELDMESH FENCING



5 TWIN ELECTRIC VEHICLE CHARGING POINTS




B STEEL BOLLARDS



6 SHEFFIELD CYCLE STAND CAPACITY FOR 6 CYCLES IN TEAL RAL5009




7 CYCLE PARKING STAND CAPACITY FOR 12 CYCLES

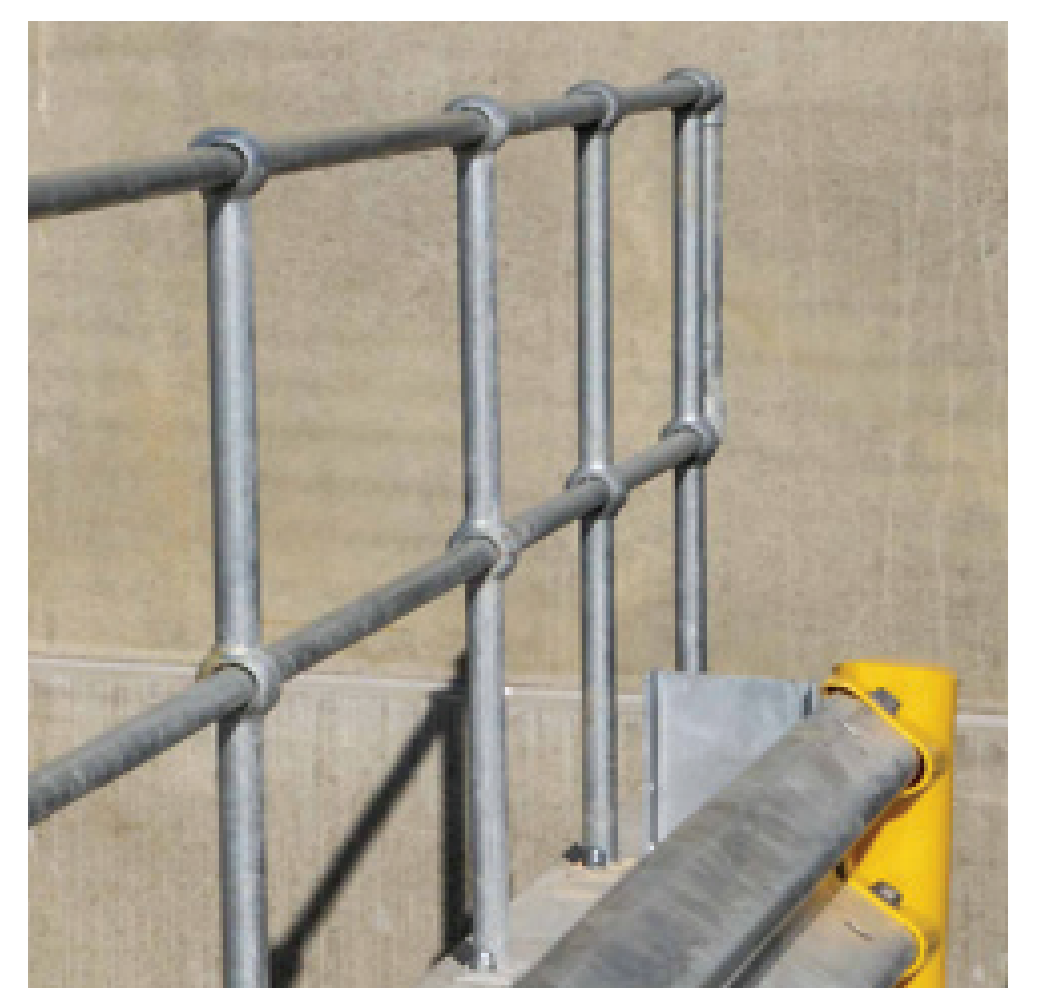

8 EXTERNAL RAMPs AND STEPS GUARDING, HANDRAILS GAL VANISED STEEL 1100mm HEIGHT ABOVE GROUND




9 600mm HEIGHT BRICKWORK WALL TO PLANTER

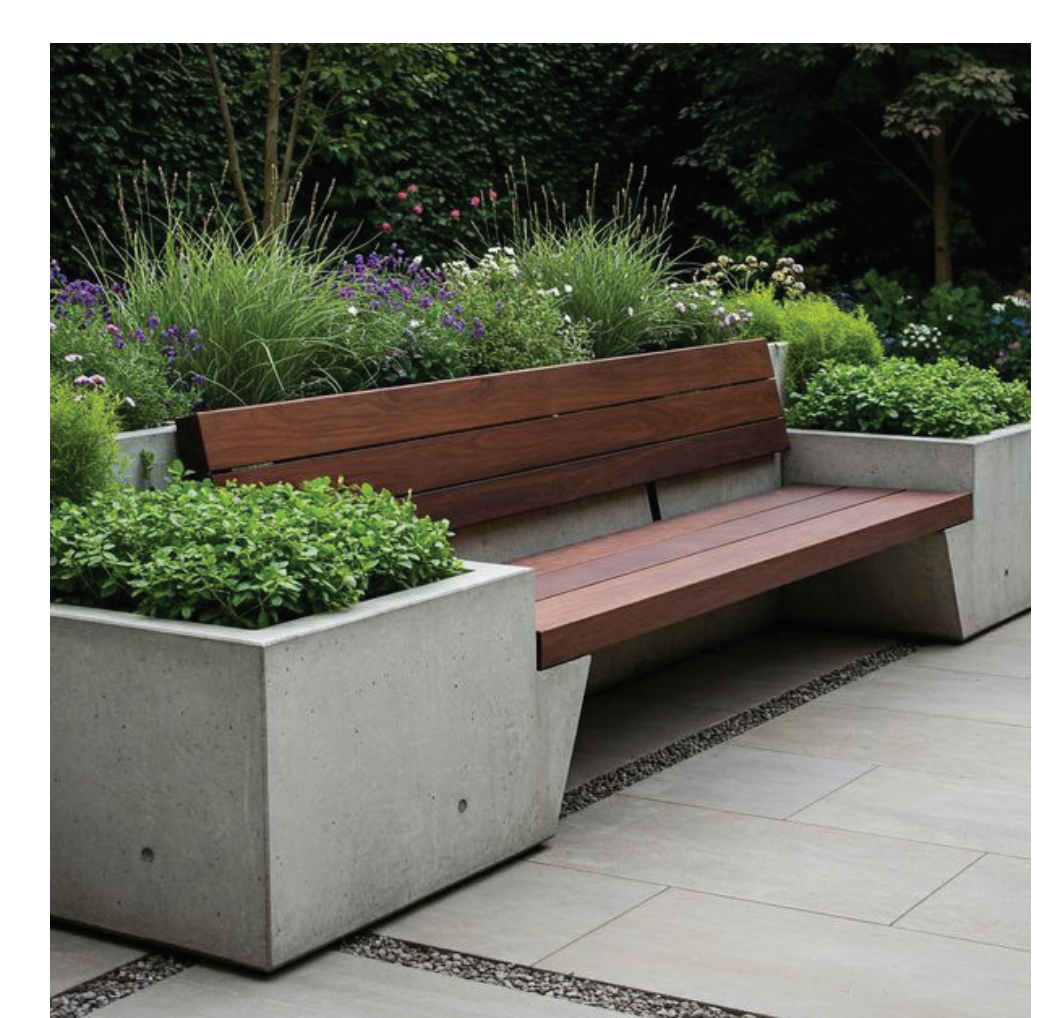

10 PUBLIC SEATING BUILT INTO PLANTER



11 EXISTING FENCE TO SOUTHERN BOUNDARY

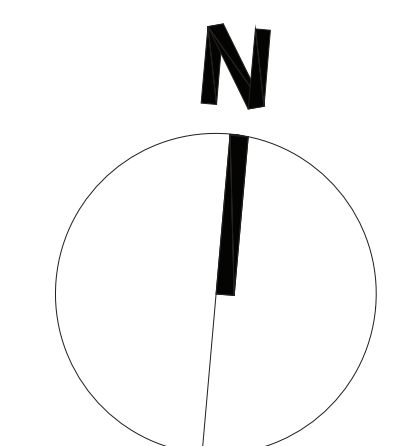

0 5 10 15 20 25m  
Scale 1:250

Client  
HE5 UK ENTERPRISE 25 GP LTD  
Project  
WEST ROAD  
TOTTENHAM  
Drawing Number  
11669\_PL215  
Drawing Title  
PROPOSED EXTERNAL MATERIAL LOCATION PLAN  
CONDITION - HARD AND SOFT LANDSCAPING  
FEB 26

