




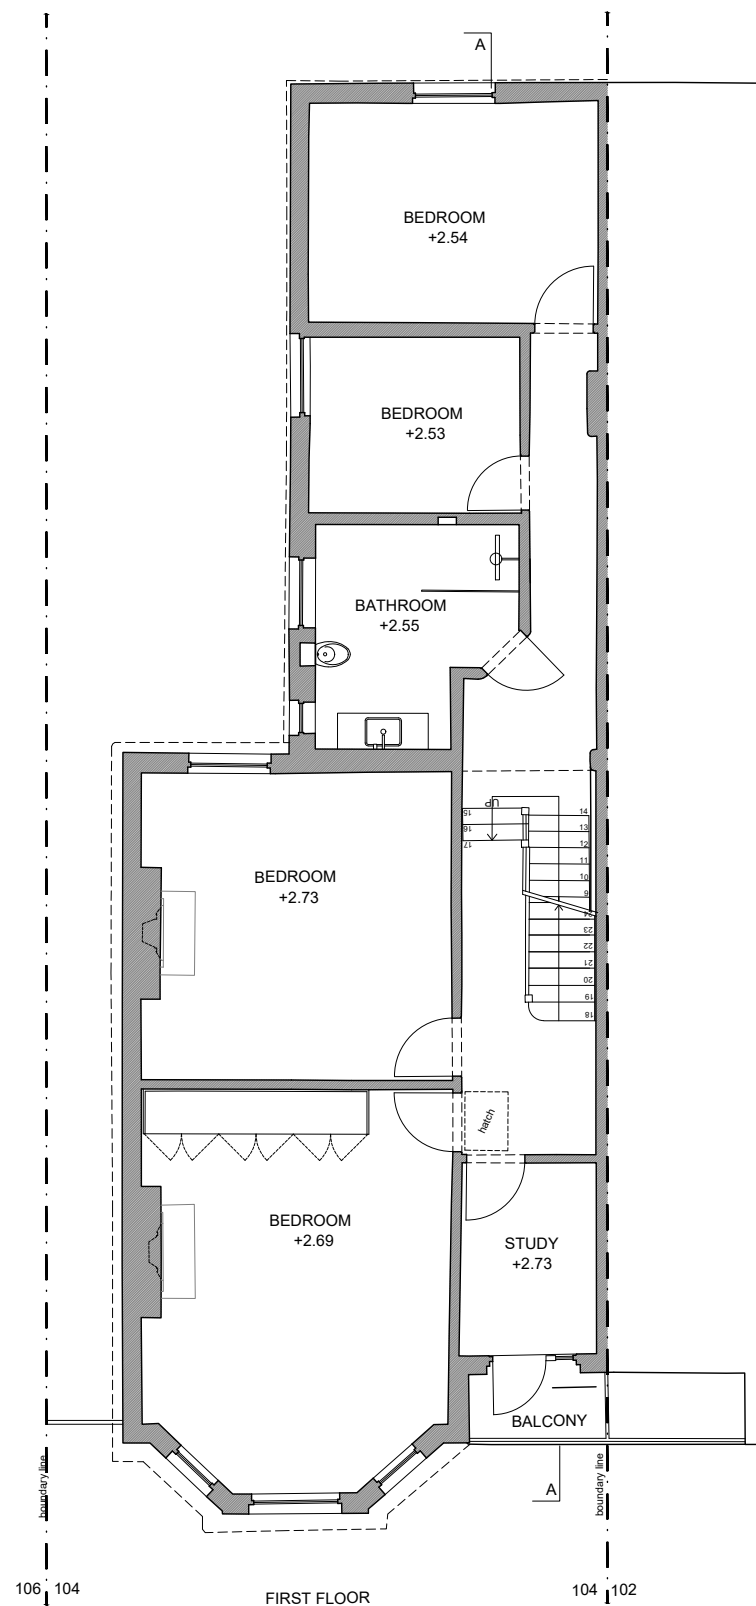

FIRST FLOOR PLAN

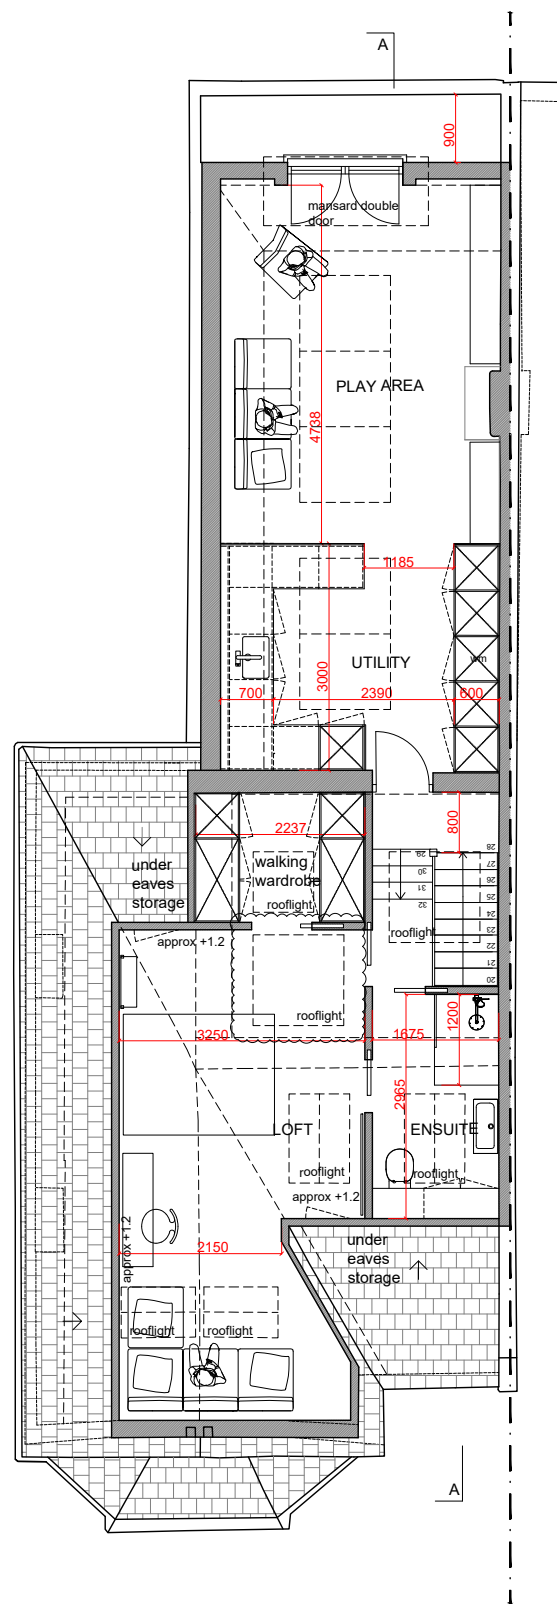

SECOND FLOOR PLAN

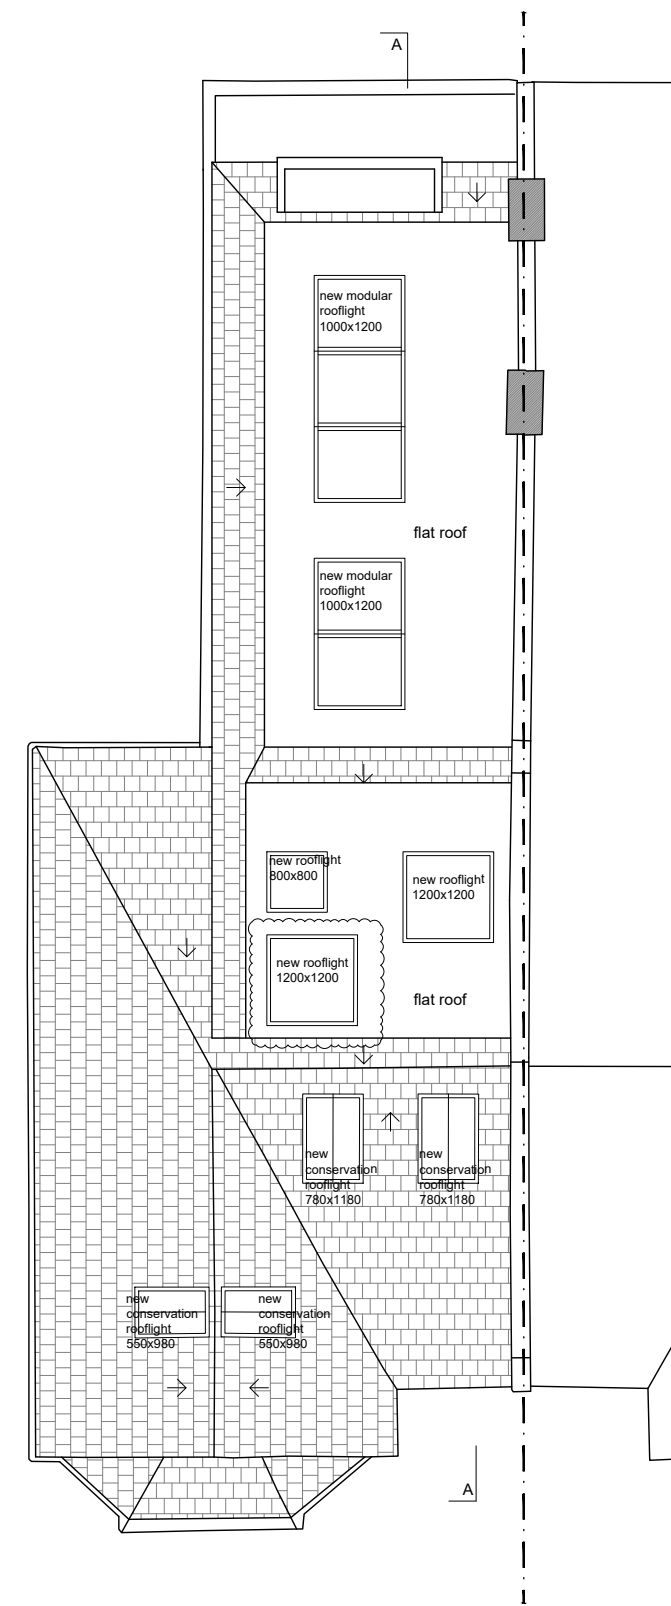

SECOND FLOOR PLAN

