NATIONAL GRID (NORTH LONDON REINFORCEMENT PROJECT) ORDER
ACCESS / RIGHTS OF WAY PLANS (REGULATION 5(2)(k))
SHEET 10 OF 10
LONDON BOROUGH OF HARINGEY

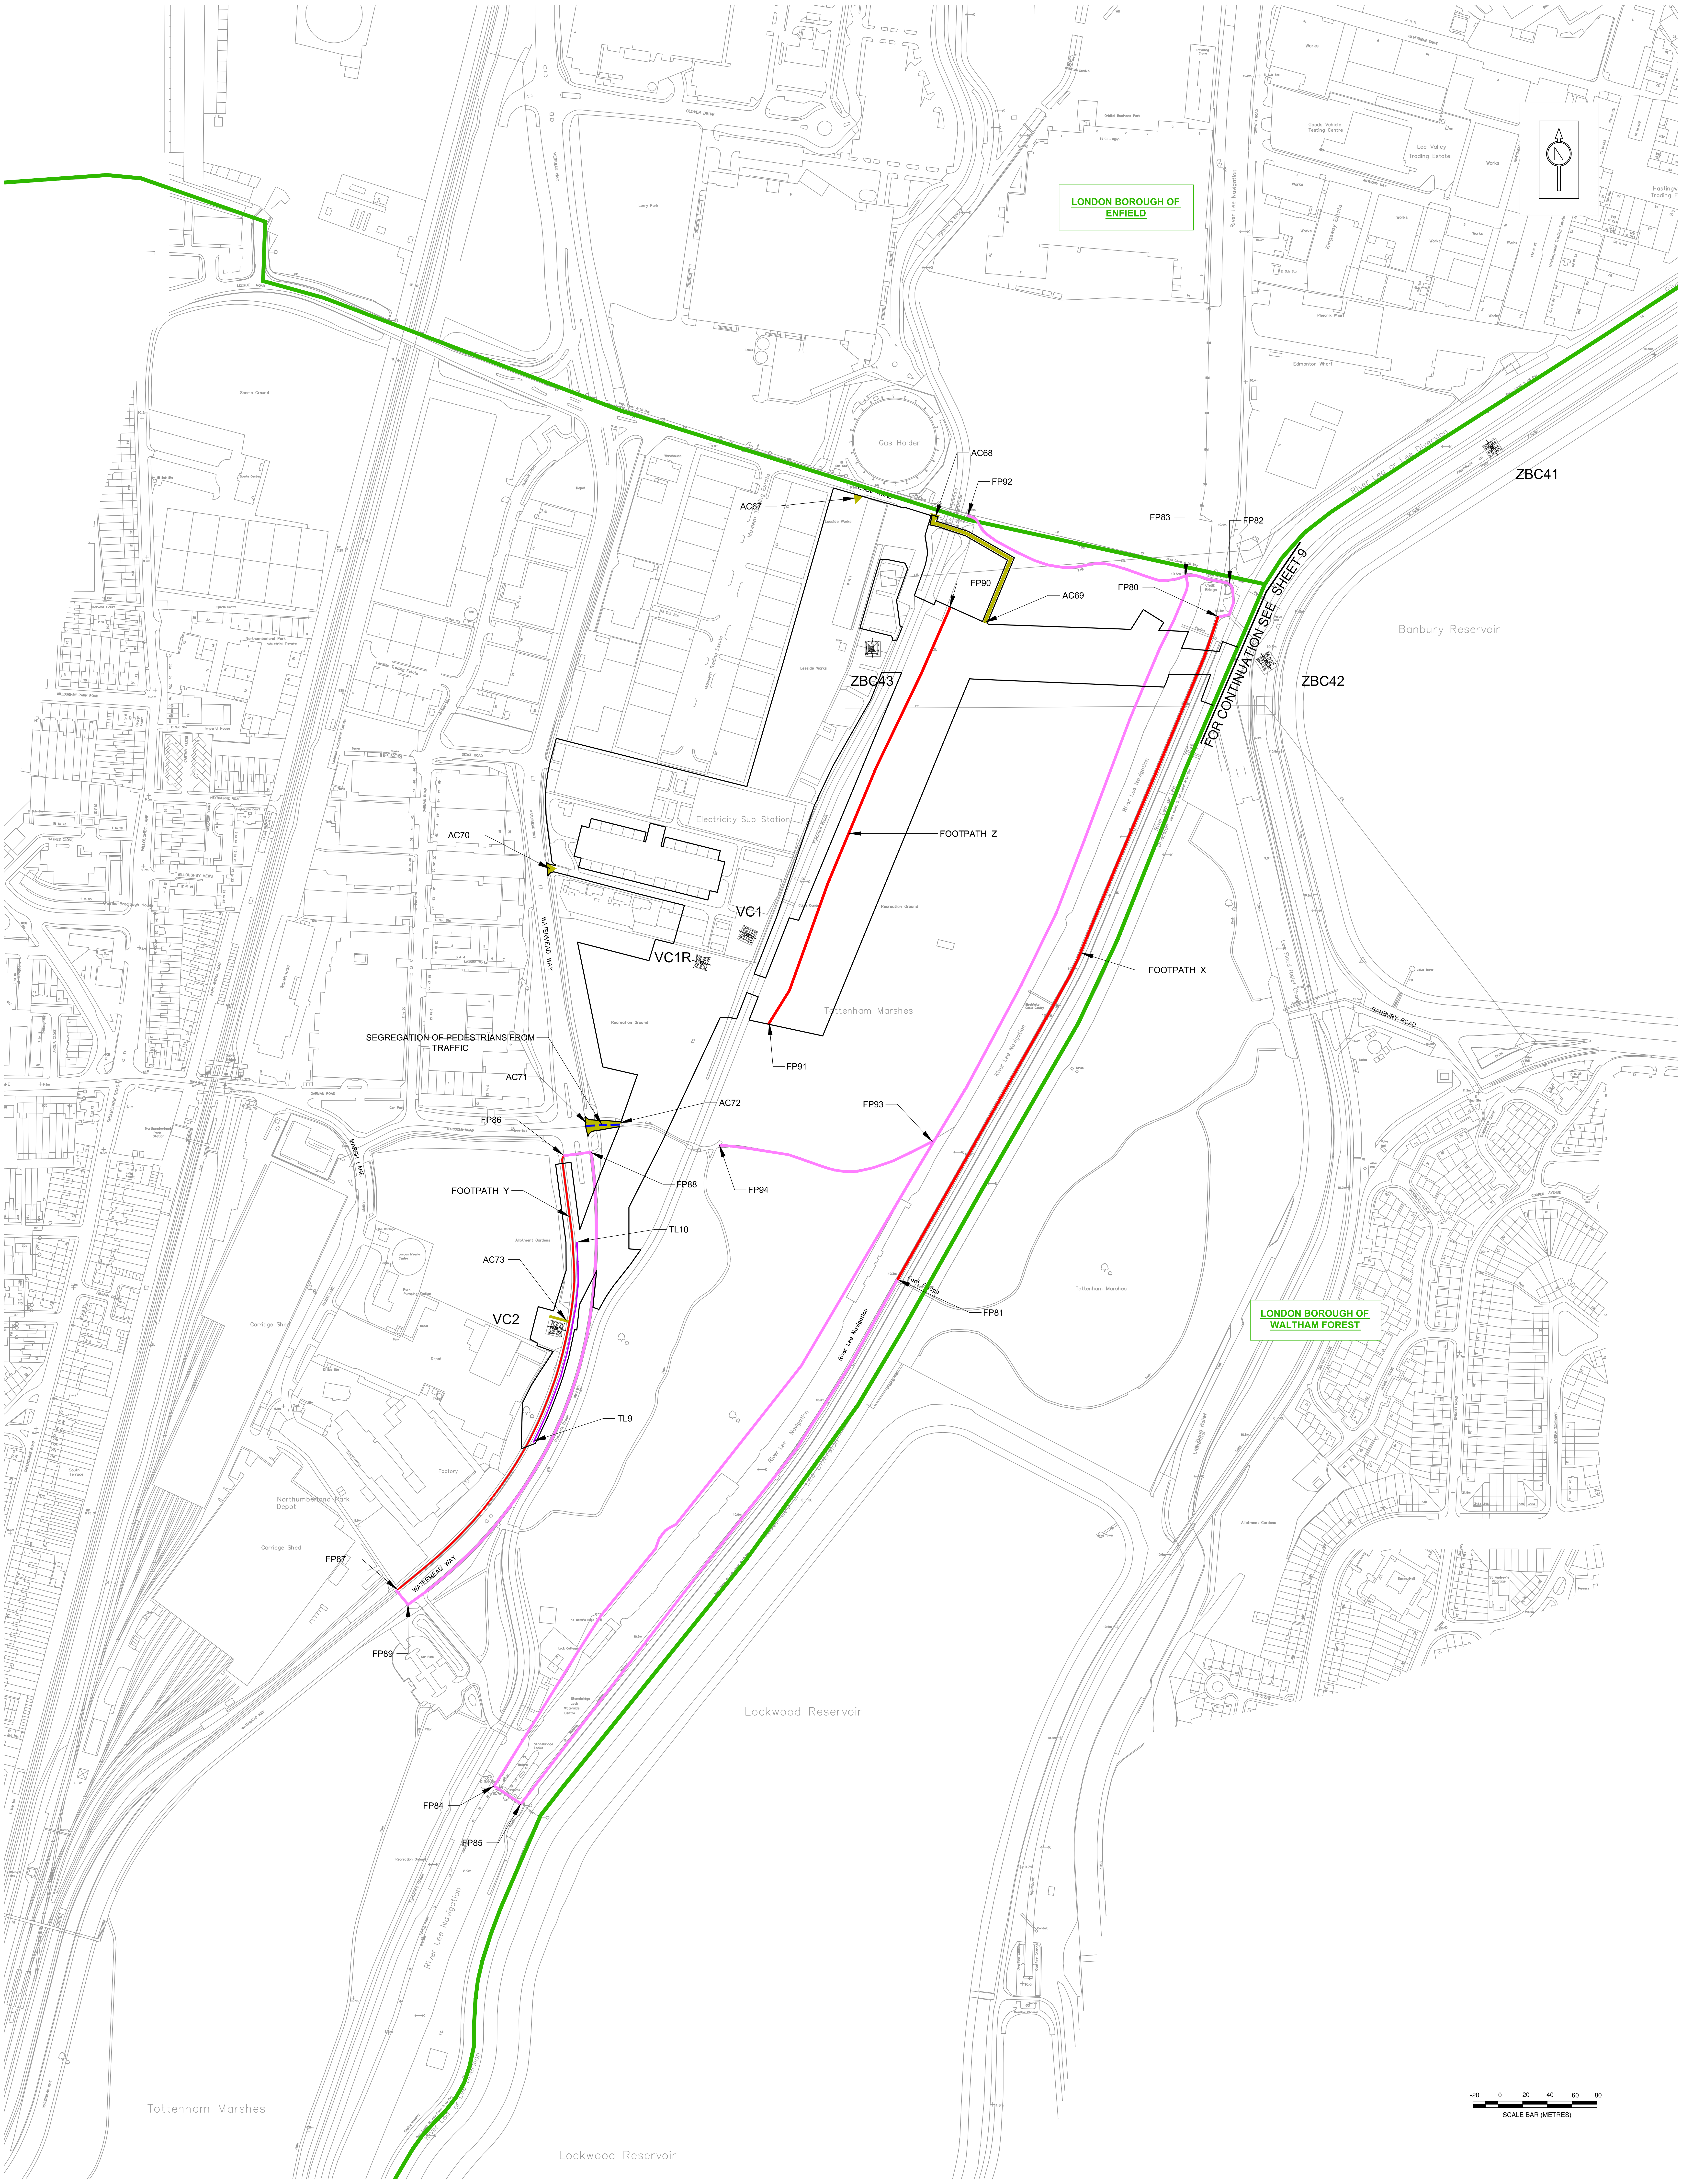

nationalgrid

National Grid plc, Warwick Technology Park, Gallows Hill, Warwick, CV34 6DA

Electricity Alliance

TITLE:-

NATIONAL GRID (NORTH LONDON
REINFORCEMENT PROJECT) ORDER
ACCESS / RIGHTS OF WAY PLANS
(REGULATION 5(2)(k))
SHEET 10 OF 10
LONDON BOROUGH OF HARINGEY

DRAWING No.
A1/PTD/6283/102

NG SCHEME No.	APPLICATION No.	
21725	EN020009	MSTN

NG DRAWING No.	
11/EAA/127	A1

~~A~~ ~~B~~ ~~C~~ D

ISSUE	DATE	DRN	REVISION	CHK'D	APP'D
D	13.08.12		AMENDMENT	PB	BS
C	31.07.12		AMENDMENT	PB	BS
B	07.06.12		AMENDMENT	PB	BS
A	21.03.12		DRAFT FOR CONSULTATION	PB	BS

SCALE:- 1 : 2500

REPRODUCED FROM ORDNANCE SURVEY MAPS, BY PERMISSION OF THE ORDNANCE SURVEY ON BEHALF OF THE CONTROLLER OF HER MAJESTY'S STATIONERY OFFICE.
© CROWN COPYRIGHT ORDNANCE SURVEY. OS LICENCE NO. 100048471

COPYRIGHT - NOT TO BE REPRODUCED WITHOUT THE WRITTEN PERMISSION OF THE NATIONAL GRID ELECTRICITY TRANSMISSION Plc

KEY

▶	ACCESS ROUTE
🟥	FOOTPATH CLOSURE
🟧	PERMANENT FOOTPATH DIVERSION
▬	TEMPORARY FOOTPATH DIVERSION
🟪	TEMPORARY STREET / LANE CLOSURE
▪ ▪ ▪	TEMPORARY STREET / LANE DIVERSION
▬	ACCESS OVER WATERWAYS FOR WORK No. 1
🟦	ACCESS POINT FROM WATERWAYS TO WORK No. 1
●	ACCESS POINT FOR WATER TAXI
▨	CANAL LANE CLOSURE
- - -	SEGREGATION OF PEDESTRIANS FROM TRAFFIC
—	ORDER LIMITS
🟩	BOROUGH BOUNDARY
⊠	PYLON