




Key

Existing walls

Demolitions

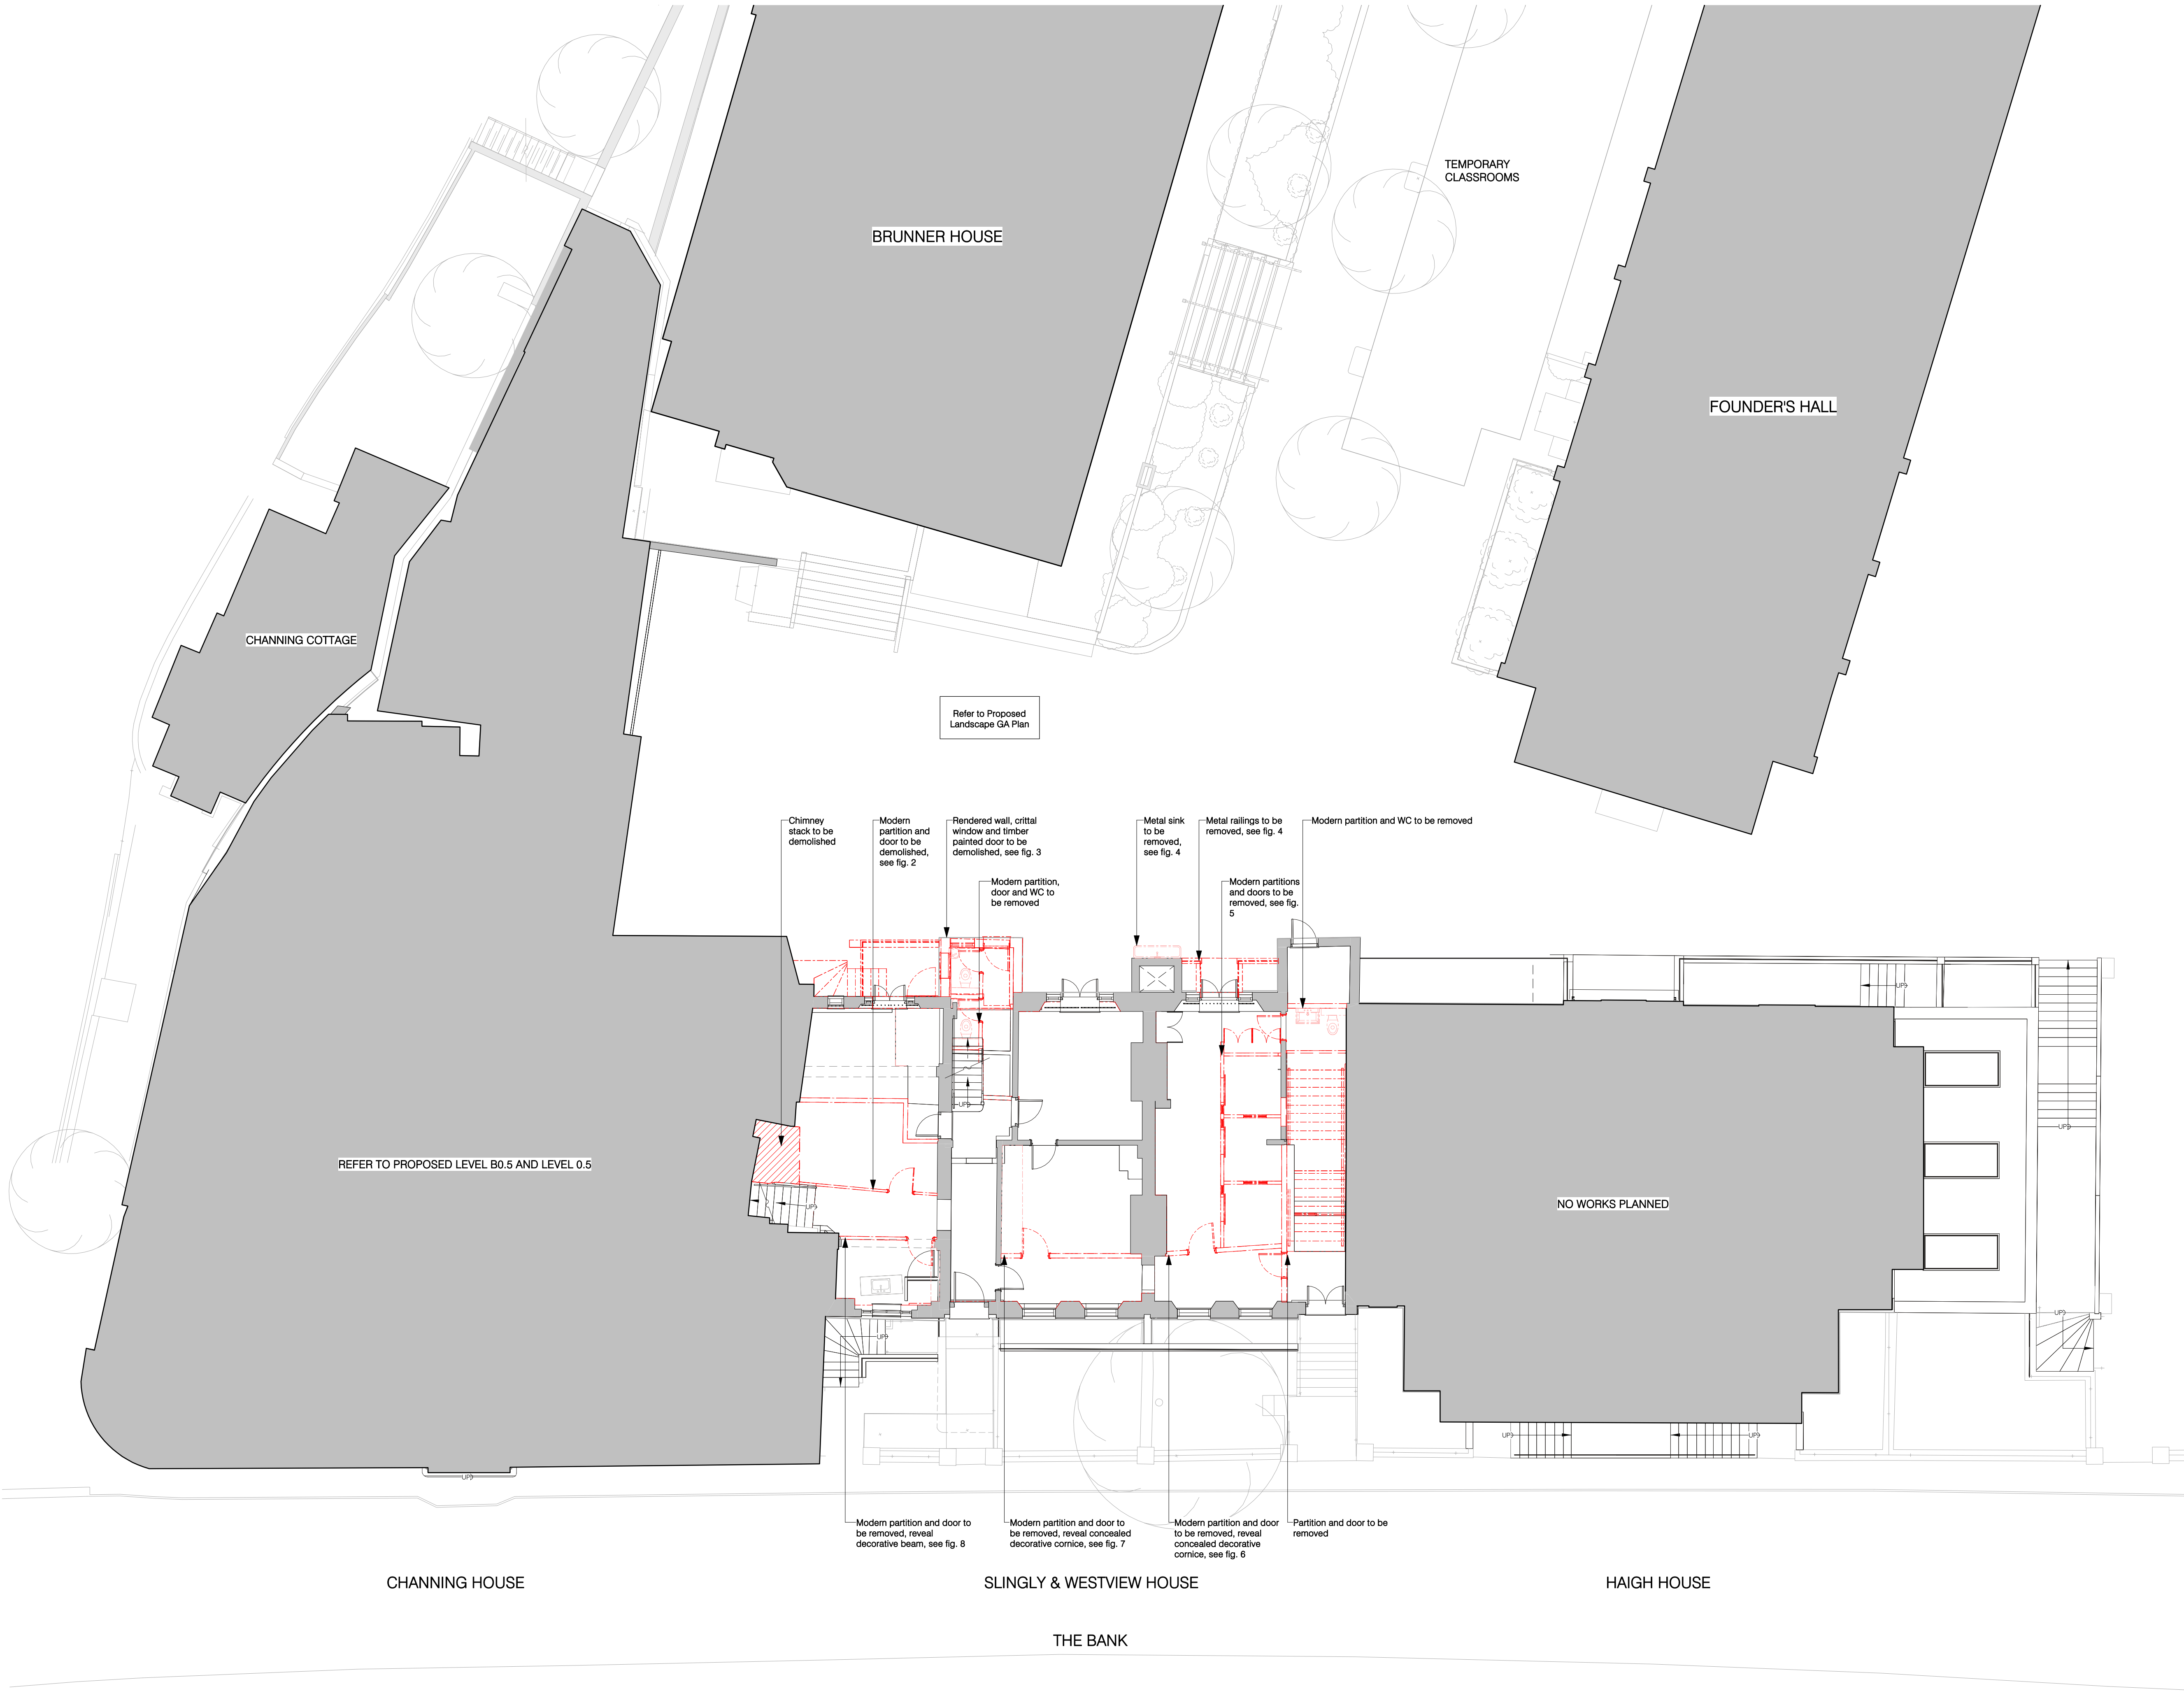

P03 Planning Issue		Date 13/03/2024
Rev.	Description	
Client & Project		
Channing School		
Main School Building		
Document Title		
Demolition Plan		
Level 0		
Project Stage	Purpose	Scale
RIBA 3	PLANNING ISSUE	1:100 @A1
Document Reference.		Revision Status
CHA-NVB-MSB-00-DR-A-2062		P03 S2

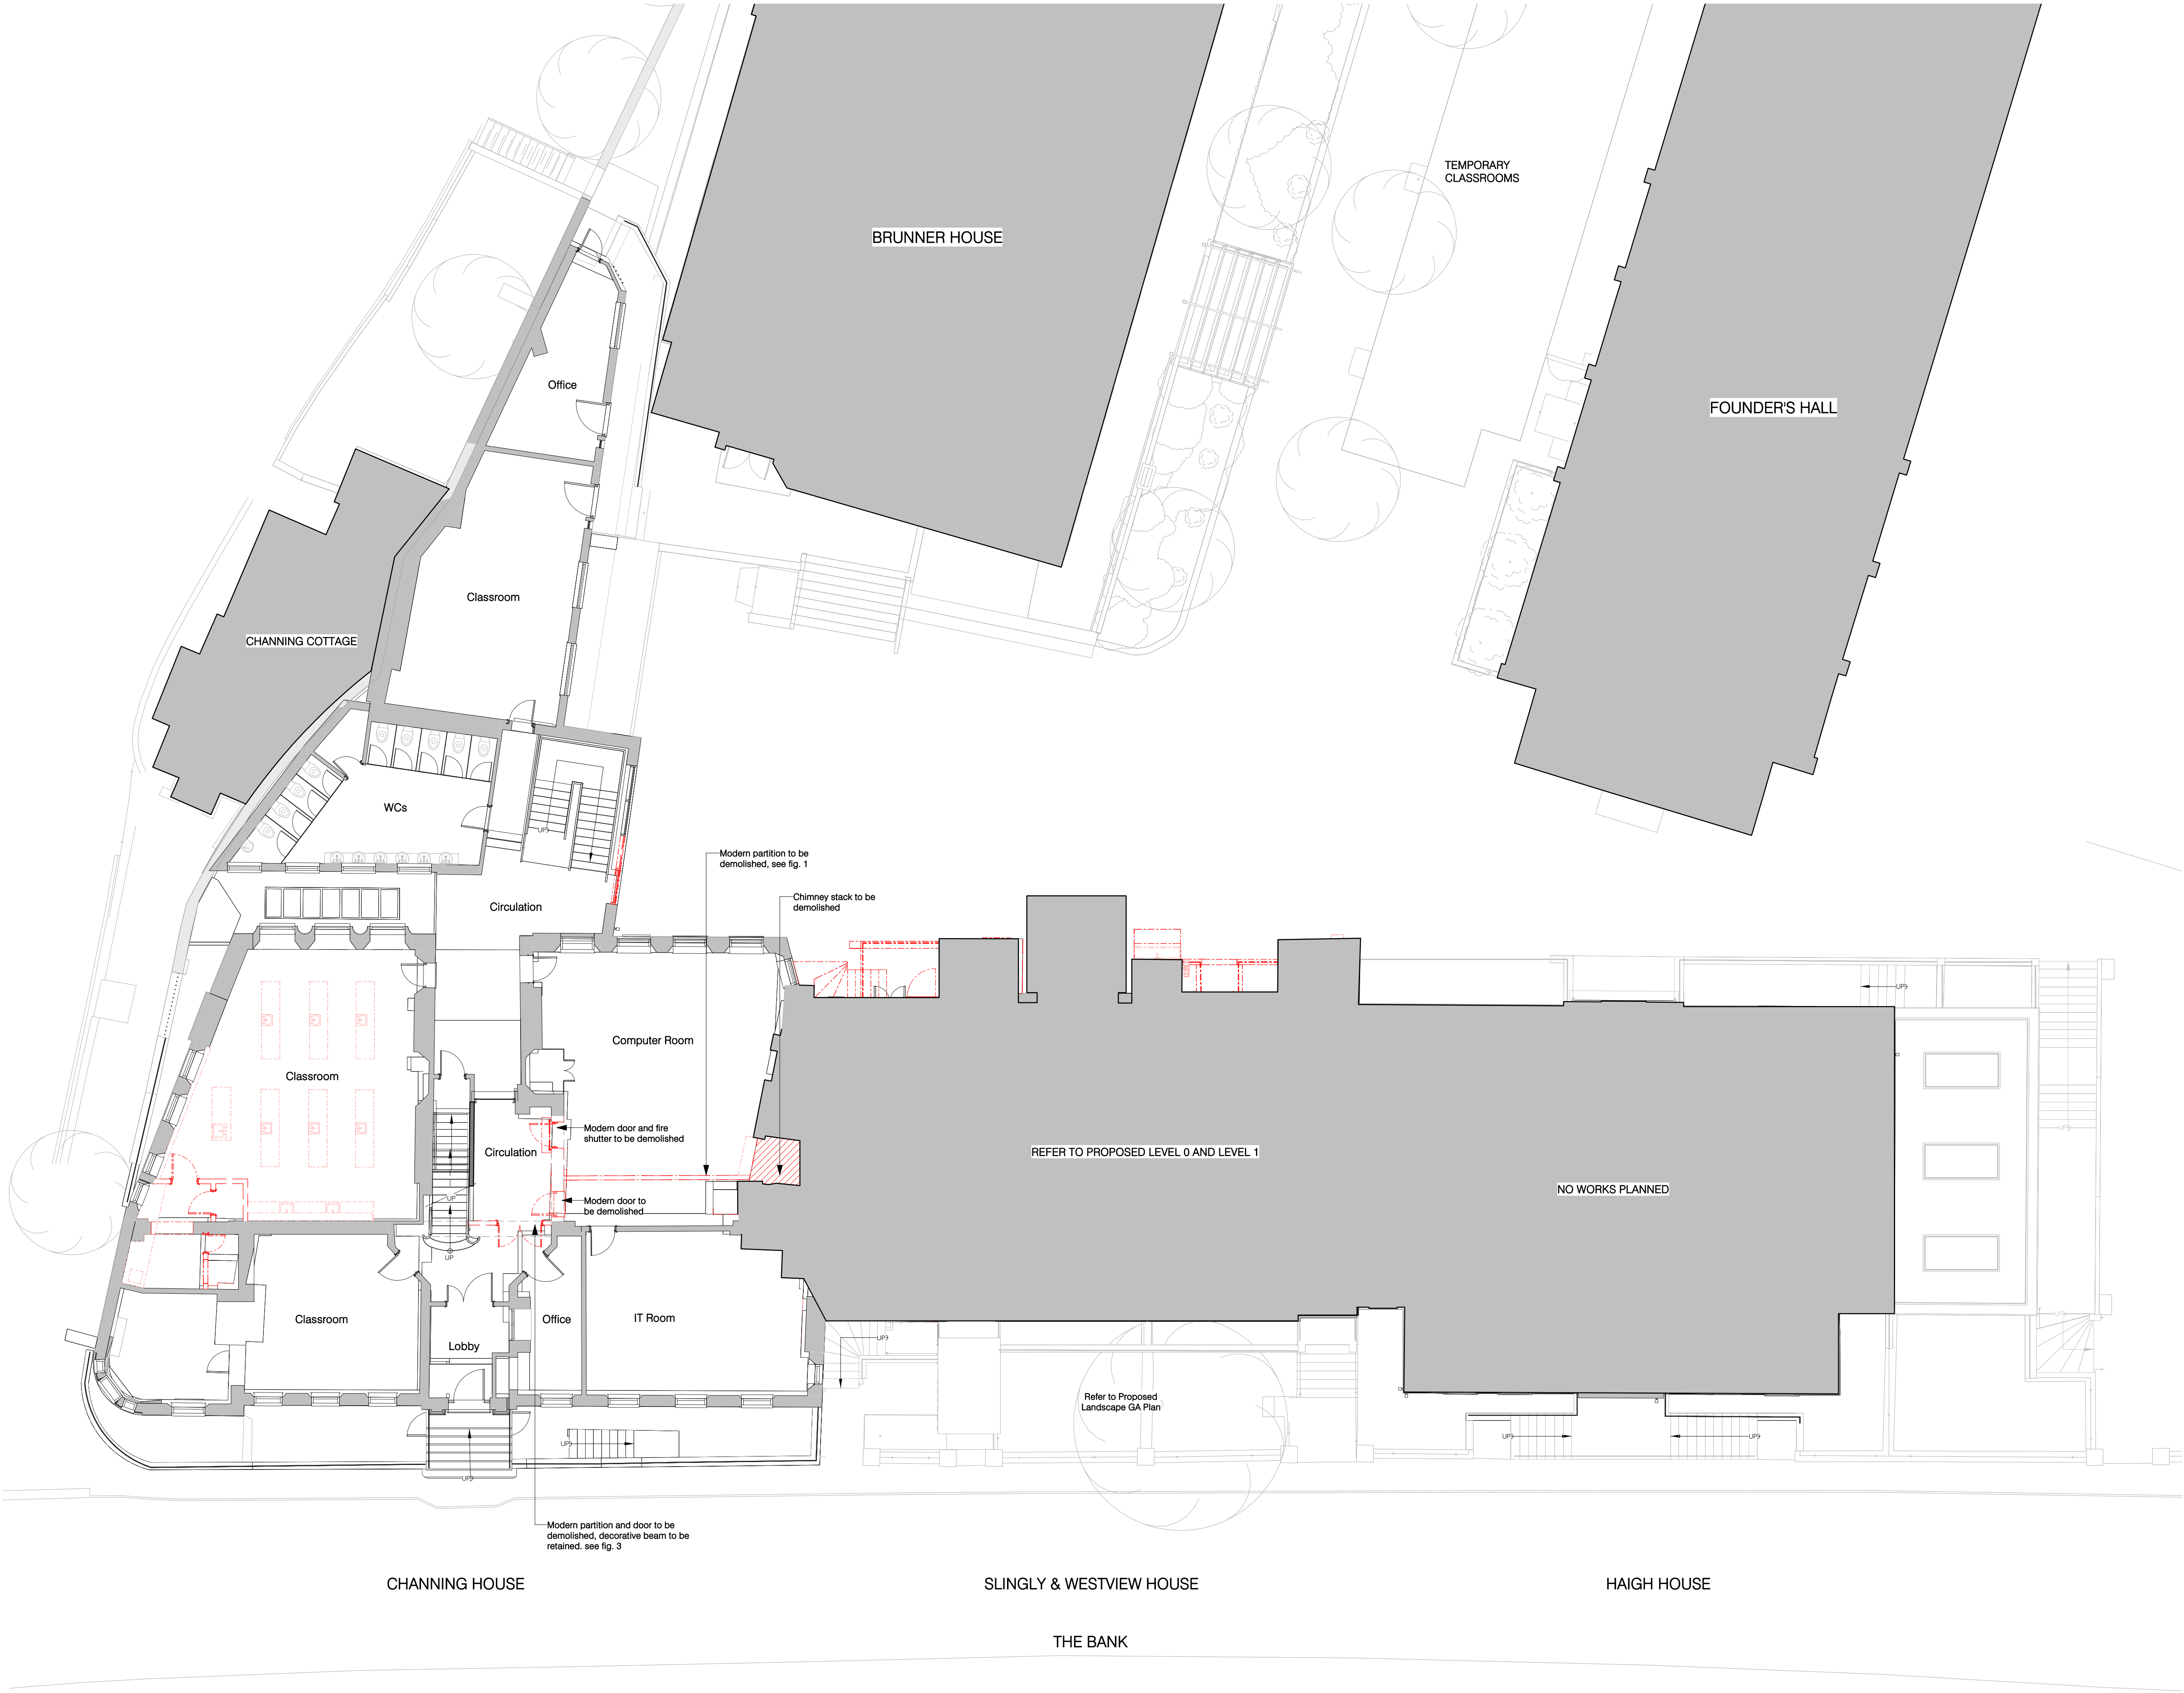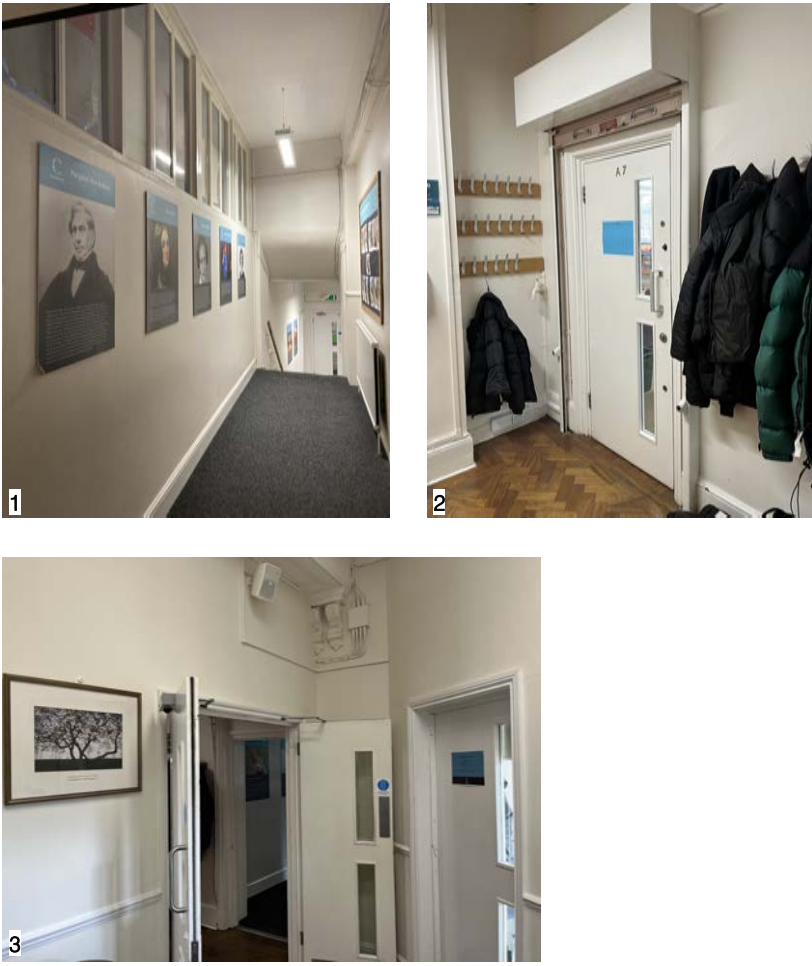

P03	Planning Issue	Date 13/03/2024
Rev.	Description	
Client & Project		
Channing School		
Main School Building		
Document Title		
Demolition Plan		
Level 0.5		
Document Reference		
CHA-NVB-MSB-0.5-DR-A-2063	Revision	Status
	P03	S2

Copyright:
Trading As:
Registered:

Nugent Vallis Brierley LTD.
NVB Architects and NVB Landscape
In the UK (2471929)

Address:

Rook Lane Chpael, Bath Street
Frome, Somerset, BA11 1DN

Contact:

01373 468 030
mailto:mailbox@nvbarchitects.co.uk

Disclaimer

Responsibility will not be accepted for errors made in scaling
from this drawing. Figured dimensions only must be used

Scale

1:100 @ A1 (1:200 @ A3)

1

2

3

4

5

6

7

8


9

10m


Key

Existing walls


Demolitions

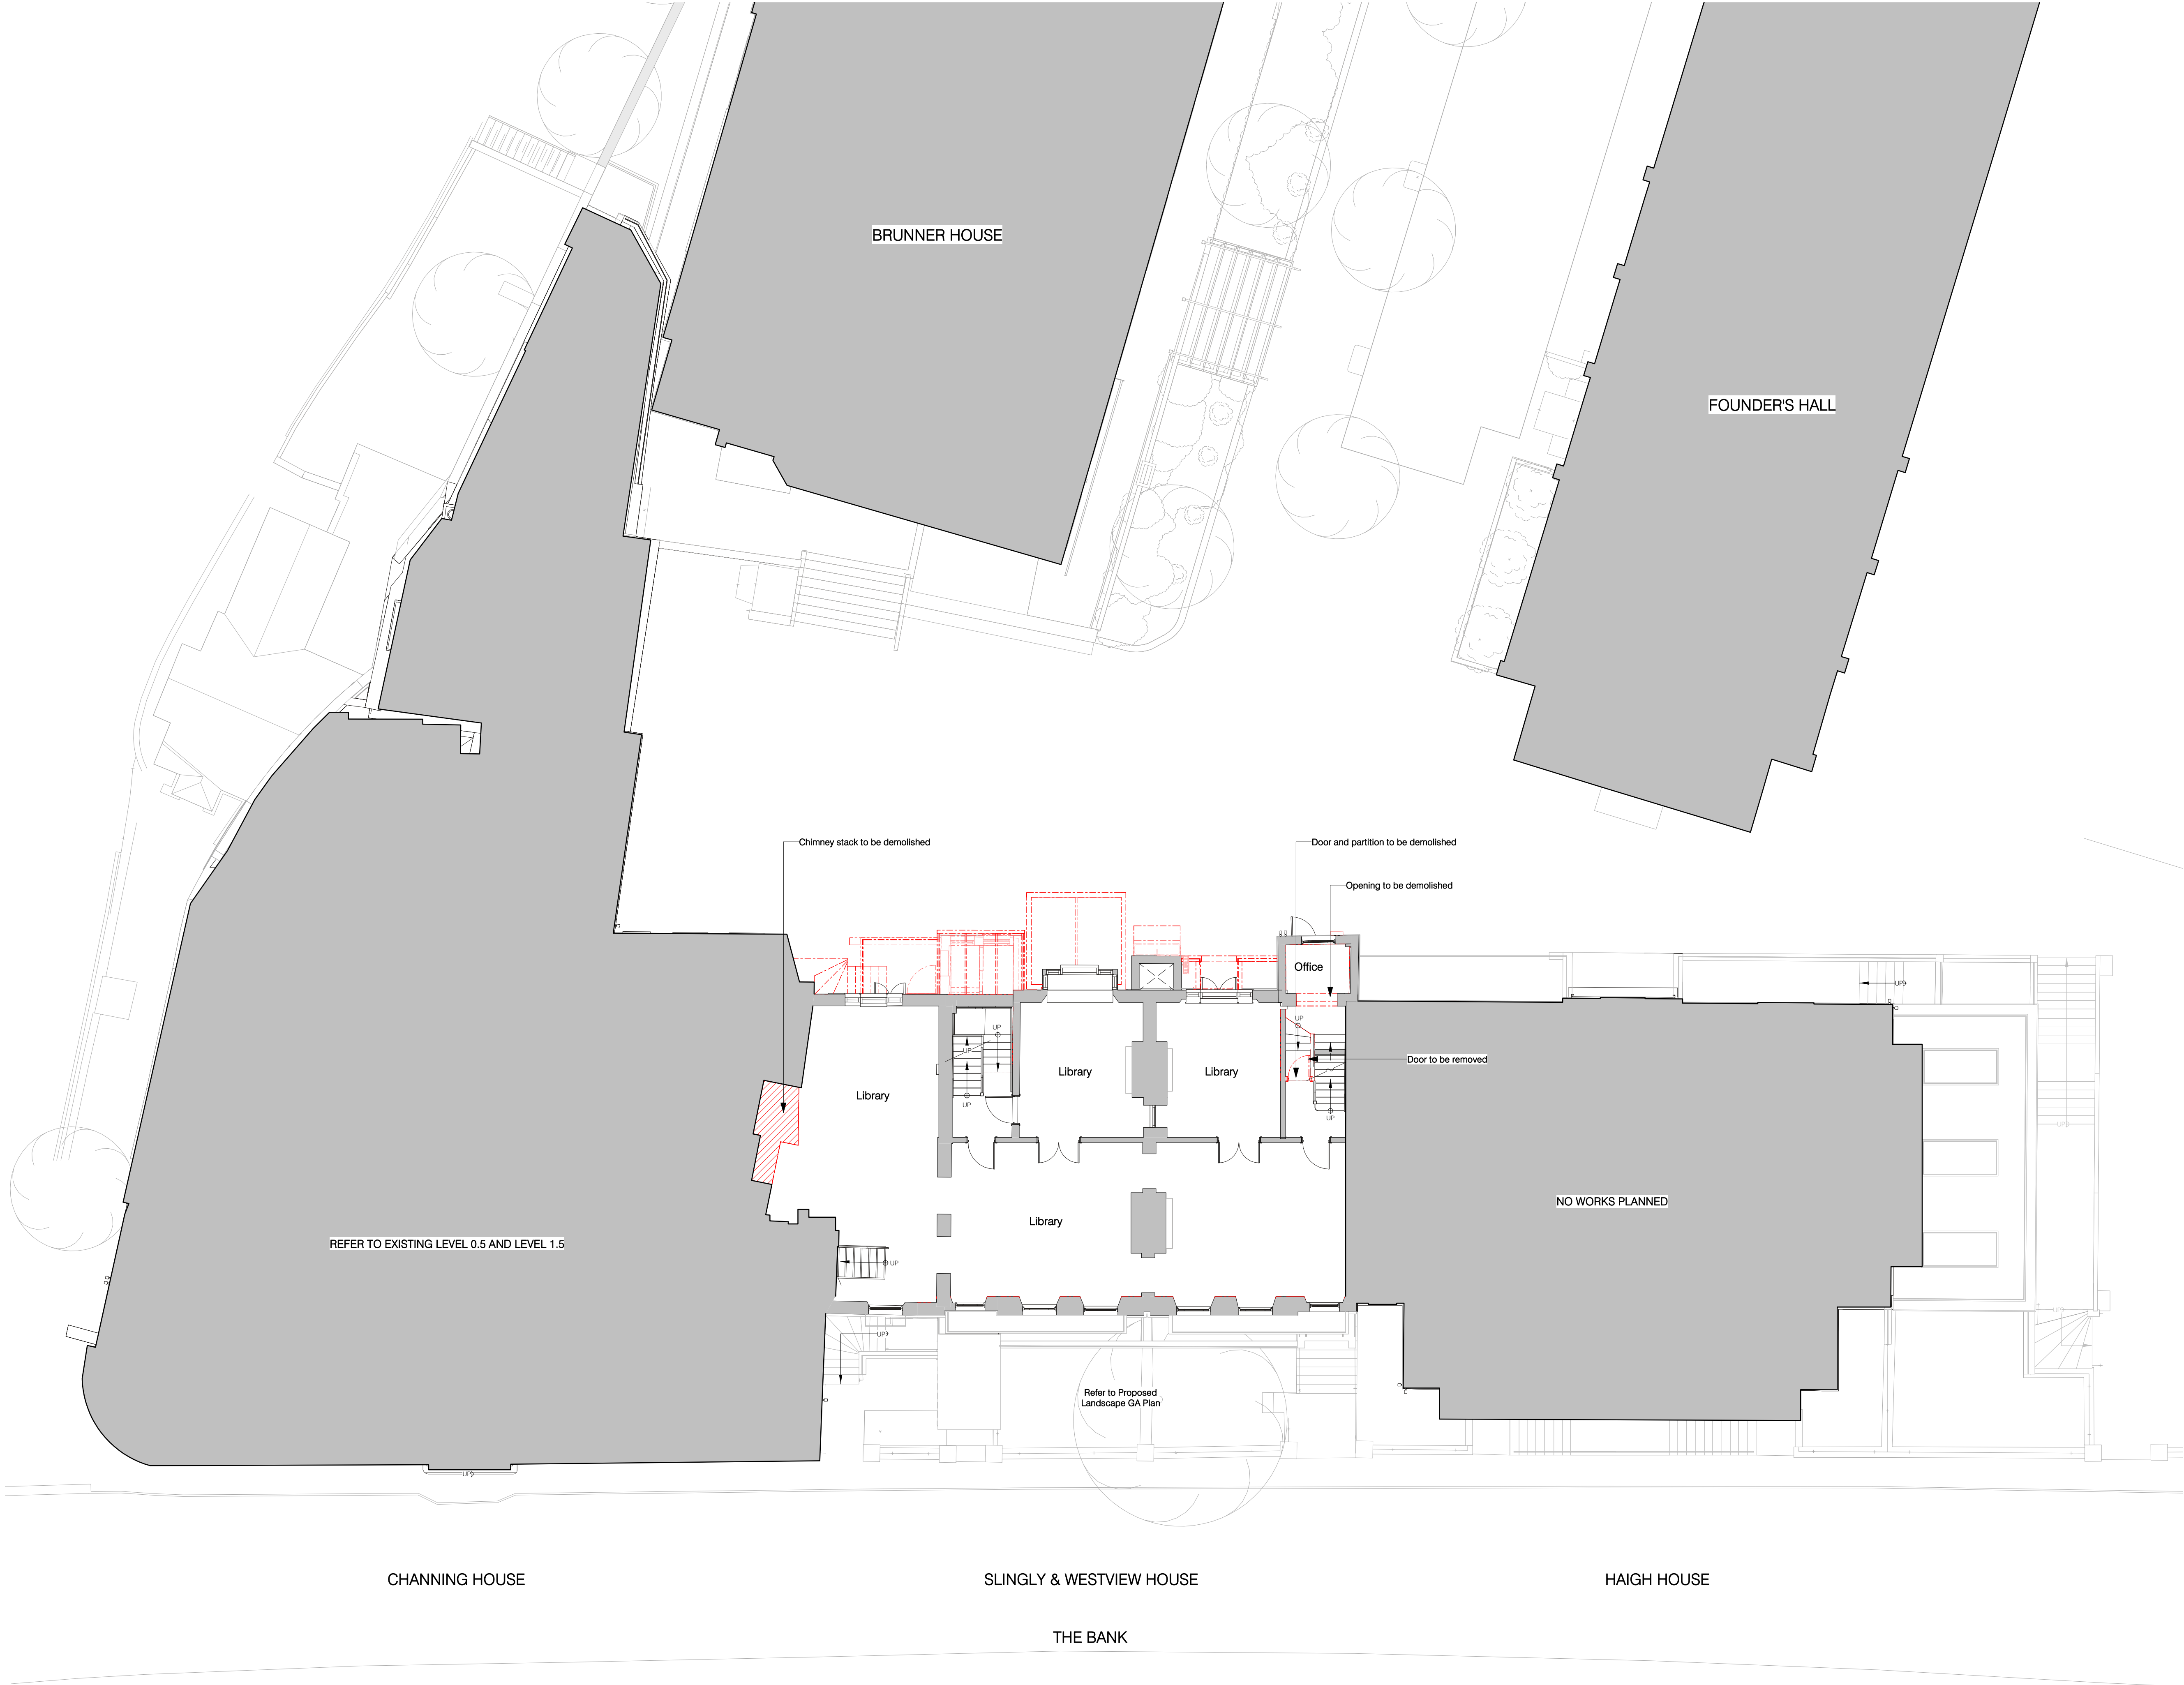

P03	Planning Issue	
Rev.	Description	Date 13/03/2024
Client & Project		
Channing School		
Main School Building		
Document Title		
Demolition Plan		
Level 1		
Project Stage	Purpose	Scale
RIBA 3	PLANNING ISSUE	1:100 @A1
Document Reference.		Revision Status
CHA-NVB-MSB-01-DR-A-2064		P03 S2

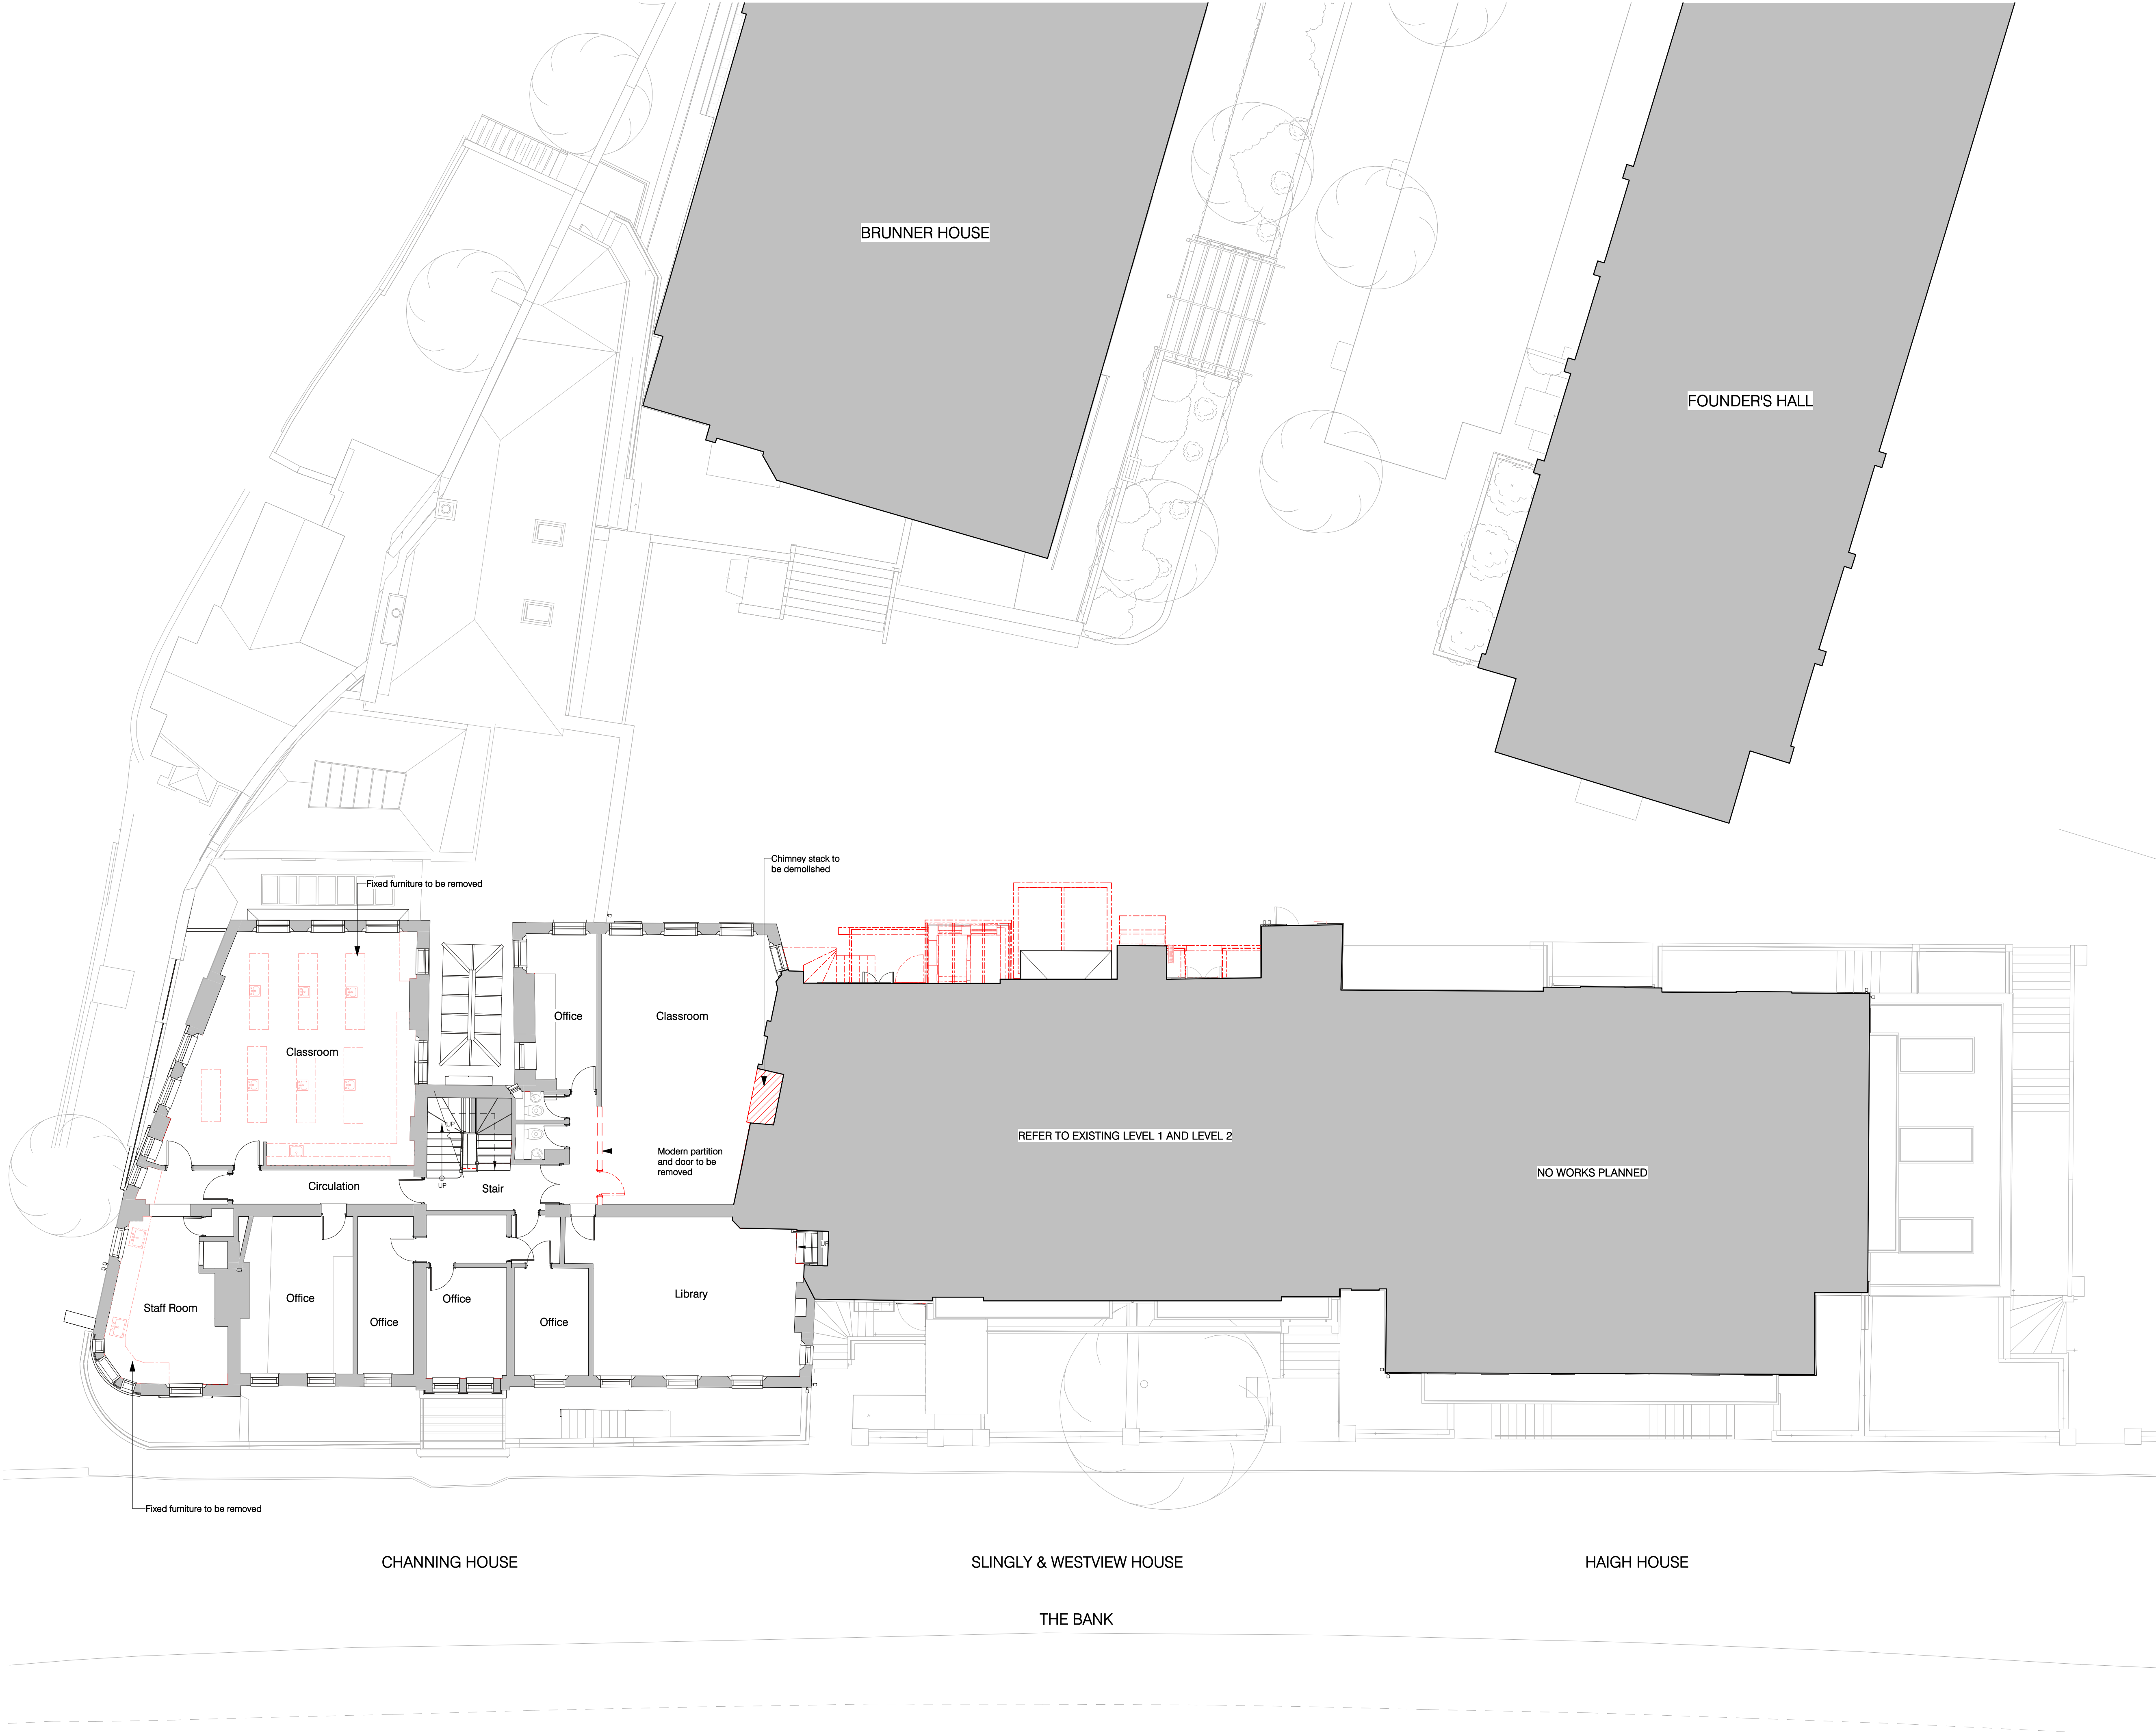


P03	Planning Issue	Date 13/03/2024
Rev.	Description	
Client & Project		
Channing School		
Main School Building		
Document Title		
Demolition Plan		
Level 1.5		
Project Stage	Purpose	Scale
RIBA 3	PLANNING ISSUE	1:100 @A1
Document Reference.	Revision	Status
CHA-NVB-MSB-1.5-DR-A-2065	P03	S2

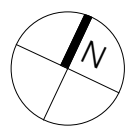

Scale 1:100 @ A1 (1:200 @ A3)

1	2	3	4	5	6	7	8	9	10m
---	---	---	---	---	---	---	---	---	-----

- Key
- Existing walls
 - Demolitions

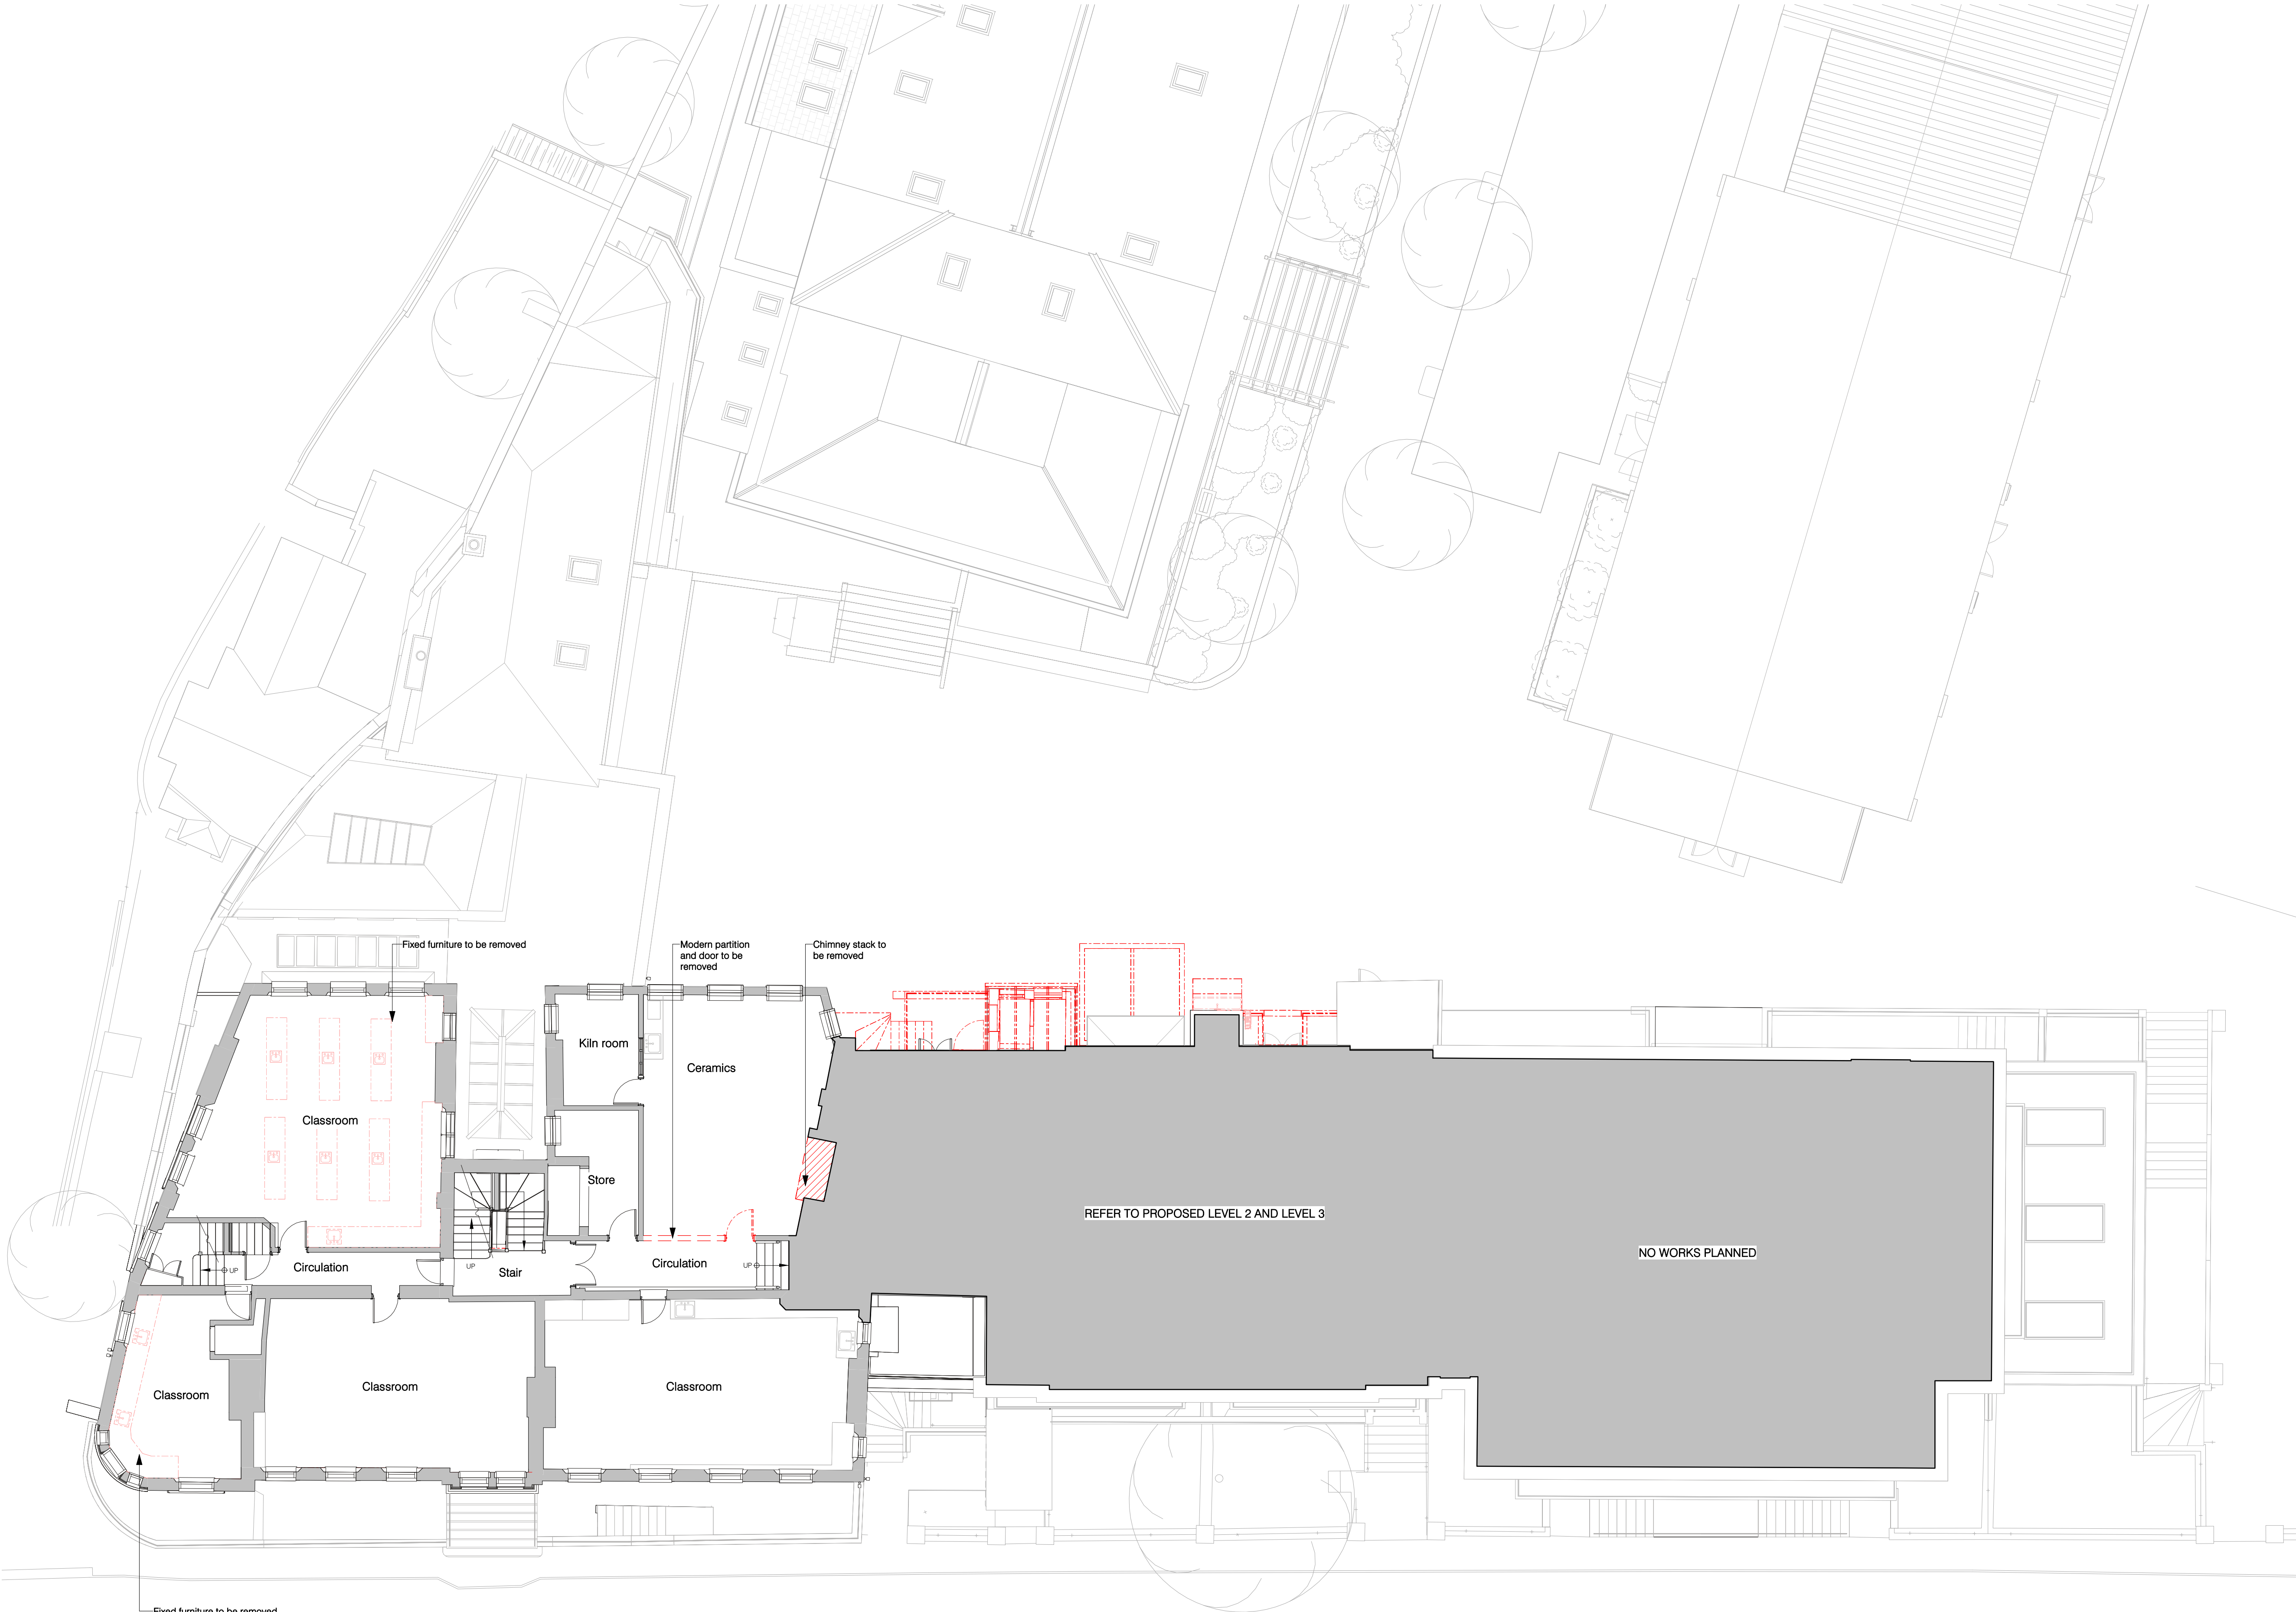


P03	Planning Issue	Date 13/03/2024
Rev.	Description	
Client & Project		
Channing School		
Main School Building		
Document Title		
Demolition Plan		
Level 2.5		
Project Stage	Purpose	Scale
RIBA 3	PLANNING ISSUE	1:100 @A1
Document Reference.	Revision	Status
CHA-NVB-MSB-2.5-DR-A-2067	P03	S2


Key

Existing walls

Demolitions

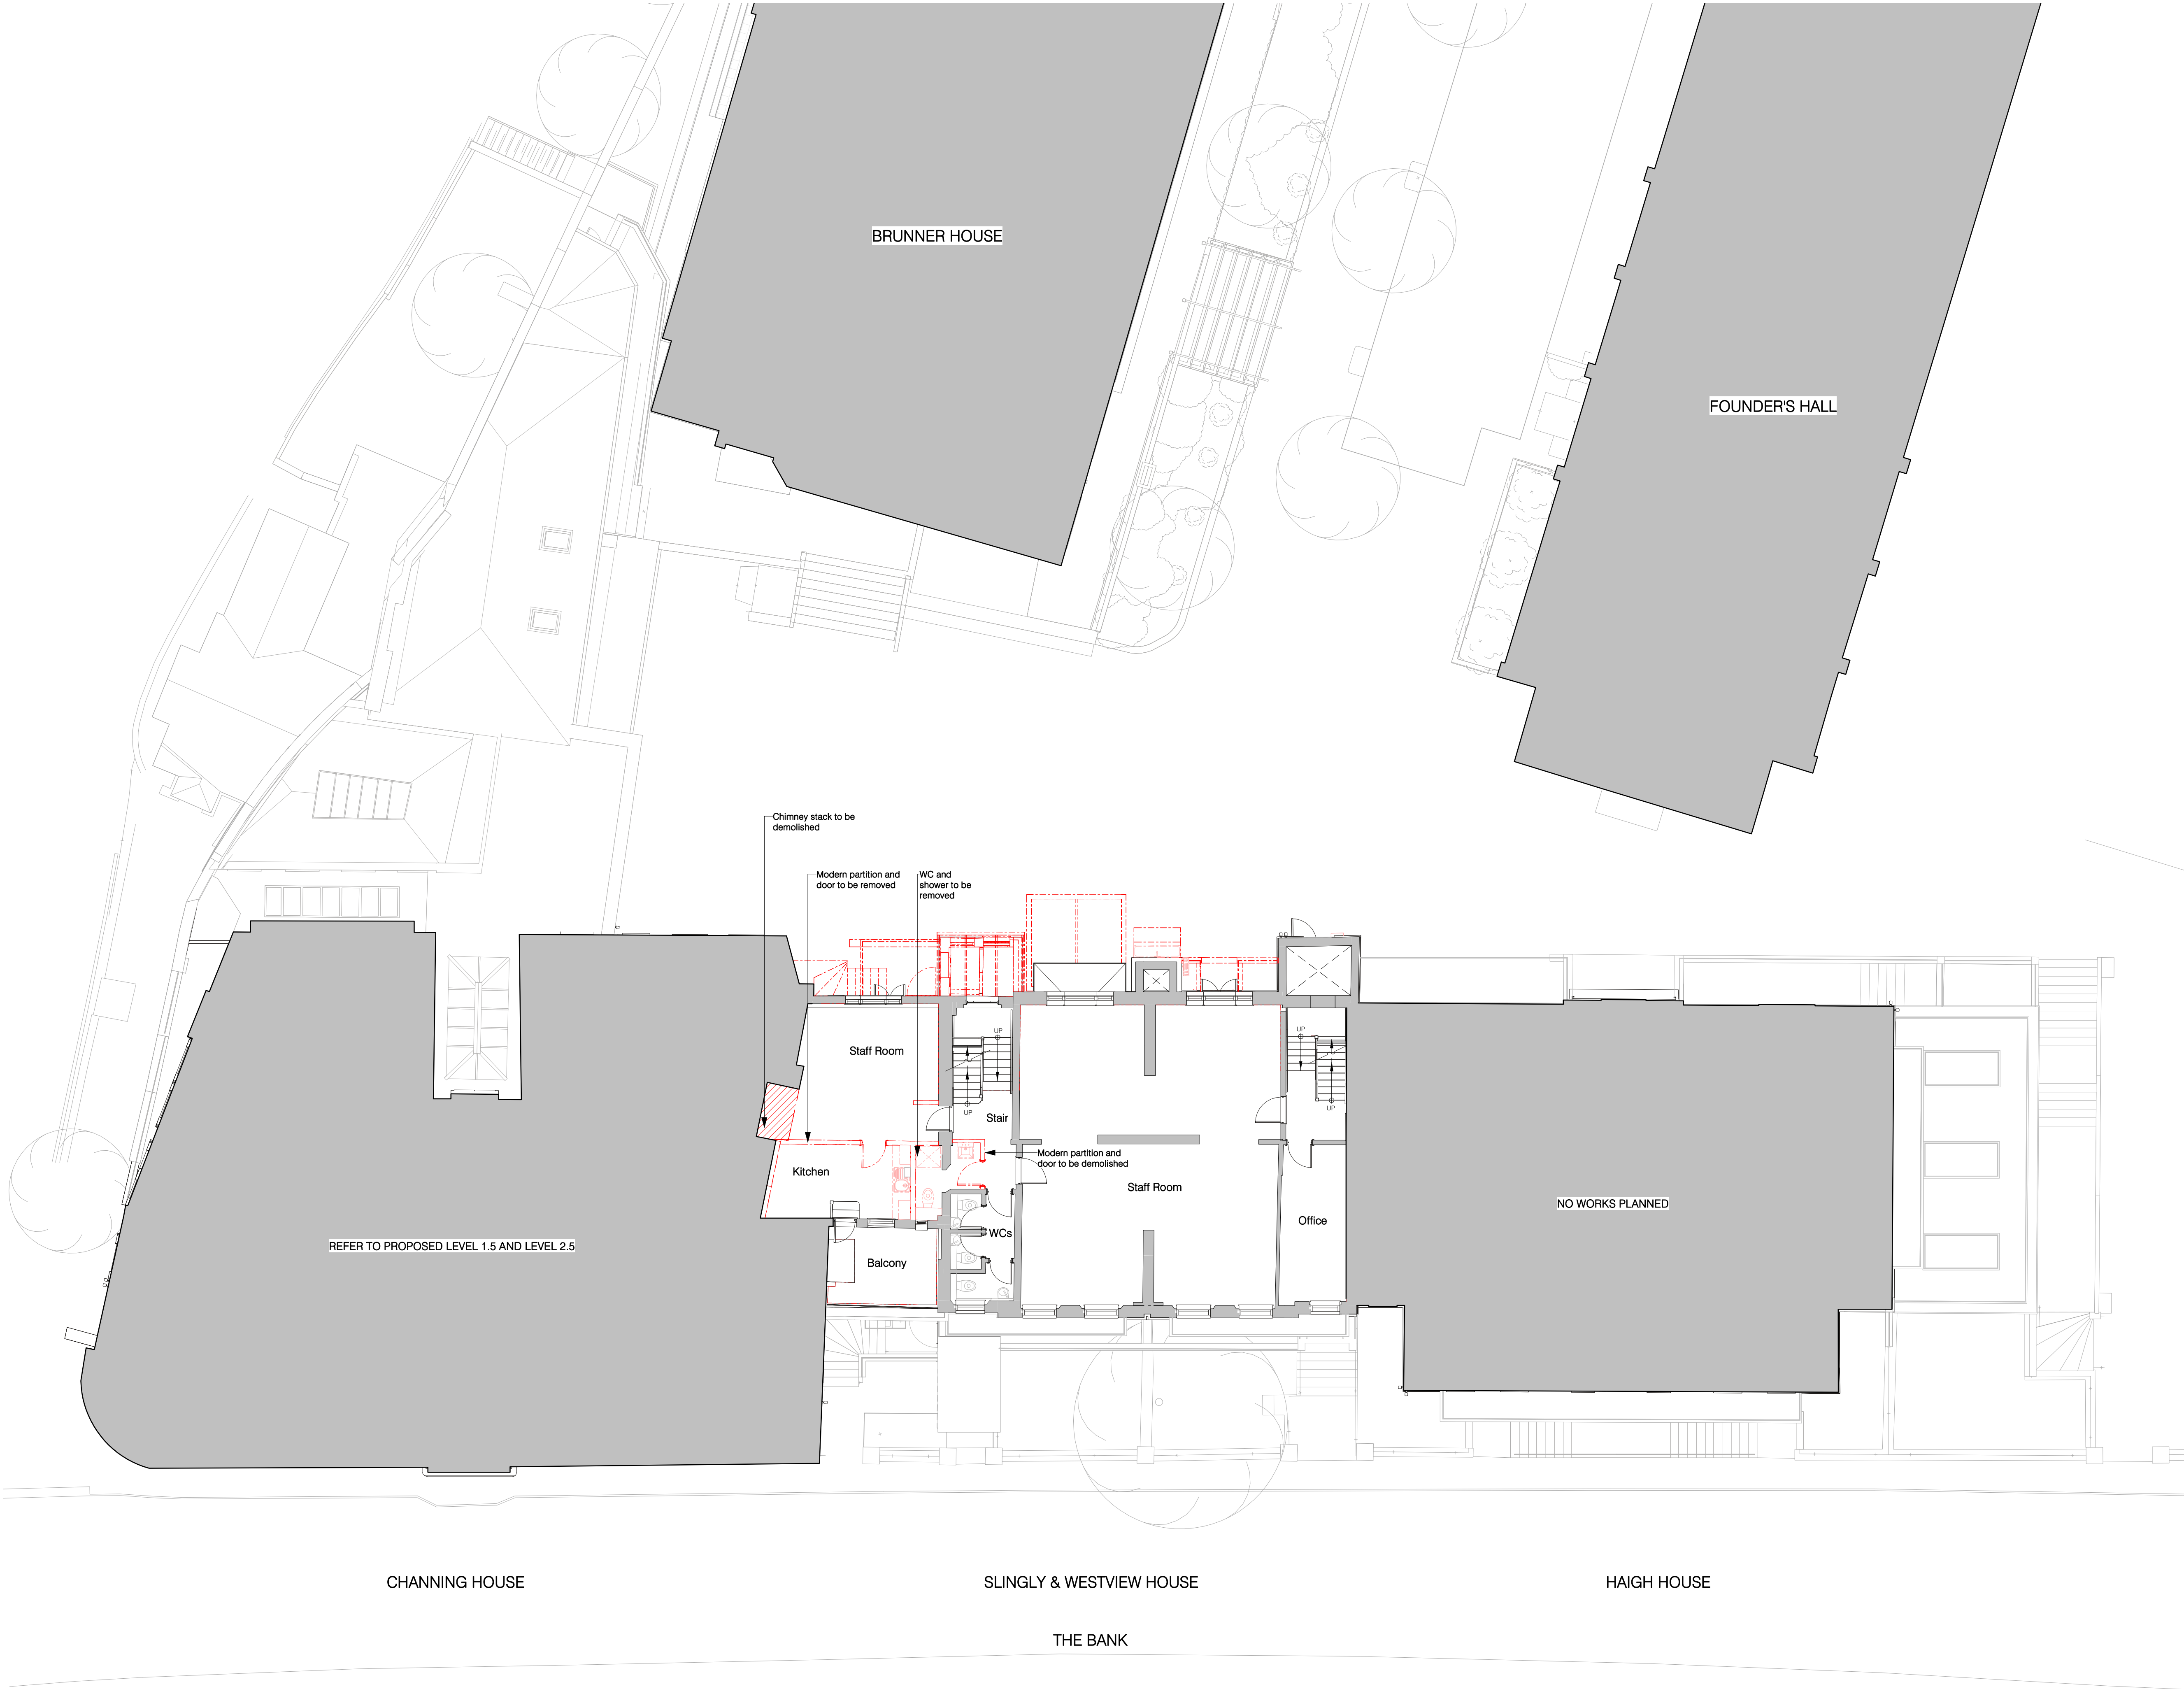


P03	Planning Issue	
Rev.	Description	Date 13/03/2024
Client & Project		
Channing School		
Main School Building		
Document Title		
Demolition Plan		
Level 2		
Project Stage	Purpose	Scale
RIBA 3	PLANNING ISSUE	1:100 @A1
Document Reference.	Revision	Status
CHA-NVB-MSB-2-DR-A-2066	P03	S2

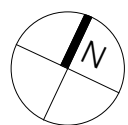


Scale 1:100 @ A1 (1:200 @ A3)

1	2	3	4	5	6	7	8	9	10m
---	---	---	---	---	---	---	---	---	-----

- Key
- Existing walls
 - Demolitions

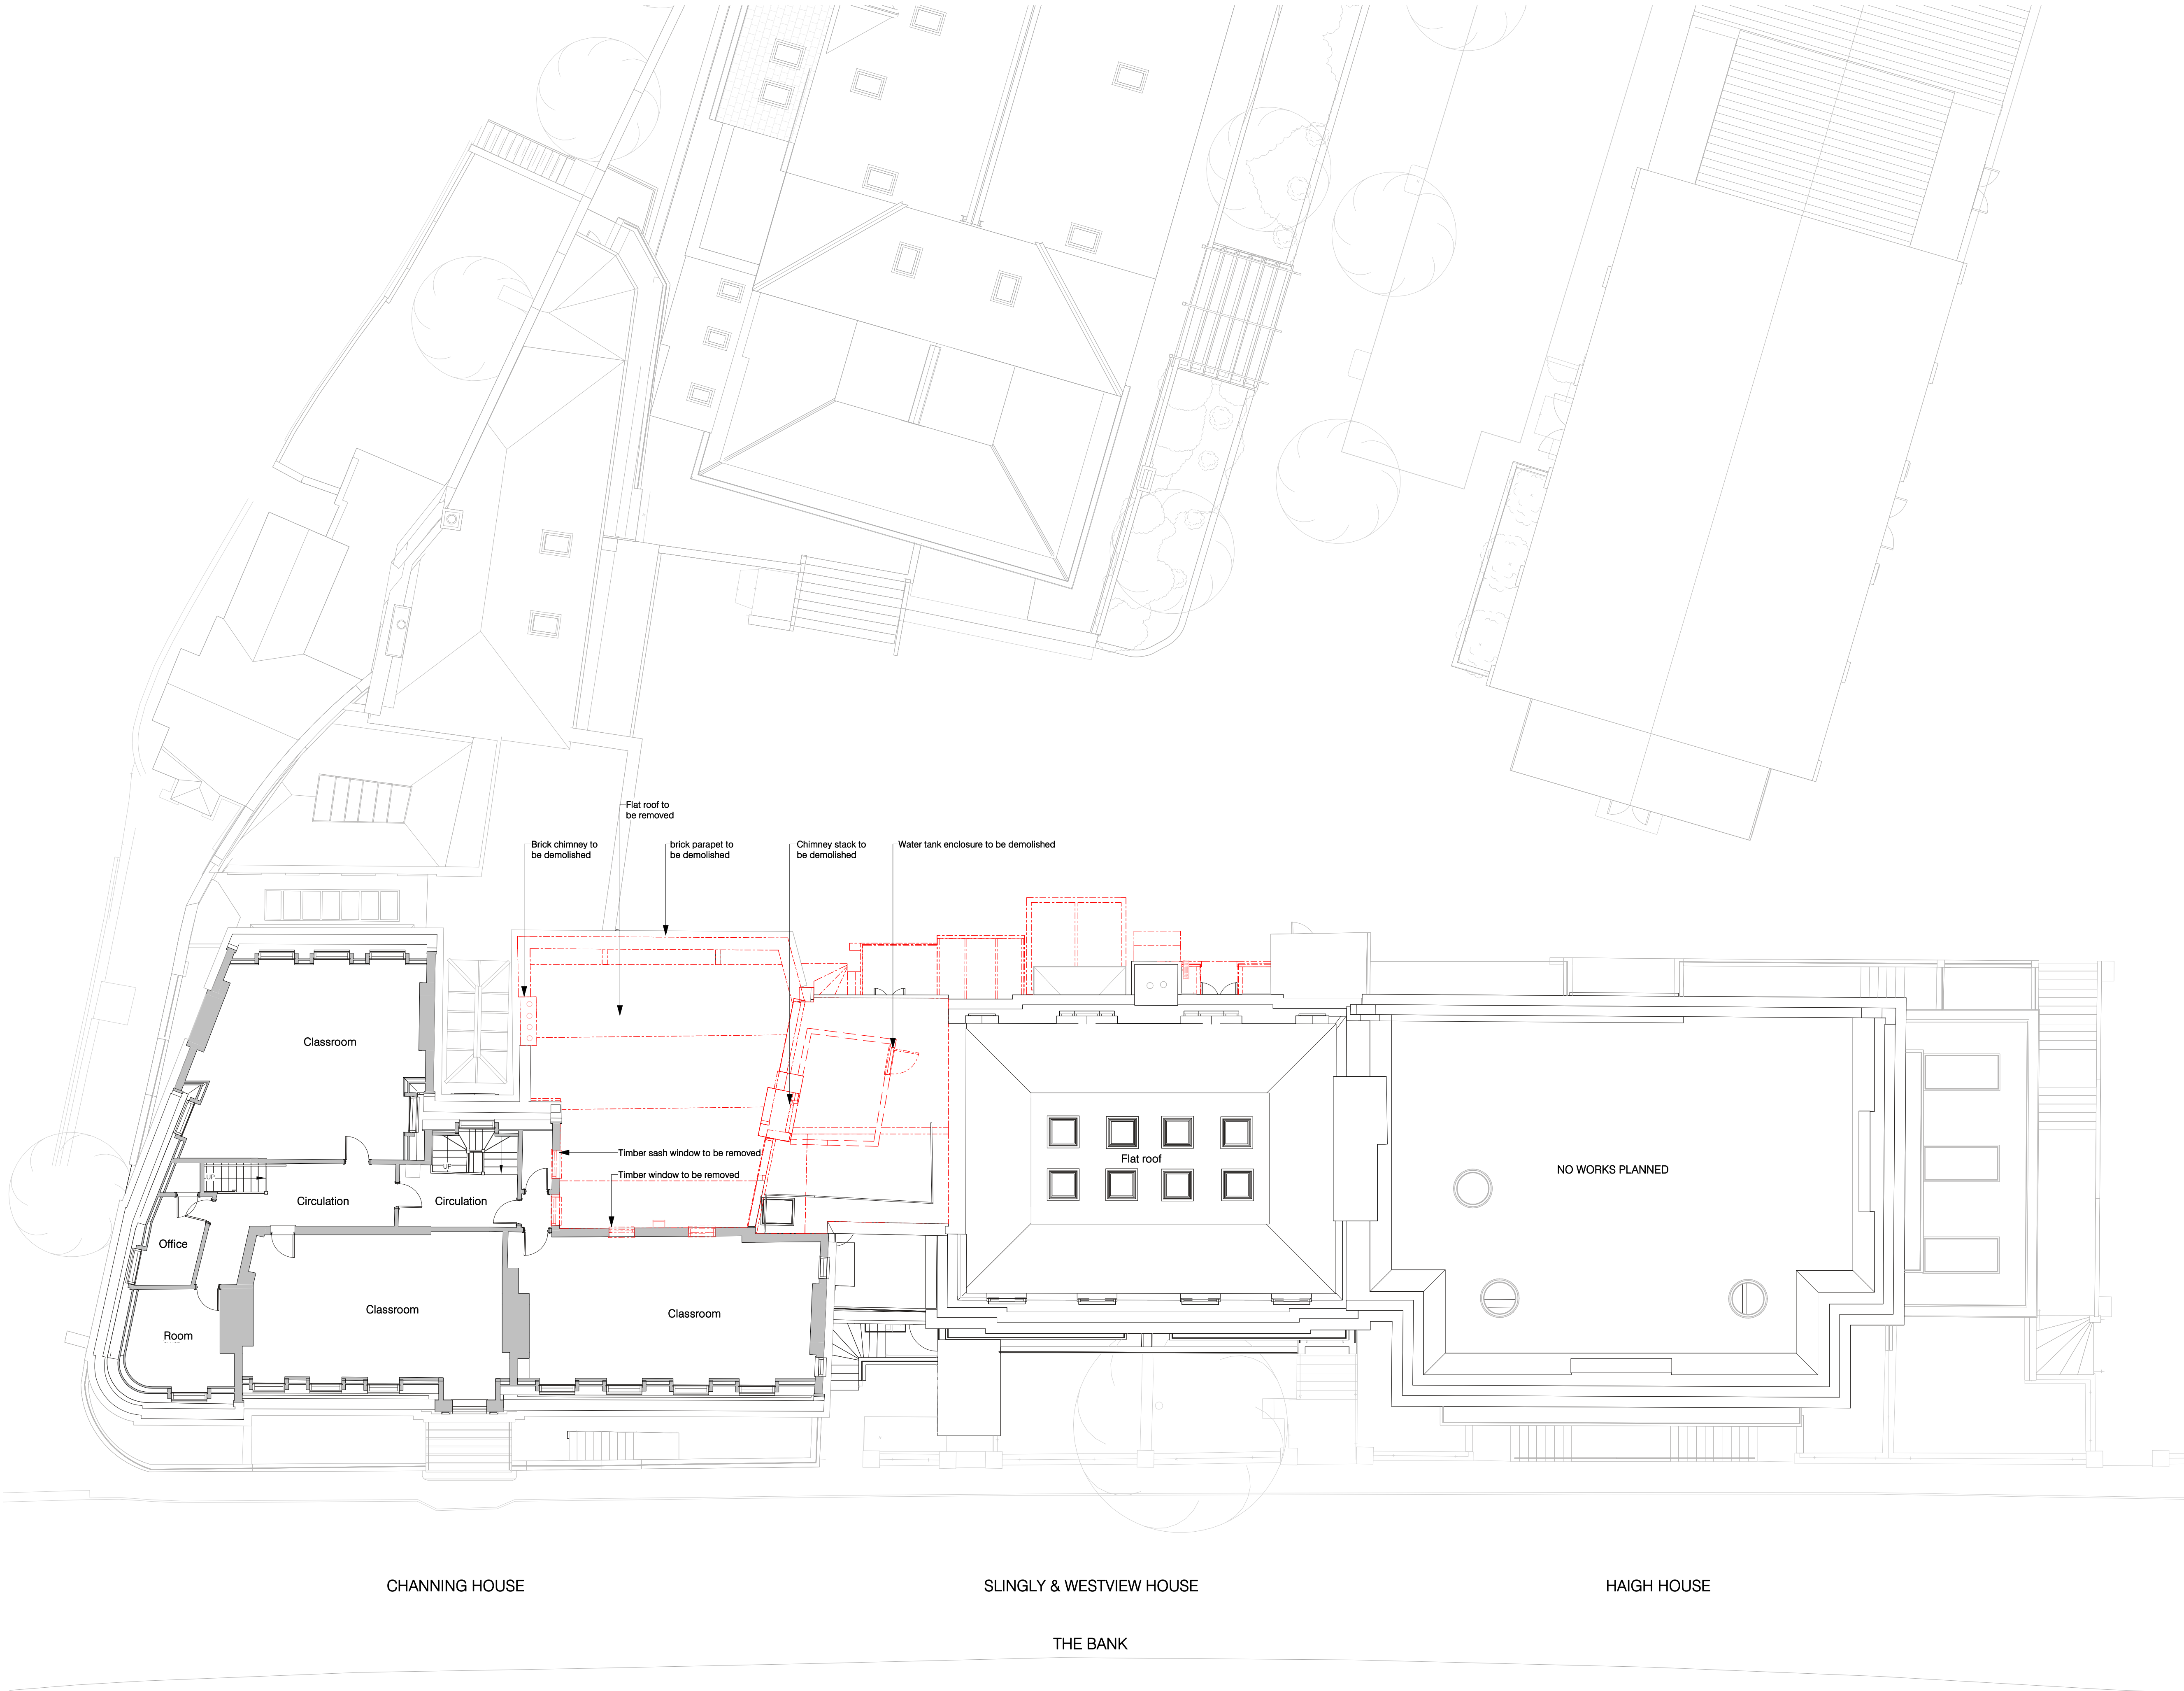

P03	Planning Issue	
Rev.	Description	Date 13/03/2024
Client & Project		
Channing School		
Main School Building		
Document Title		
Demolition Plan		
Level 3.5		
Project Stage	Purpose	Scale
RIBA 3	PLANNING ISSUE	1:100 @A1
Document Reference.	Revision	Status
CHA-NVB-MSB-3.5-DR-A-2069	P03	S2

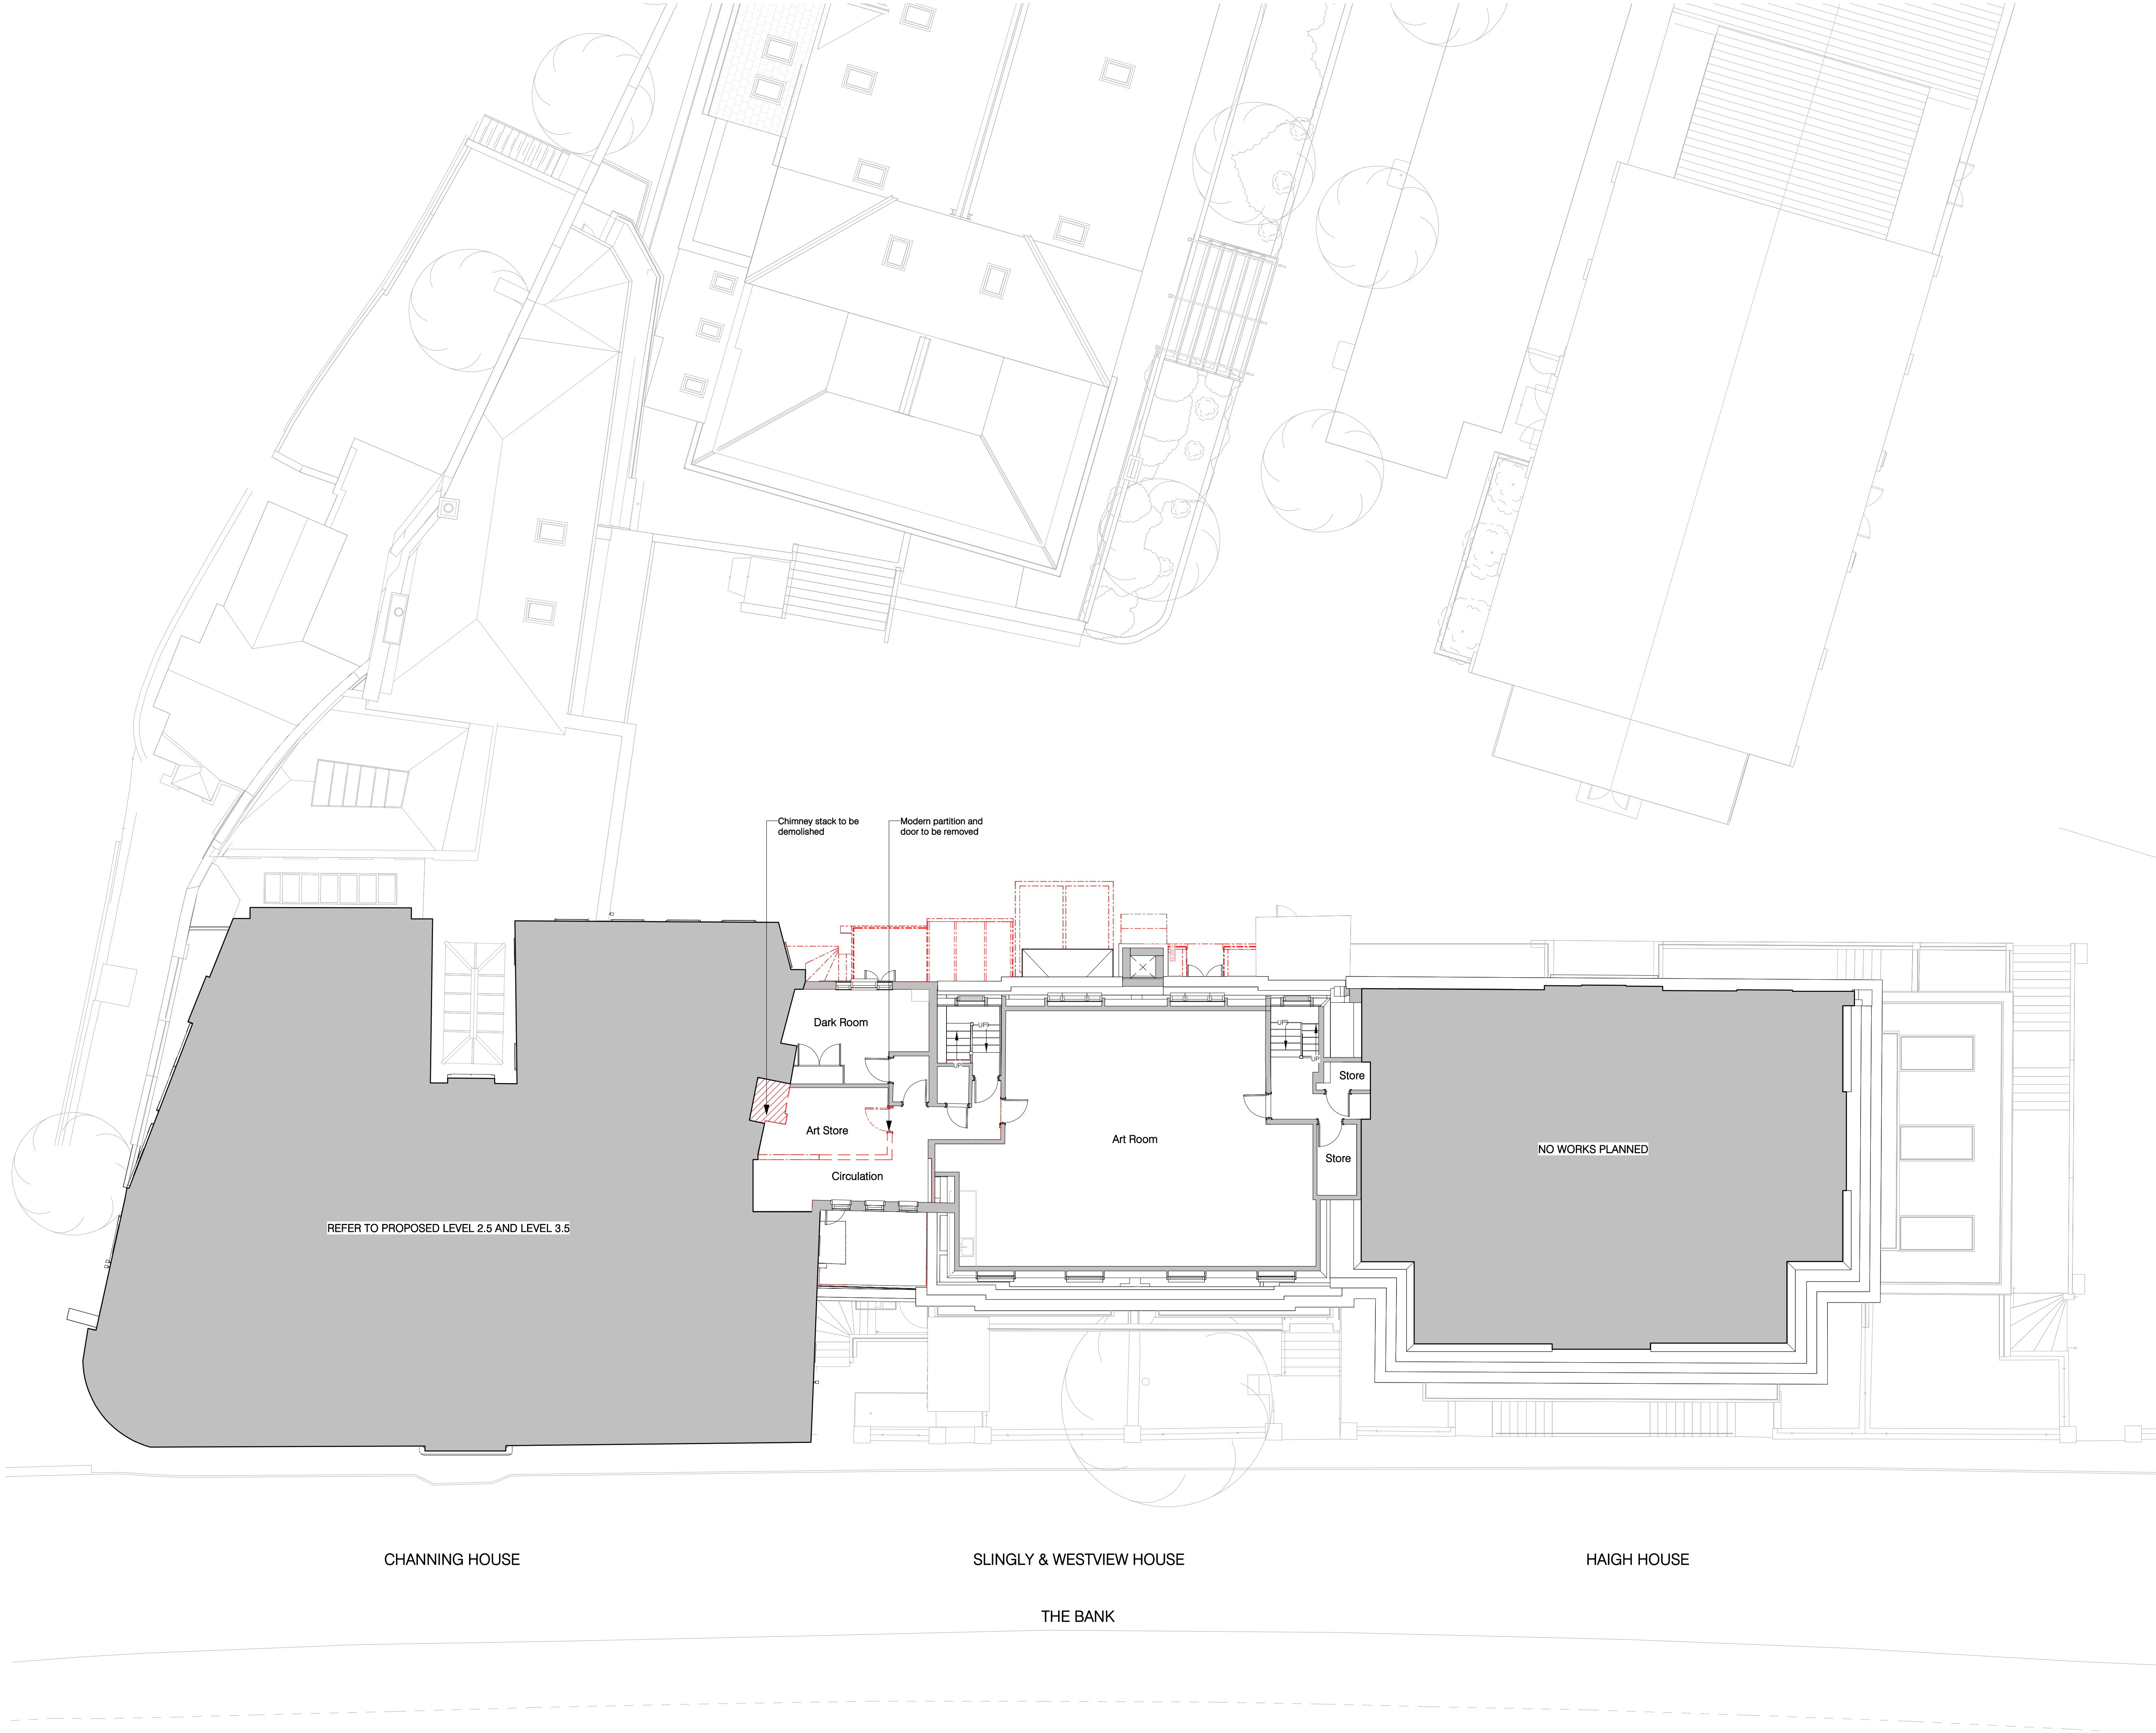


P03	Planning Issue	
Rev.	Description	Date 13/03/2024
Client & Project		
Channing School		
Main School Building		
Document Title		
Demolition Plan		
Level 3		
Project Stage	Purpose	Scale
RIBA 3	PLANNING ISSUE	1:100 @A1
Document Reference.	Revision	Status
CHA-NVB-MSB-3-DR-A-2068	P03	S2

Key

Existing walls

Demolitions

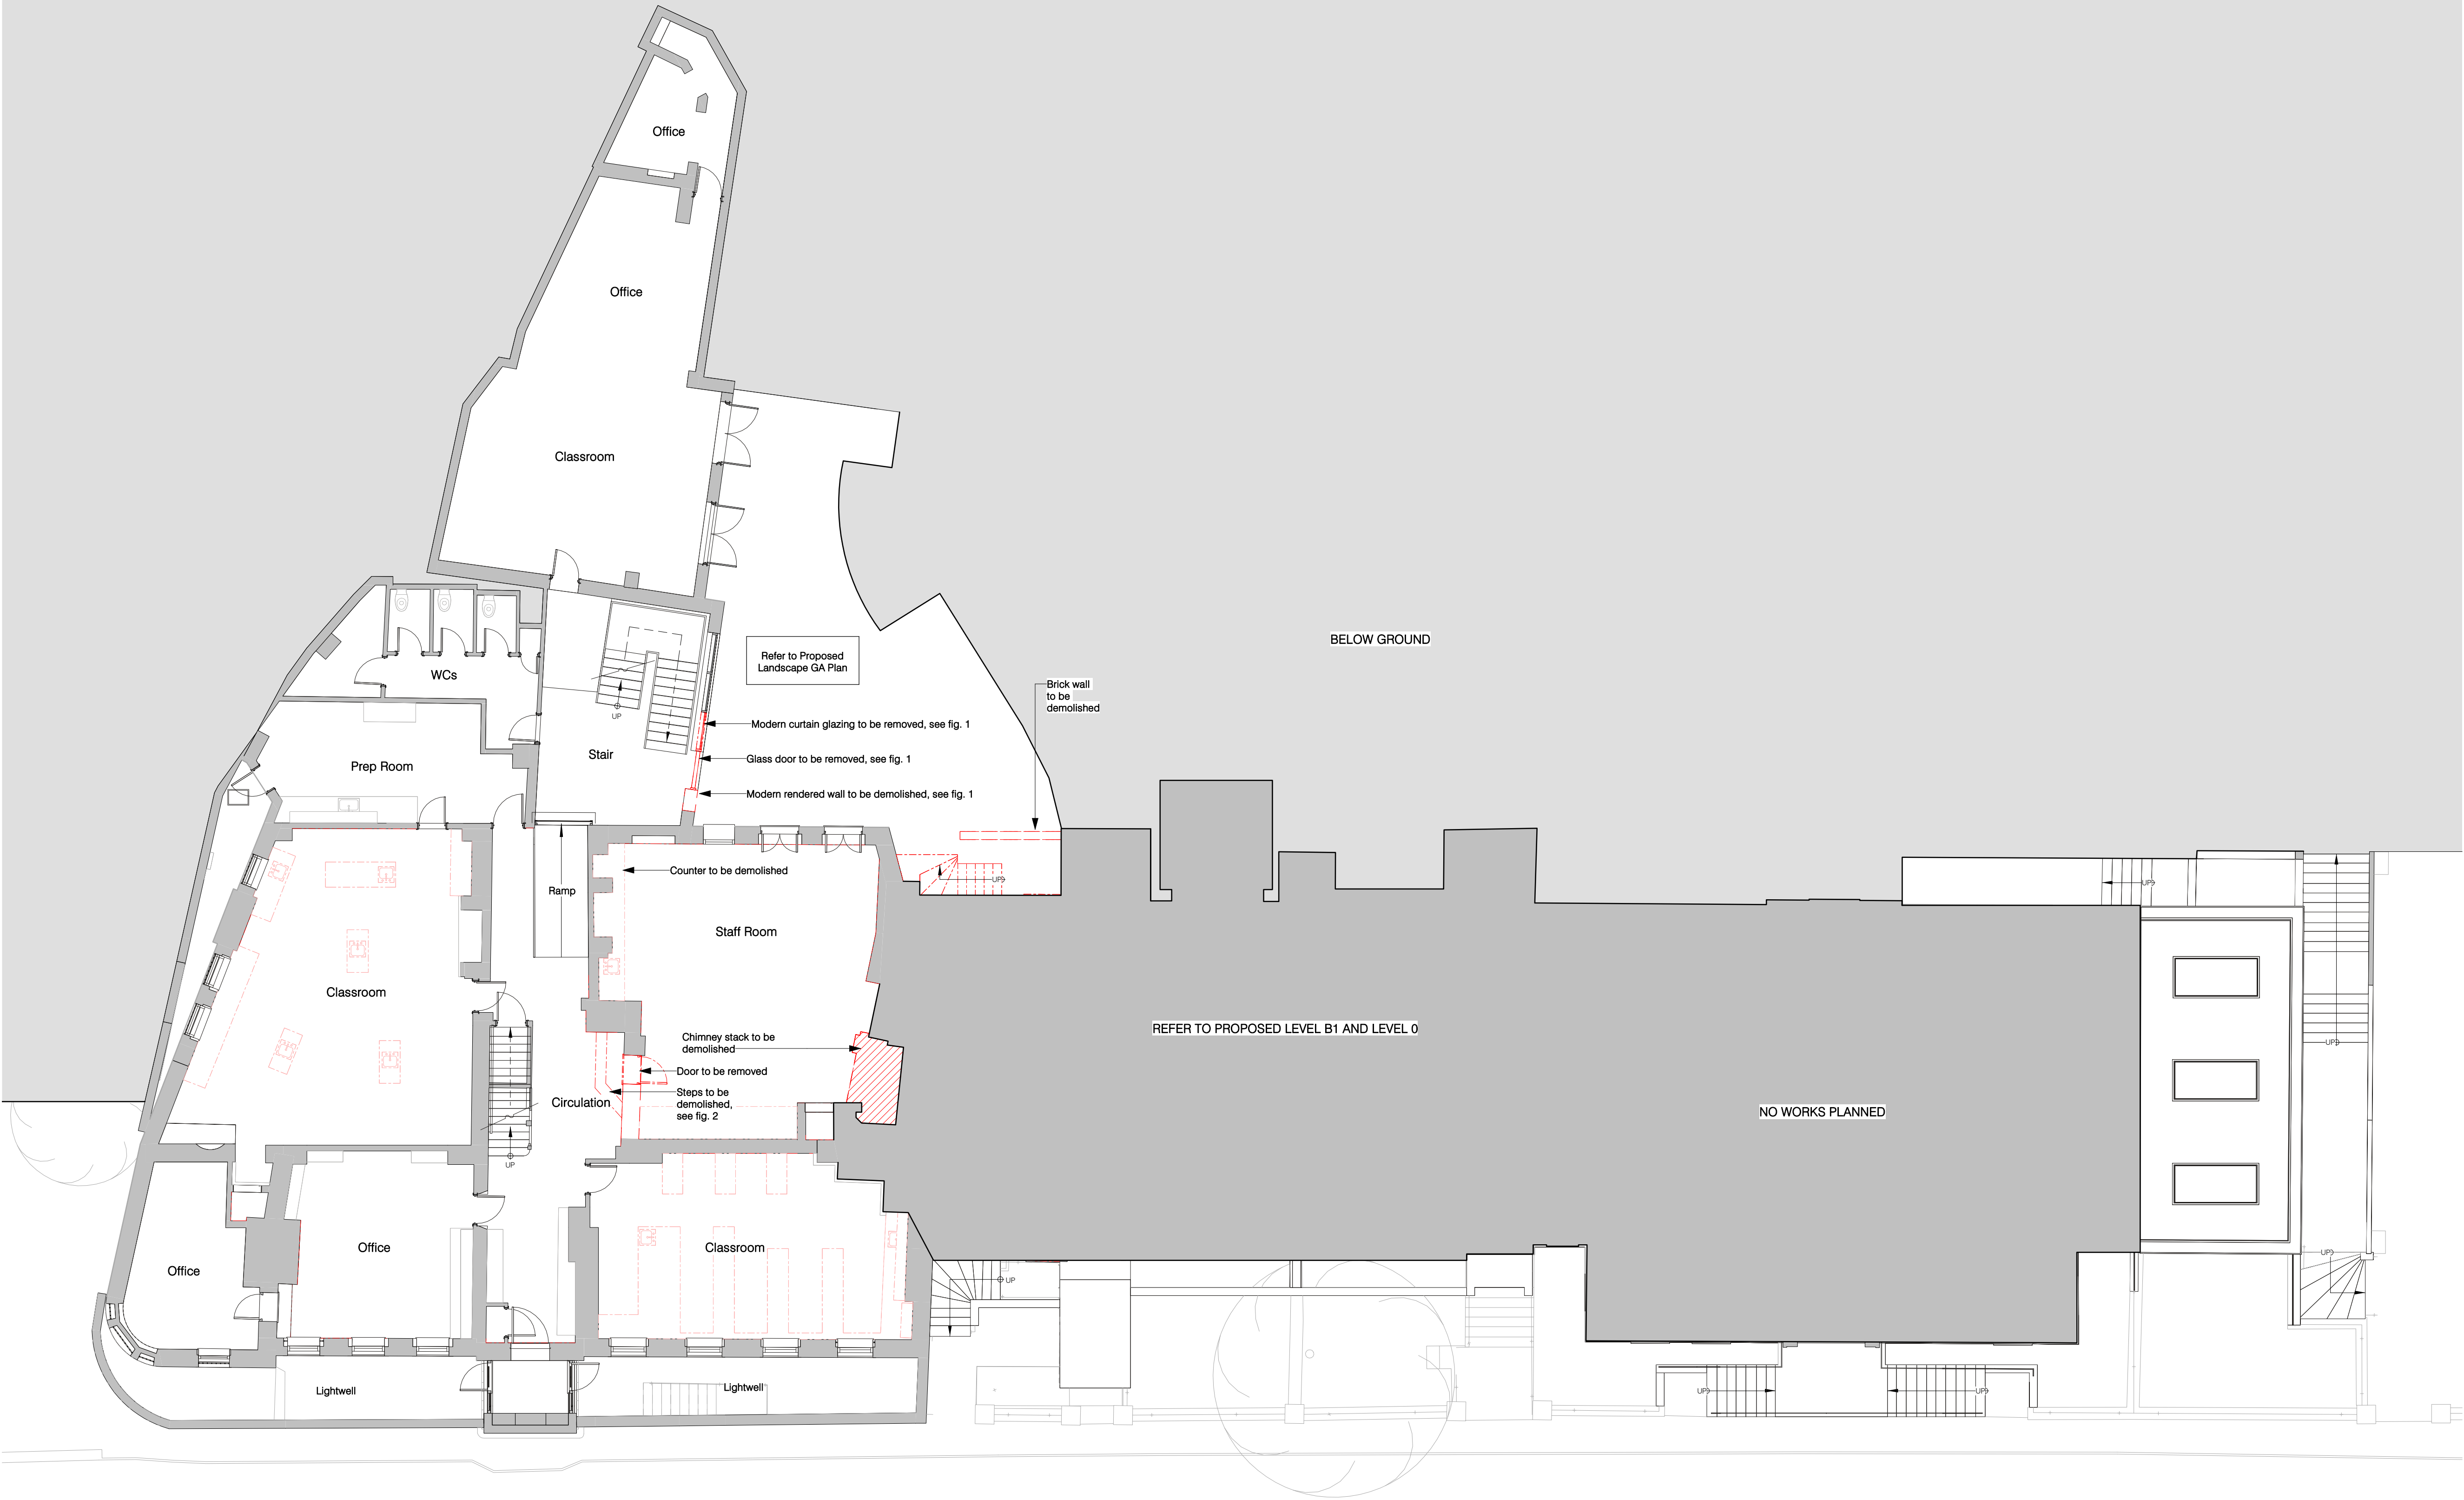

CHANNING HOUSE

SLINGLY & WESTVIEW HOUSE

HAIGH HOUSE


THE BANK


P03	Planning Issue	
Rev.	Description	Date 13/03/2024
Client & Project		
Channing School		
Main School Building		
Document Title		
Demolition Plan		
Basement Level 0.5		
Project Stage Purpose Scale		
RIBA 3	PLANNING ISSUE	1:100 @A1
Document Reference. Revision Status		
CHA-NVB-MSB-B0.5-DR-A-2061	P03	S2

Key

Existing walls

Demolitions

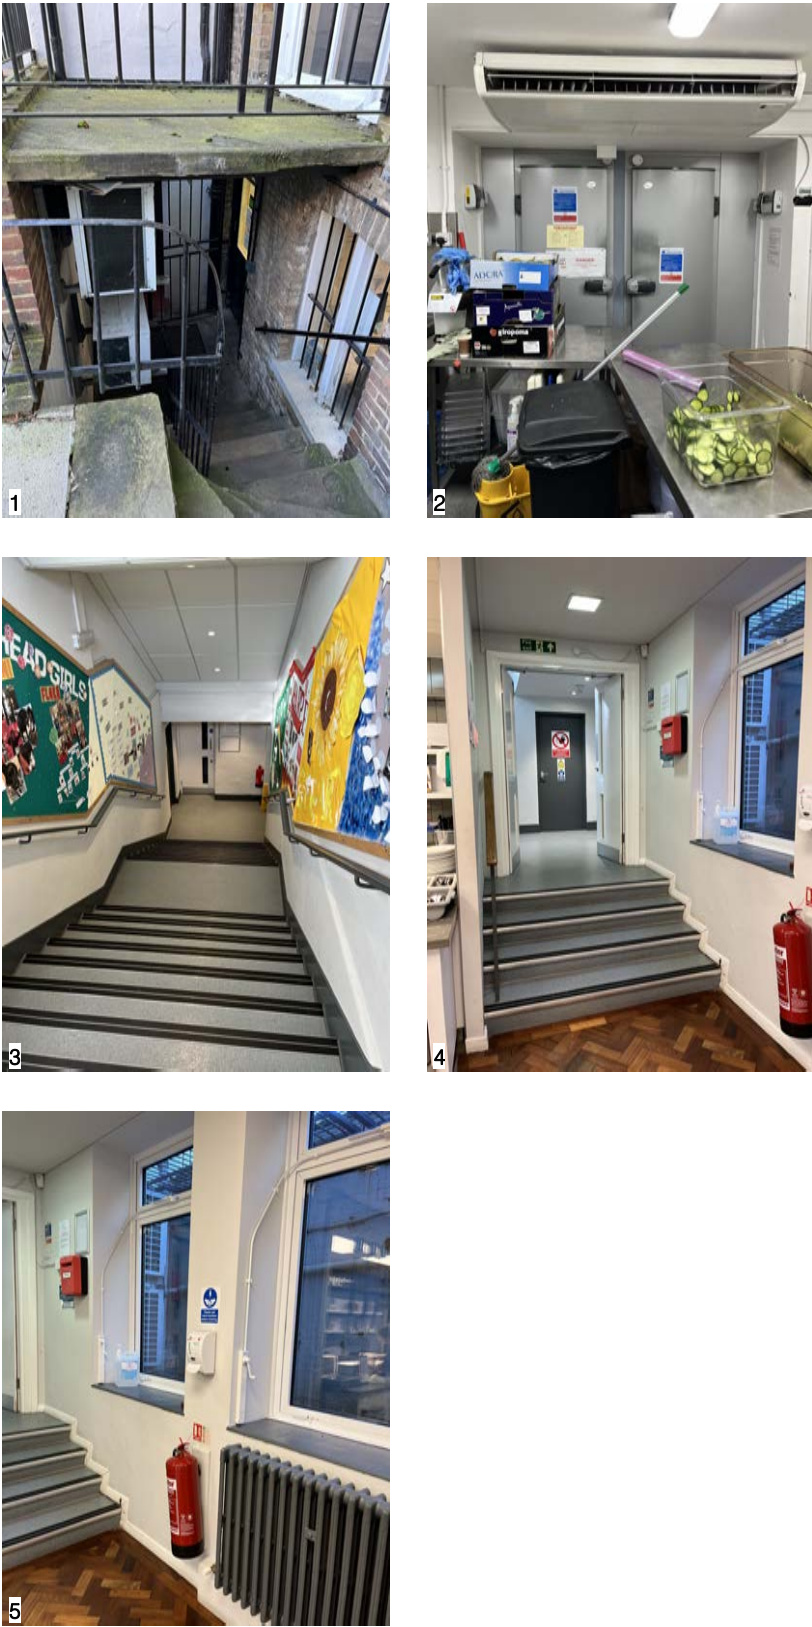


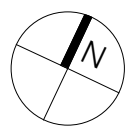

Scale 1:100 @ A1 (1:200 @ A3)

1	2	3	4	5	6	7	8	9	10m
---	---	---	---	---	---	---	---	---	-----

- Key
- Existing walls
- Demolitions

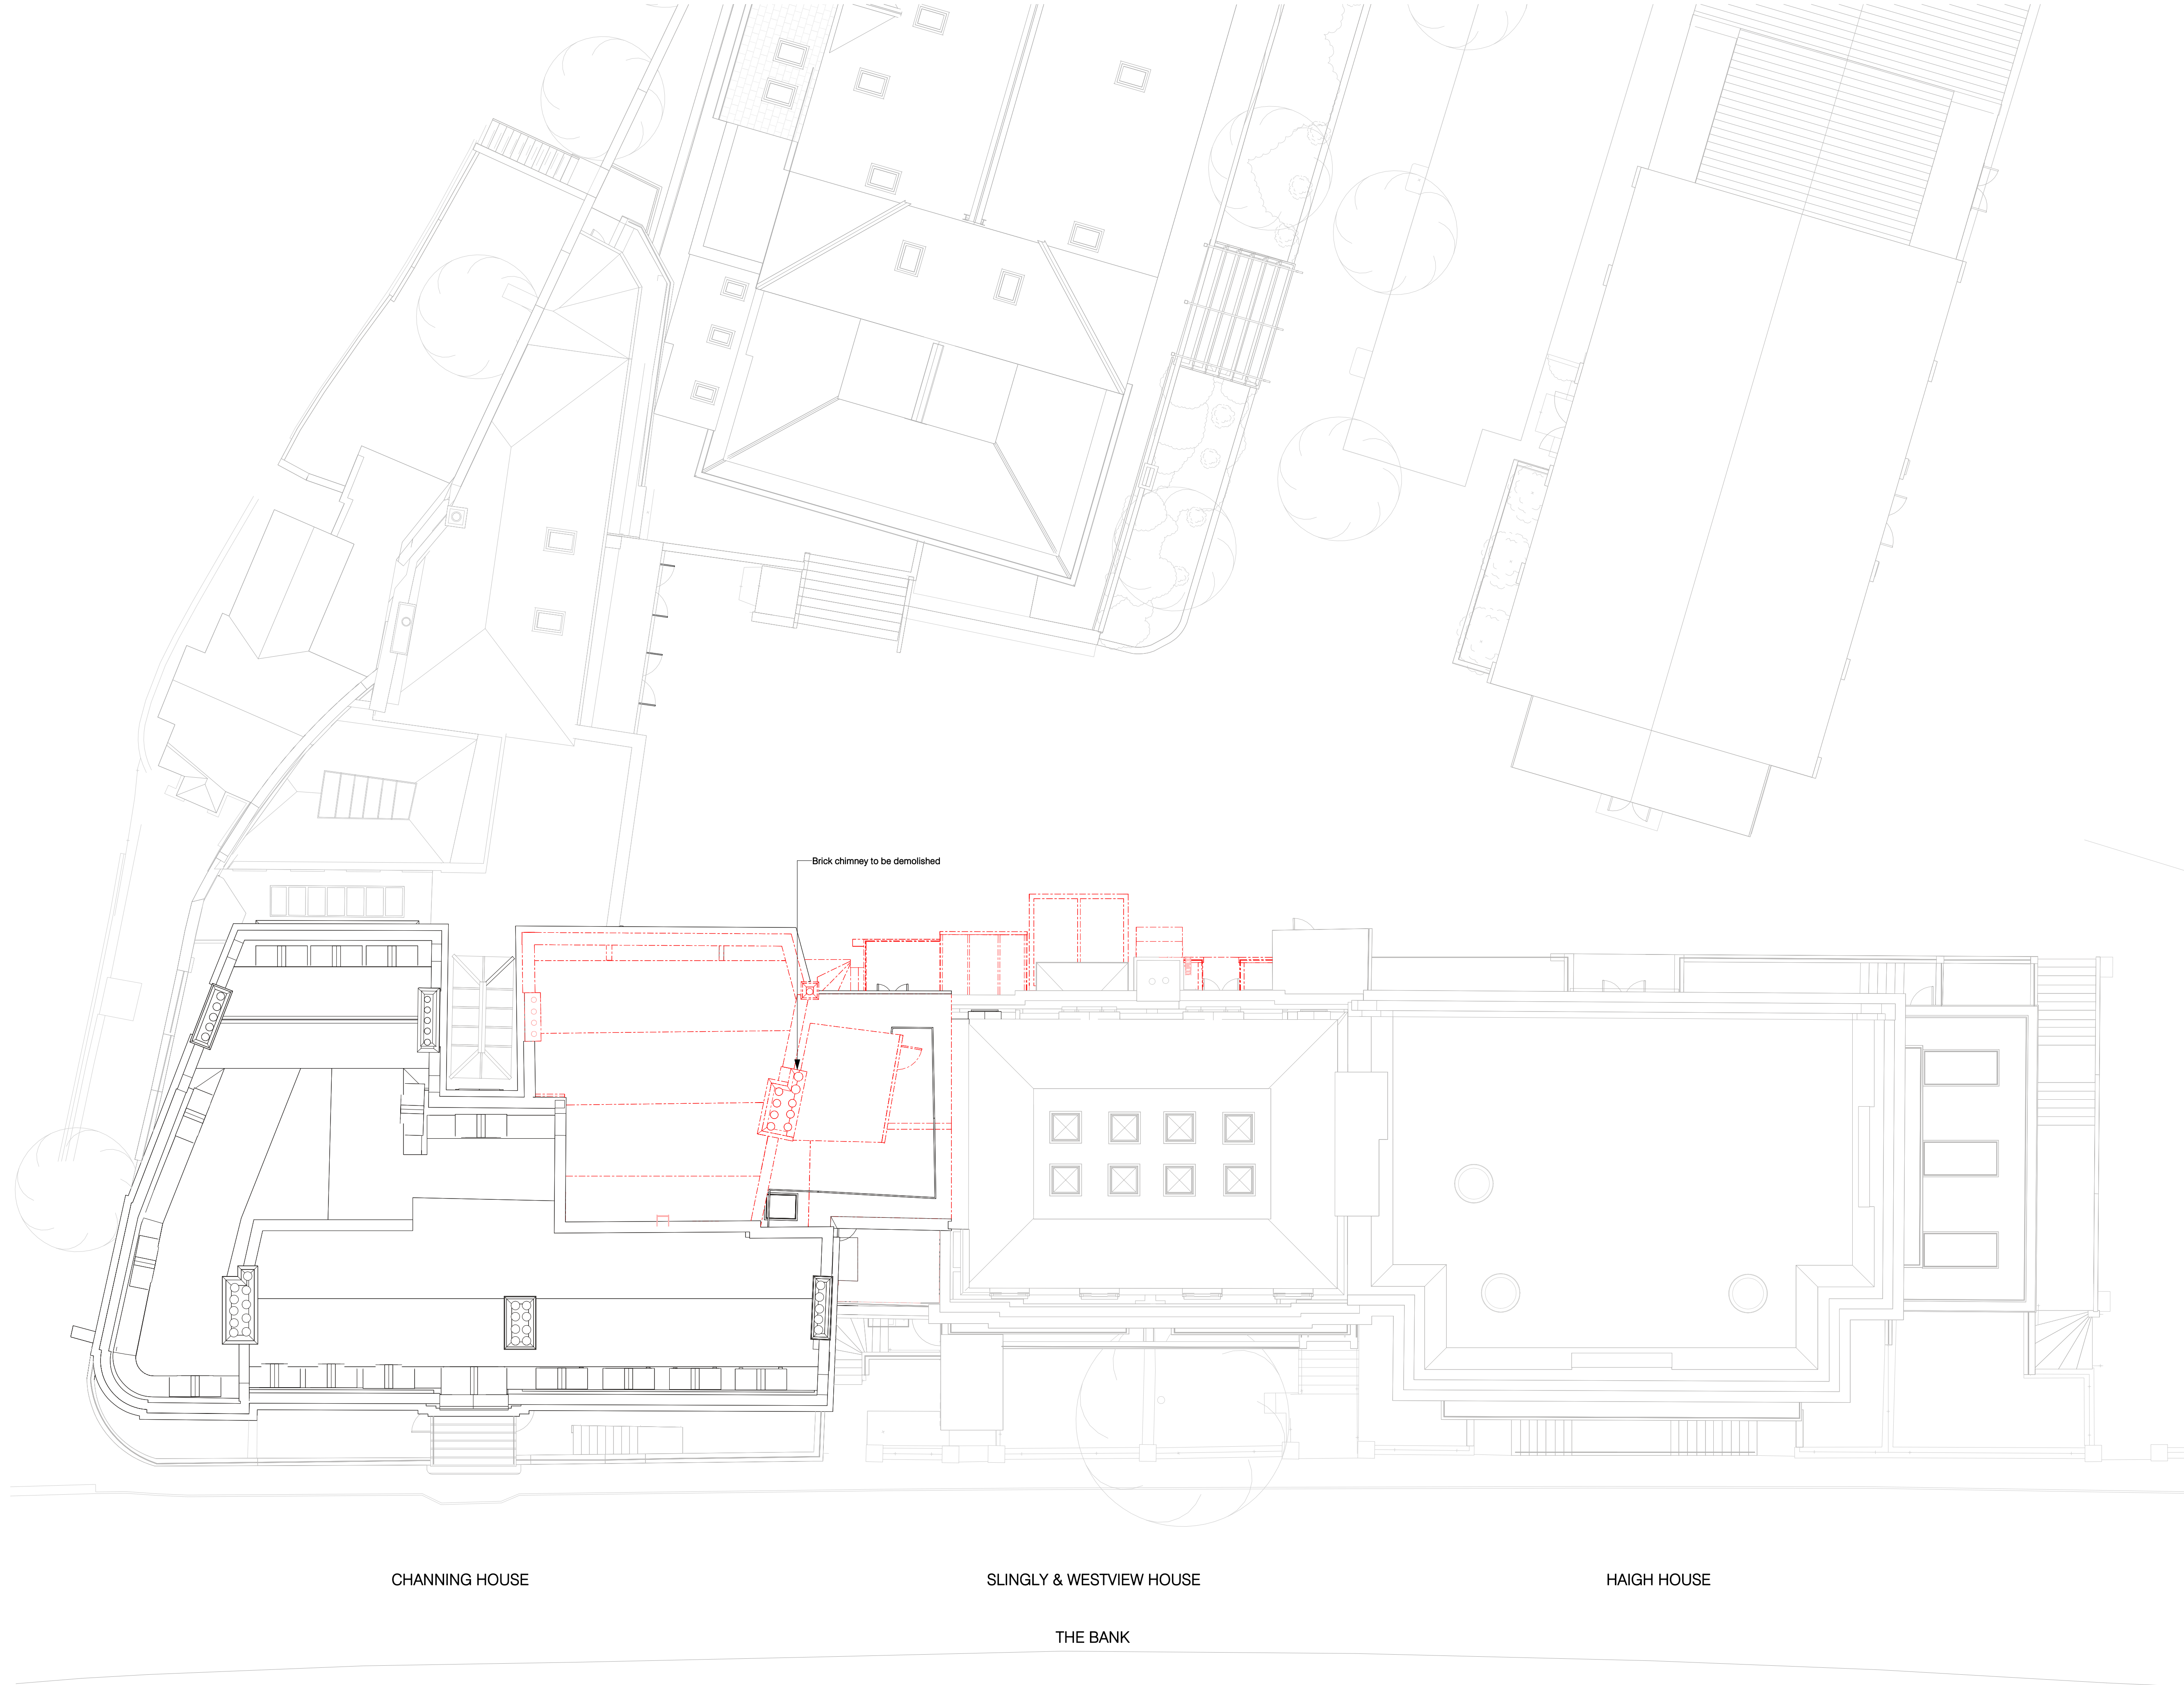

CHANNING HOUSE

SLINGLY & WESTVIEW HOUSE

HAIGH HOUSE

THE BANK

P02	Planning Issue	
Rev.	Description	Date 13/03/2024

Client & Project
Channing School
Main School Building

Document Title
Demolition Plan
Roof

Project Stage	Purpose	Scale
RIBA 3	PLANNING ISSUE	1:100 @A1

Document Reference.	Revision	Status
CHA-NVB-MSB-RF-DR-A-2070	P02	S2