


Scale 1:100 @ A1 (1:200 @ A3)


1	2	3	4	5	6	7	8	9	10m
---	---	---	---	---	---	---	---	---	-----

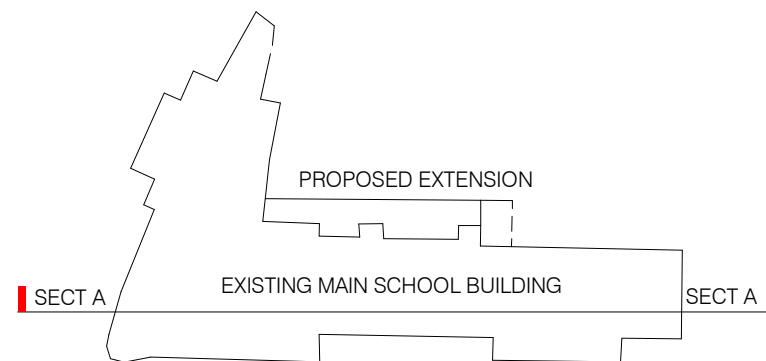

SECTION KEY PLAN



Existing Section A
1:100

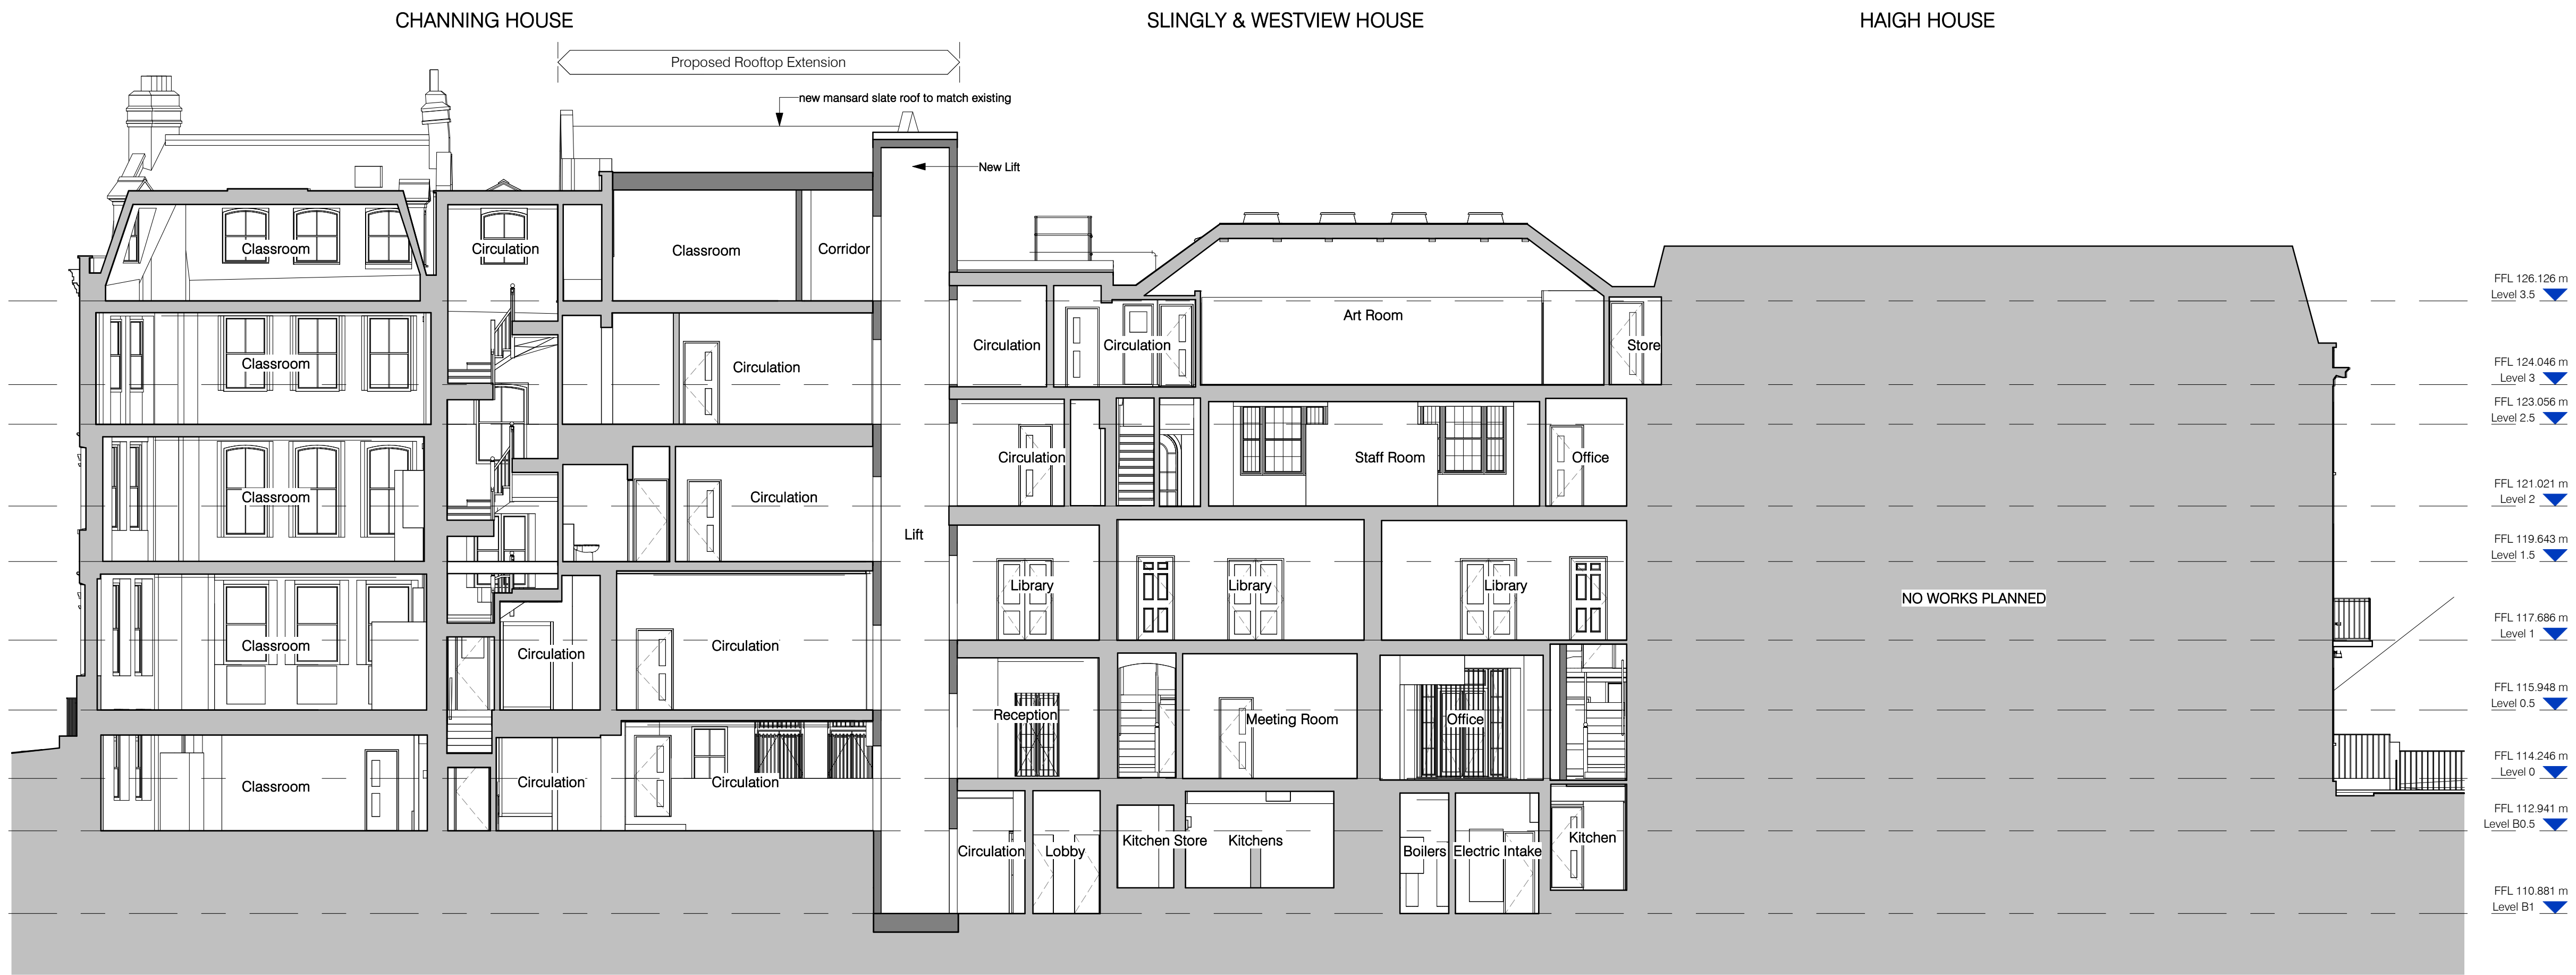



Proposed Section A
1:100

P03	Planning Issue	Date 23/02/2024
Rev.	Description	
Client & Project		
Channing School		
Main School Building		

Document Title
Section A
Existing and Proposed

Project Stage	Purpose	Scale
RIBA 3	PLANNING ISSUE	1:100 @A1

Document Reference	Revision	Status
CHA-NVB-MSB-ZZ-DR-A-2200	P03	S2

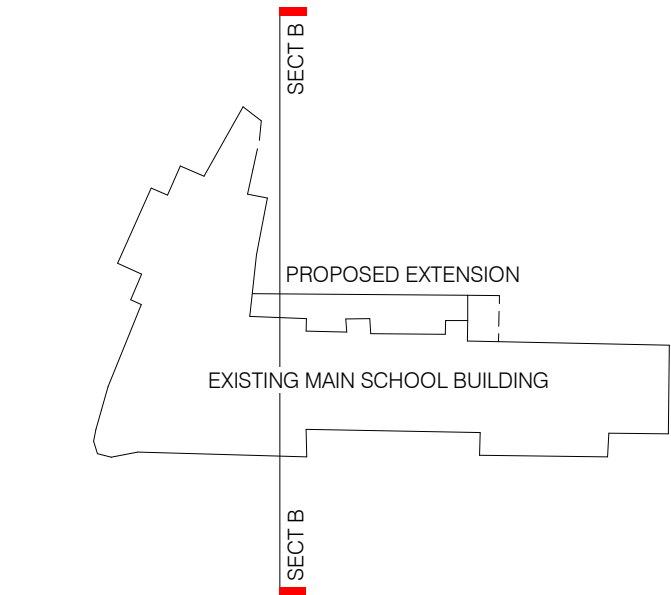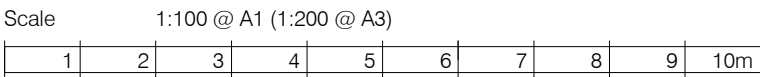

Existing Section B
1:100



Proposed Section B
1:100


P02	Planning Issue	
Rev.	Description	Date 23/02/2024
Client & Project		
Channing School		
Main School Building		
Document Title		
Section B		
Existing and Proposed		
Project Stage	Purpose	Scale
RIBA 3	PLANNING ISSUE	1:100 @A1
Document Reference	Revision	Status
CHA-NVB-MSB-ZZ-DR-A-2201	P02	S2



Existing Elevation A
1 : 100

Copyright: Nugent Vallis Brierley LTD.
Trading As: NVB Architects and NVB Landscape
Registered: In the UK (2471929)
Address: Rook Lane Chipael, Bath Street
Frome, Somerset, BA11 1DN
Contact: 01373 468 030
mailto:nvbarchitects.co.uk
Disclaimer: Responsibility will not be accepted for errors made in scaling
from this drawing. Figured dimensions only must be used

Scale 1:100 @ A1 (1:200 @ A3)
1 2 3 4 5 6 7 8 9 10m

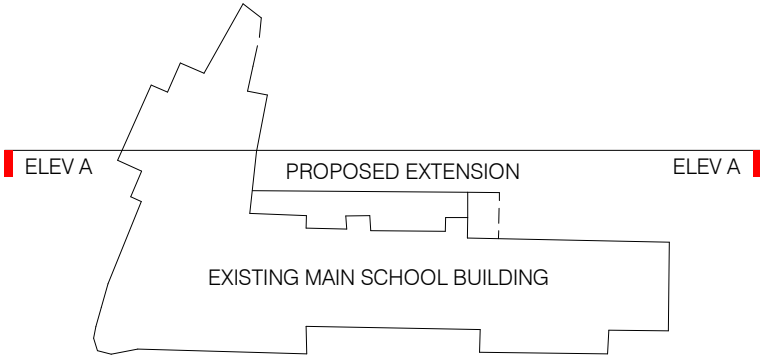

ELEVATION KEY PLAN



Proposed Elevation A
1 : 100

P03	Planning Issue	Date 23/02/2024
Rev.	Description	
Client & Project		
Channing School		
Main School Building		
Document Title		
Elevation A		
Existing and Proposed		
Project Stage	Purpose	Scale
RIBA 3	PLANNING ISSUE	1:100 @A1
Document Reference	Revision	Status
CHA-NVB-MSB-ZZ-DR-A-2310	P03	S2



Existing Elevation B
1 : 100



Proposed Elevation B
1 : 100

Copyright: Nugent Vallis Brierley LTD.
Trading As: NVB Architects and NVB Landscape
Registered: In the UK (2471929)
Address: Rook Lane Chpael, Bath Street
Frome, Somerset, BA11 1DN
Contact: 01373 468 030
mailto:mailbox@nvbarchitects.co.uk
Disclaimer: Responsibility will not be accepted for errors made in scaling
from this drawing. Figured dimensions only must be used
Scale: 1:100 @ A1 (1:200 @ A3)
1 2 3 4 5 6 7 8 9 10m
PROPOSED EXTENSION
EXISTING MAIN SCHOOL BUILDING
ELEV B ELEV B
ELEVATION KEY PLAN

P03	Planning Issue	Date 23/02/2024
Rev.	Description	
Client & Project		
Channing School		
Main School Building		
Document Title		
Elevation B		
Existing and Proposed		
Project Stage	Purpose	Scale
RIBA 3	PLANNING ISSUE	1:100 @A1
Document Reference	Revision	Status
CHA-NVB-MSB-ZZ-DR-A-2311	P03	S2