



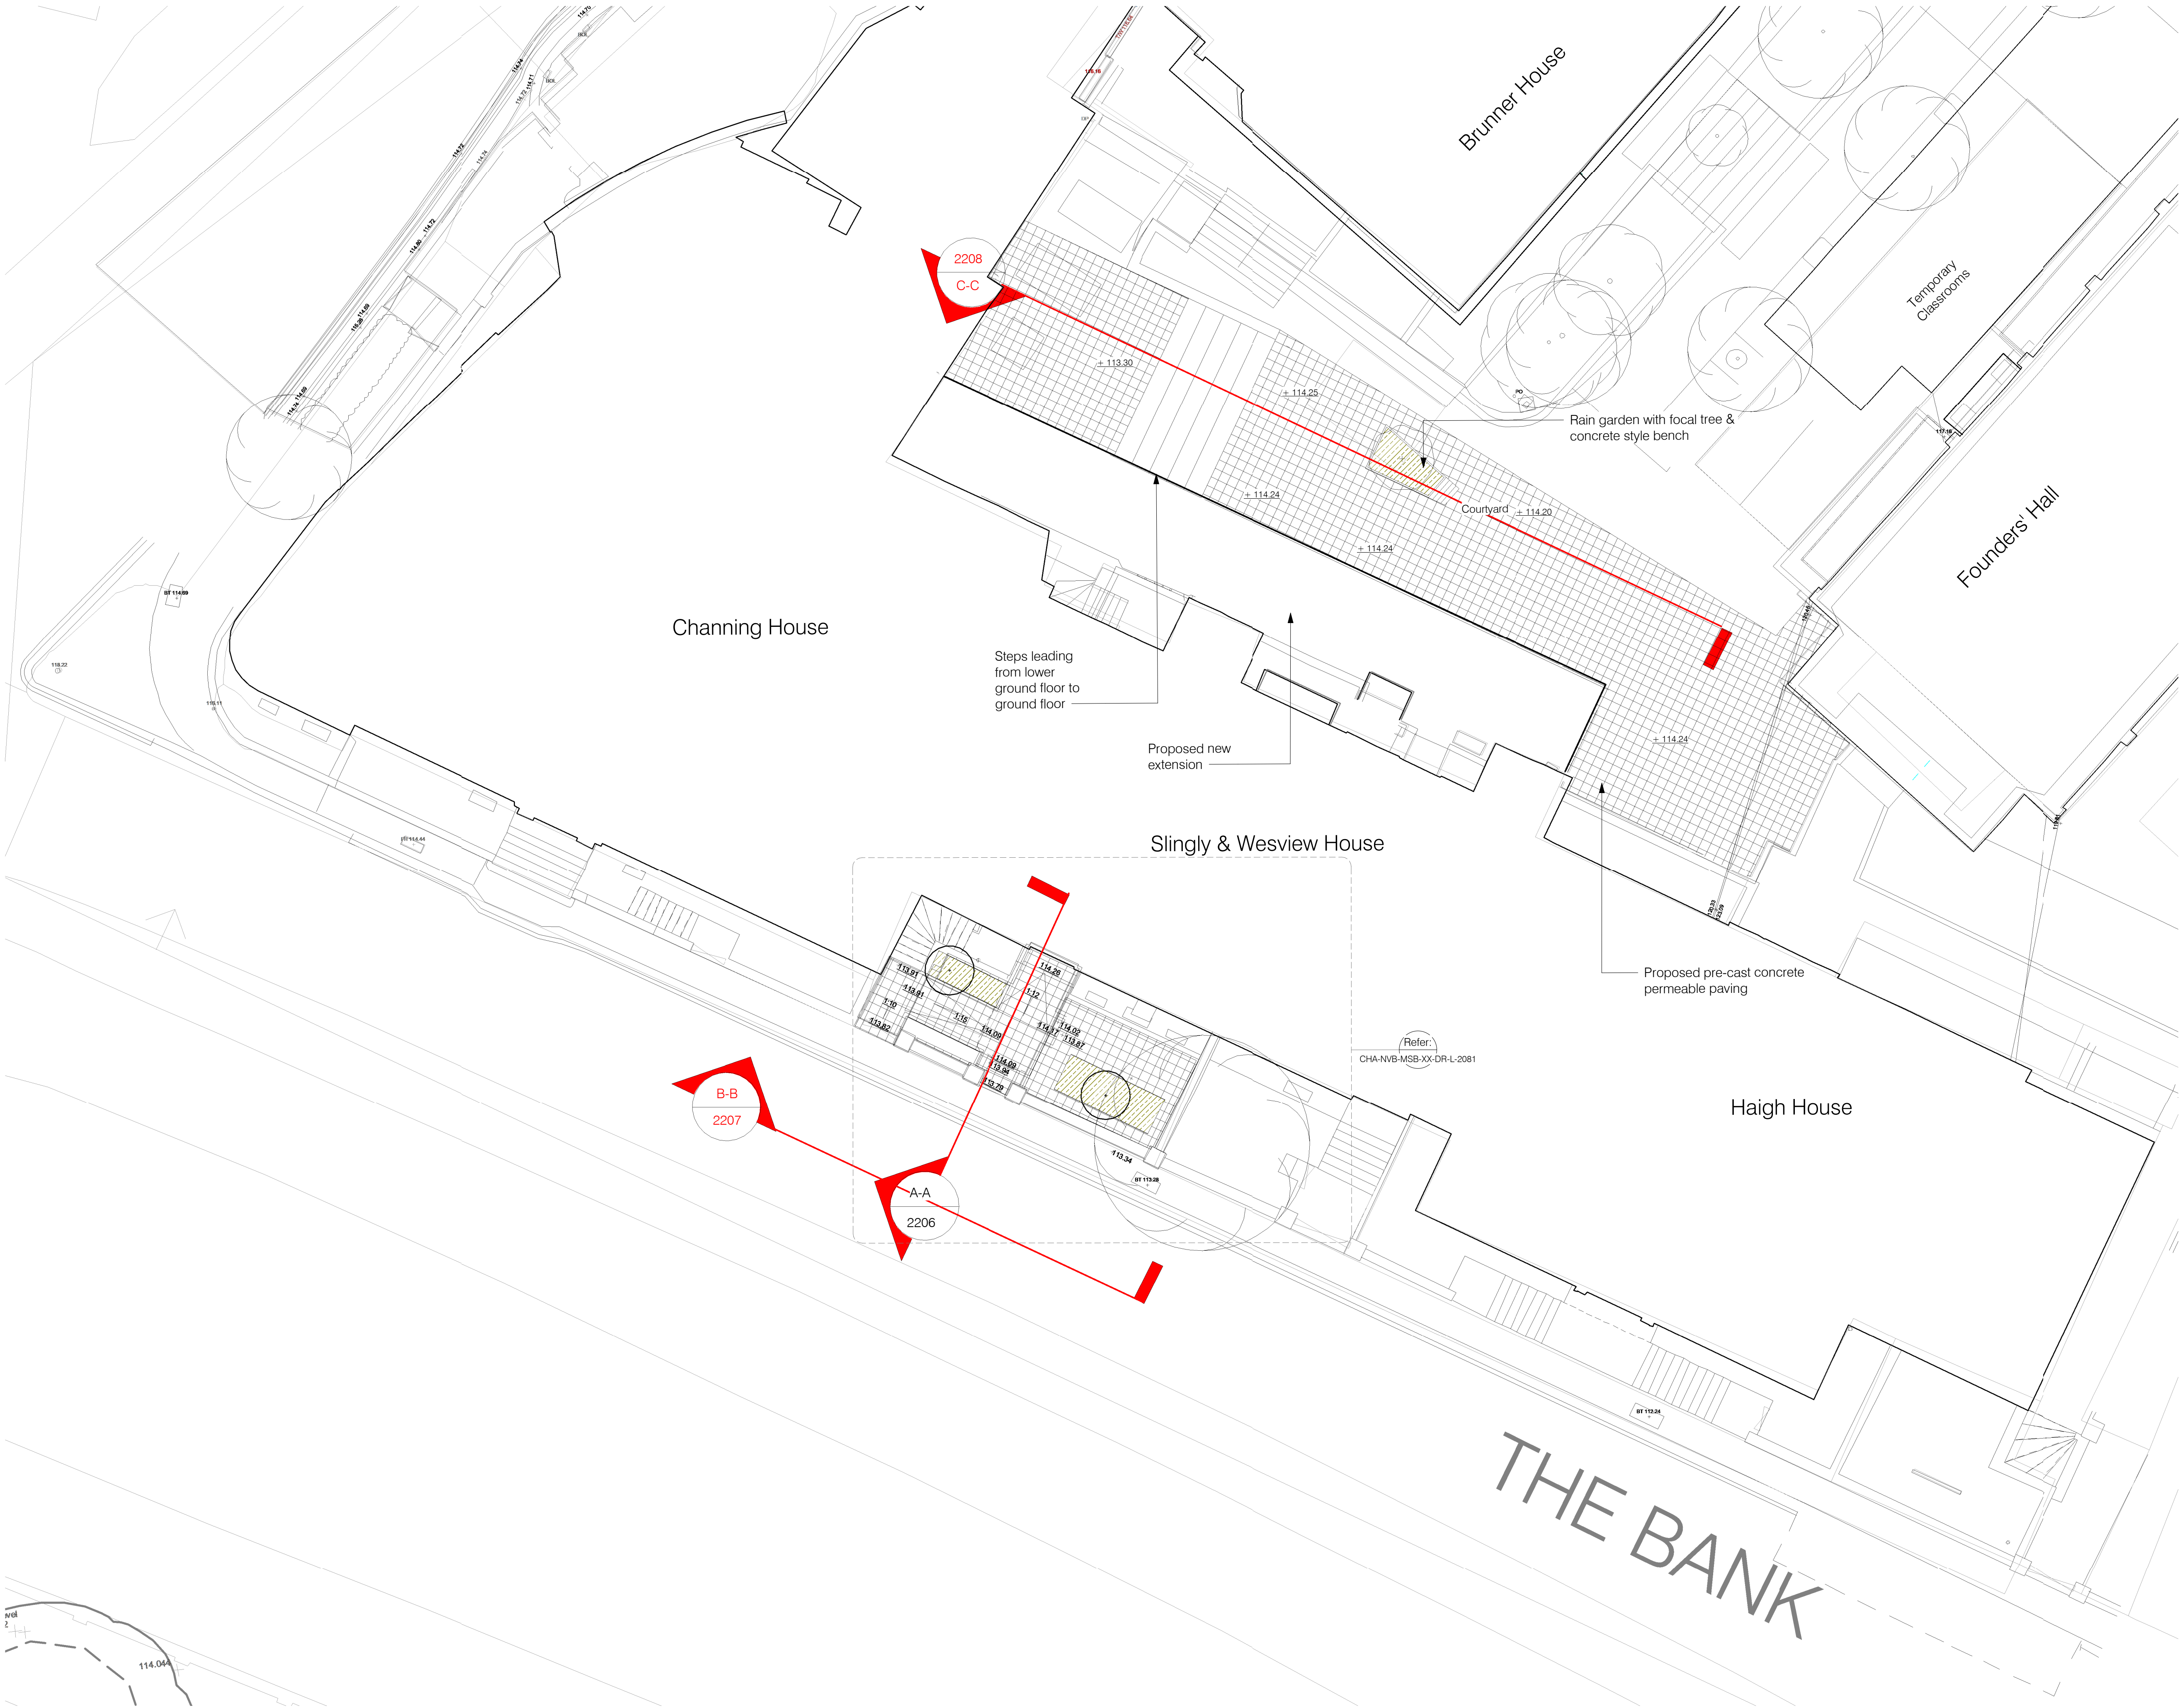

Copyright: Nugent Vallis Brierley LTD.
Trading As: NVB Architects and NVB Landscape
Registered: In the UK (2471929)
Address: Rook Lane Chapel, Bath Street
Frome, Somerset, BA11 1DN
Contact: 01373 468 030
mailto:nvb@nvbarchitects.co.uk
Disclaimer: Responsibility will not be accepted for errors made in scaling
from this drawing. Figured dimensions only must be used

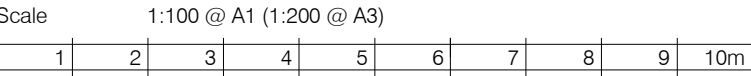

- KEY
- Planting Beds/ Rain Gardens
 - Existing tree
 - Proposed tree
 - Proposed pre-cast concrete permeable paving

P01	Planning Issue	Date 27/02/2024
Rev.	Description	
Client & Project		
Channing School		
Main School Building		
Document Title		
Proposed Site Plan		
Project Stage Purpose Scale		
RIBA 3	Planning Issue	1:100 @A1
Document Reference.		
CHA-NVB-MSB-XX-DR-L-2105	P01	S2