


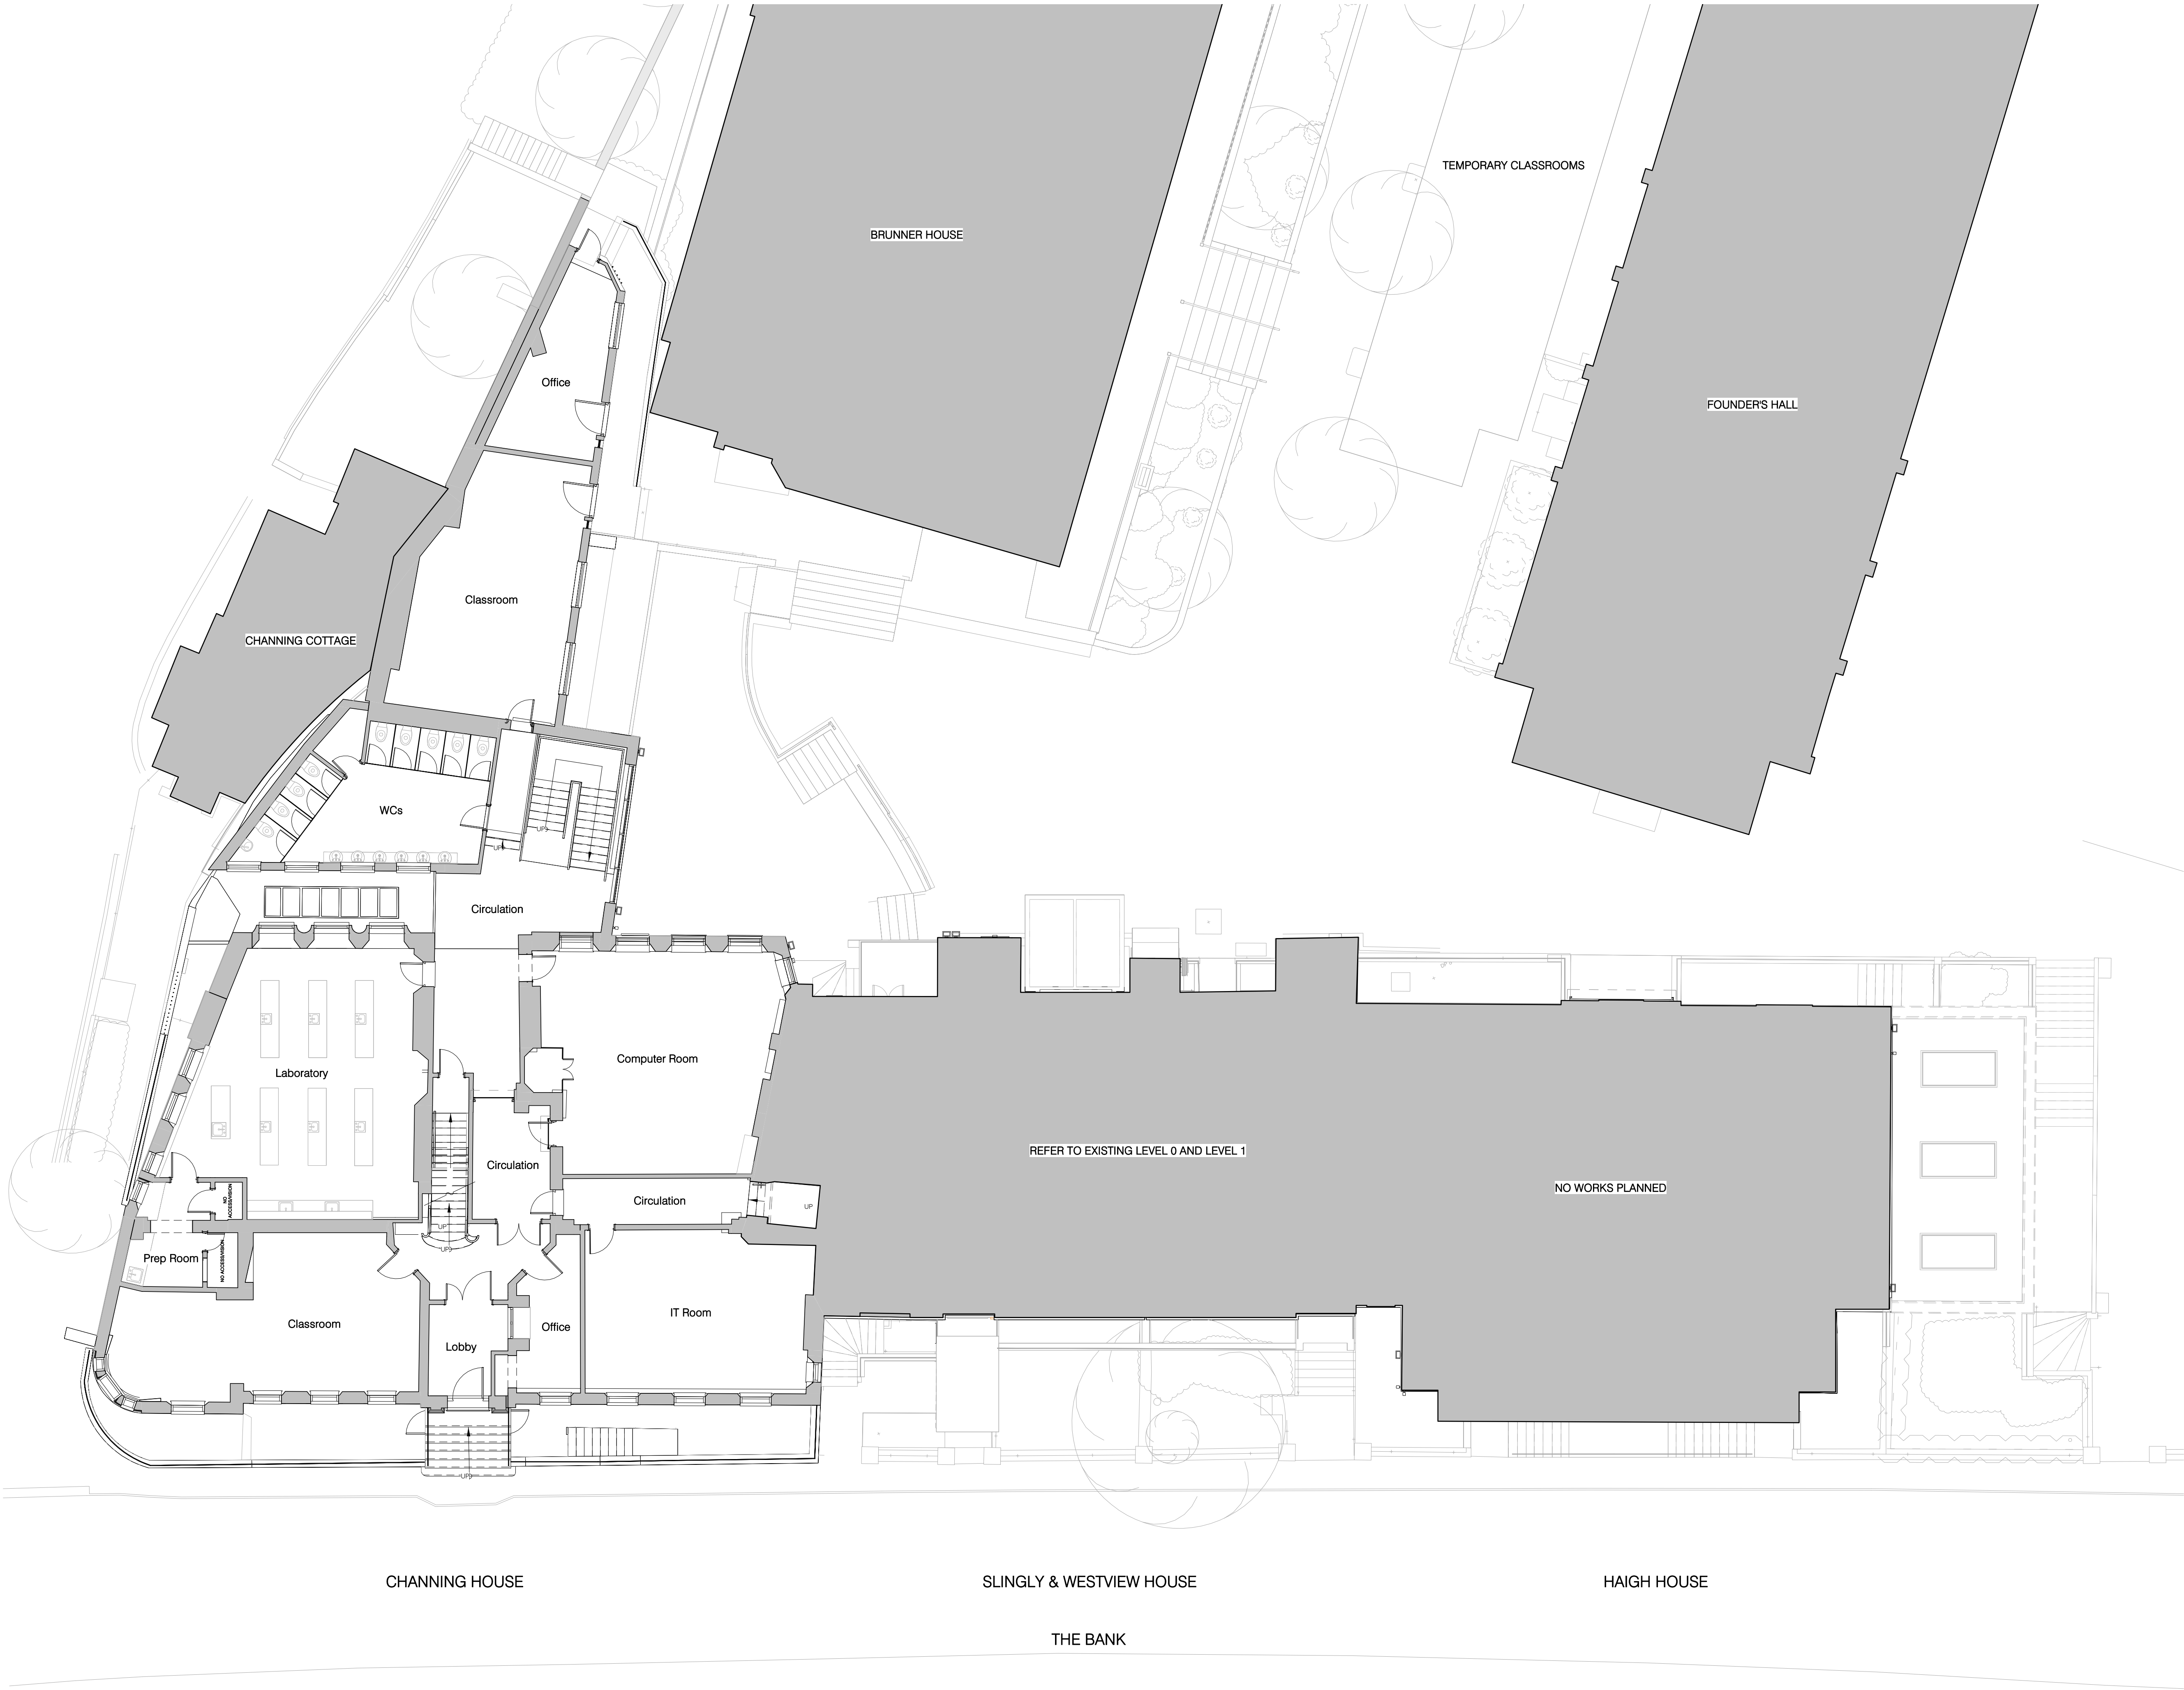

P03	Planning Issue	
Rev.	Description	Date 23/02/2024
Client & Project		
Channing School		
Main School Building		
Document Title		
Existing Plan		
Level 0.5		
Project Stage	Purpose	Scale
RIBA 3	PLANNING ISSUE	1:100 @A1
Document Reference	Revision	Status
CHA-NVB-MSB-0.5-DR-A-2043	P03	S2



Copyright:
Trading As:
Registered:
Address:
Contact:
Disclaimer

Nugent Vallis Brierley LTD.
NVB Architects and NVB Landscape
In the UK (2471929)
Rook Lane Chipael, Bath Street
Frome, Somerset, BA11 1DN
01373 468 030
mailto:mailbox@nvbarchitects.co.uk
Responsibility will not be accepted for errors made in scaling
from this drawing. Figured dimensions only must be used

Scale

1:100 @ A1 (1:200 @ A3)

1

2

3

4

5

6

7

8

9


10m

P03	Planning Issue	Date 23/02/2024
Rev.	Description	
Client & Project		
Channing School		
Main School Building		
Document Title		
Existing Plan		
Level 0		
Project Stage	Purpose	Scale
RIBA 3	PLANNING ISSUE	1:100 @A1
Document Reference	Revision	Status
CHA-NVB-MSB-0-DR-A-2042	P03	S2

NVB Project Ref. - 2339

NVB Architects

ROOK LANE

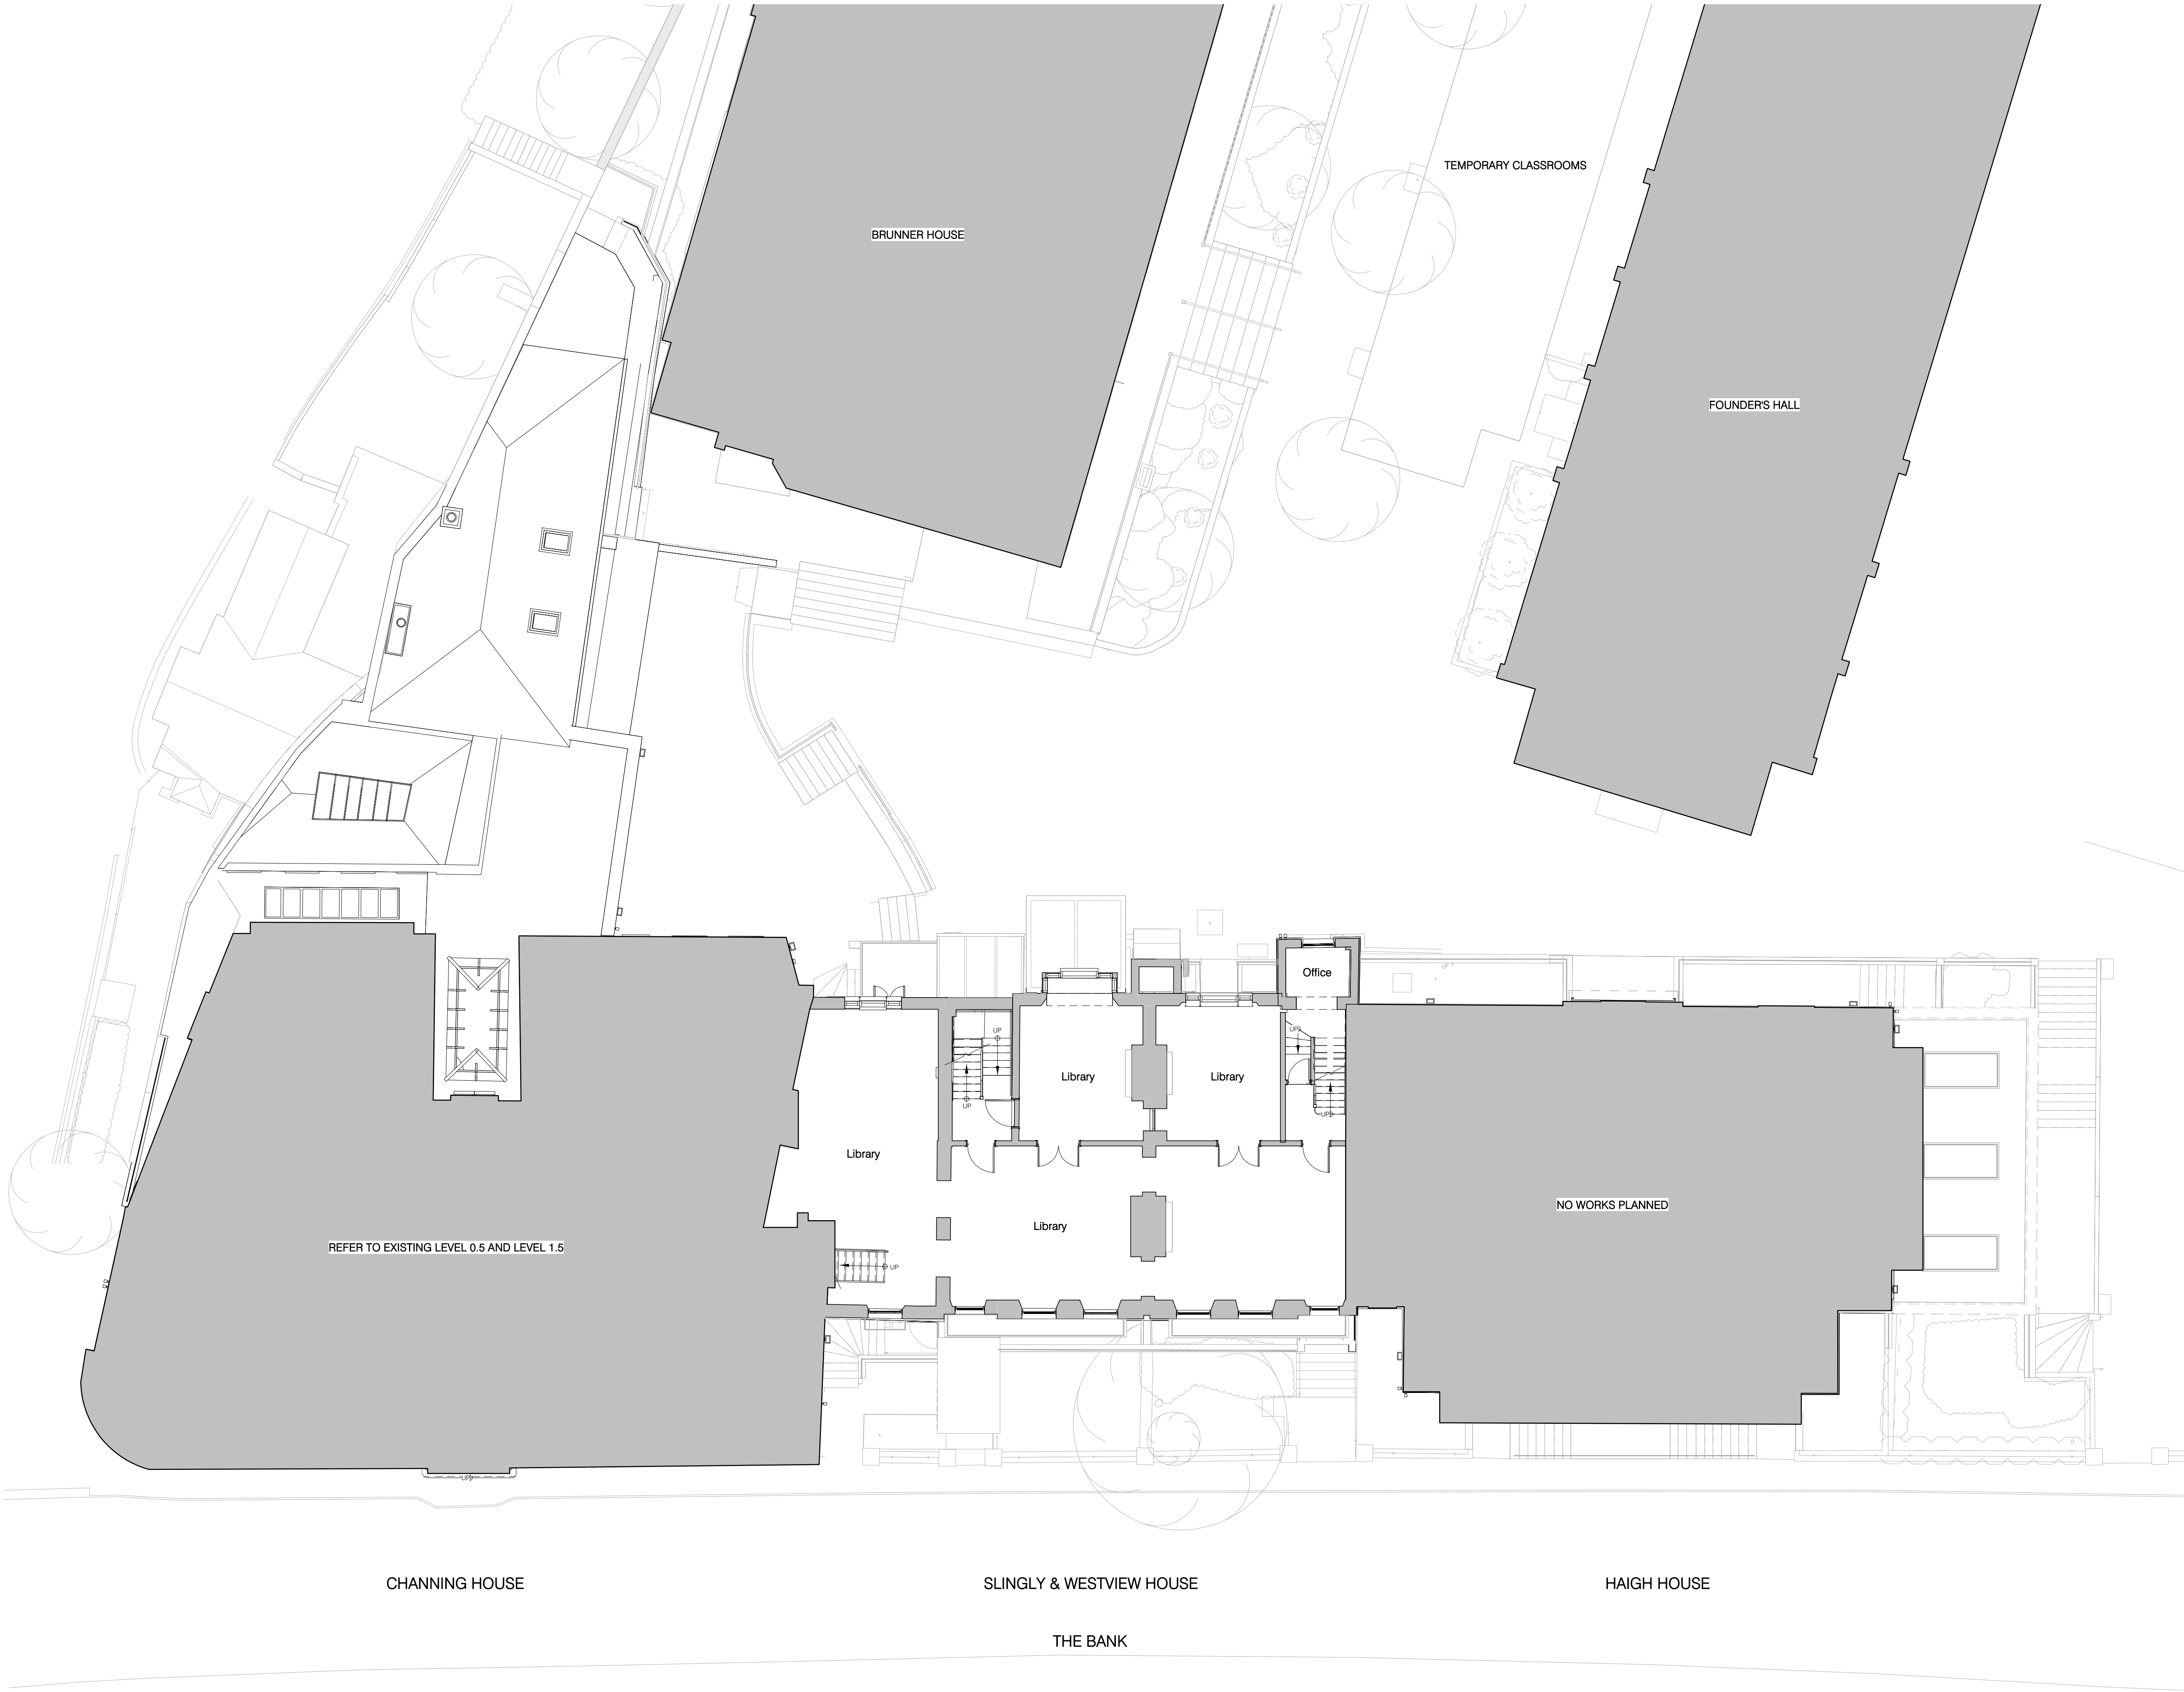

Copyright:
Trading As:
Registered:
Address:
Contact:
Disclaimer

Nugent Vallis Brierley LTD.
NVB Architects and NVB Landscape
In the UK (2471929)
Rook Lane Chipael, Bath Street
Frome, Somerset, BA11 1DN
01373 468 030
mailto:nvbarchitects.co.uk
Responsibility will not be accepted for errors made in scaling
from this drawing. Figured dimensions only must be used

Scale

1:100 @ A1 (1:200 @ A3)

1

2

3

4

5

6


7

8


9

10m

P03	Planning Issue	Date 23/02/2024
Rev.	Description	
Client & Project		
Channing School		
Main School Building		
Document Title		
Existing Plan		
Level 1		
Project Stage	Purpose	Scale
RIBA 3	PLANNING ISSUE	1:100 @A1
Document Reference	Revision	Status
CHA-NVB-MSB-1-DR-A-2044	P03	S2

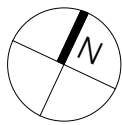

Scale	1:100 @ A1 (1:200 @ A3)								
1	2	3	4	5	6	7	8	9	10m

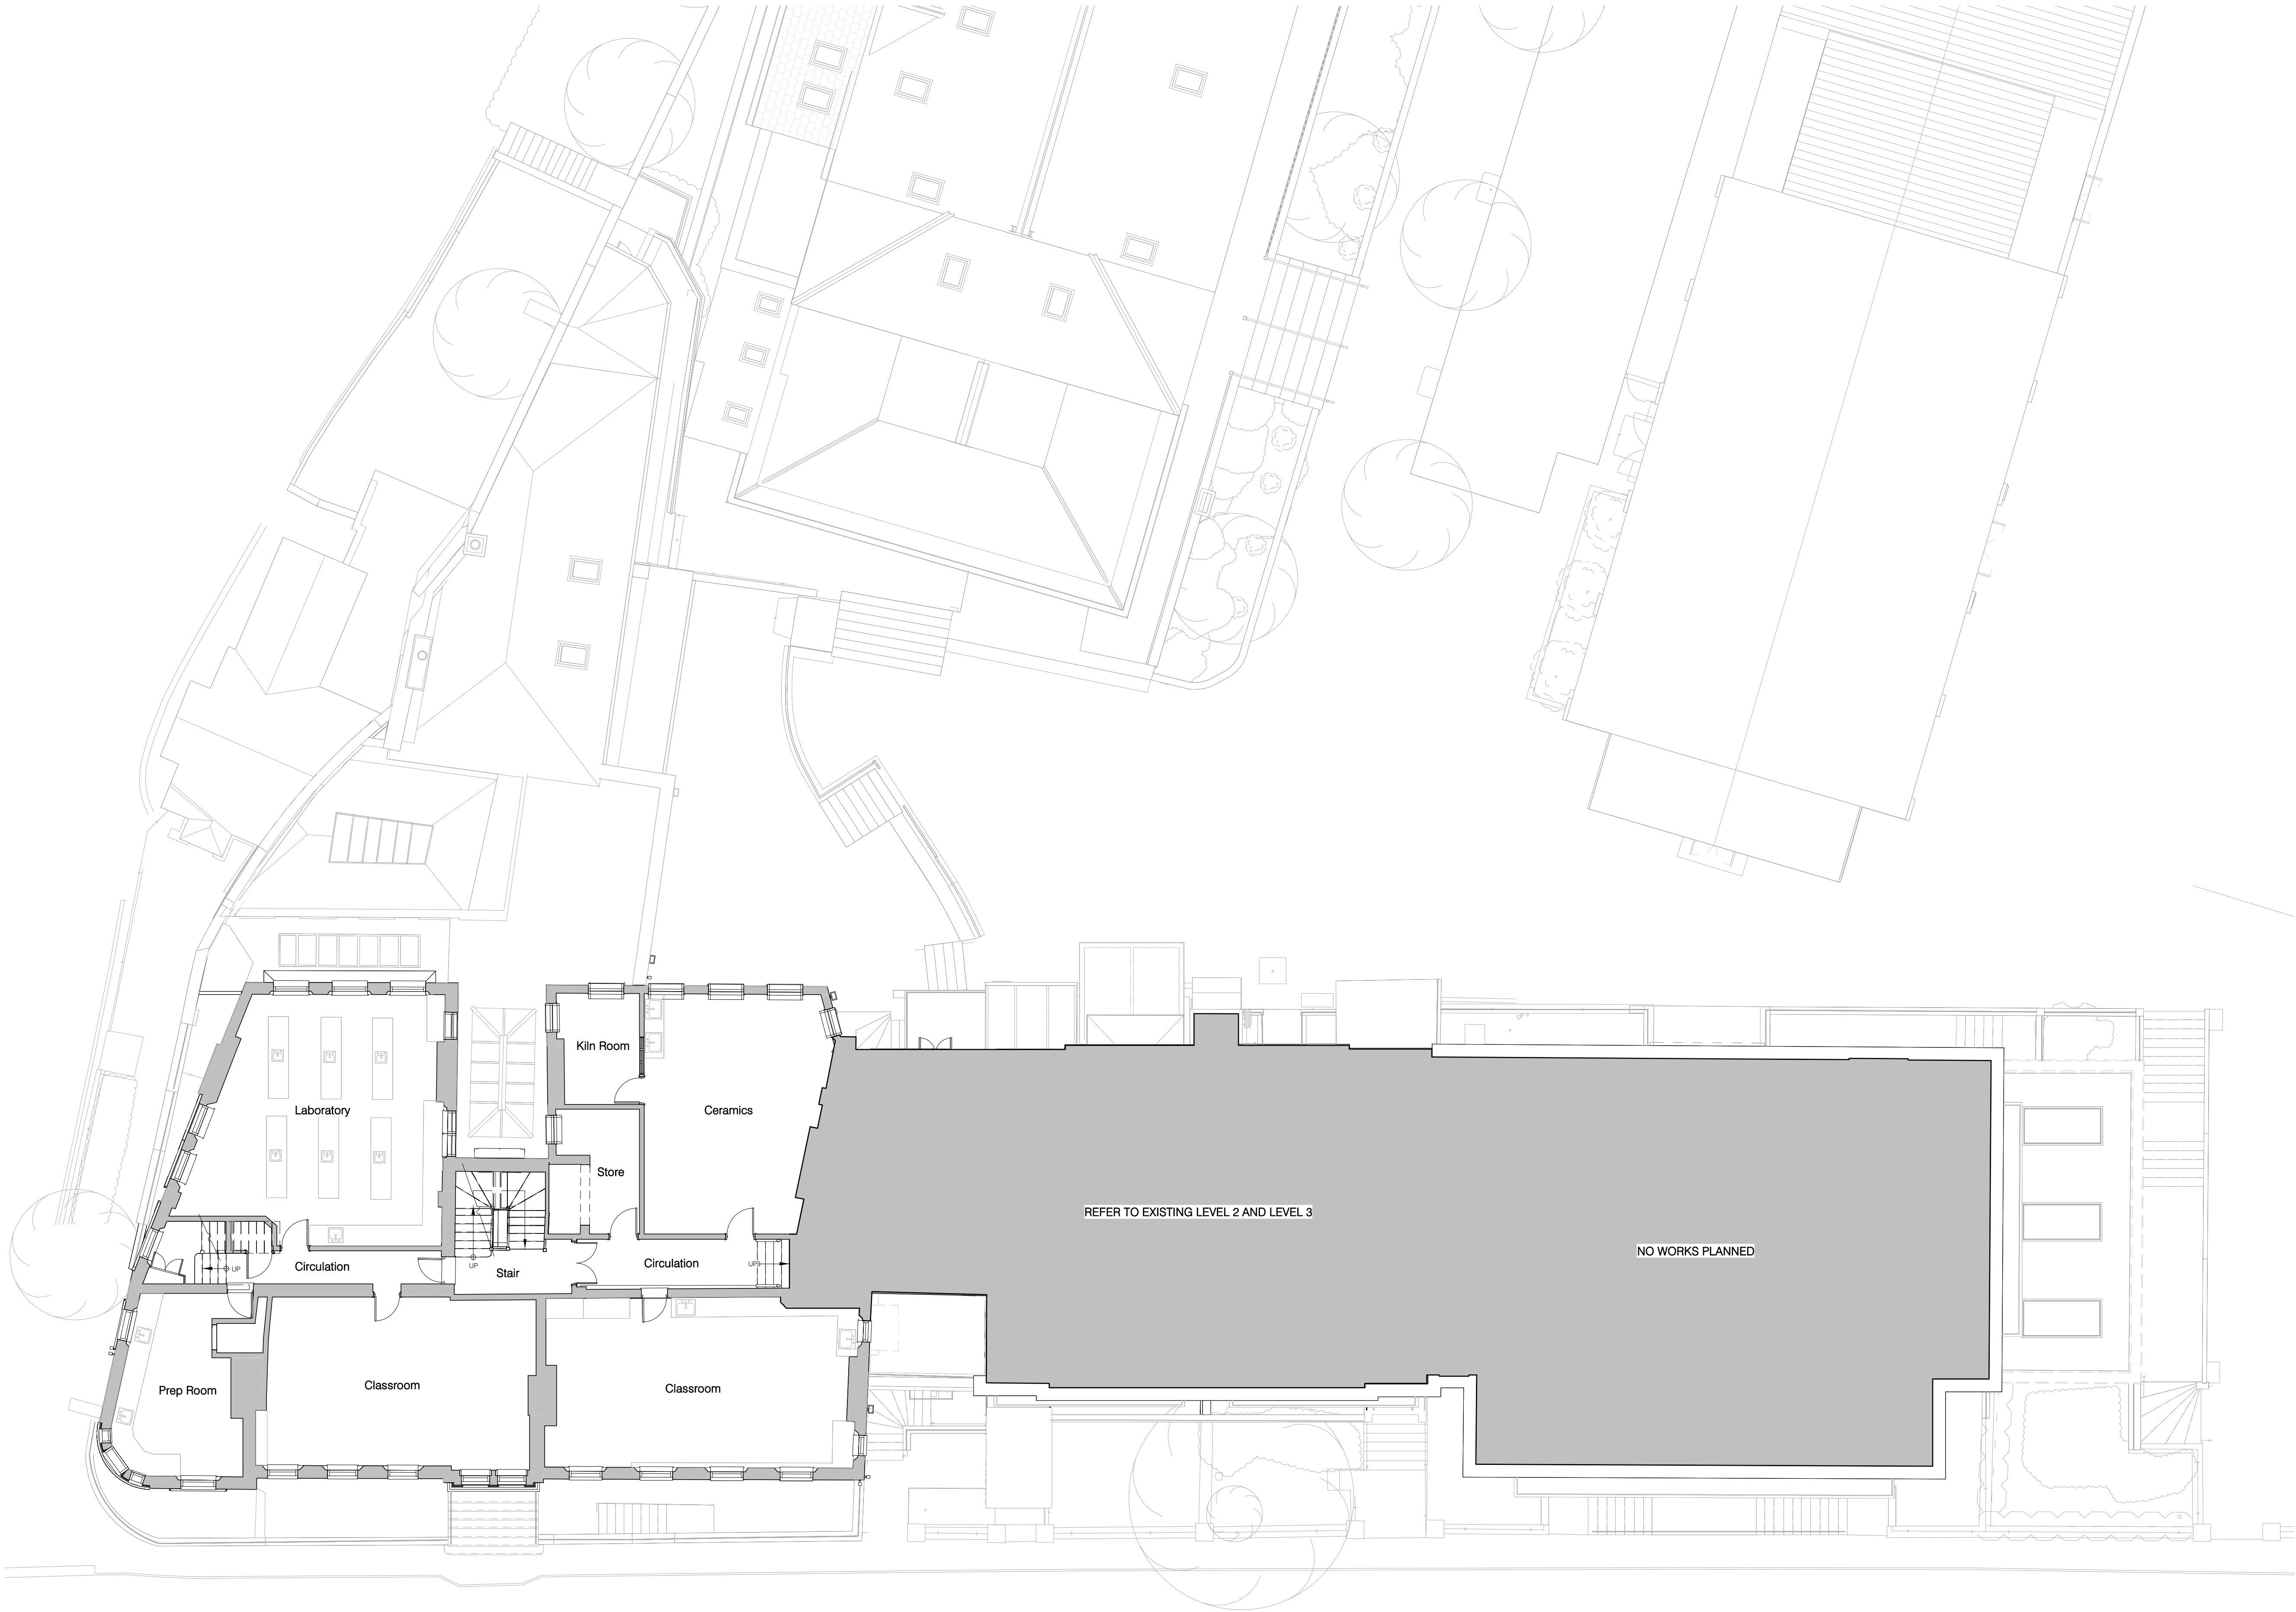


CHANNING HOUSE

SLINGLY & WESTVIEW HOUSE


HAIGH HOUSE

THE BANK

P03	Planning Issue	Date 23/02/2024
Rev.	Description	
Client & Project		
Channing School		
Main School Building		
Document Title		
Existing Plan		
Level 2.5		
Project Stage	Purpose	Scale
RIBA 3	PLANNING ISSUE	1:100 @A1
Document Reference	Revision	Status
CHA-NVB-MSB-2.5-DR-A-2047	P03	S2

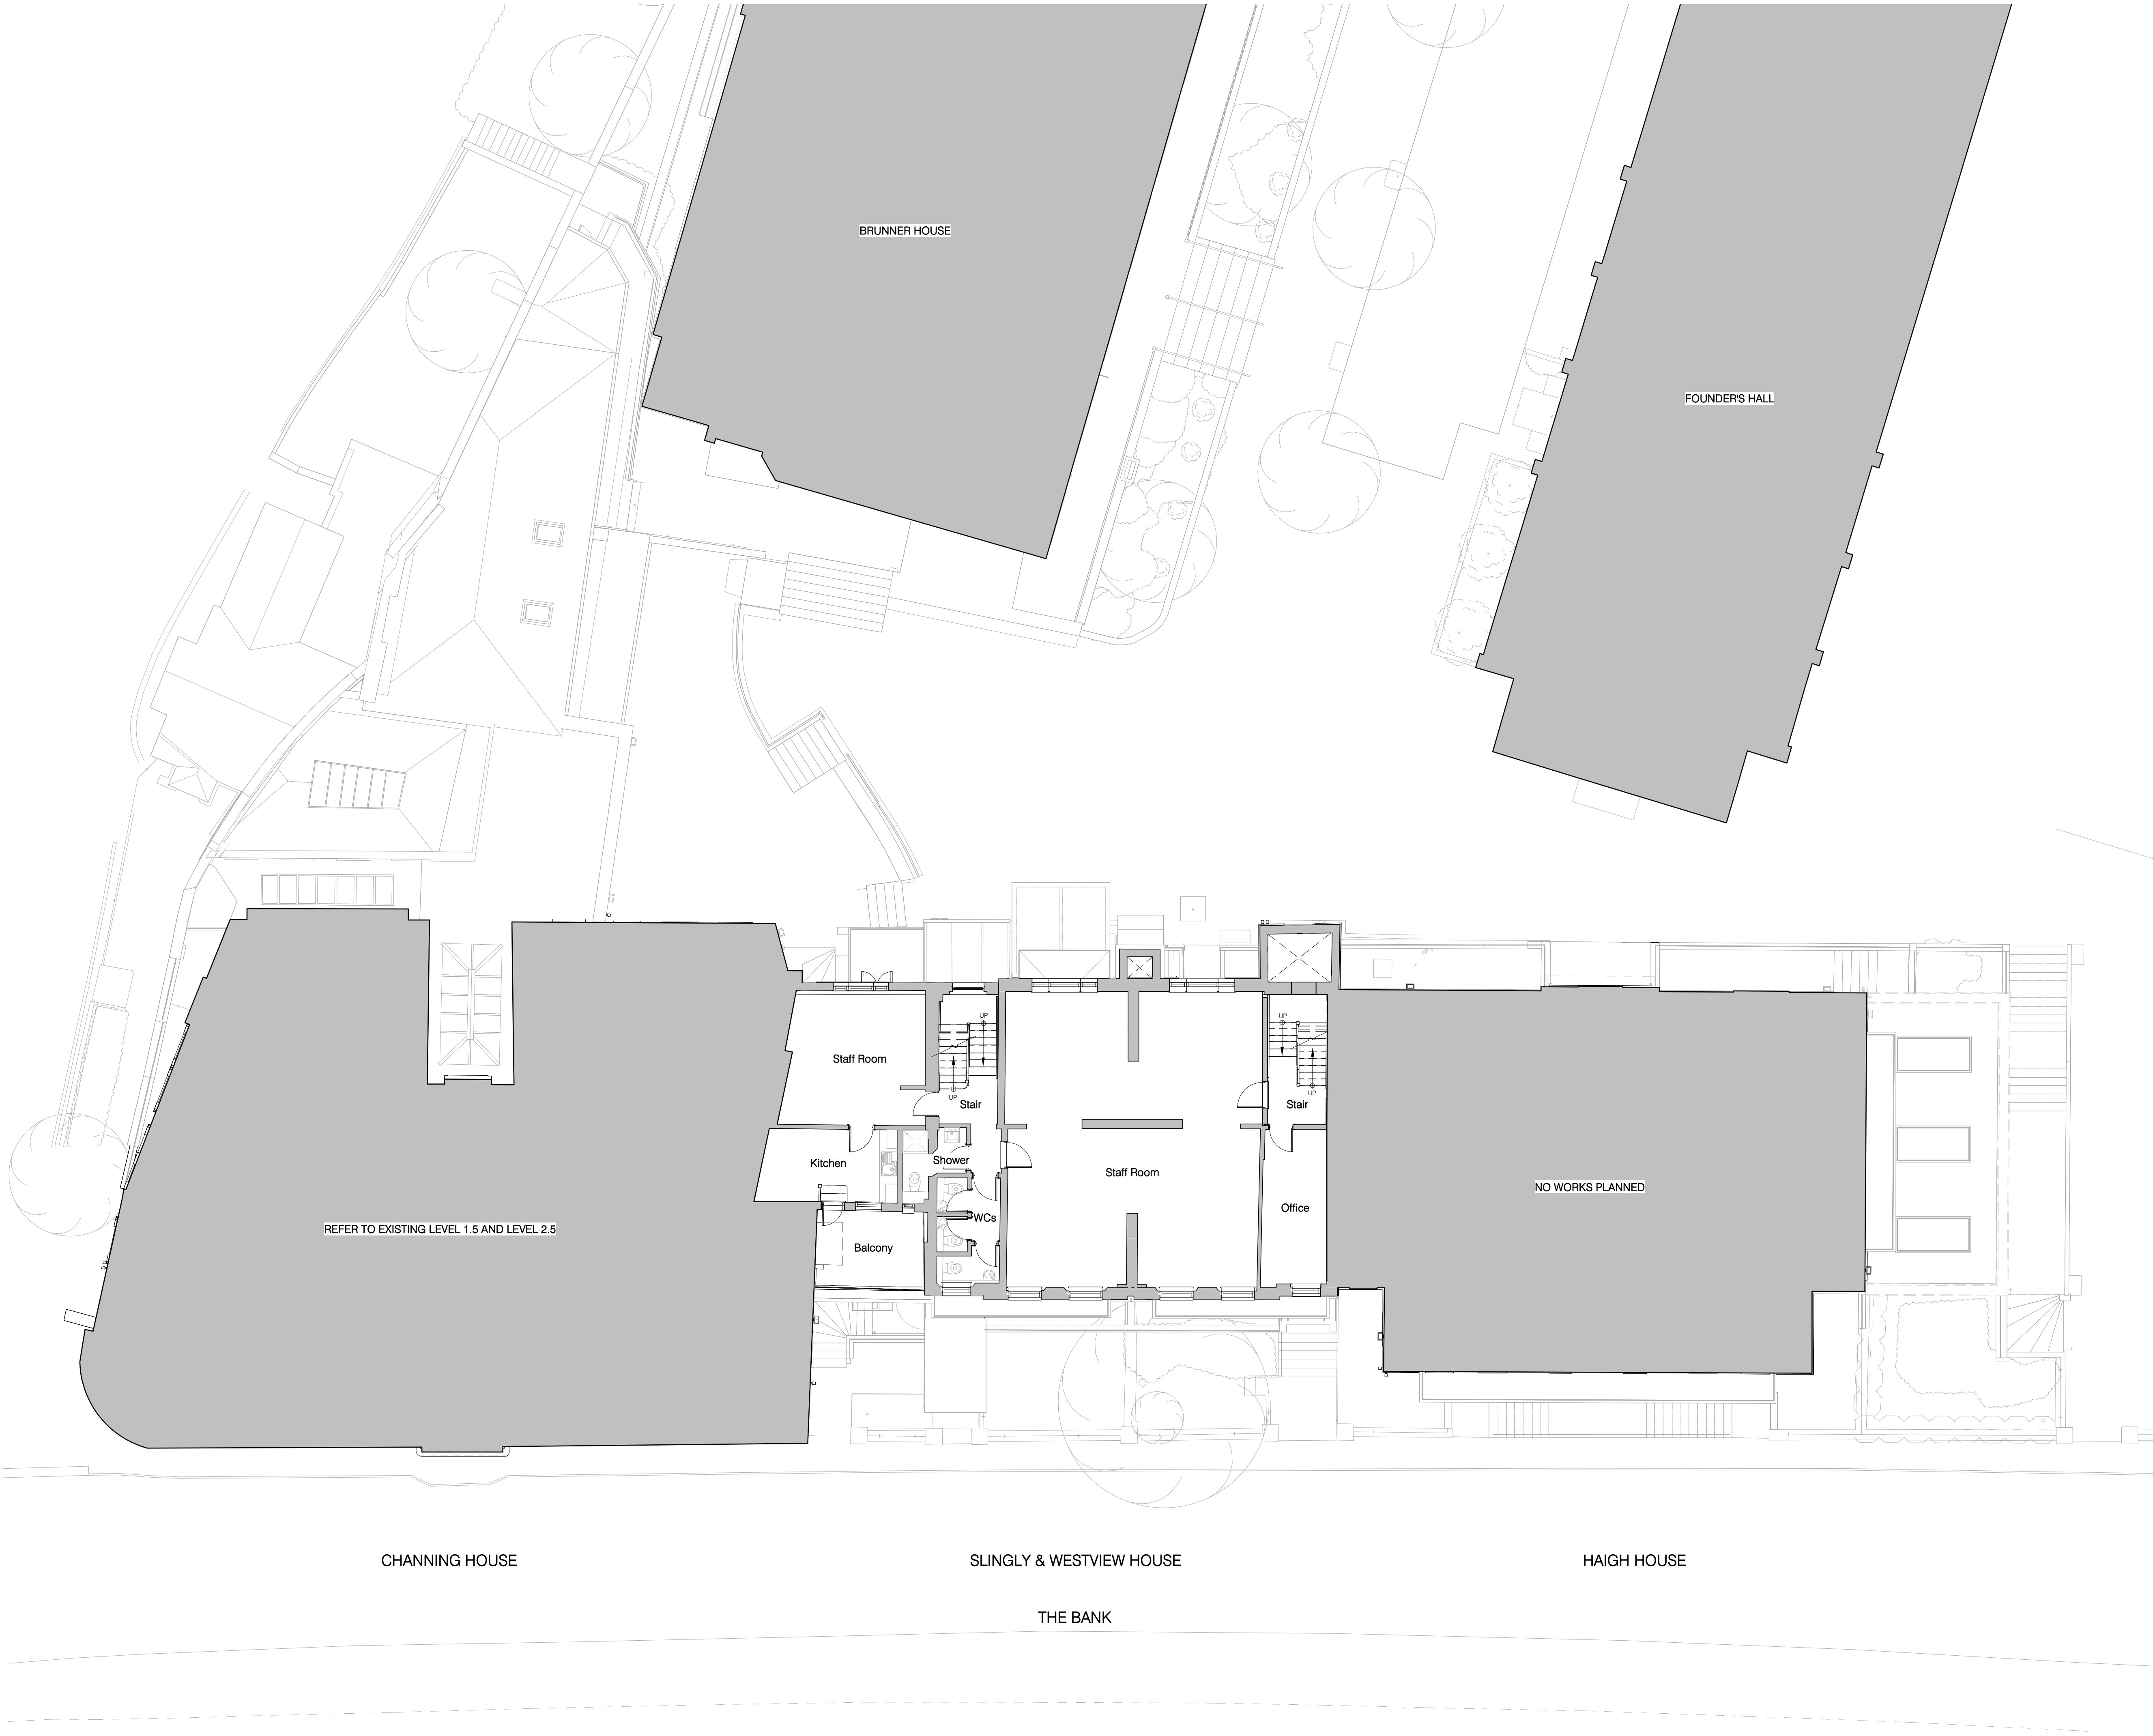

P03 Planning Issue		Date 23/02/2024	
Rev.	Description		
Client & Project			
Channing School			
Main School Building			
Document Title			
Existing Plan			
Level 2			
Project Stage	Purpose	Scale	
RIBA 3	PLANNING ISSUE	1:100 @A1	
Document Reference.		Revision	Status
CHA-NVB-MSB-2-DR-A-2046		P03	S2

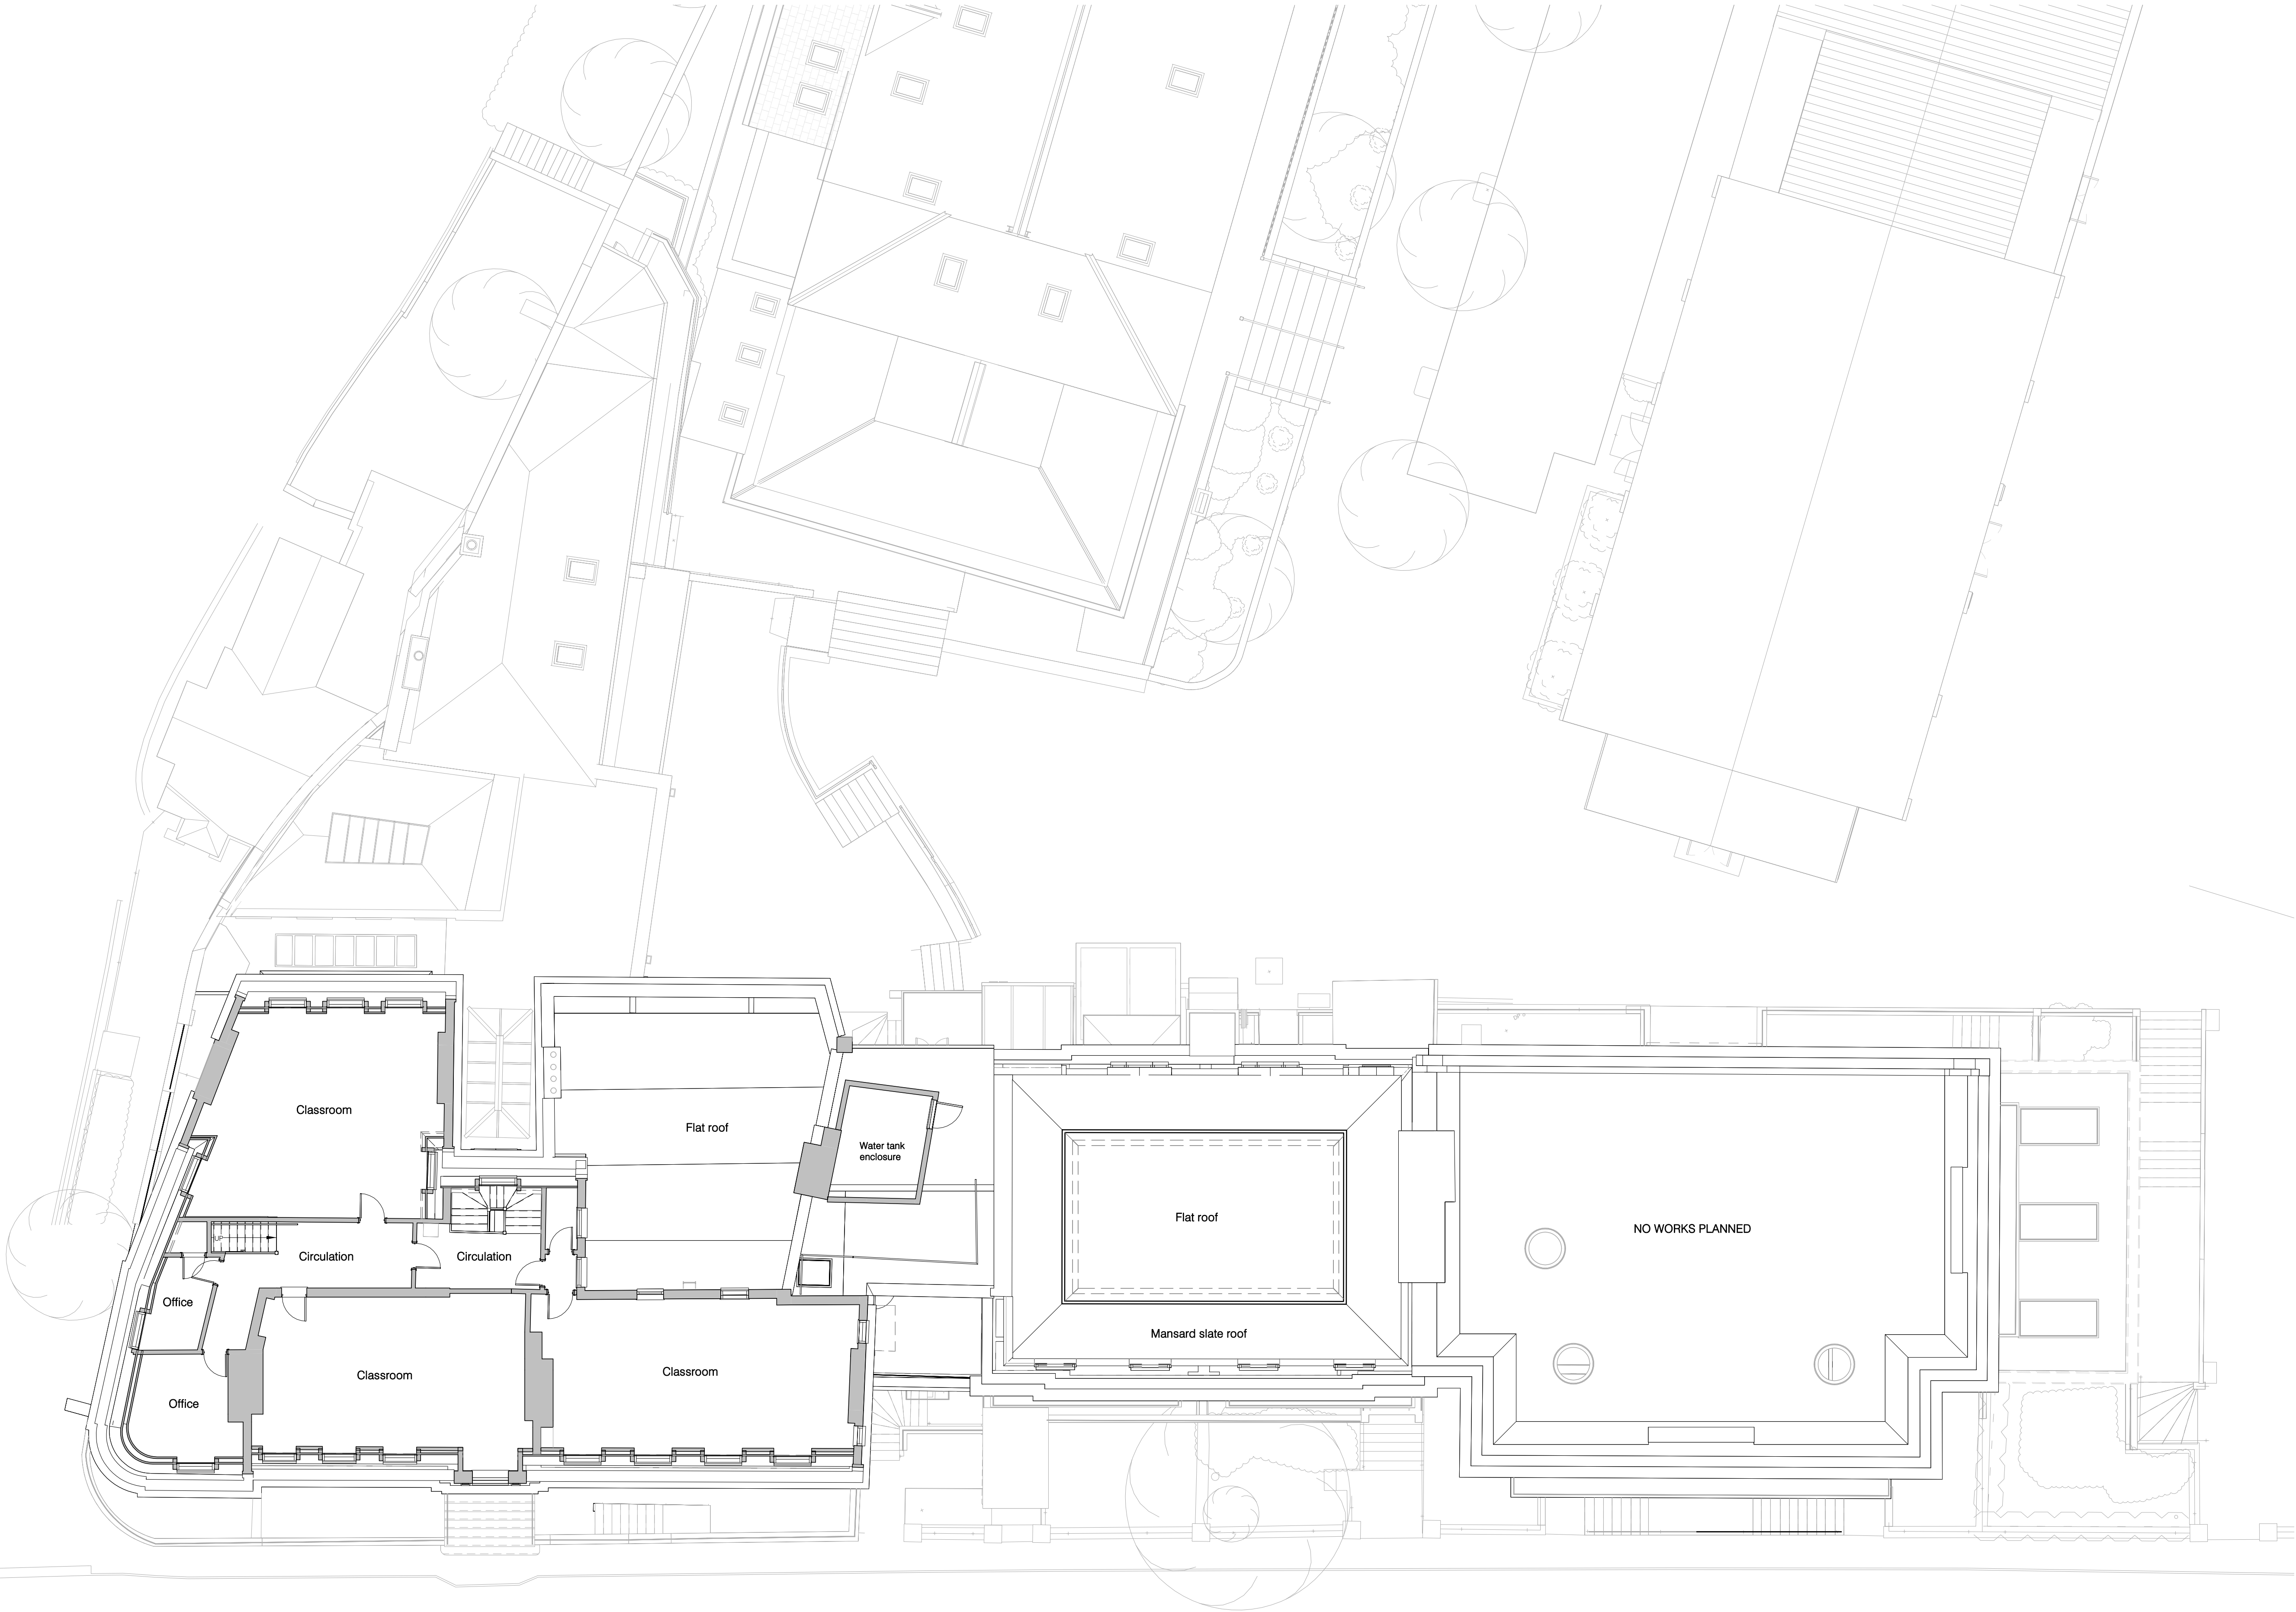


CHANNING HOUSE

SLINGLY & WESTVIEW HOUSE


HAIGH HOUSE

THE BANK

P03	Planning Issue	Date 23/02/2024
Rev.	Description	
Client & Project		
Channing School		
Main School Building		
Document Title		
Existing Plan		
Level 3.5		
Project Stage	Purpose	Scale
RIBA 3	PLANNING ISSUE	1:100 @A1
Document Reference	Revision	Status
CHA-NVB-MSB-3.5-DR-A-2049	P03	S2

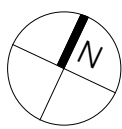

Scale	1:100 @ A1 (1:200 @ A3)								
1	2	3	4	5	6	7	8	9	10m

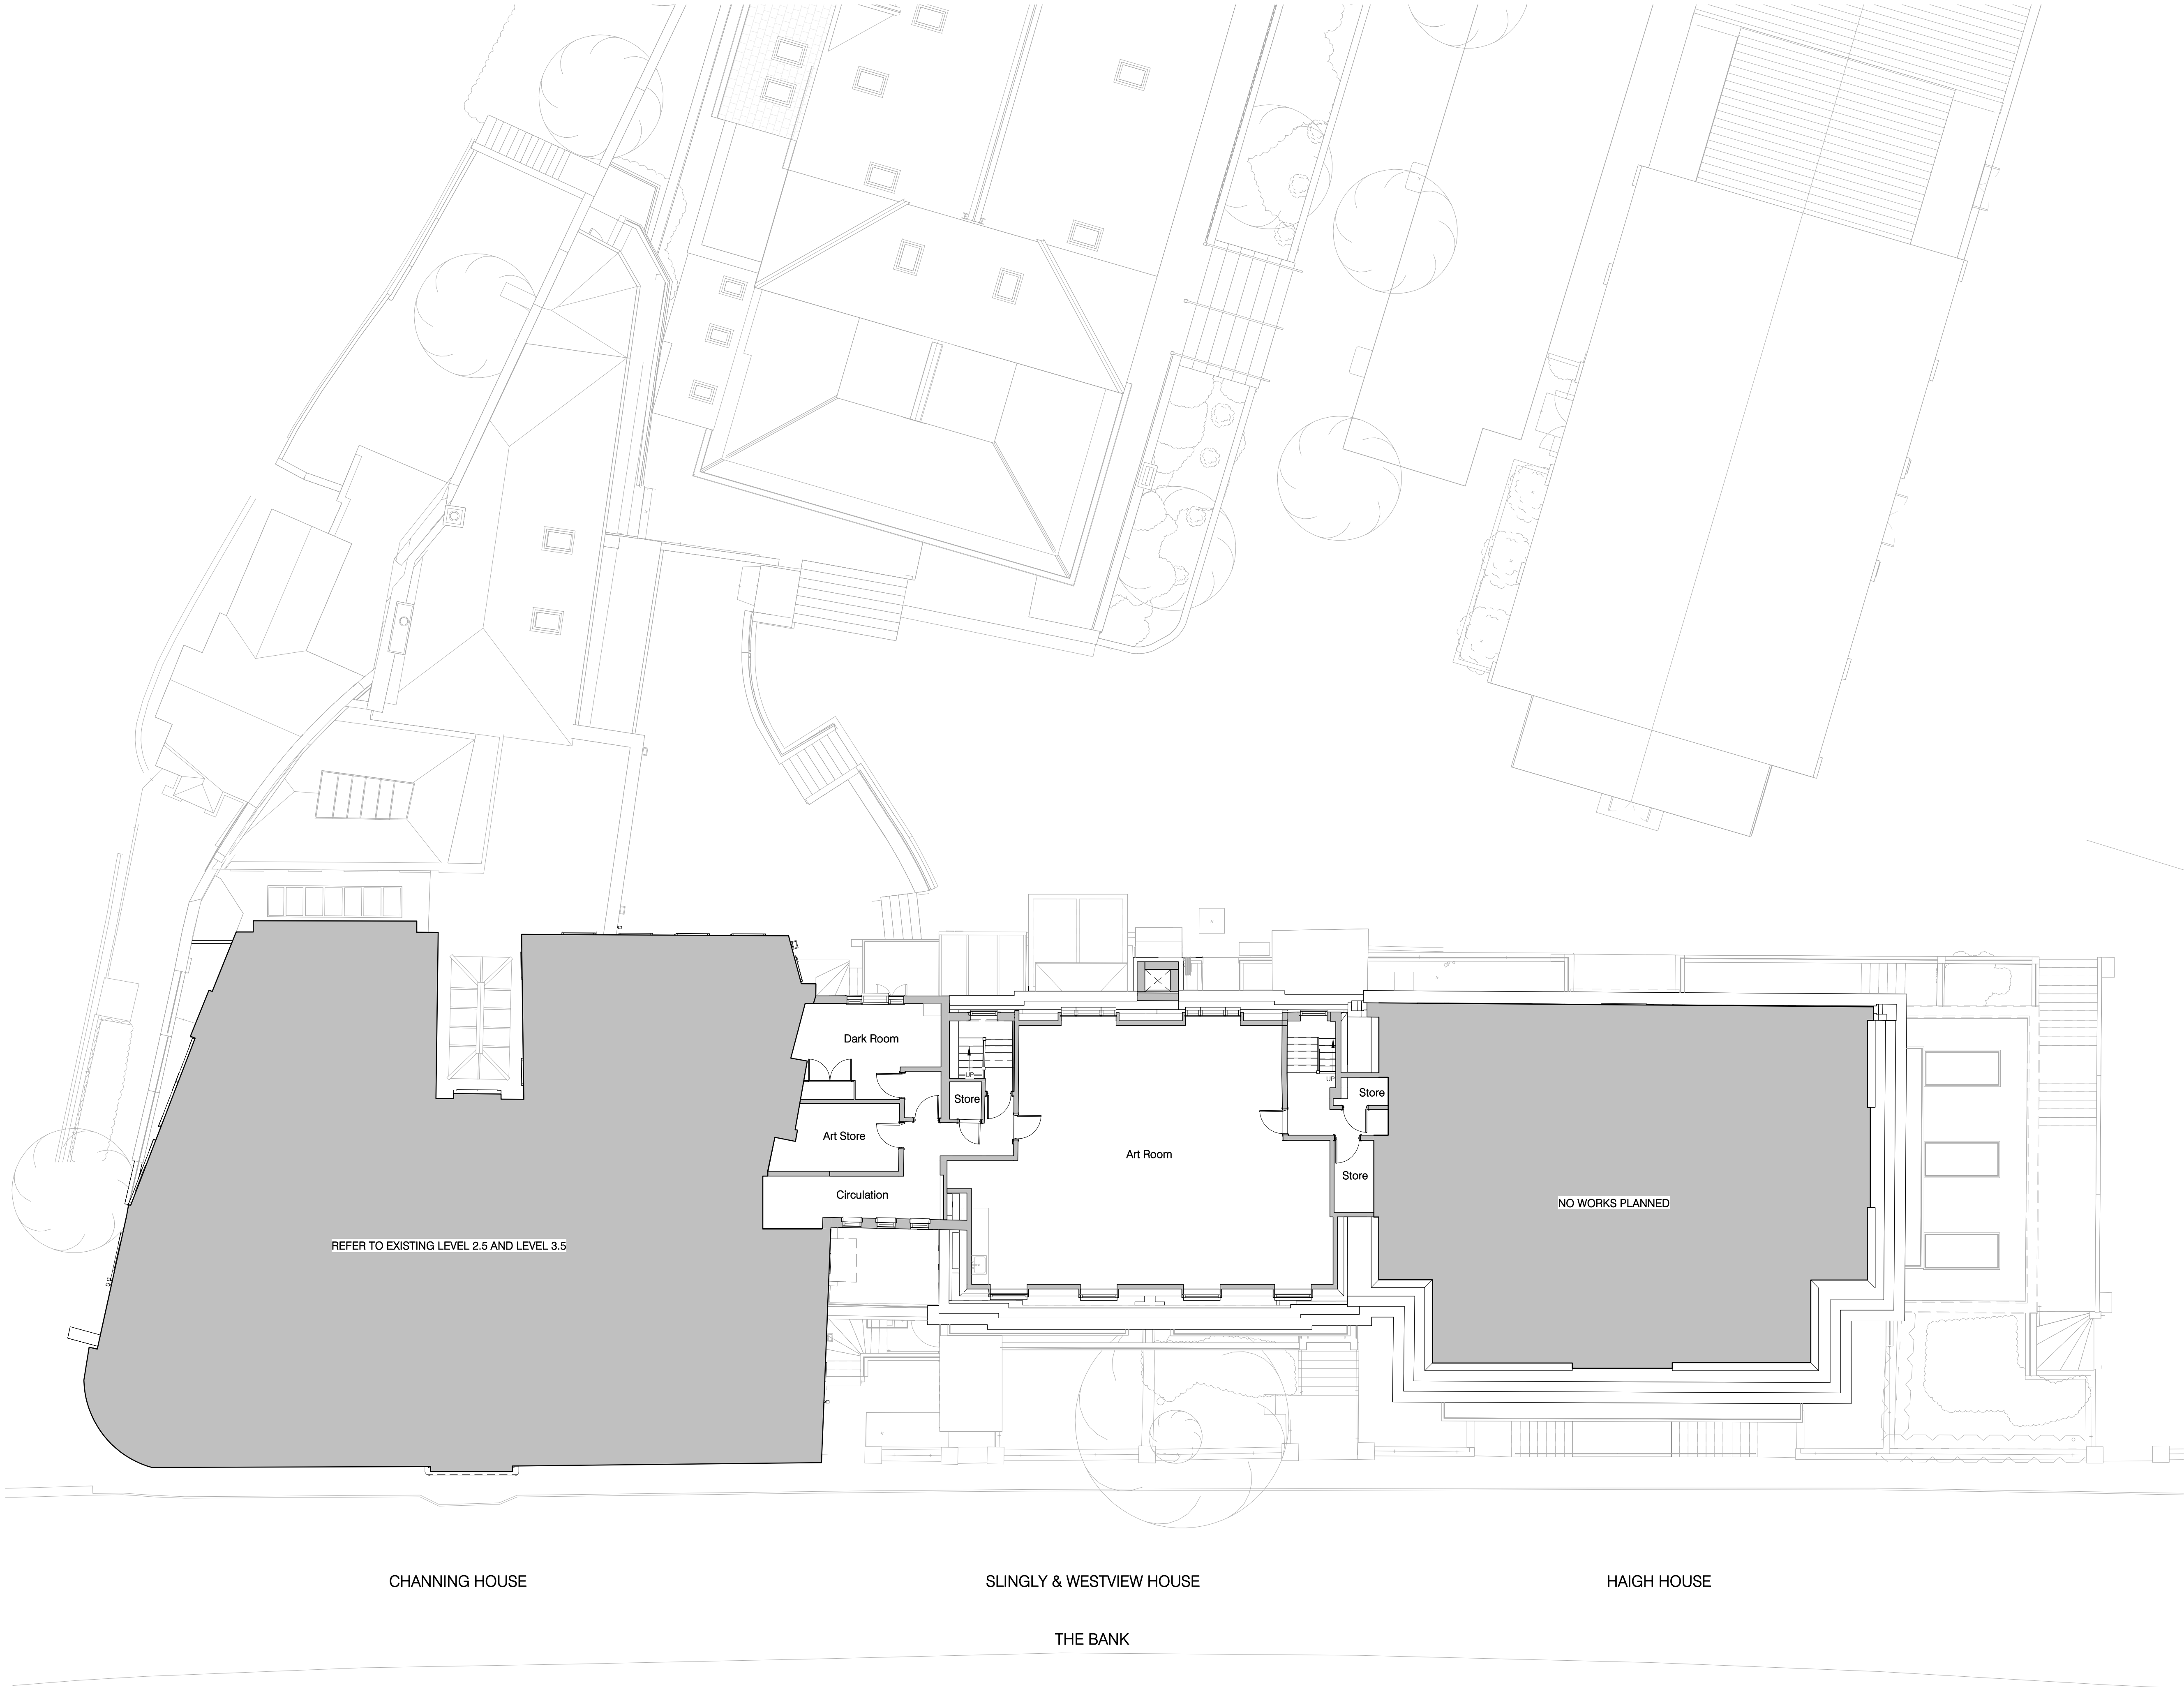

P03	Planning Issue	Date 23/02/2024
Rev.	Description	
Client & Project		
Channing School		
Main School Building		
Document Title		
Existing Plan		
Level 3		
Project Stage	Purpose	Scale
RIBA 3	PLANNING ISSUE	1:100 @A1
Document Reference	Revision	Status
CHA-NVB-MSB-3-DR-A-2048	P03	S2



Copyright:
Trading As:
Registered:

Nugent Vallis Brierley LTD.
NVB Architects and NVB Landscape
In the UK (2471929)

Address:

Rook Lane Chpael, Bath Street
Frome, Somerset, BA11 1DN

Contact:

01373 468 030
mailto:mailbox@nvbarchitects.co.uk

Disclaimer


Responsibility will not be accepted for errors made in scaling
from this drawing. Figured dimensions only must be used

Scale


1:100 @ A1 (1:200 @ A3)

1	2	3	4	5	6	7	8	9	10m
---	---	---	---	---	---	---	---	---	-----

P03	Planning Issue	Date 23/02/2024
Rev.	Description	
Client & Project		
Channing School		
Main School Building		
Document Title		
Existing Plan		
Basement Level 0.5		
Project Stage	Purpose	Scale
RIBA 3	PLANNING ISSUE	1:100 @A1
Document Reference	Revision	Status
CHA-NVB-MSB-B0.5-DR-A-2041	P03	S2

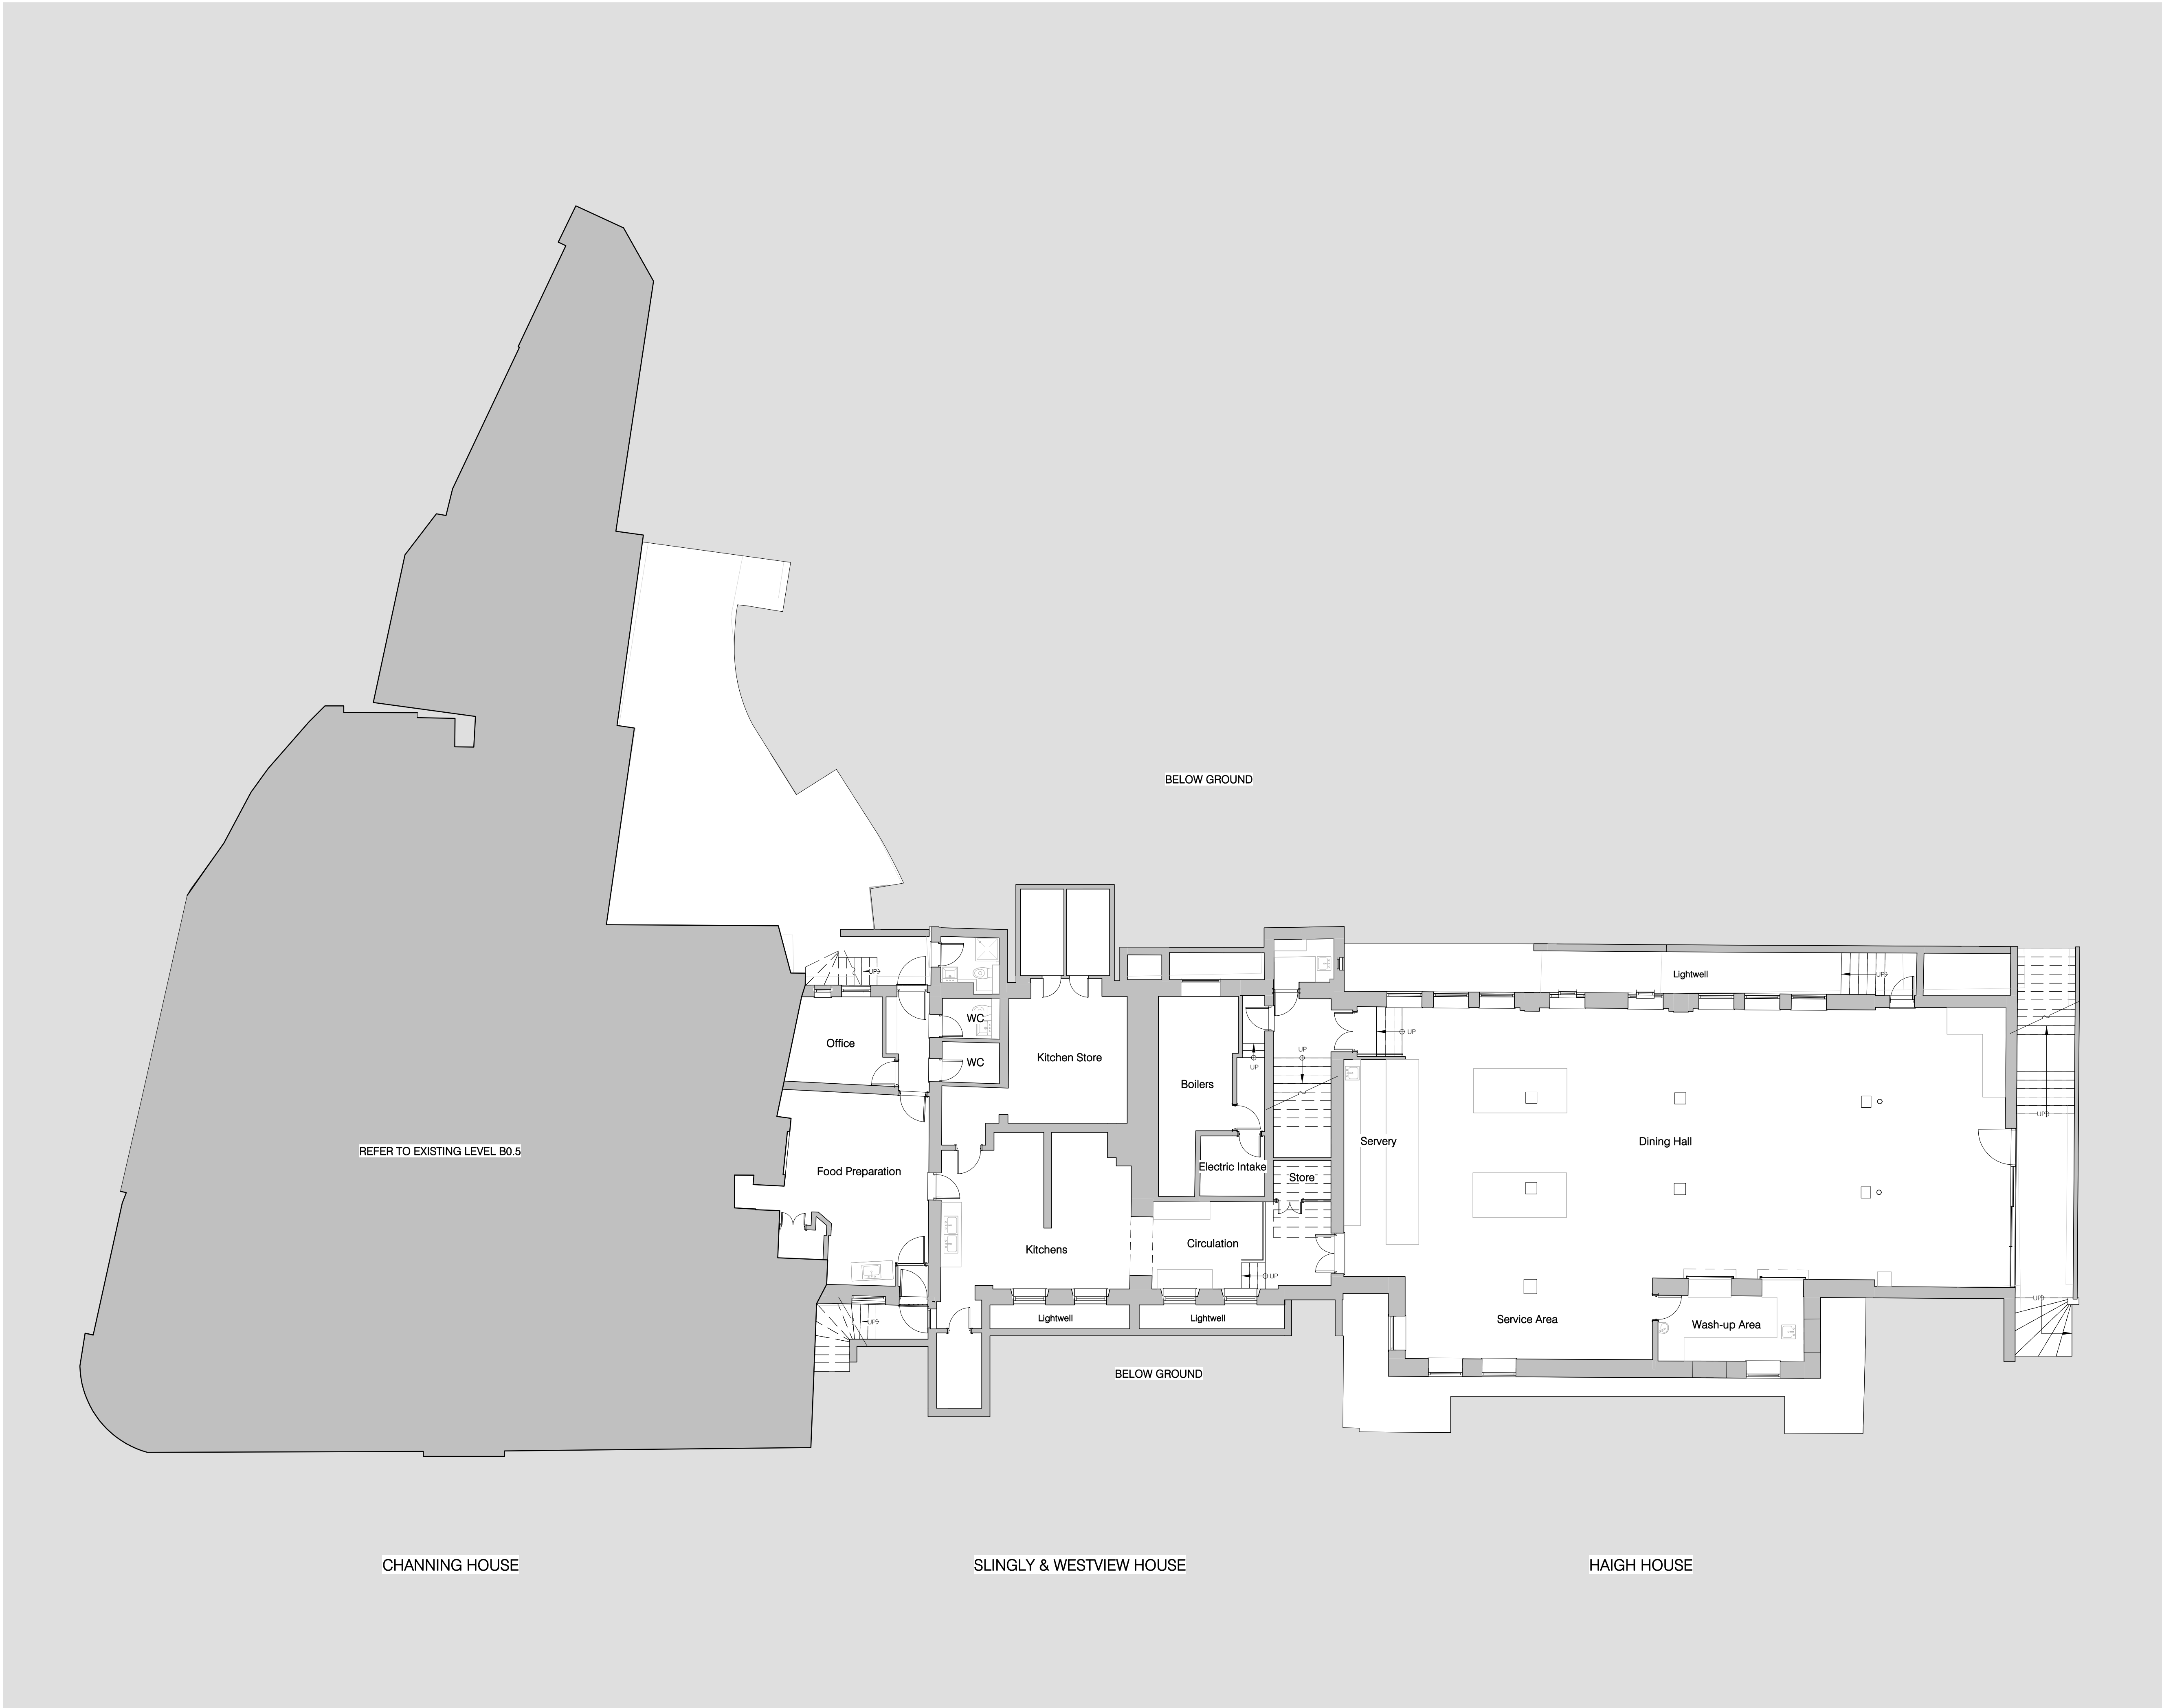

P03 Planning Issue		Date 23/02/2024	
Rev.	Description		
Client & Project			
Channing School			
Main School Building			
Document Title			
Existing Plan			
Basement Level 1			
Project Stage	Purpose		Scale
RIBA 3	PLANNING ISSUE		1:100 @A1
Document Reference.		Revision	Status
CHA-NVB-MSB-B1-DR-A-2040		P03	S2

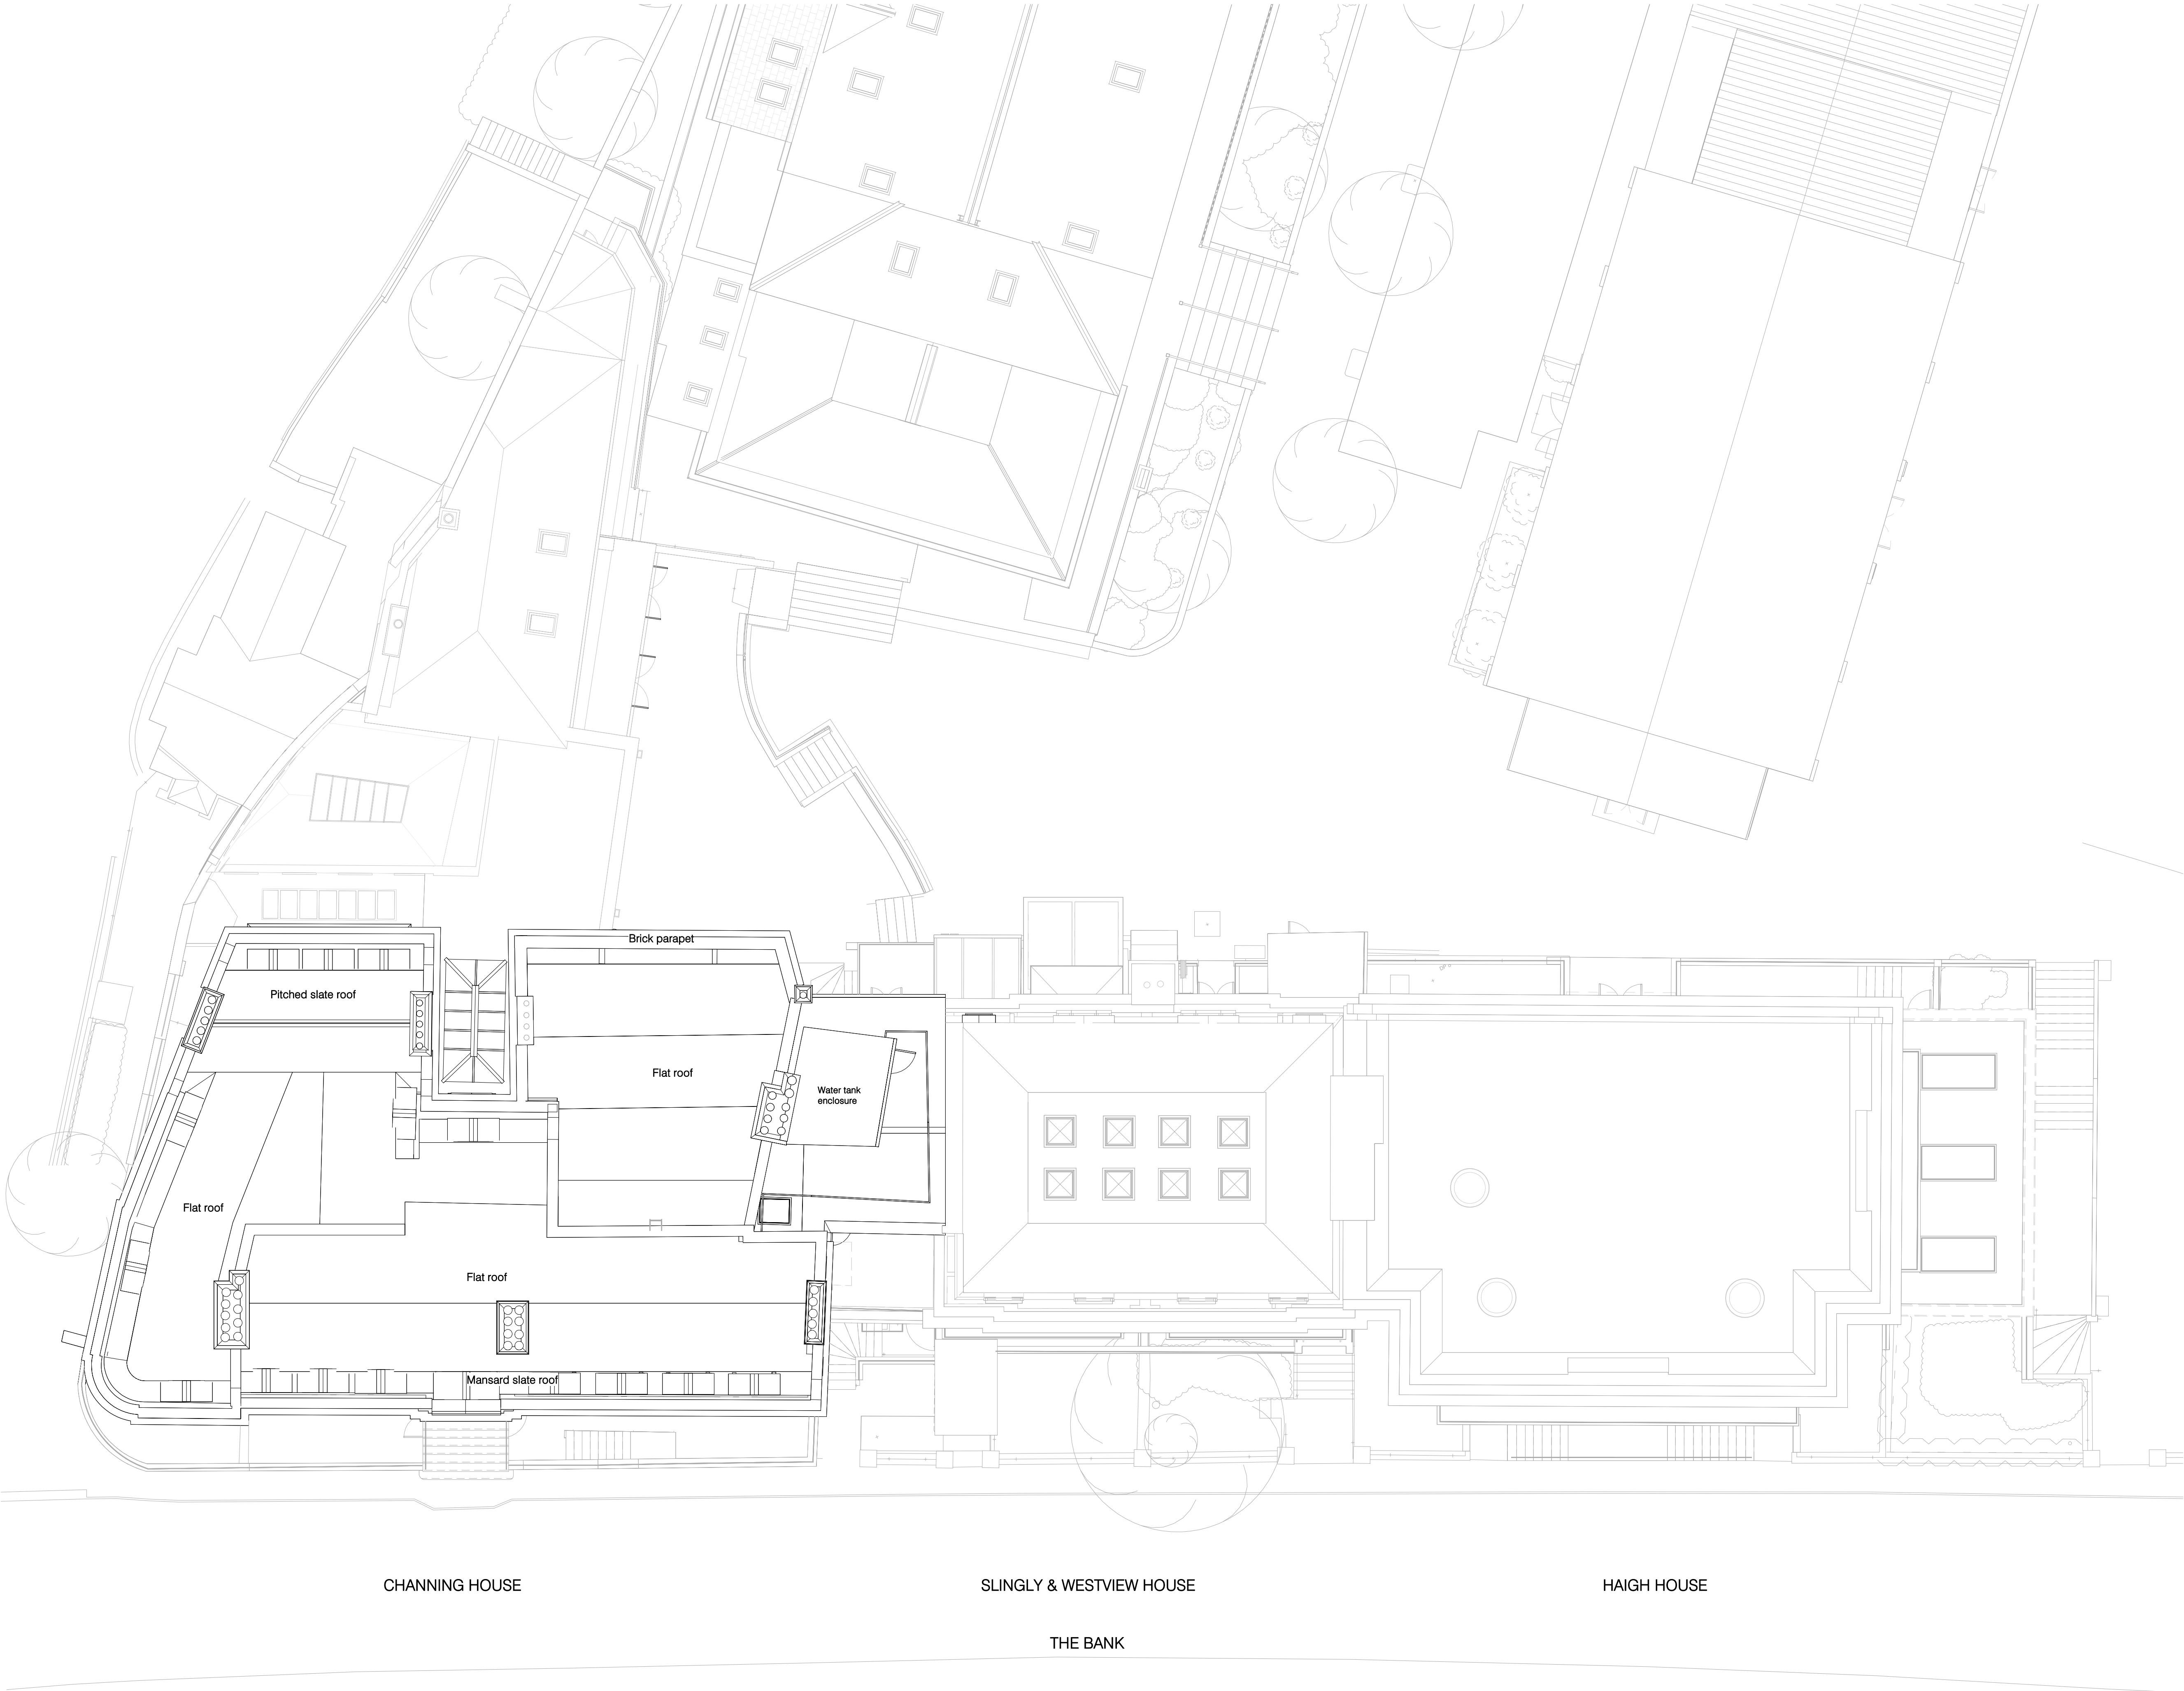

P01	Planning Issue	Date 23/02/2024
Rev.	Description	
Client & Project		
Channing School		
Main School Building		
Document Title		
Existing Plan		
Roof		
Project Stage	Purpose	Scale
RIBA 3	PLANNING ISSUE	1:100 @A1
Document Reference	Revision	Status
CHA-NVB-MSB-RF-DR-A-2050	P01	S2